
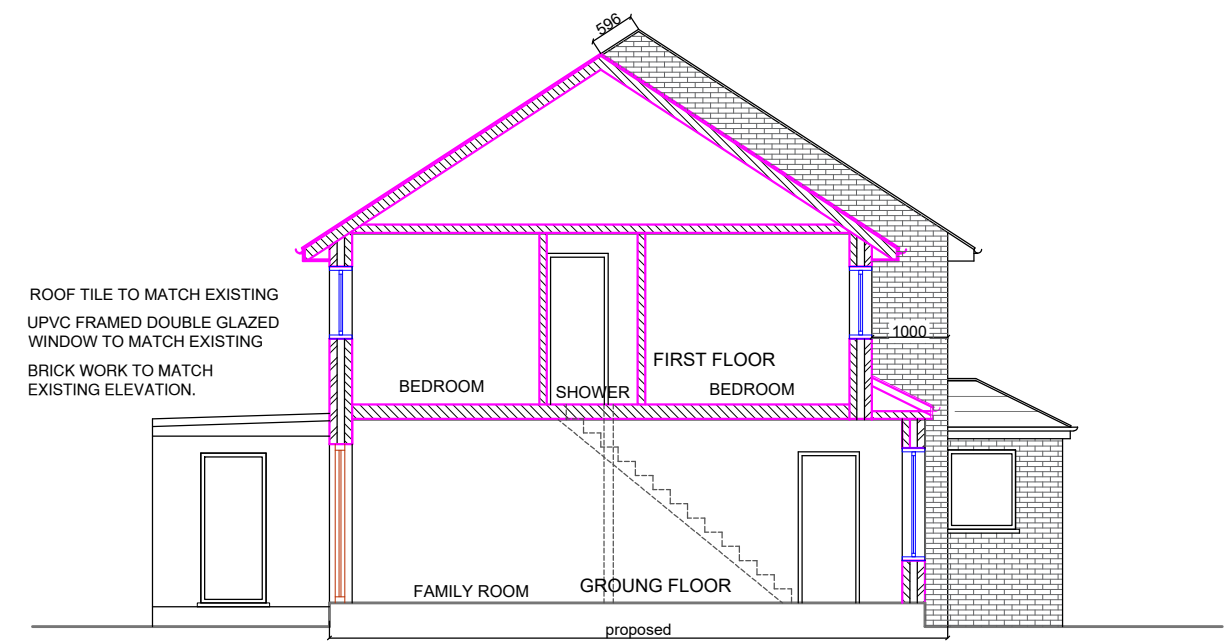
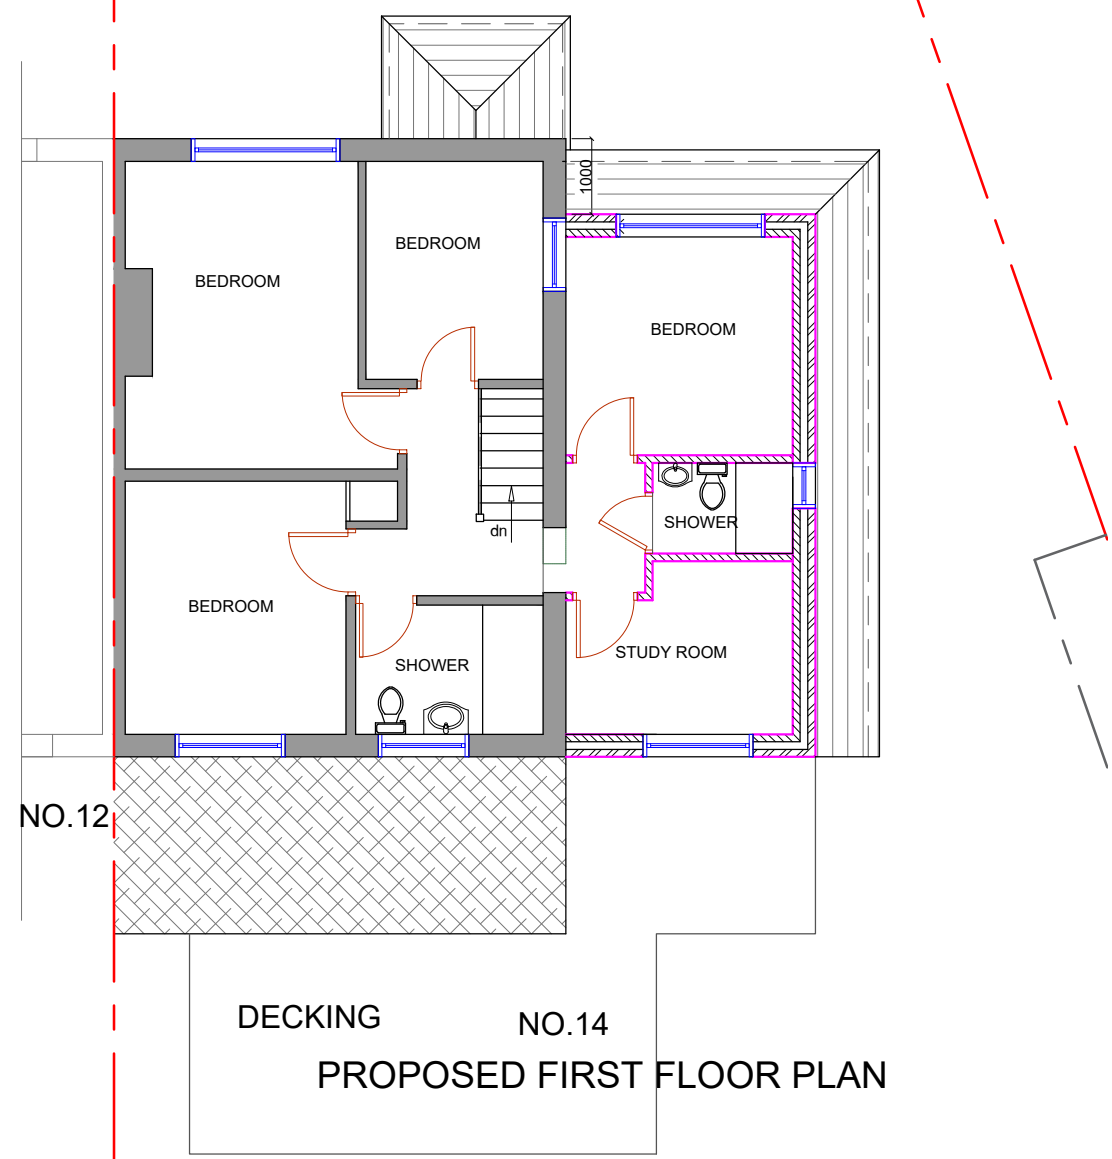
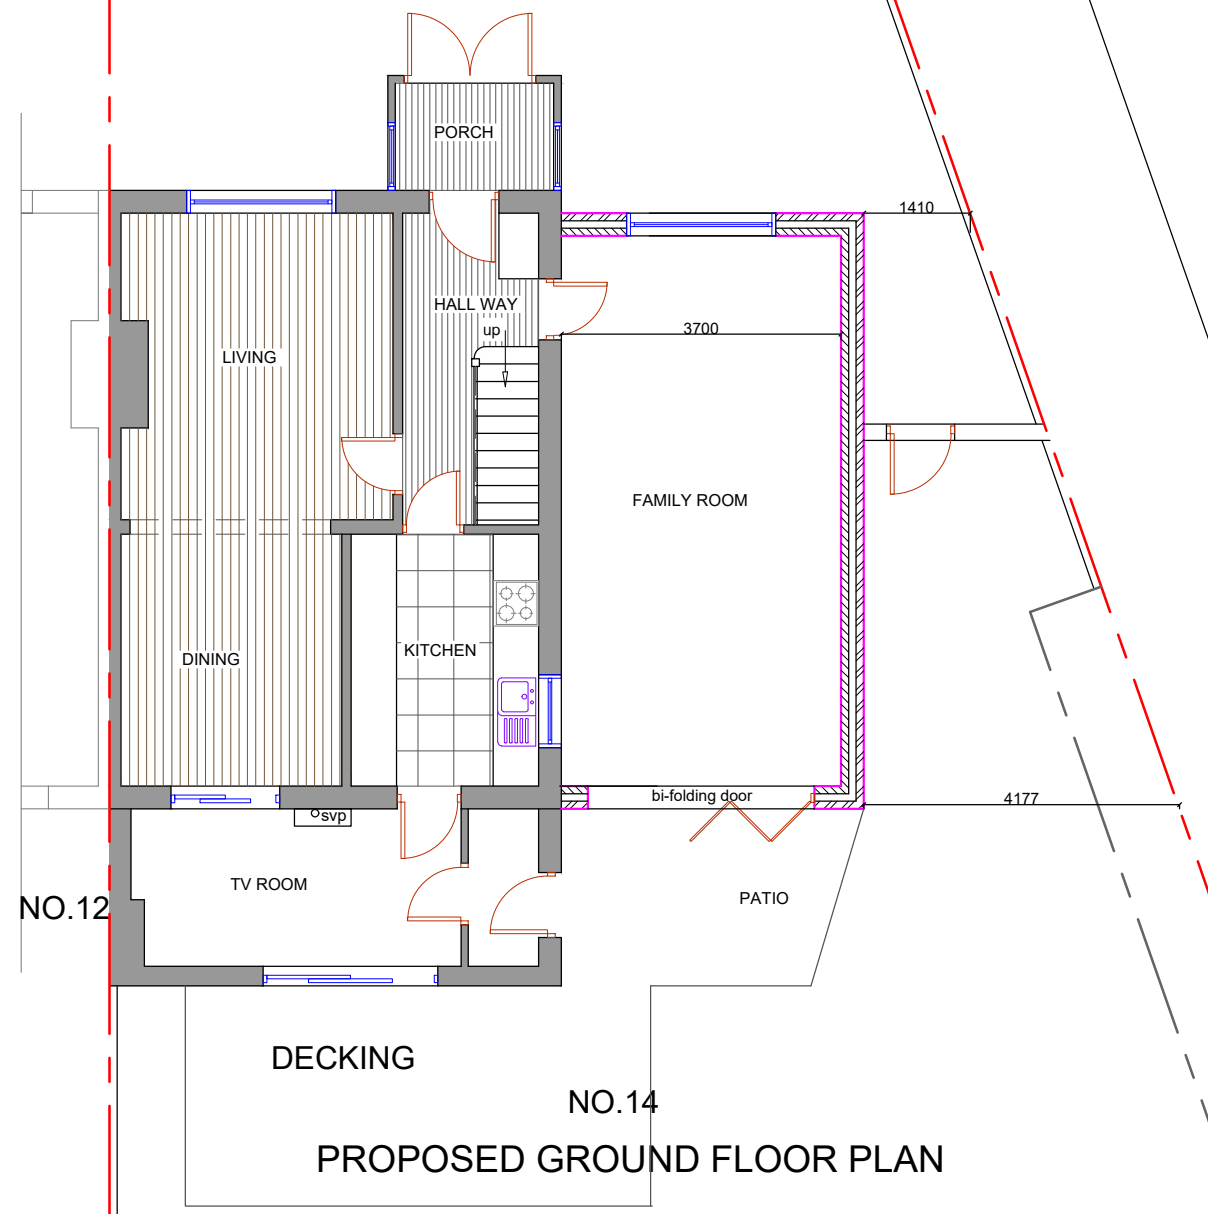


NOTES :

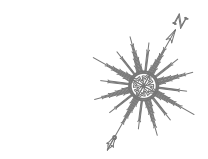

A	AUGUST 2021	AMENDMENT TO GROUND FLOOR SIDE EXTENSION
	Date	Revisions

Client MR. WALID ALJONDI

Job Title
14 BONDFIELD AVENUE
HAYES
UB4 9HZ

Drawing Title
PROPOSED SITE AND FLOOR PLANS AND SECTION

Scale: 1 : 100 (A3)
Date: MARCH 2021
Checked by: Drawn by: RS

Drg No. TP/ 475 /04	Rev. A
------------------------	-----------