




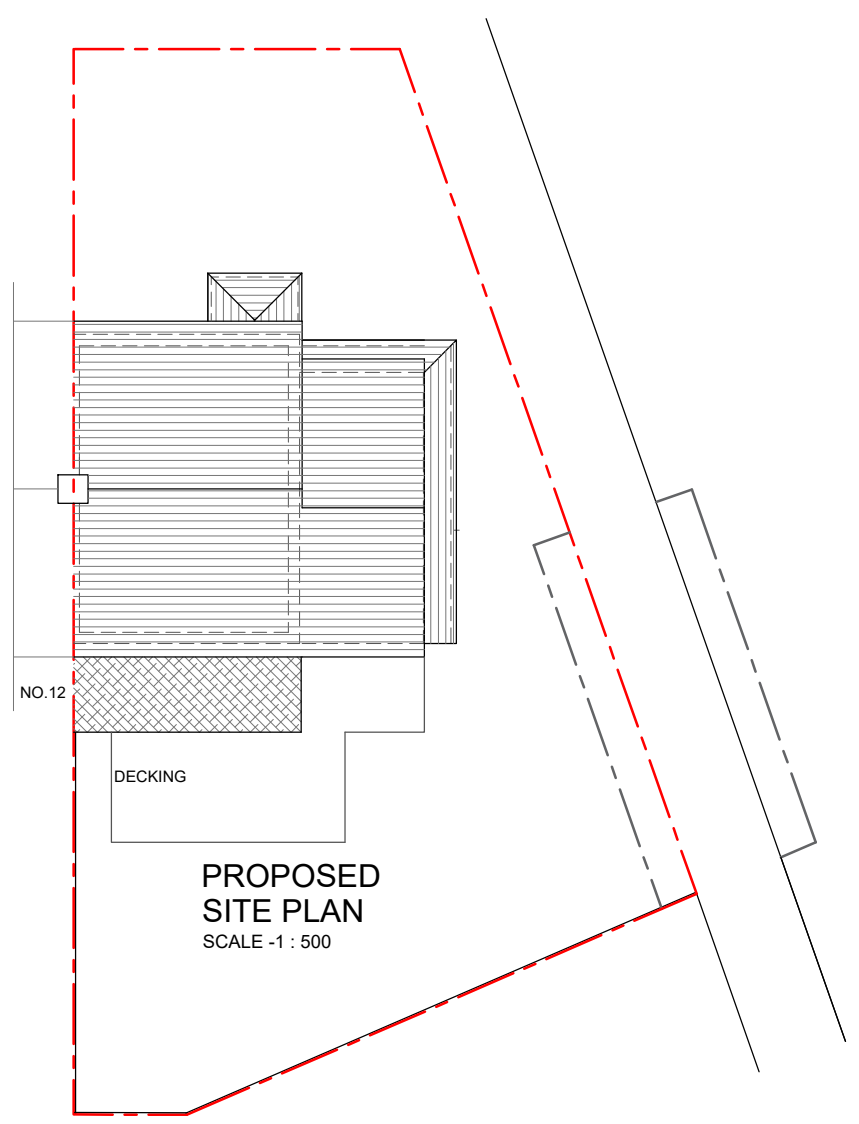


PROPOSED
SITE PLAN
SCALE -1 : 500

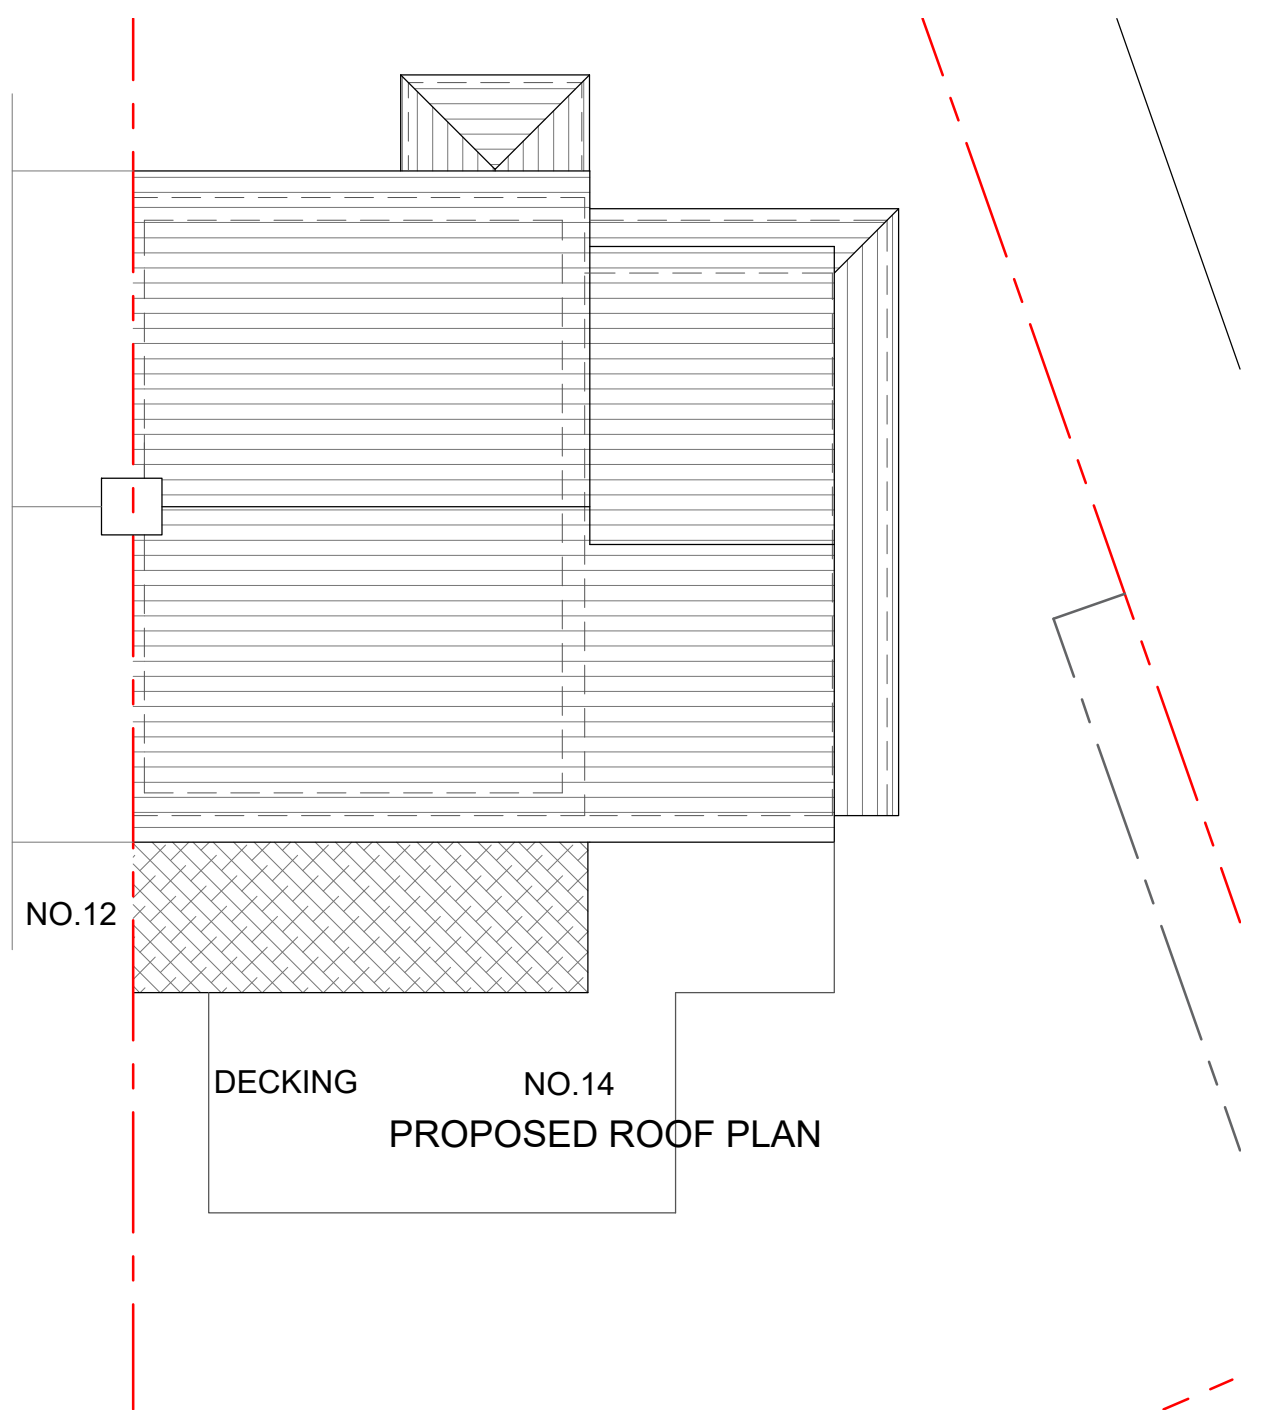

DECKING NO.14
PROPOSED ROOF PLAN

 

NOTES :

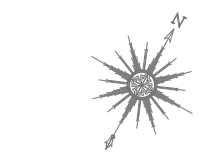

A	AUGUST 2021	AMENDMENT TO GROUND FLOOR SIDE EXTENSION
	Date	Revisions

Client MR. WALID ALJONDI

Job Title
14 BONDFIELD AVENUE
HAYES
UB4 9HZ

Drawing Title
PROPOSED SITE AND
ROOF PLANS

Scale: 1 : 100 / 200 (A3)

Date: MARCH 2021

Checked by: Drawn by: RS

Drg No. TP/ 475 /05	Rev. A
------------------------	-----------