


REVISION:	DESCRIPTION:	MADE BY:	DATE:
A	Checked by amendment to tile block	NH	22-03-2018
B	Cladding changed from steel sheeting to Eurobrick systems with brick slip	JW	08 June 2018

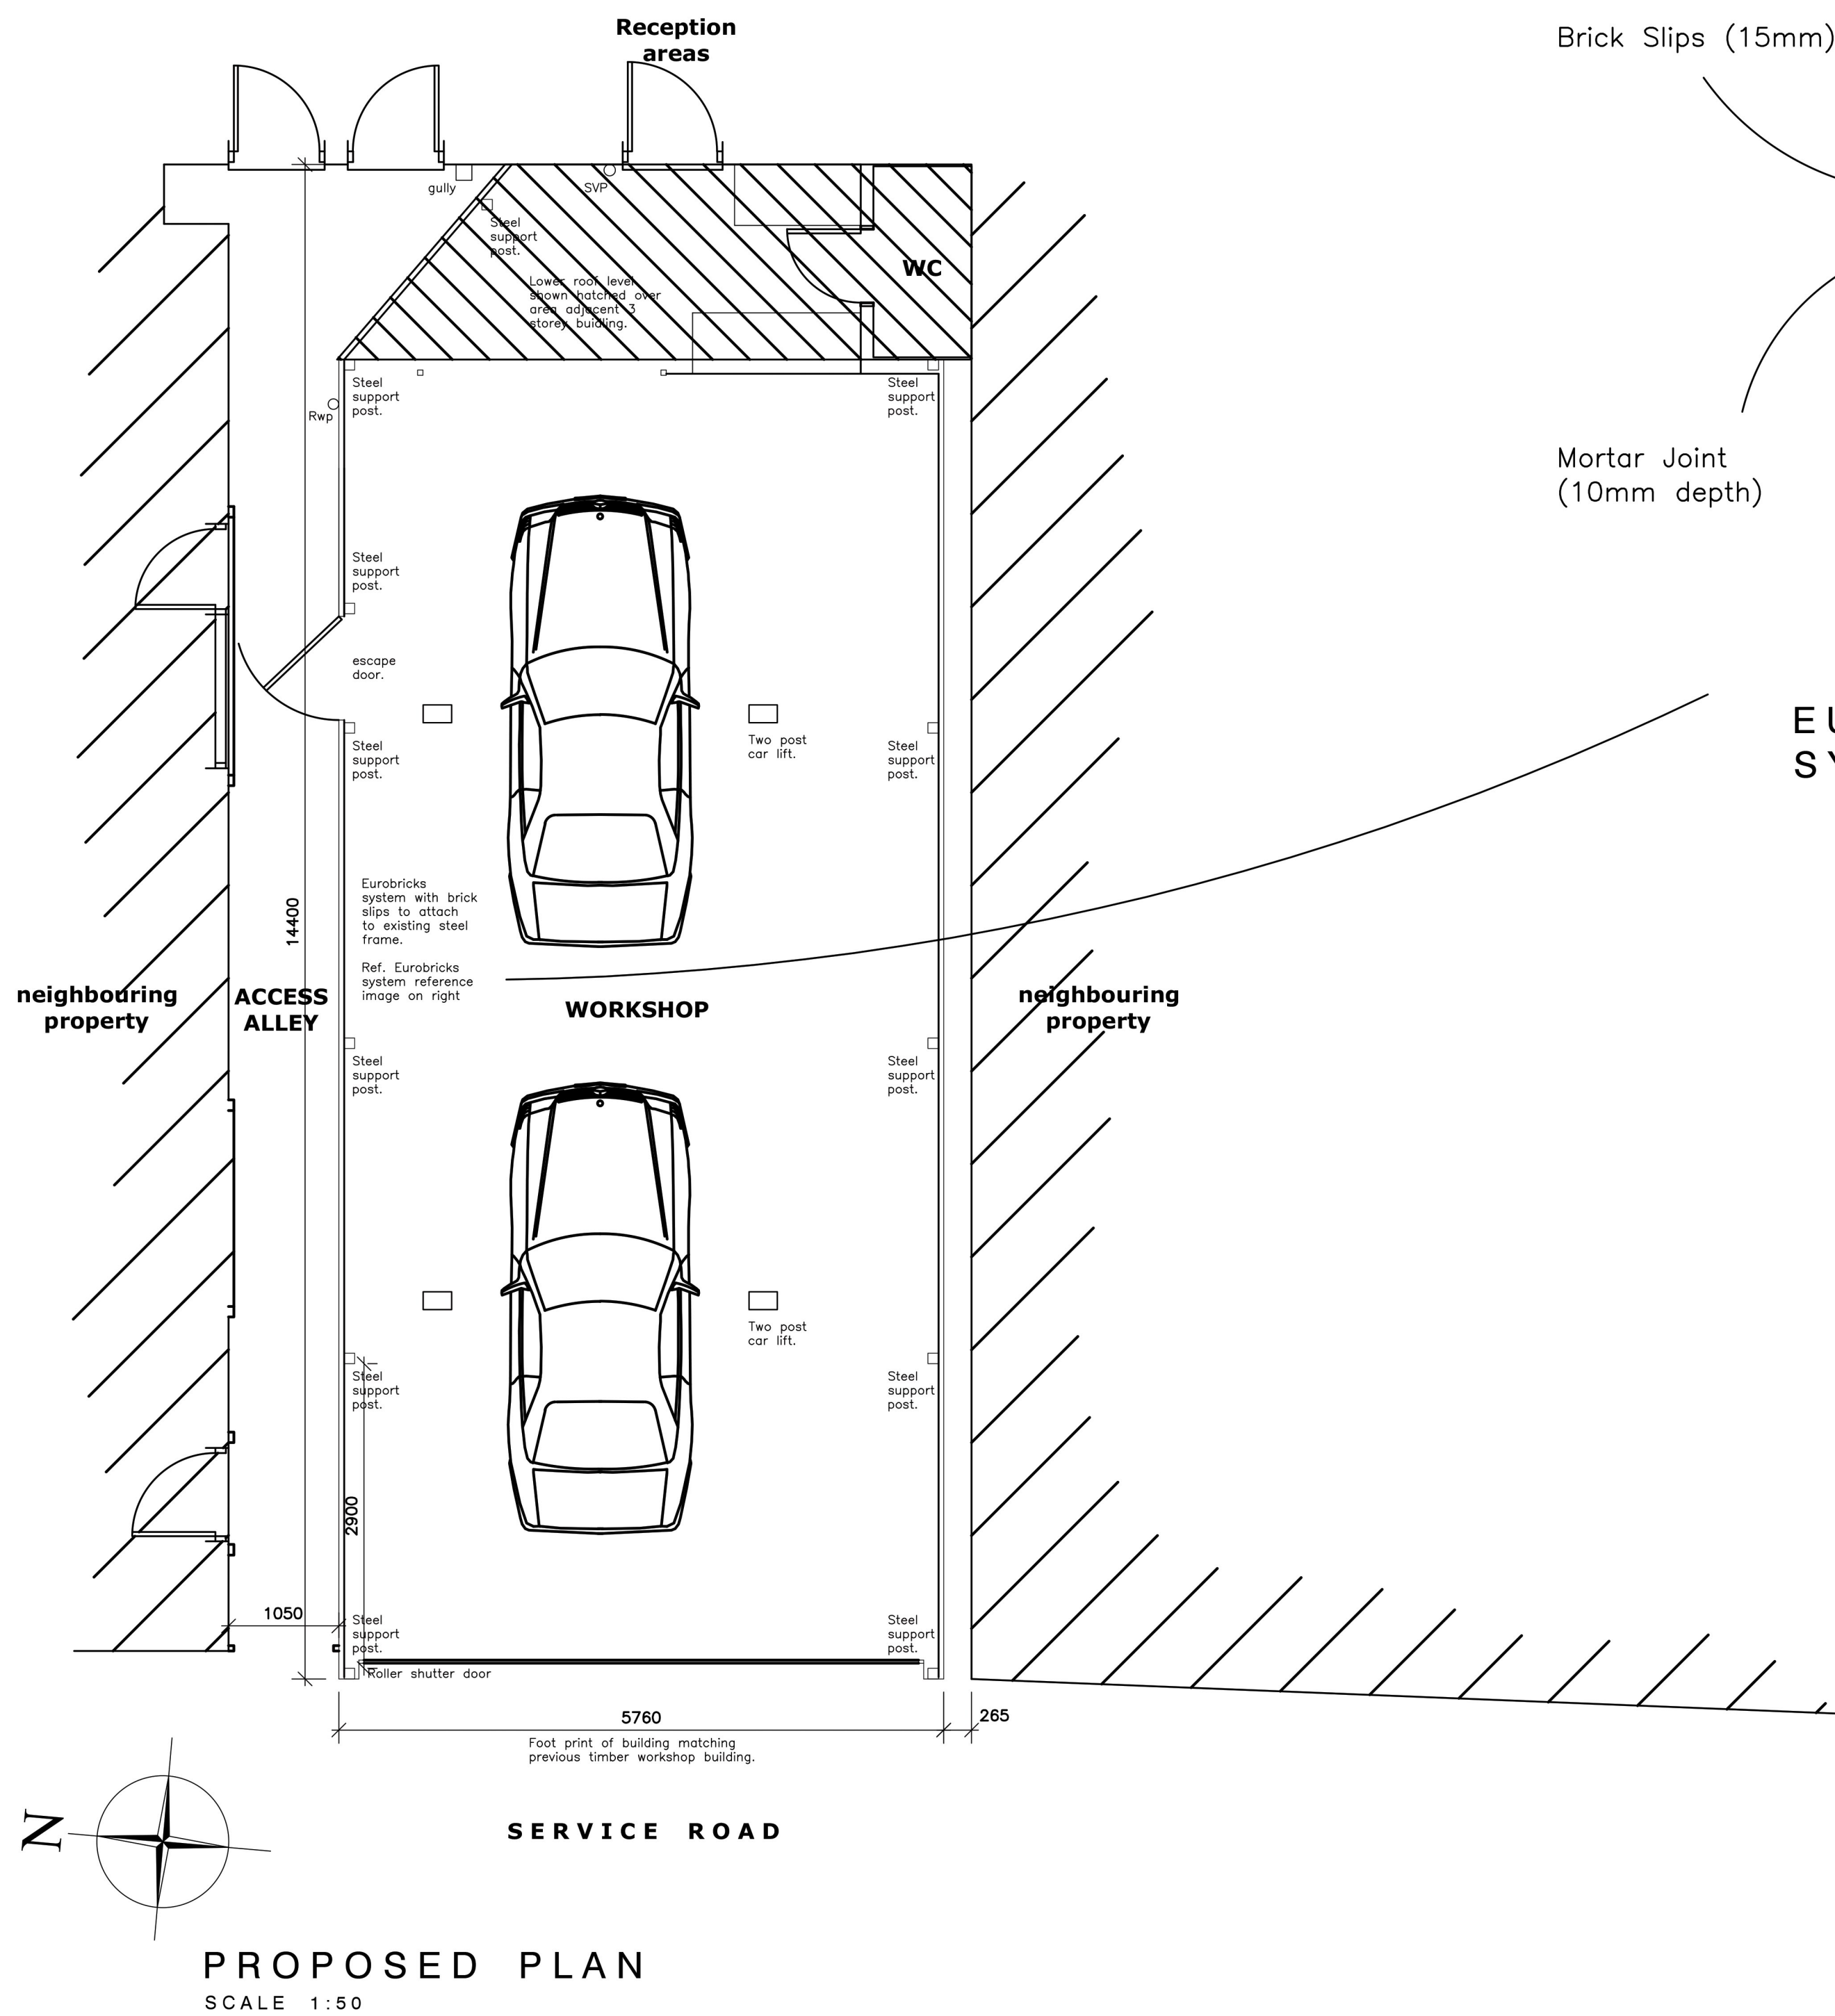

Brick Slips (15mm)

Mortar Joint
(10mm depth)

Cladding Rail system
to sit between
existing steel frame

Backer panel for
brick slips (10mm)


EUROBRICKS CLADDING SYSTEM - REFERENCE



BLOCK/ ROOF PLAN

SCALE 1:500

1:500 0 2.5 5 10 15 25 m

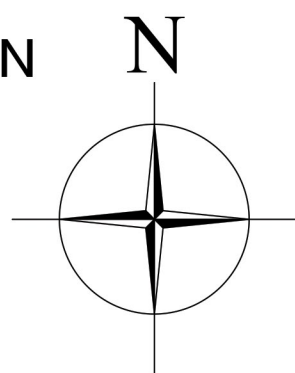

CLIENT:	Mr B Black
PROJECT:	Workshop 228 High Street, Harlington Hayes, Middlesex UB3 5DS
TITLE:	Planning - Proposed Plans
SCALE:	As Indicated (A1)
REVISION LETTER:	B
DRAWN:	JW
DRAWING NO:	A/3209 -02
CHECKED:	ND
DATE:	February 2018

Architectural Consultants    

ALFORD 4-5 Church Street, Alford LN13 9EF t: (01507) 463 863 e: alford@neildowlman-architecture.co.uk
BOSTON 14 Main Ridge West, Boston PE21 6QG t: (01205) 357 272 e: boston@neildowlman-architecture.co.uk
STAMFORD 14 Barn Hill, Stamford PE9 2AE t: (01780) 758 522 e: stamford@neildowlman-architecture.co.uk
HORNCASTLE 28 St Lawrence Street, Horncastle LN9 5DN t: (01507) 522 899 e: horncastle@neildowlman-architecture.co.uk
LOUTH 62 Northgate, Louth LN11 0LY t: (01507) 601 195 e: louth@neildowlman-architecture.co.uk
SKEGNESS (Satellite Office) t: (01754) 880 080 e: skegness@neildowlman-architecture.co.uk
**By appointment only*

www.neildowlman-architecture.co.uk

 **DOWLMAN**
Neil Dowlman Architecture

Planning | Design | Project Management