


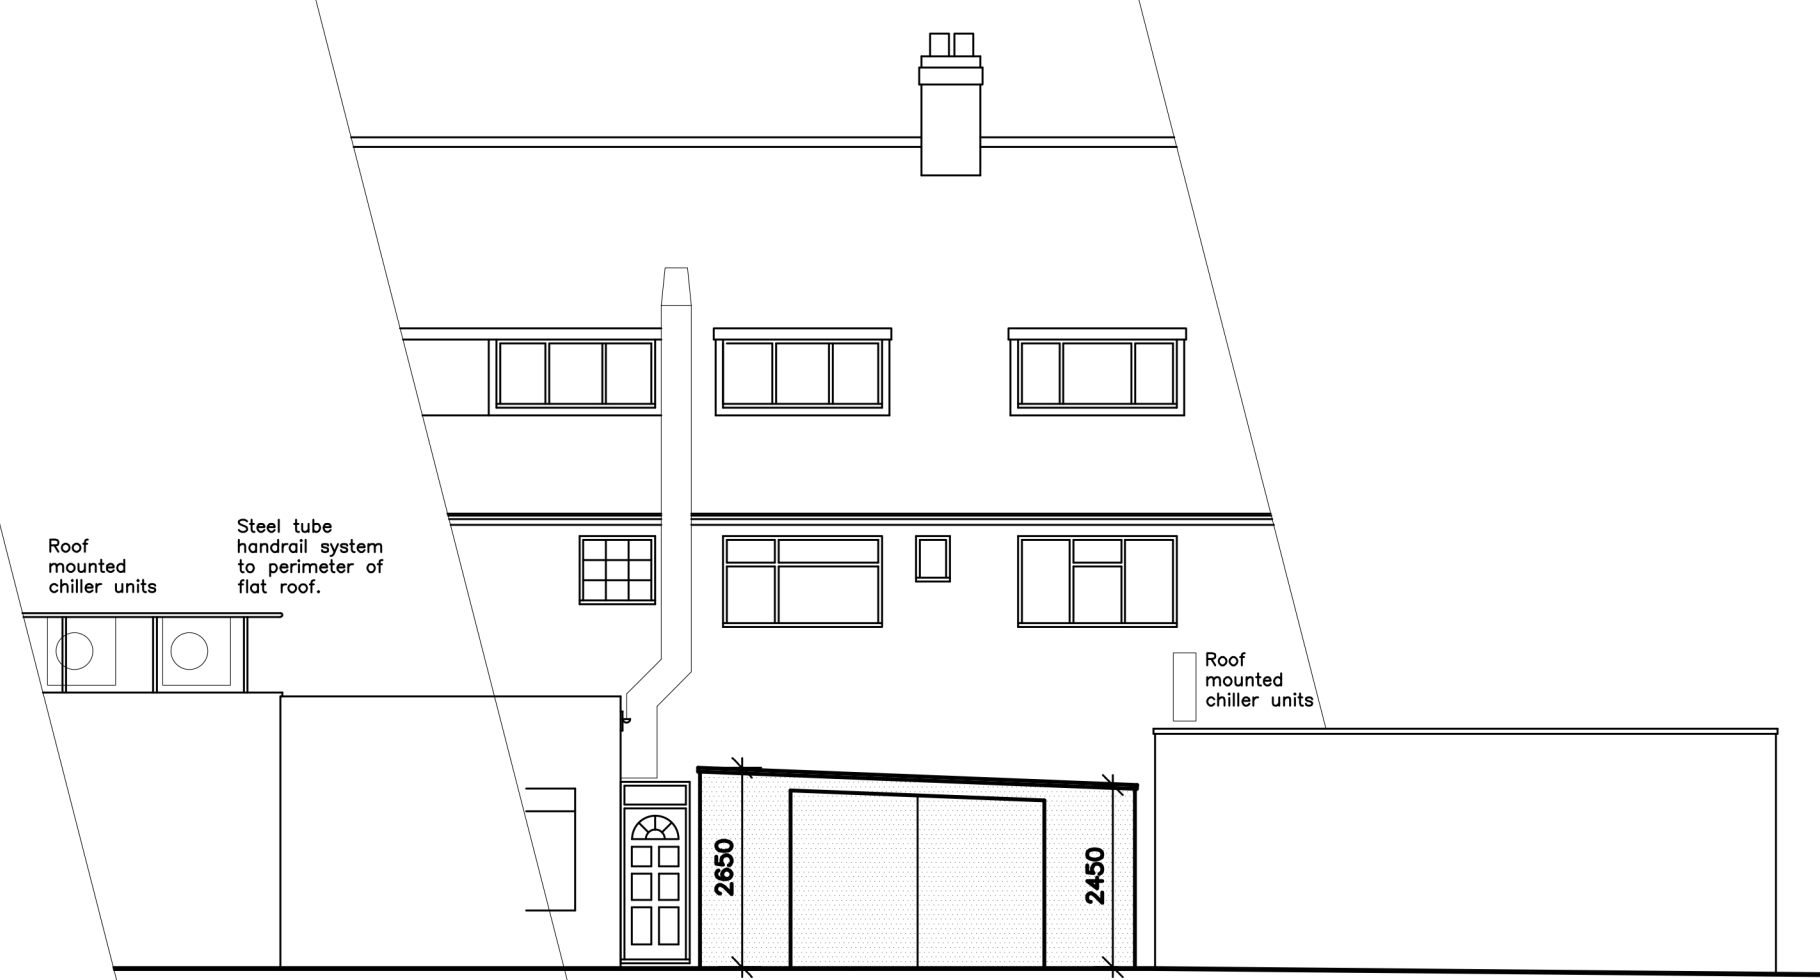
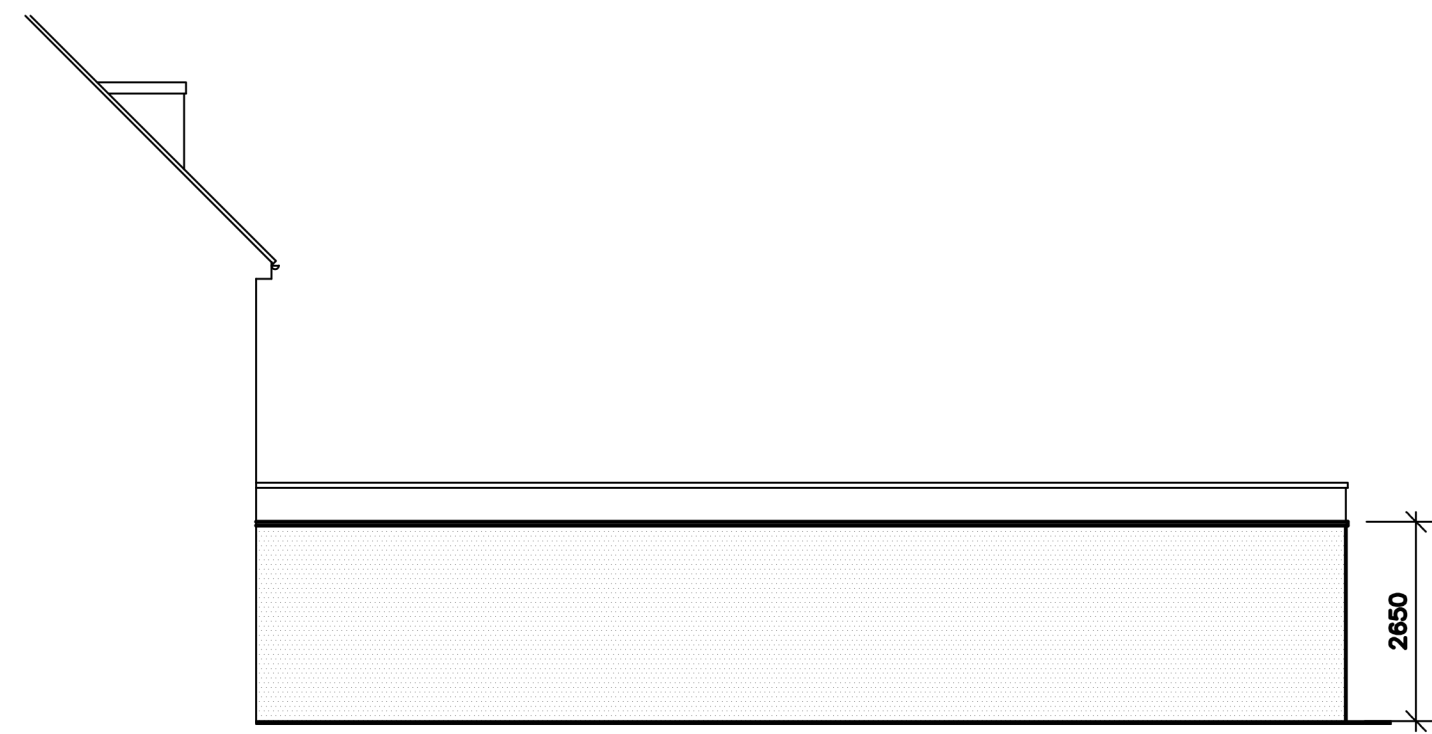


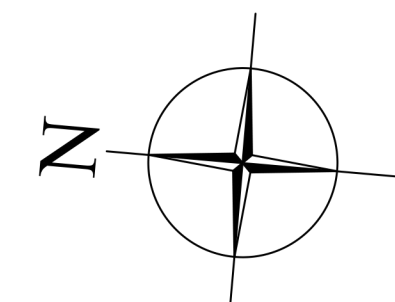

REAR (WEST) ELEVATION
SCALE 1:100

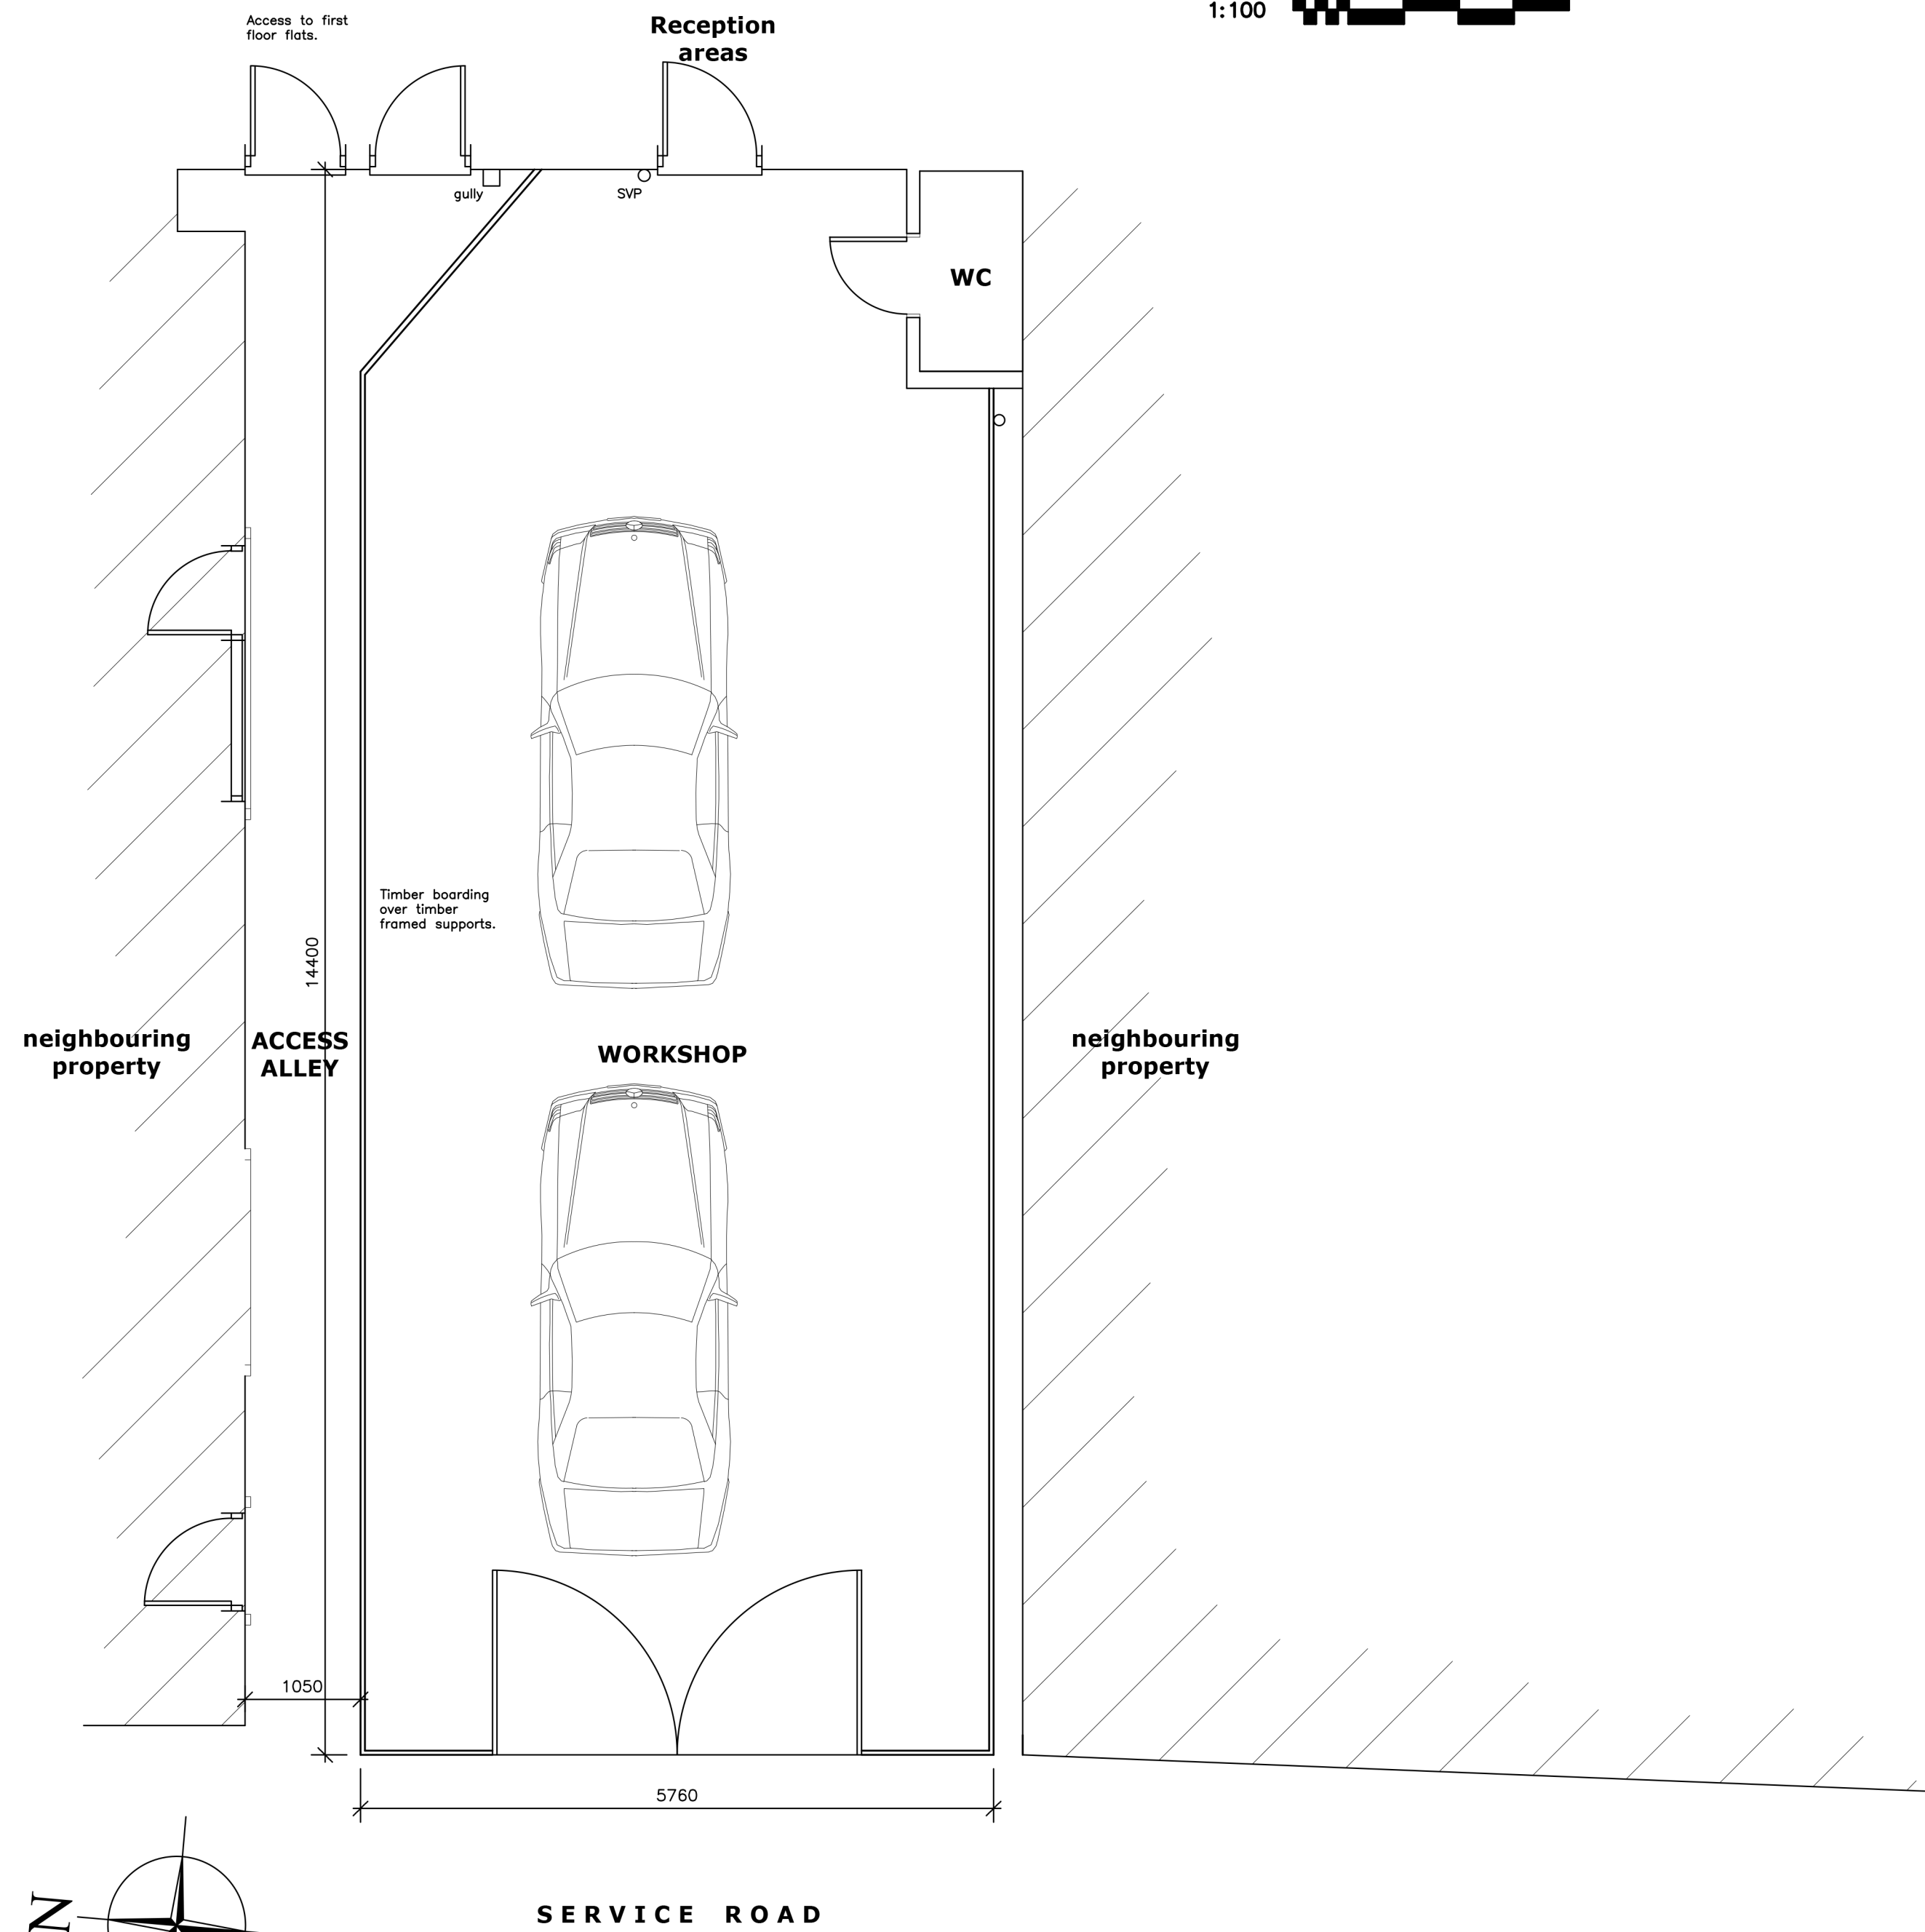


SIDE (NORTH) ELEVATION
SCALE 1:100

 



PLAN
SCALE 1:50

REVISION:	DESCRIPTION:	MADE BY:	DATE:
A	Neighbouring roof existing chillers & handrails added	NH	23-02-2018
B	Checked by amendment to title block	NH	22-03-2018

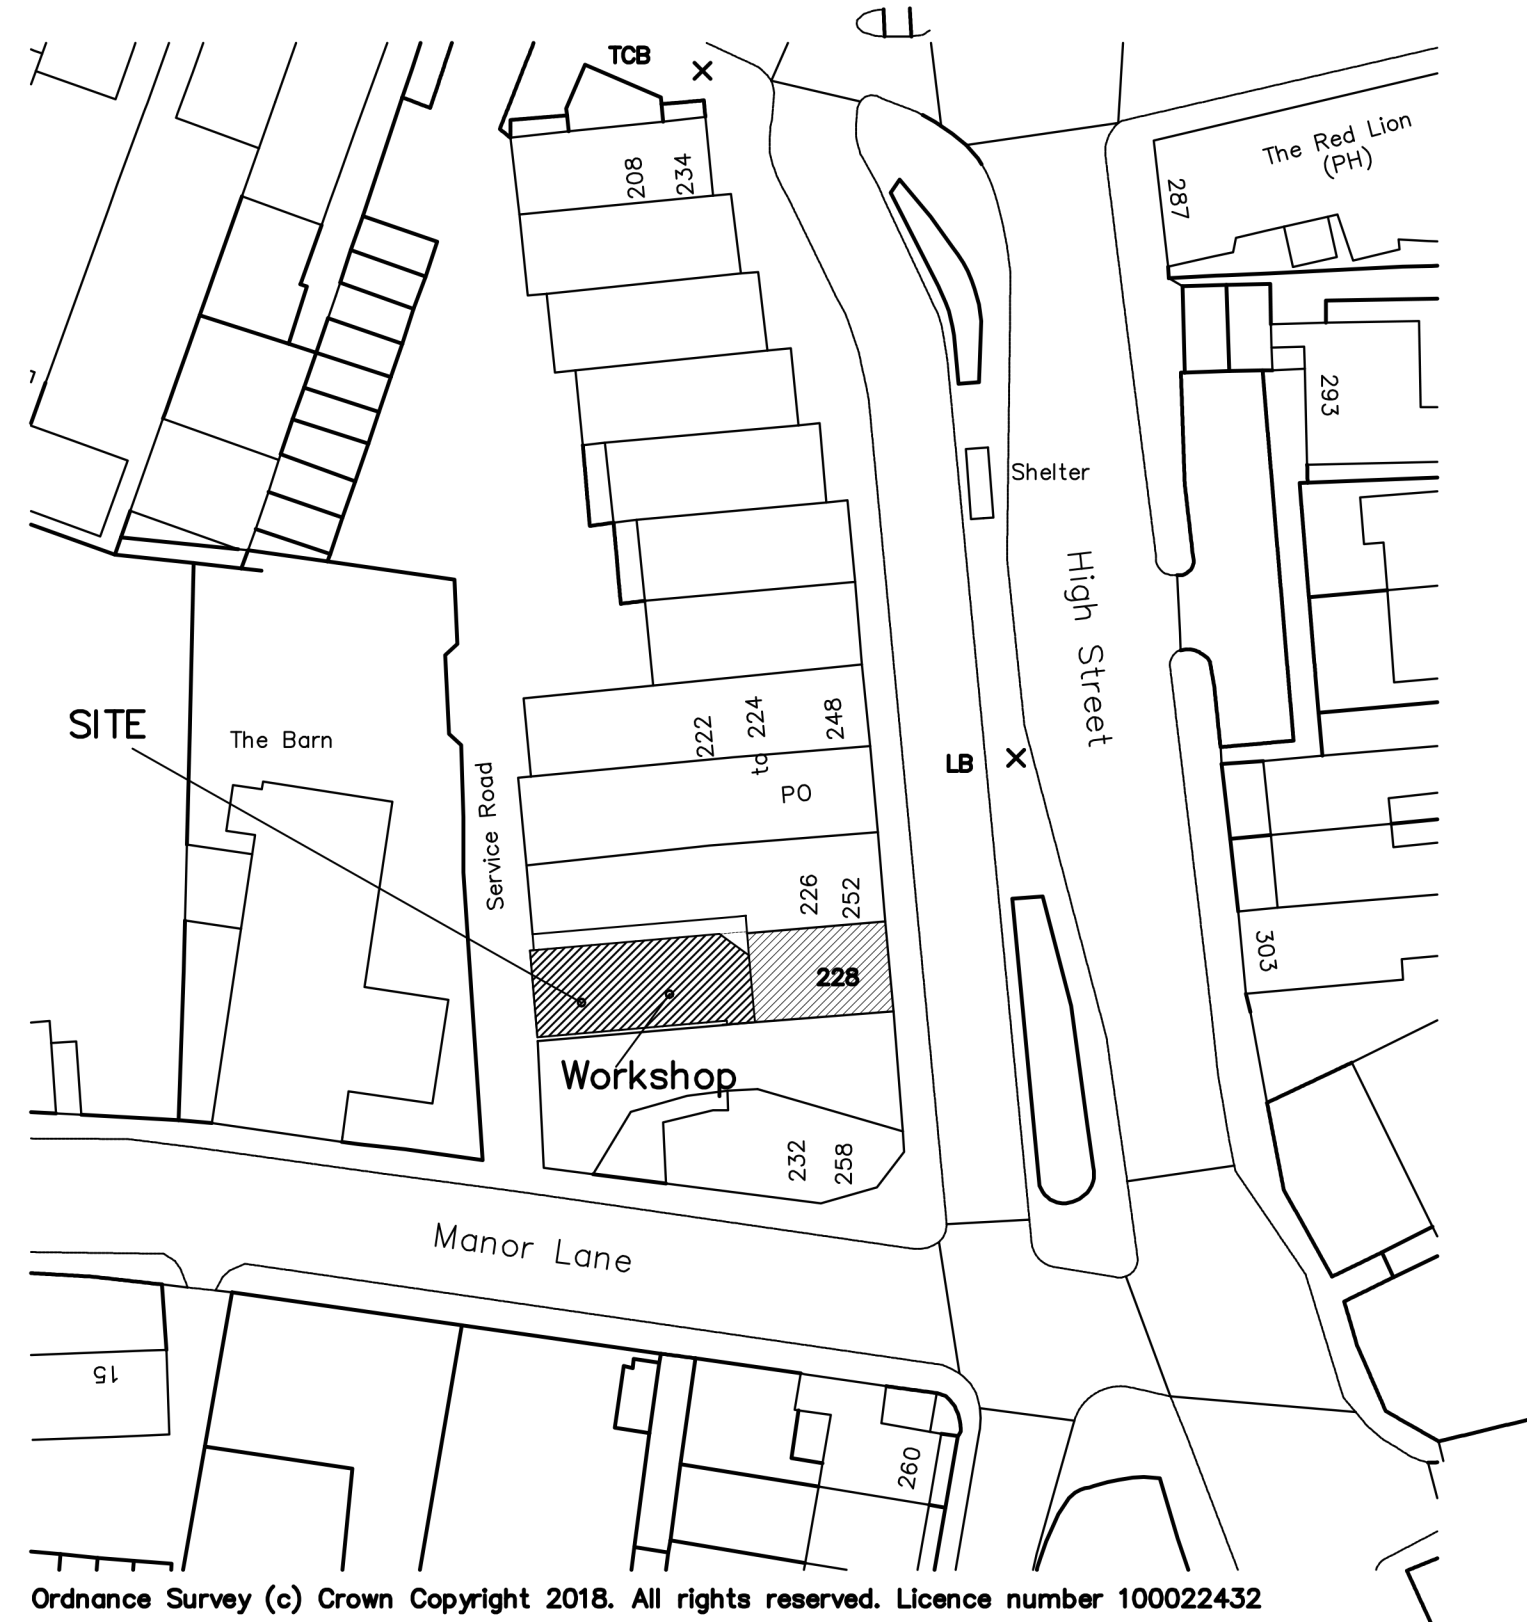

Ordnance Survey (c) Crown Copyright 2018. All rights reserved. Licence number 100022432

BLOCK/ ROOF PLAN
SCALE 1:500

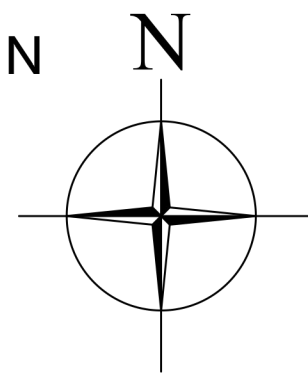 

CLIENT: Mr B Black

PROJECT: Workshop

228 High Street Harlington Hayes Middlesex UB3 5DS

TITLE: Plans & Elevations as Existing

SCALE: Scale 1:50 & 1:100 REVISION LETTER: B

DRAWN: NH DRAWING NO: A/3209 - 01

CHECKED: ND DATE: February 2018

Architectural Consultants

LABC

LABC

LABC

LABC

LABC

LABC

LABC

LABC

LABC

LABC

ALFORD 4-5 Church Street, Alford LN13 9EF t: (01507) 463 863 e: alford@neildowdman-architecture.co.uk

BOSTON 14 Main Ridge West, Boston PE21 6QQ t: (01205) 357 272 e: boston@neildowdman-architecture.co.uk

STAMFORD 14 Barn Hill, Stamford PE9 2AE t: (01780) 758 522 e: stamford@neildowdman-architecture.co.uk


HORNCASTLE* 28 St Lawrence Street, Horncastle LN9 5DN t: (01507) 522 899 e: horncastle@neildowdman-architecture.co.uk

LEUTH* 63 Northgate, Leuth LNI 0LY t: (01507) 601 195 e: leuth@neildowdman-architecture.co.uk

SKEGNESS (Satellite Office) t: (01754) 880 080 e: skegness@neildowdman-architecture.co.uk

*By appointment only

www.neildowdman-architecture.co.uk

 

DOWLMAN
Neil Dowdman Architecture

Planning | Design | Project Management