




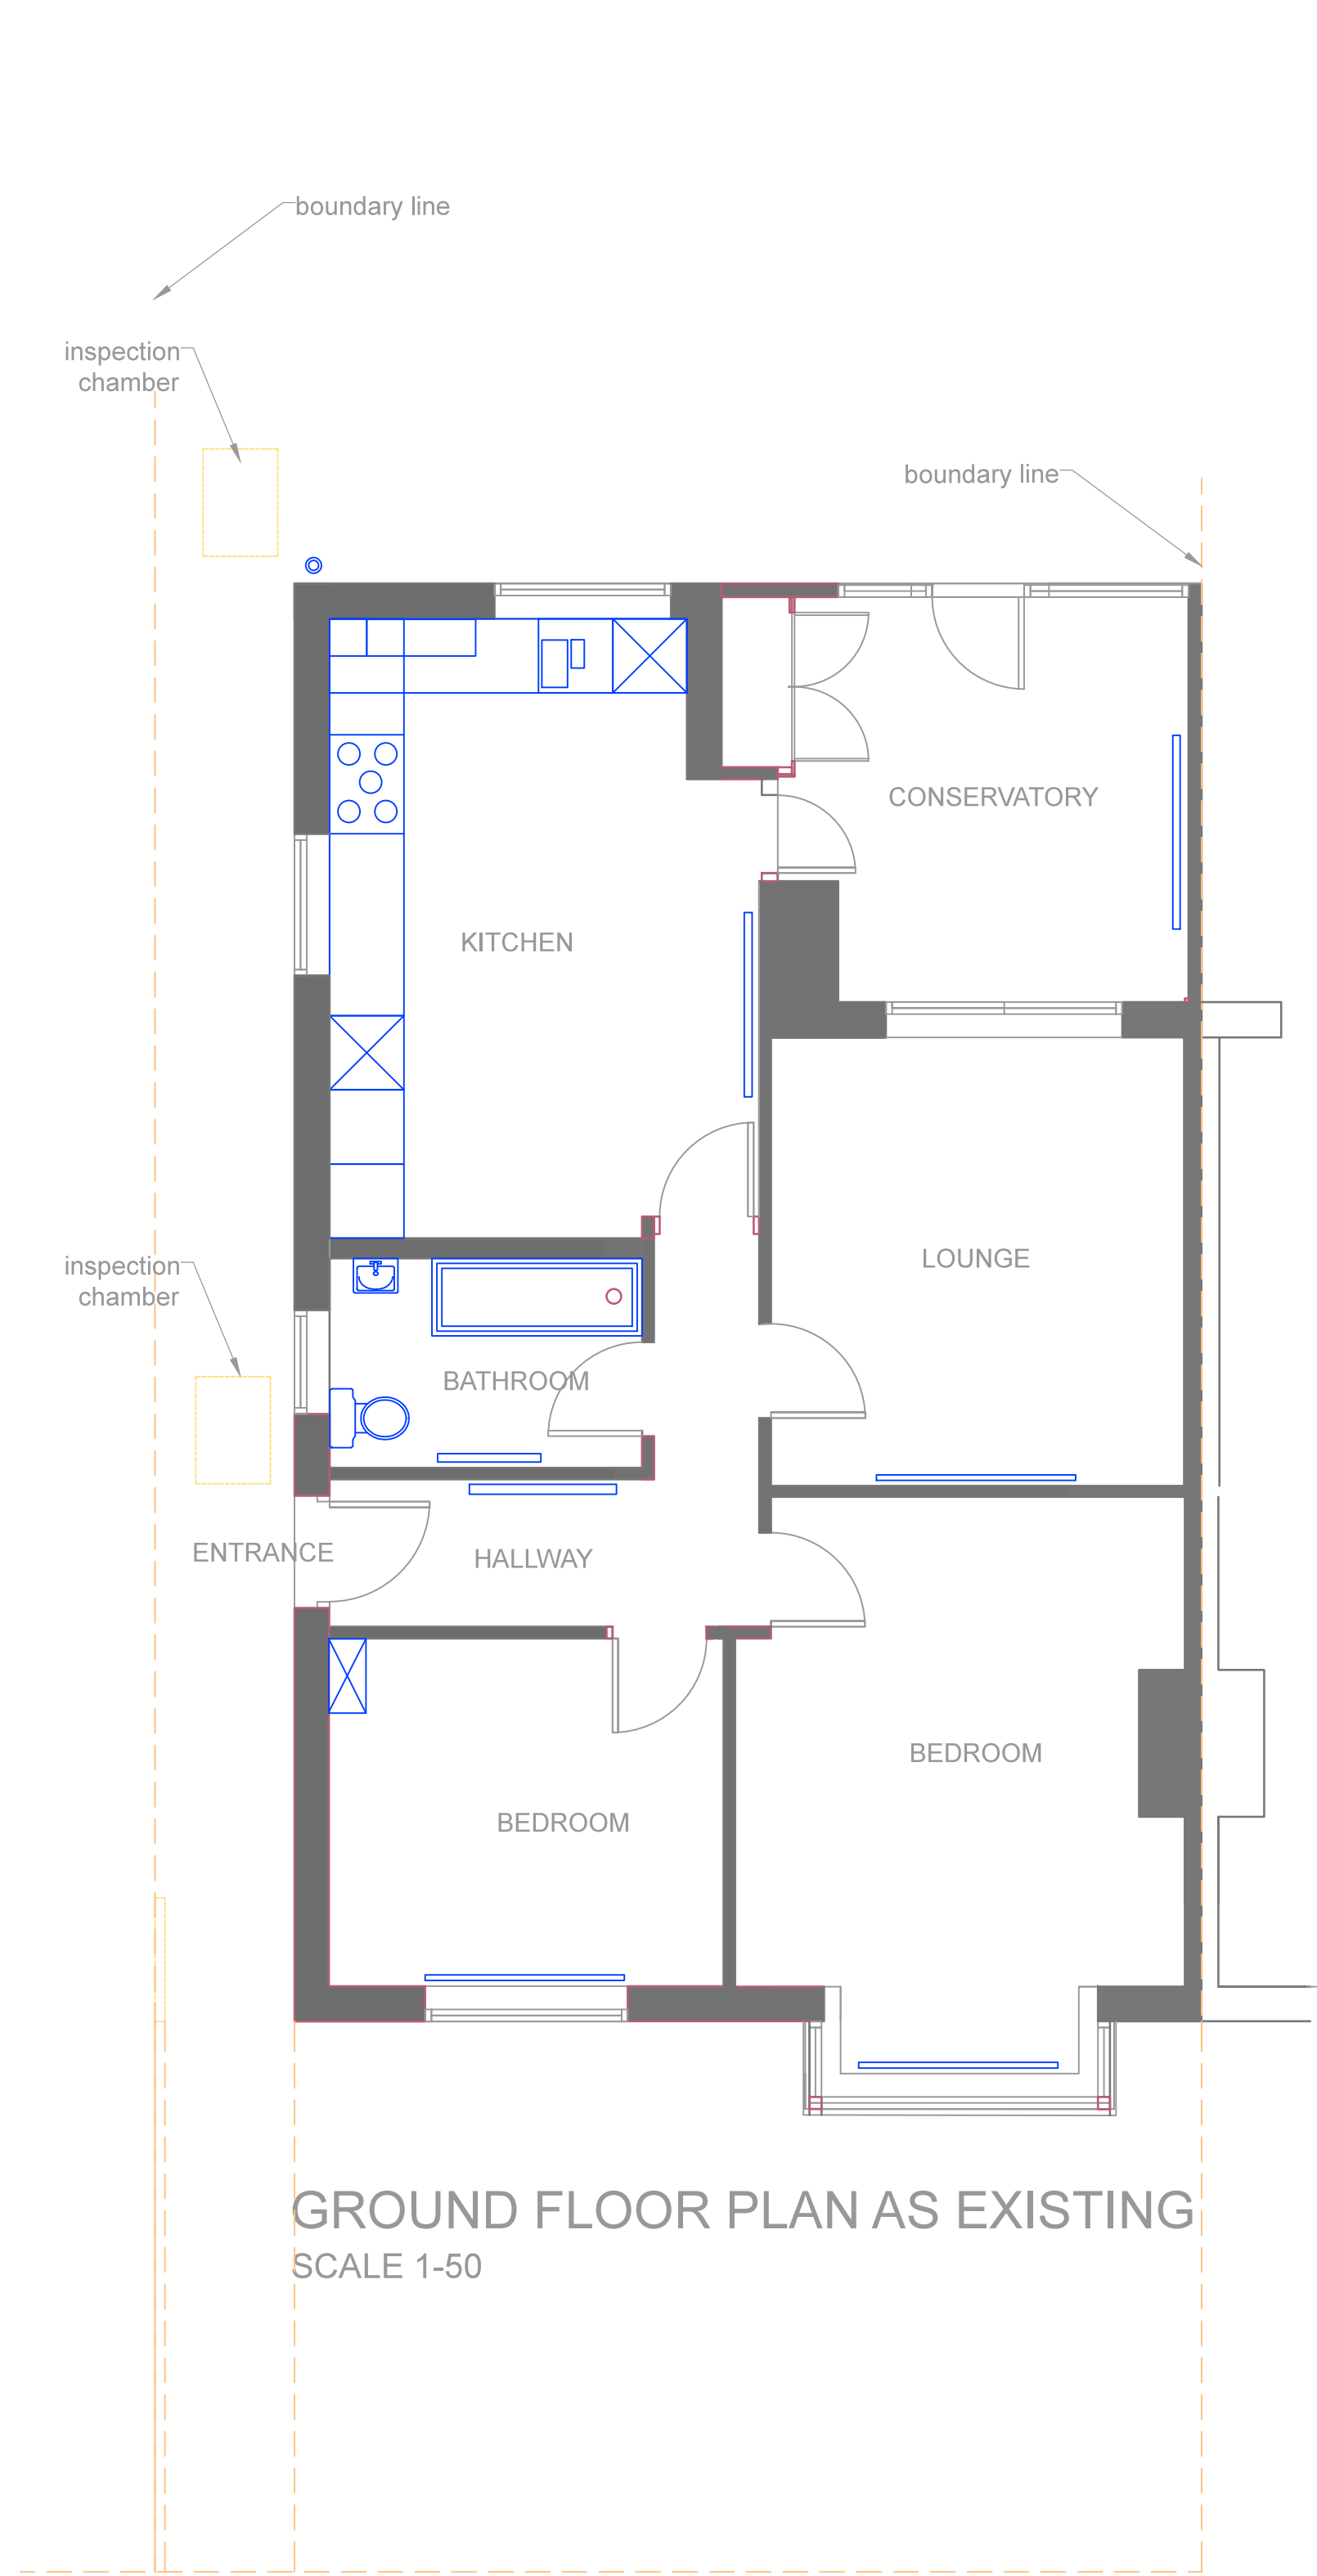

GROUND FLOOR PLAN AS EXISTING
SCALE 1-50

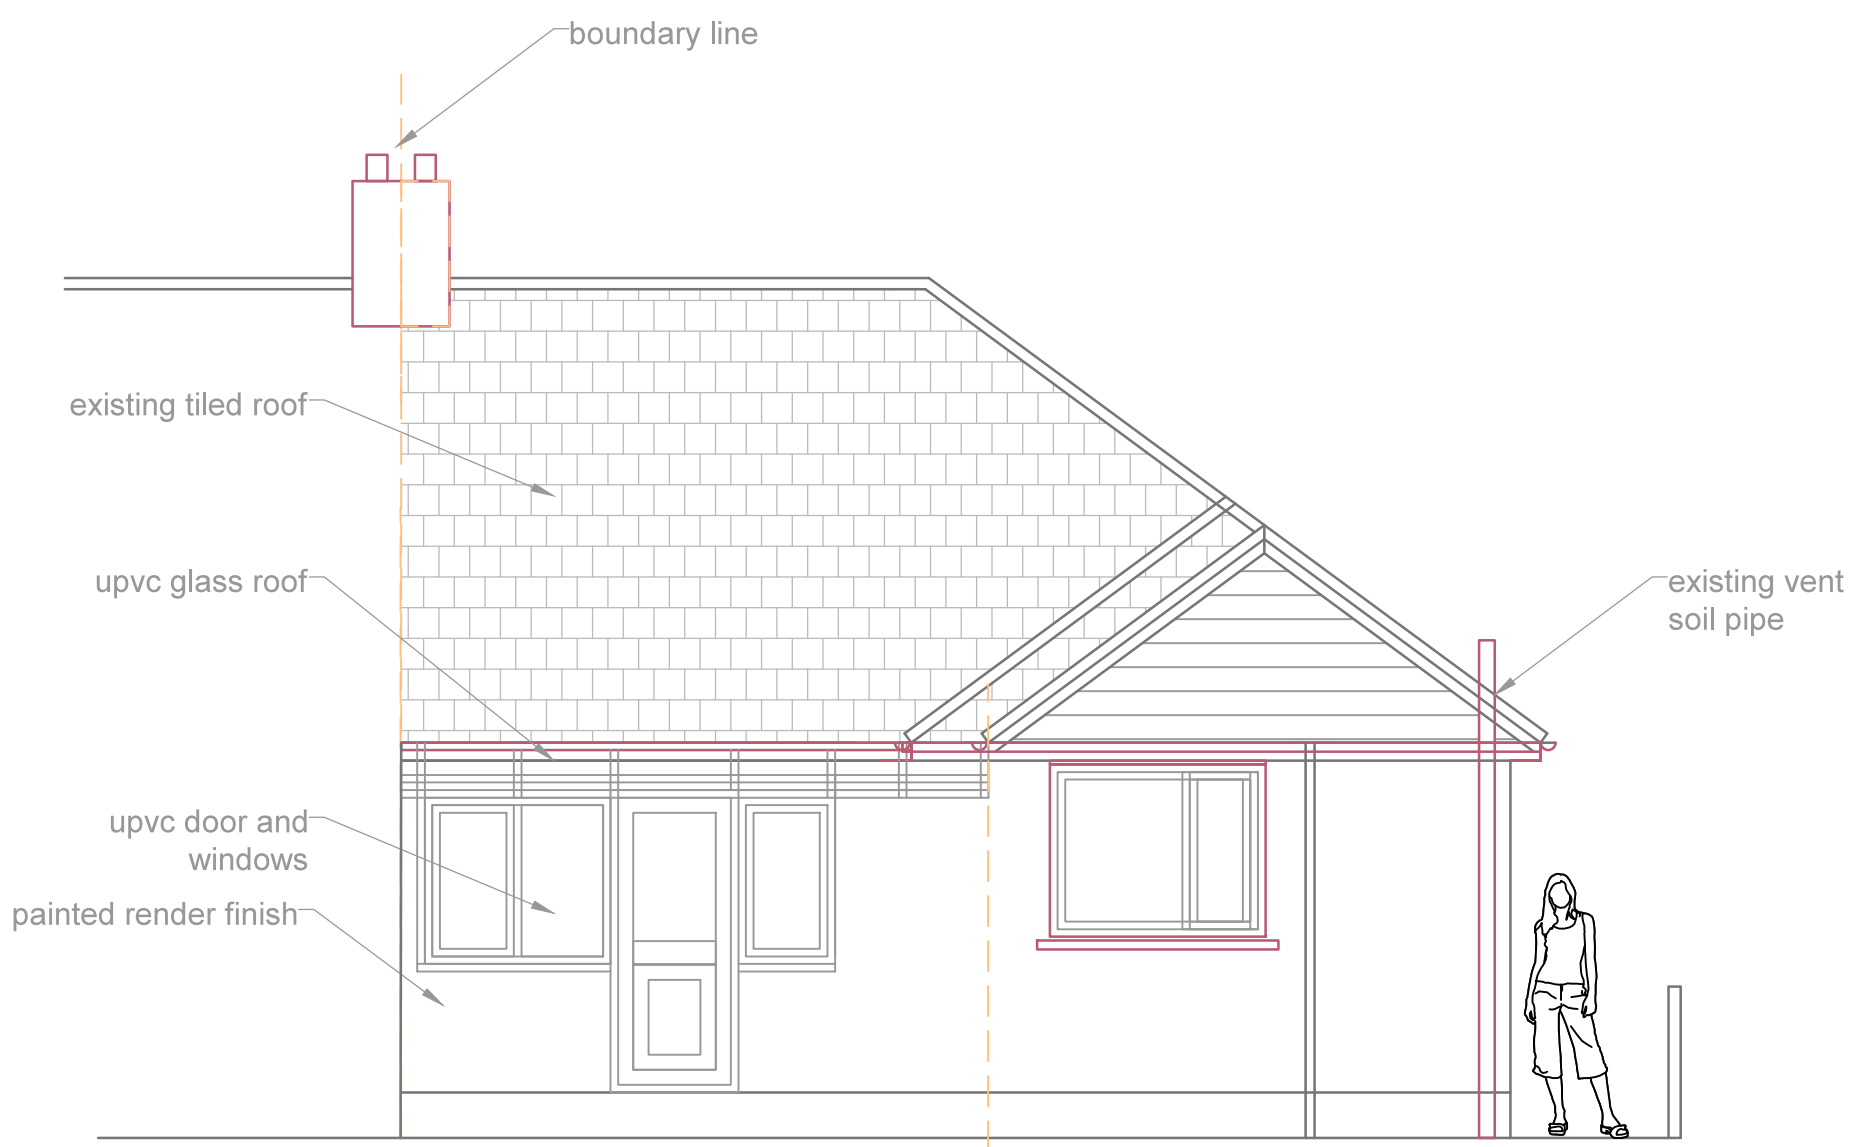


EXISTING REAR ELEVATION
SCALE 1-50

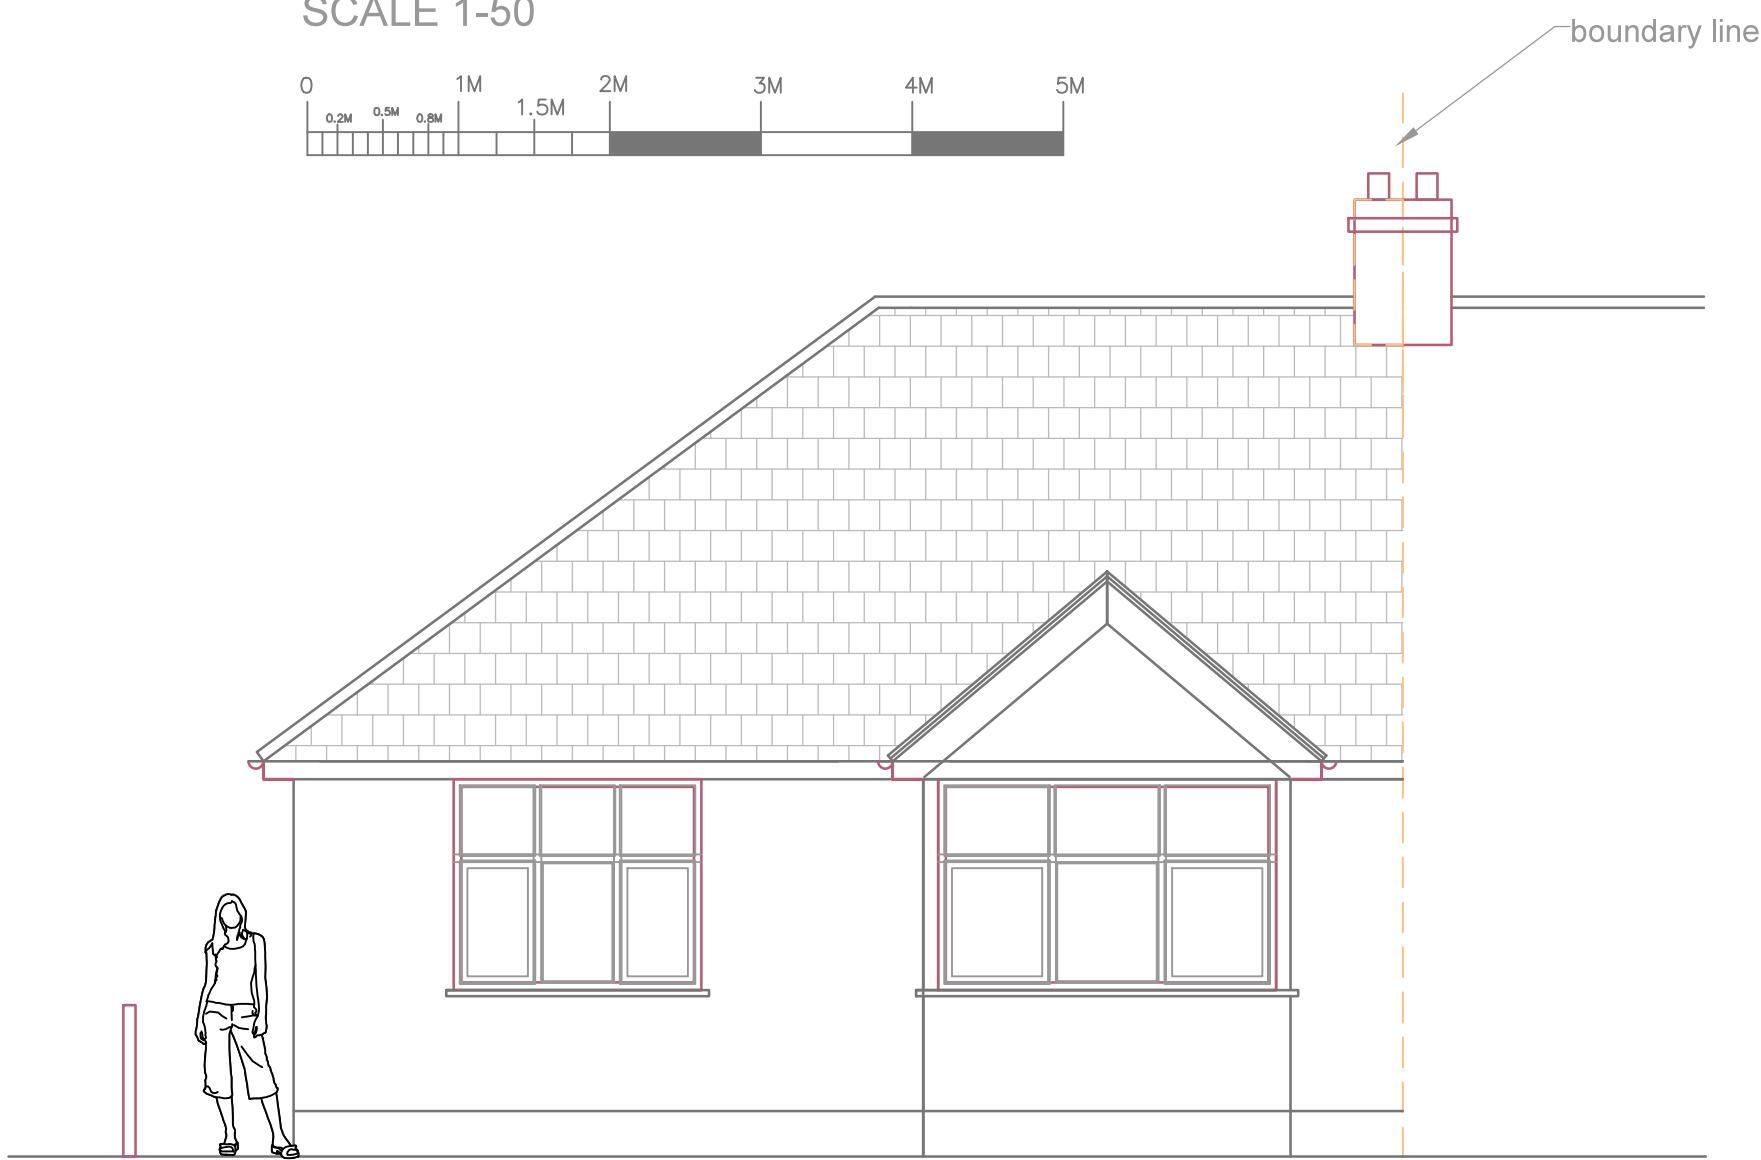


EXISTING FRONT ELEVATION
SCALE 1-50



EXISTING LEFT SIDE ELEVATION
SCALE 1-50

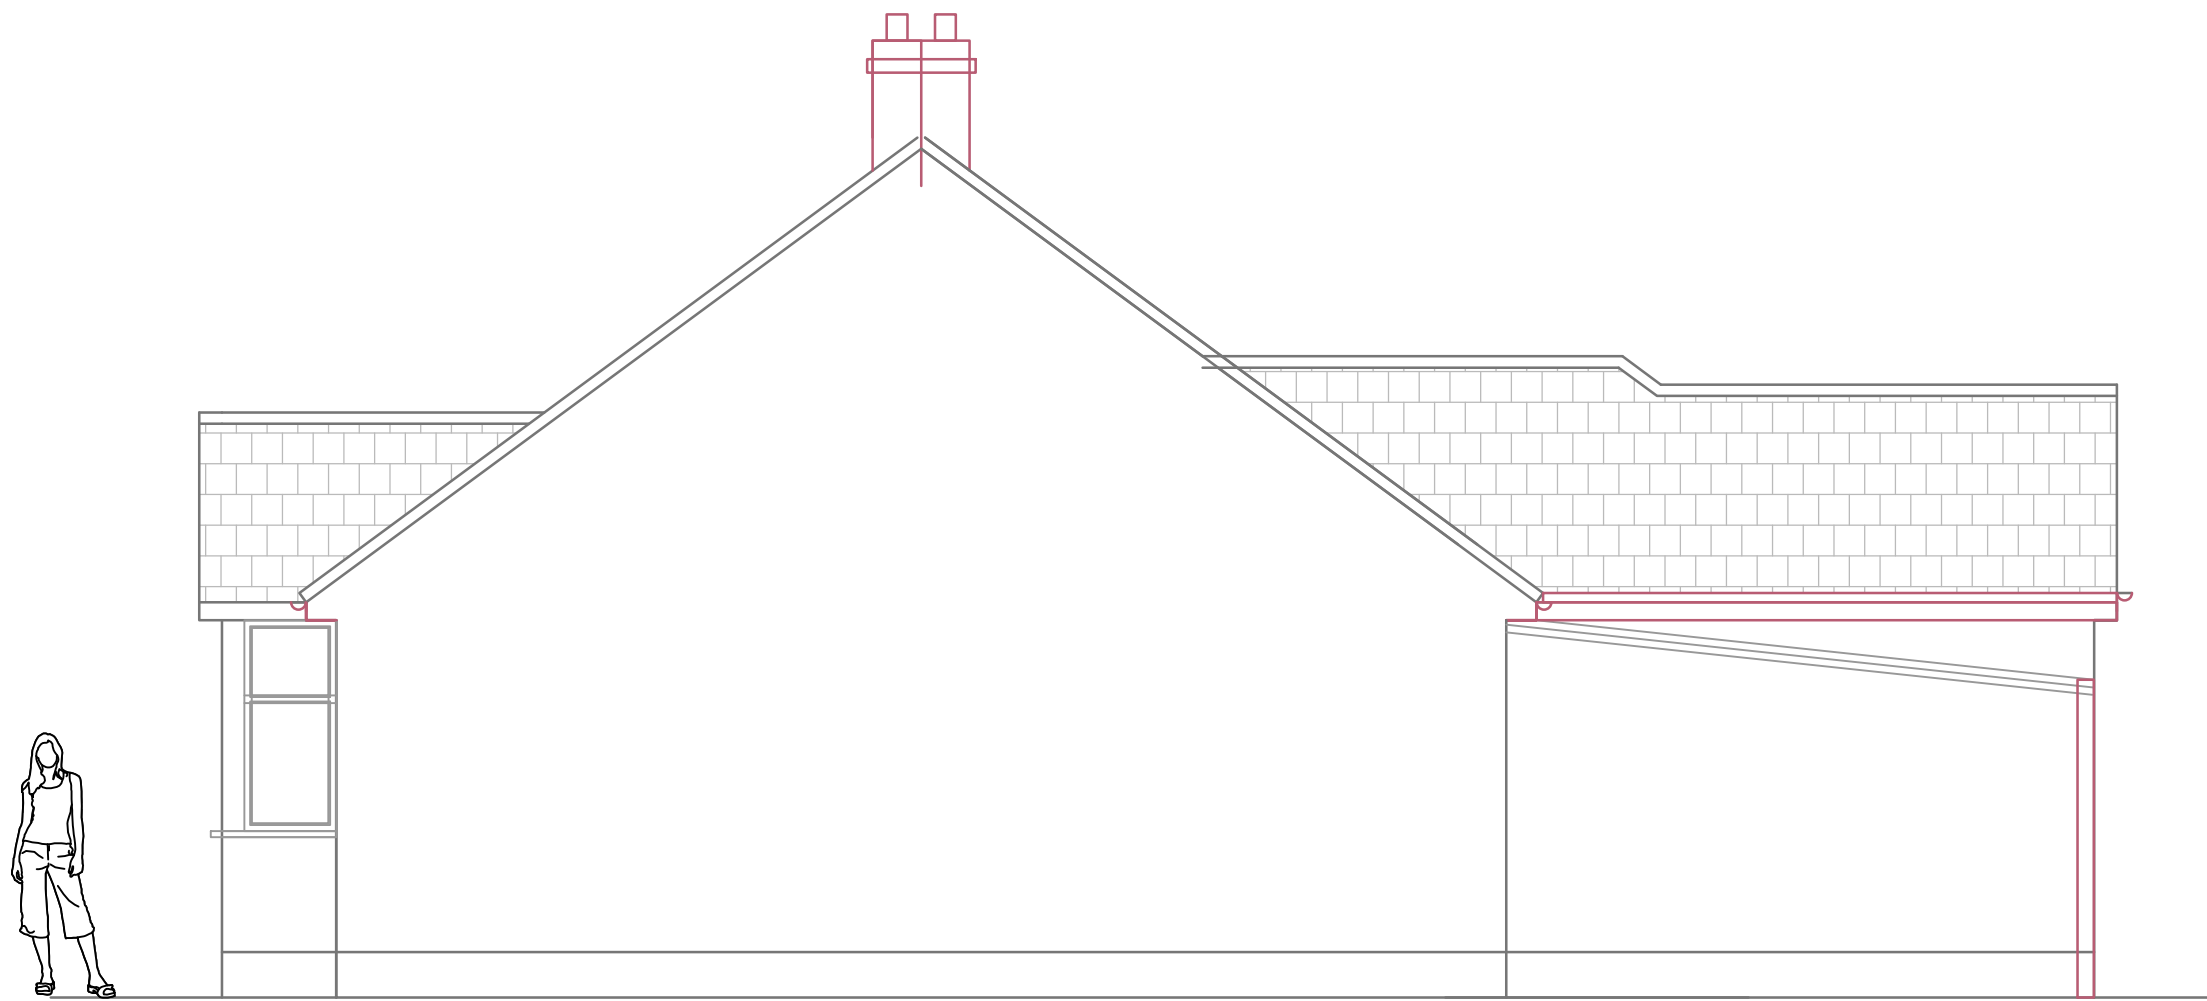

EXISTING RIGHT SECTION
SCALE 1-50

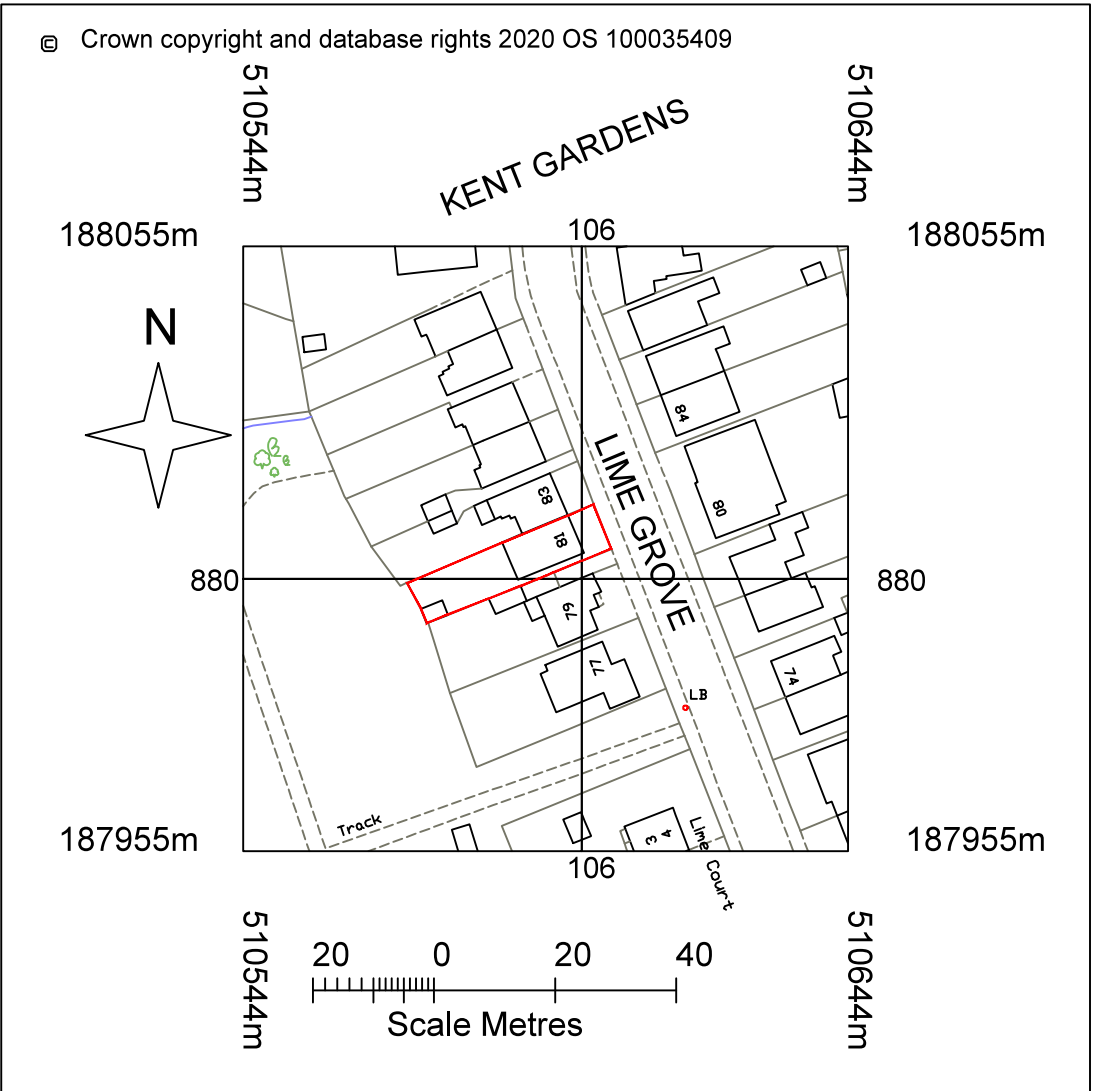

Location Plan Scale 1-1250@A1.

REV.	NOTES	DATE	BY
DO NOT SCALE. WRITTEN DIMENSIONS TO BE USED IN PREFERENCE TO SCALED DIMENSIONS. ALL DIMENSIONS TO BE CHECKED ON SITE BY CONTRACTOR & ALL DISCREPANCIES TO BE REPORTED TO SMITH COLDHAM DESIGN LTD.			
CLIENT			
Mrs Sheila Jones			
JOB TITLE			
81 Lime Grove Eastcote HA4 8RW			
DRAWING TITLE			
Ground Floor Plans: As Existing			
SCALE		DRAWING No	
1-50 & 1-1250 @ A1		5982-20-100	
DATE		REVISION	
August 2020			
DRAWN BY			
Patrick Smith			
 smith coldham design ltd 55 LIME GROVE, RUSLIP, MIDDLESEX, HA4 8RL M: 07774 476519 T: 020 8869 9681 E: patrick@smithcoldham.net design - architecture - brand development - project management			