



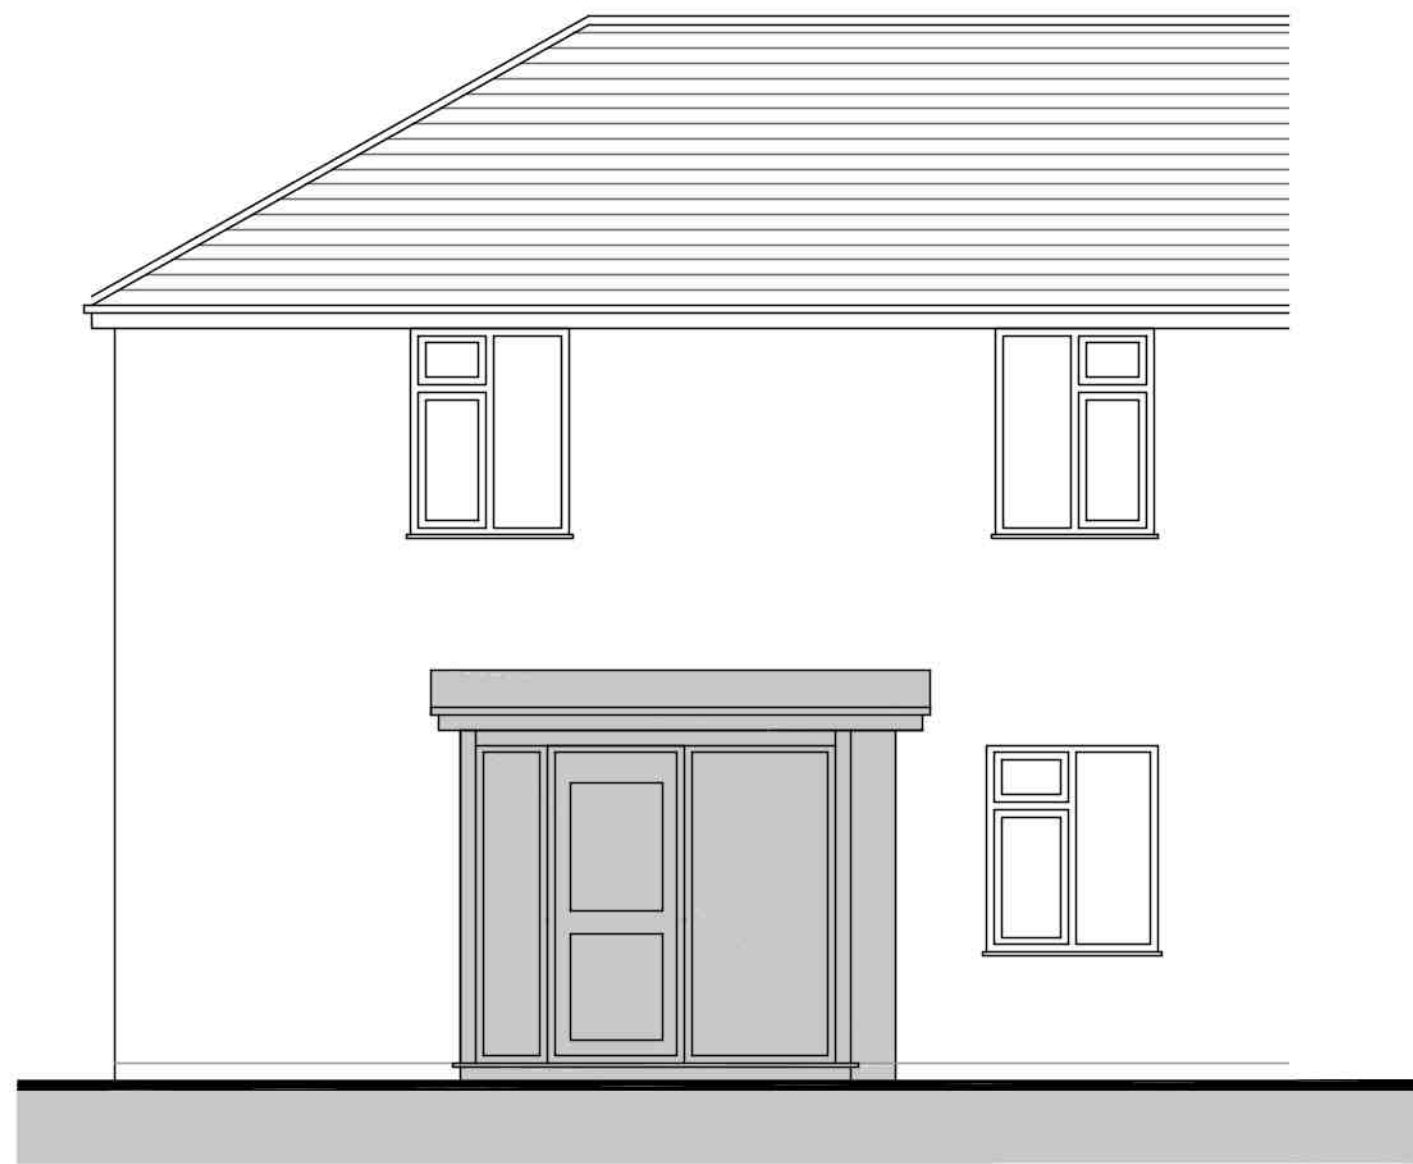


PROPOSED FRONT ELEVATION

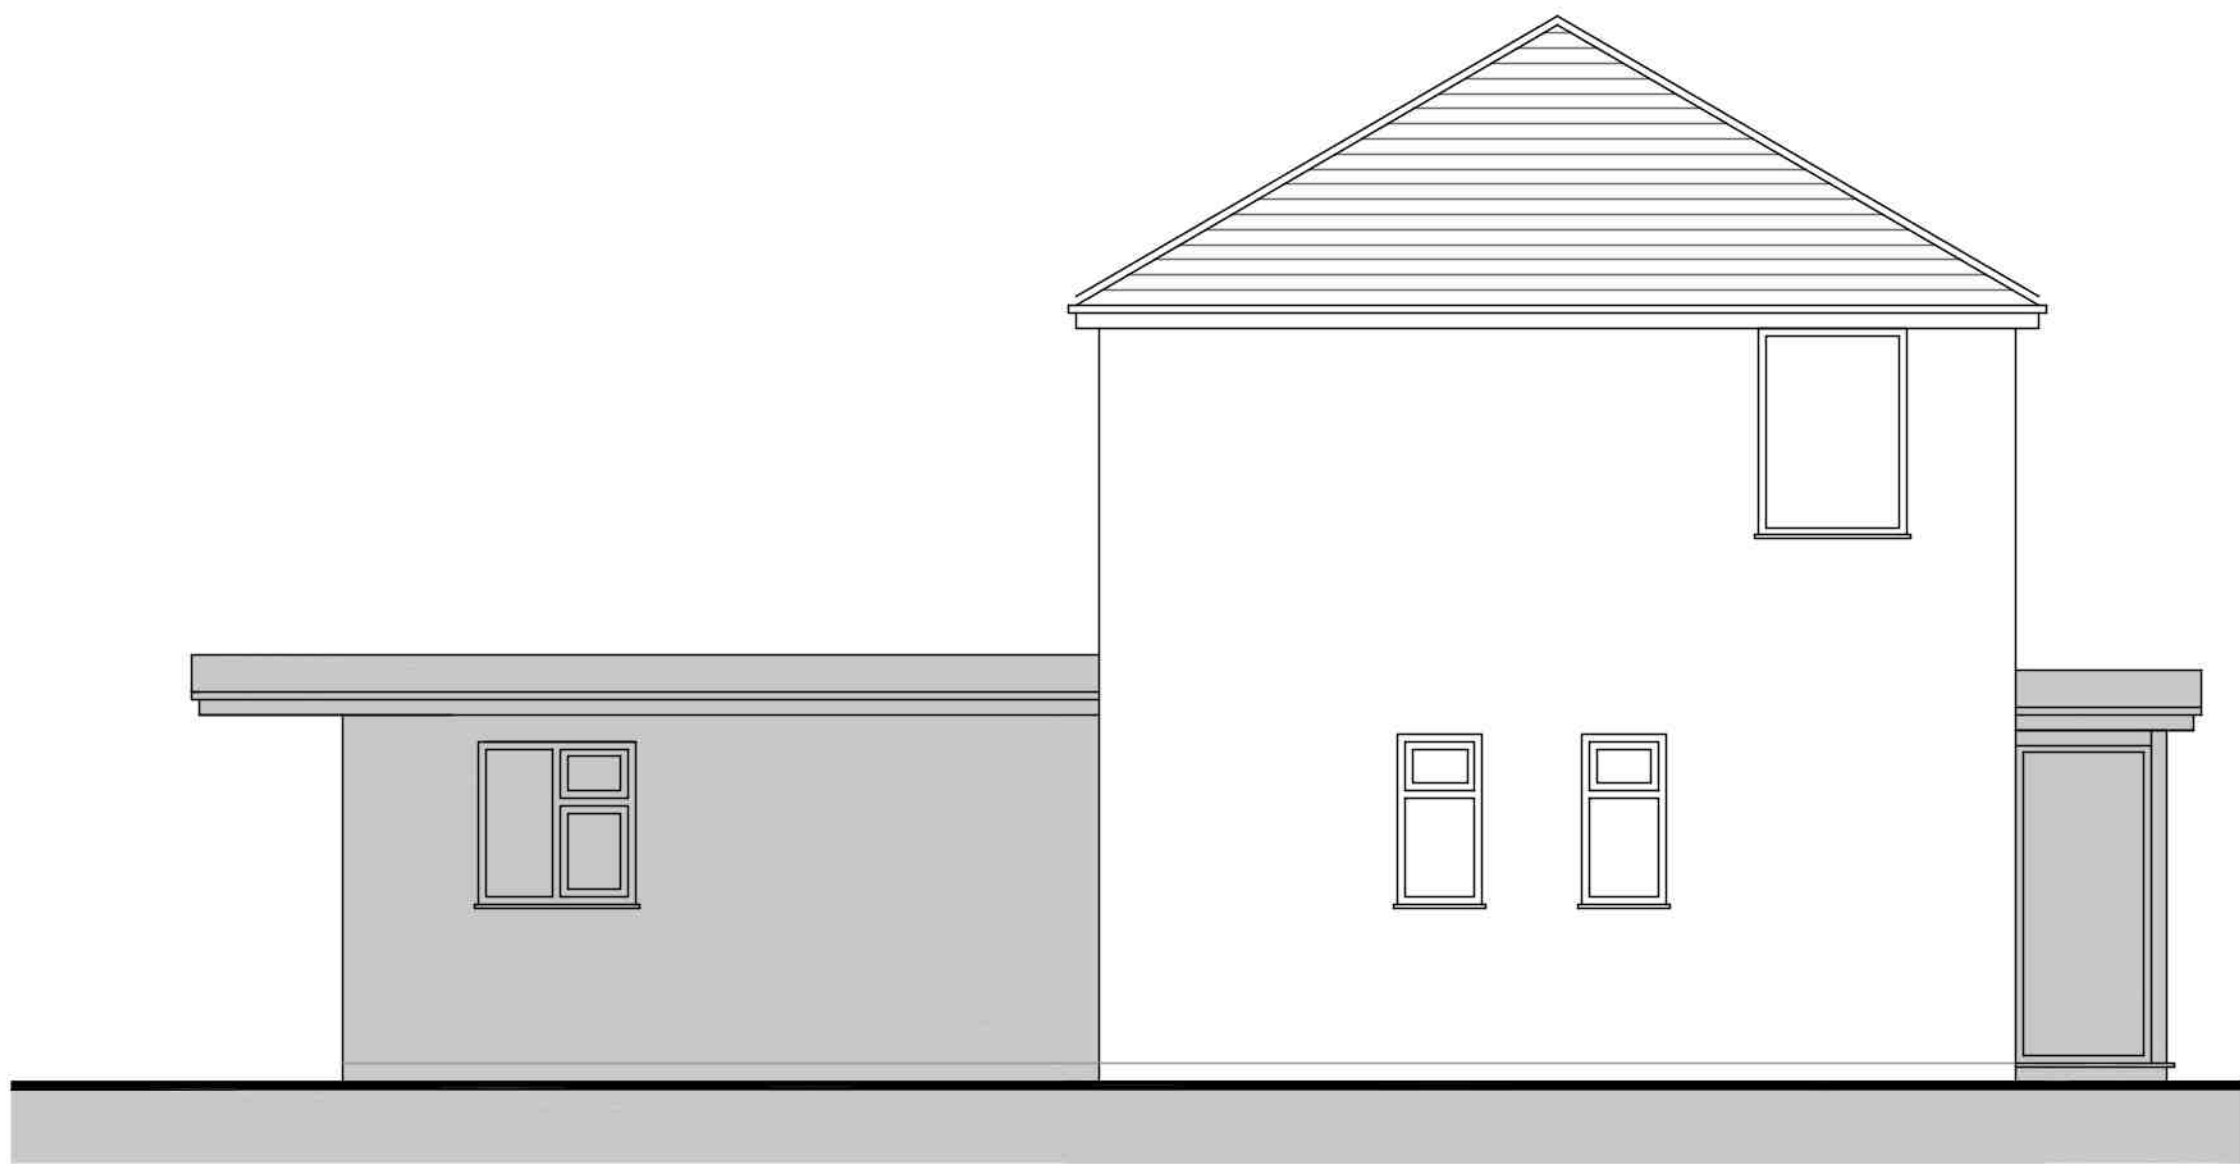


PROPOSED SIDE ELEVATION




PROPOSED REAR ELEVATION

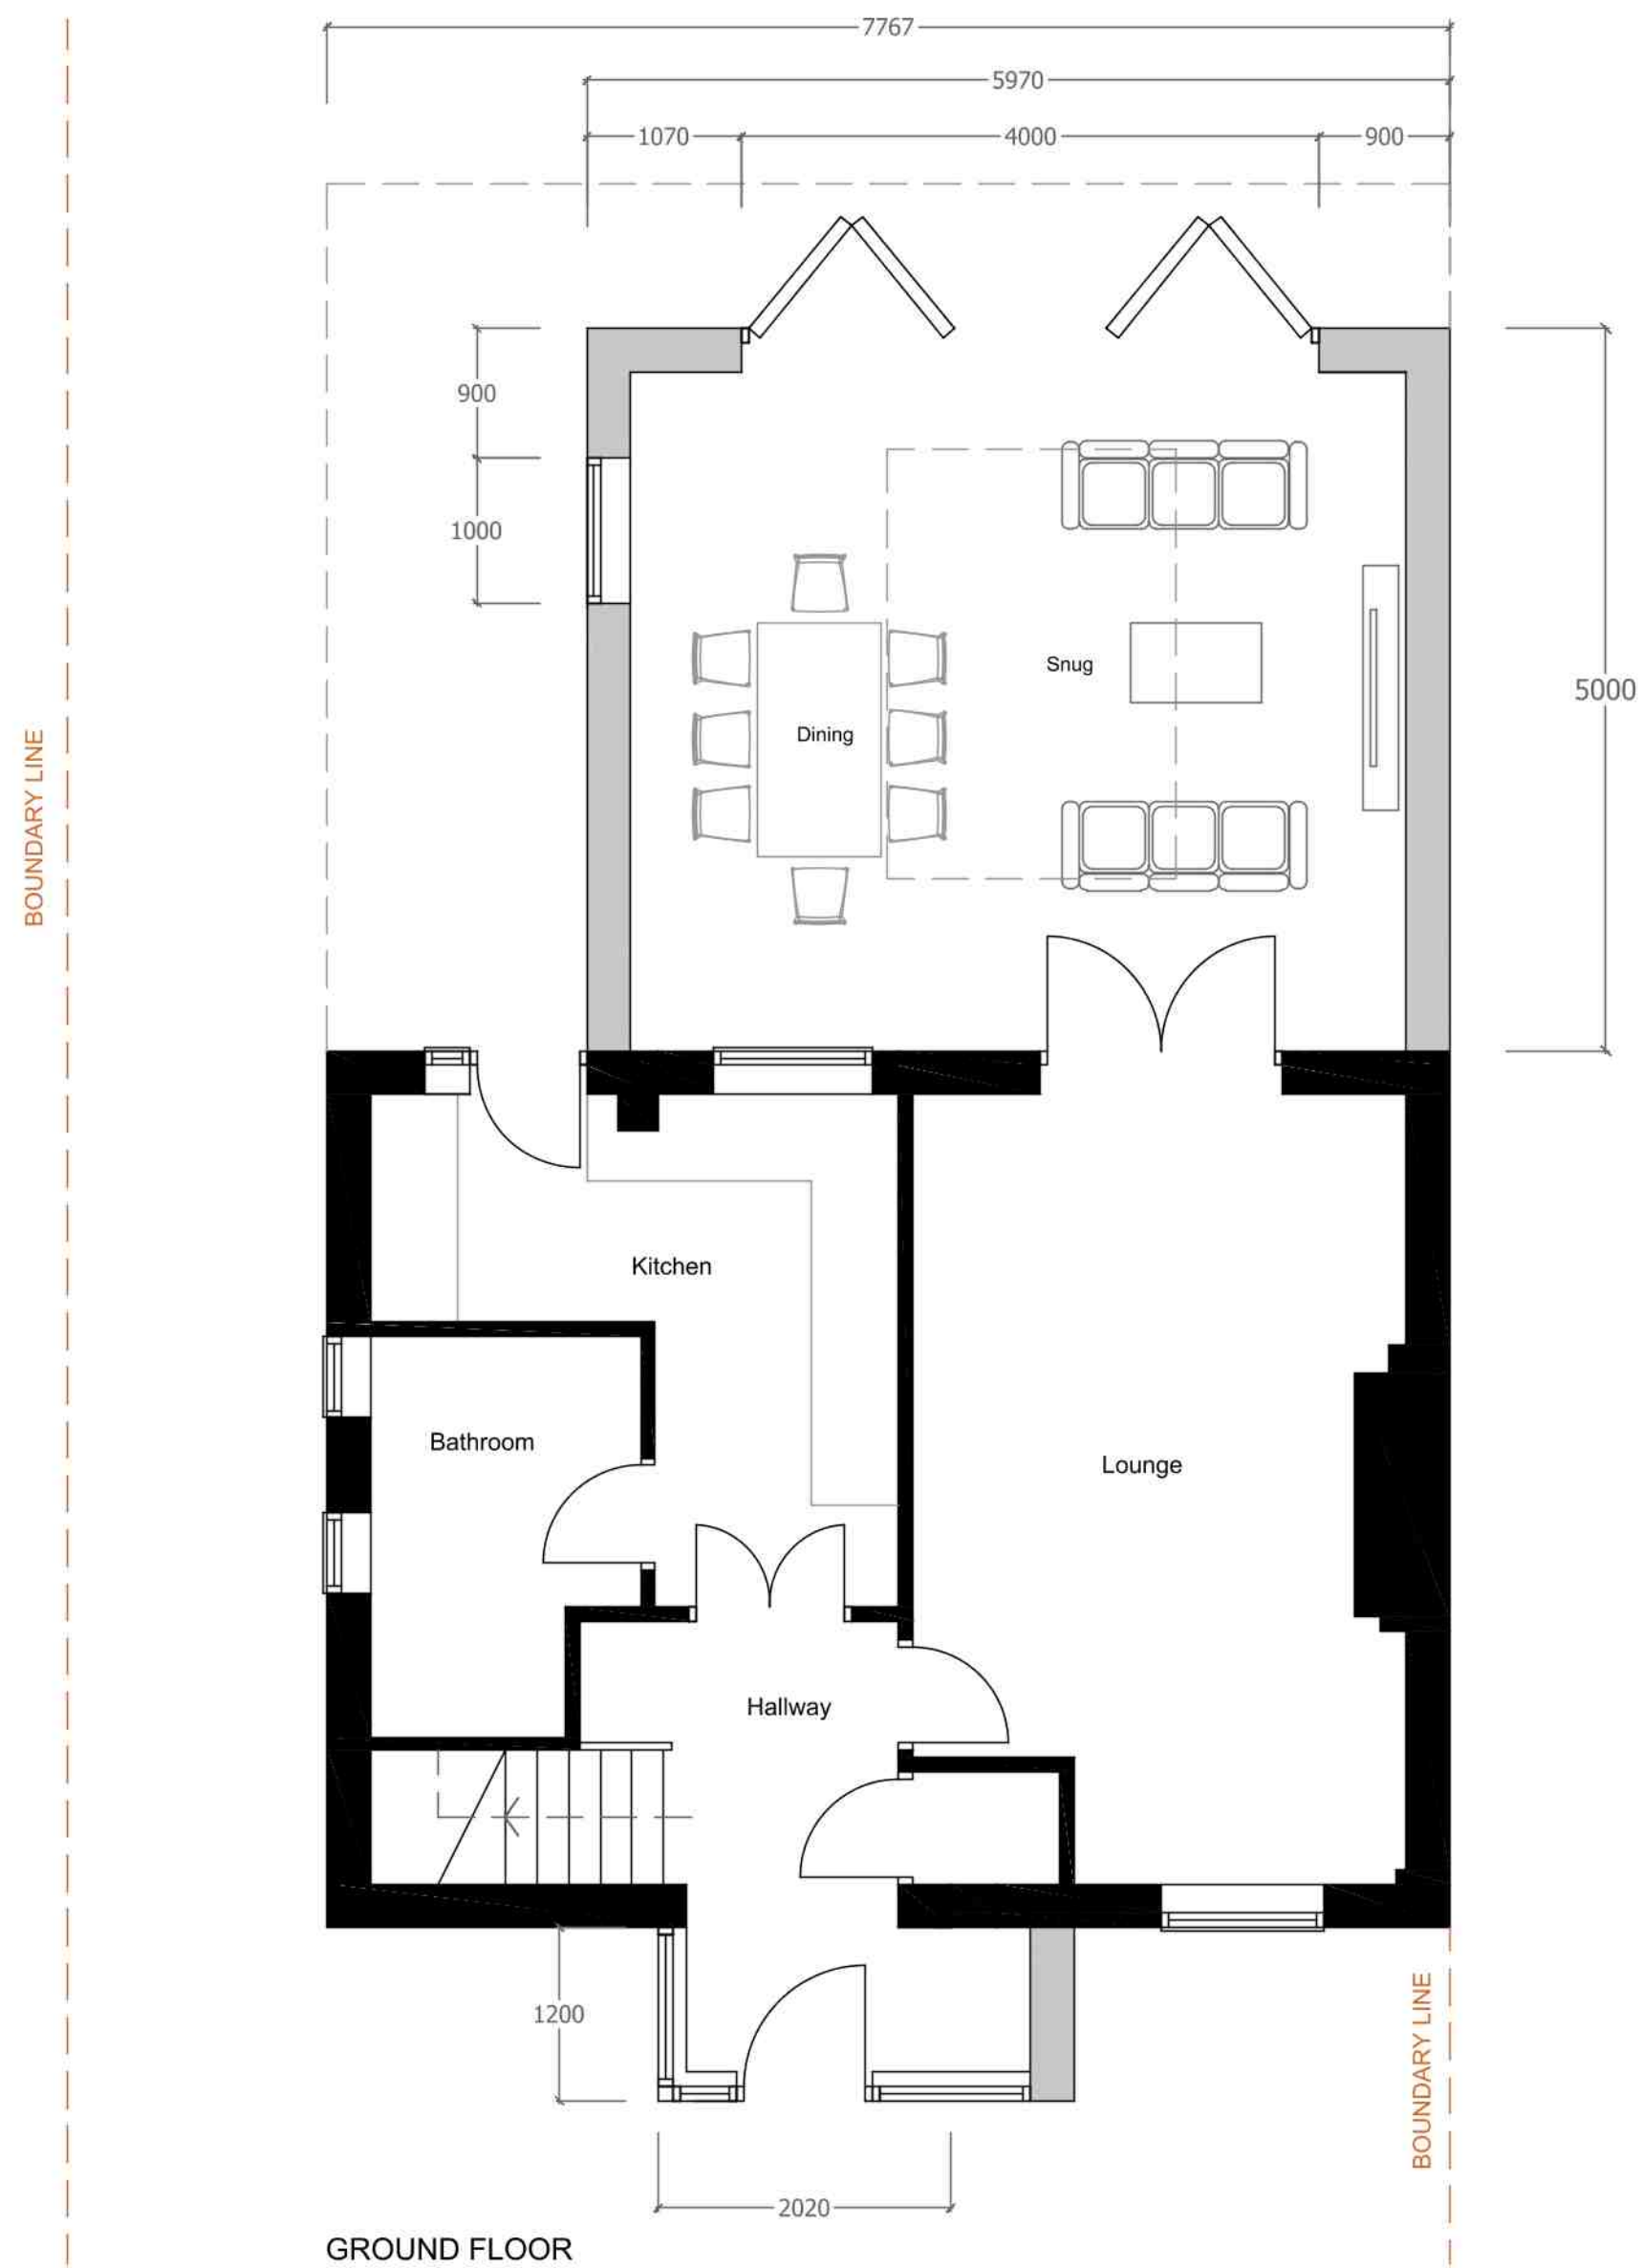

GROUND FLOOR

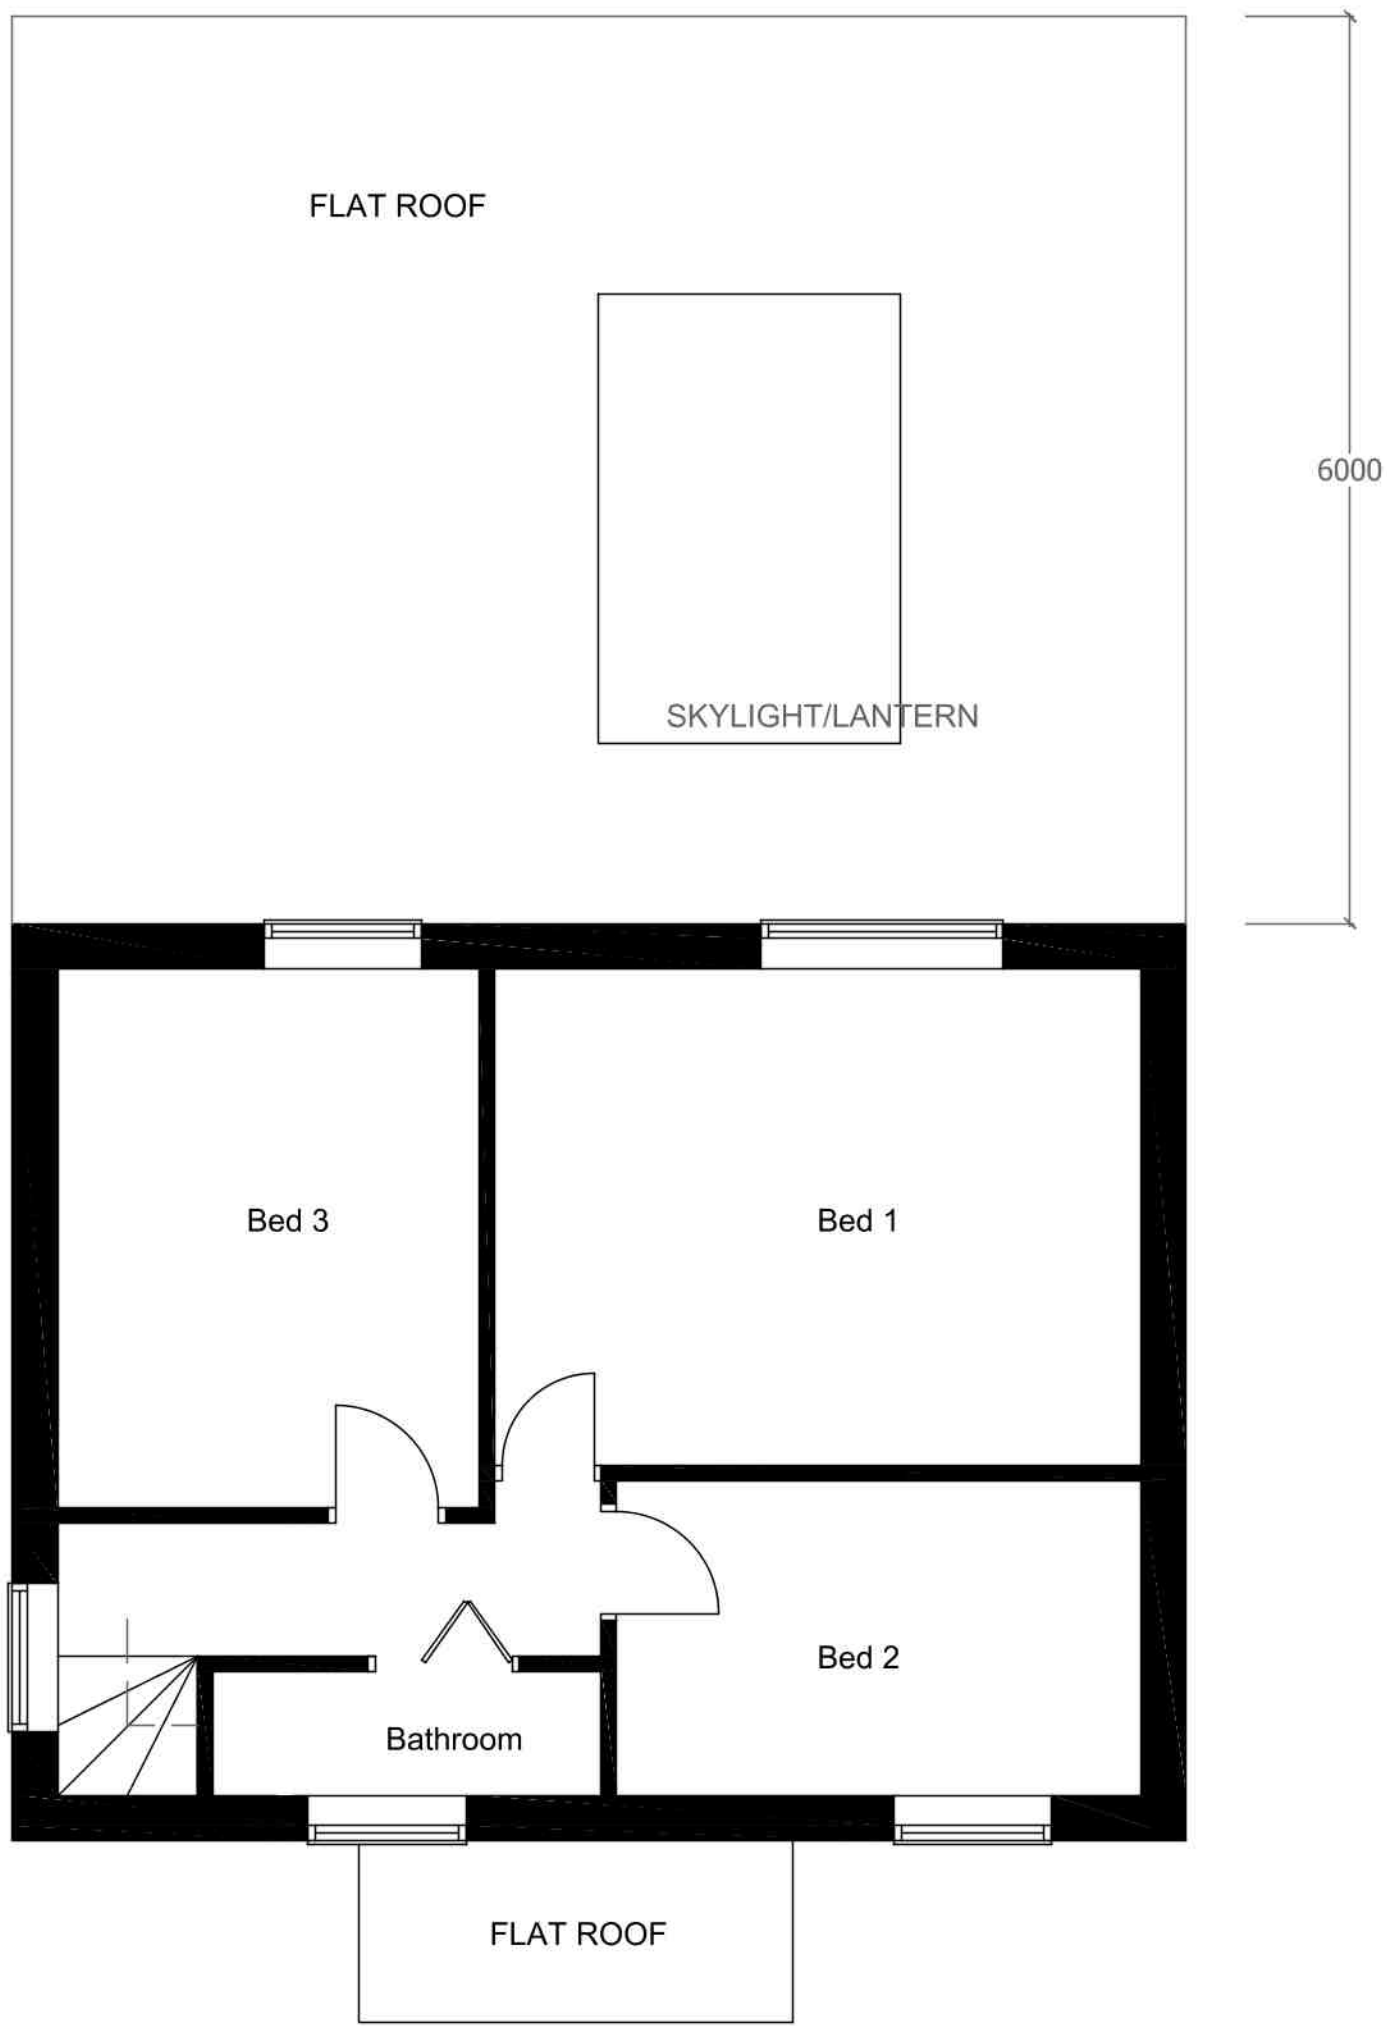

FIRST FLOOR

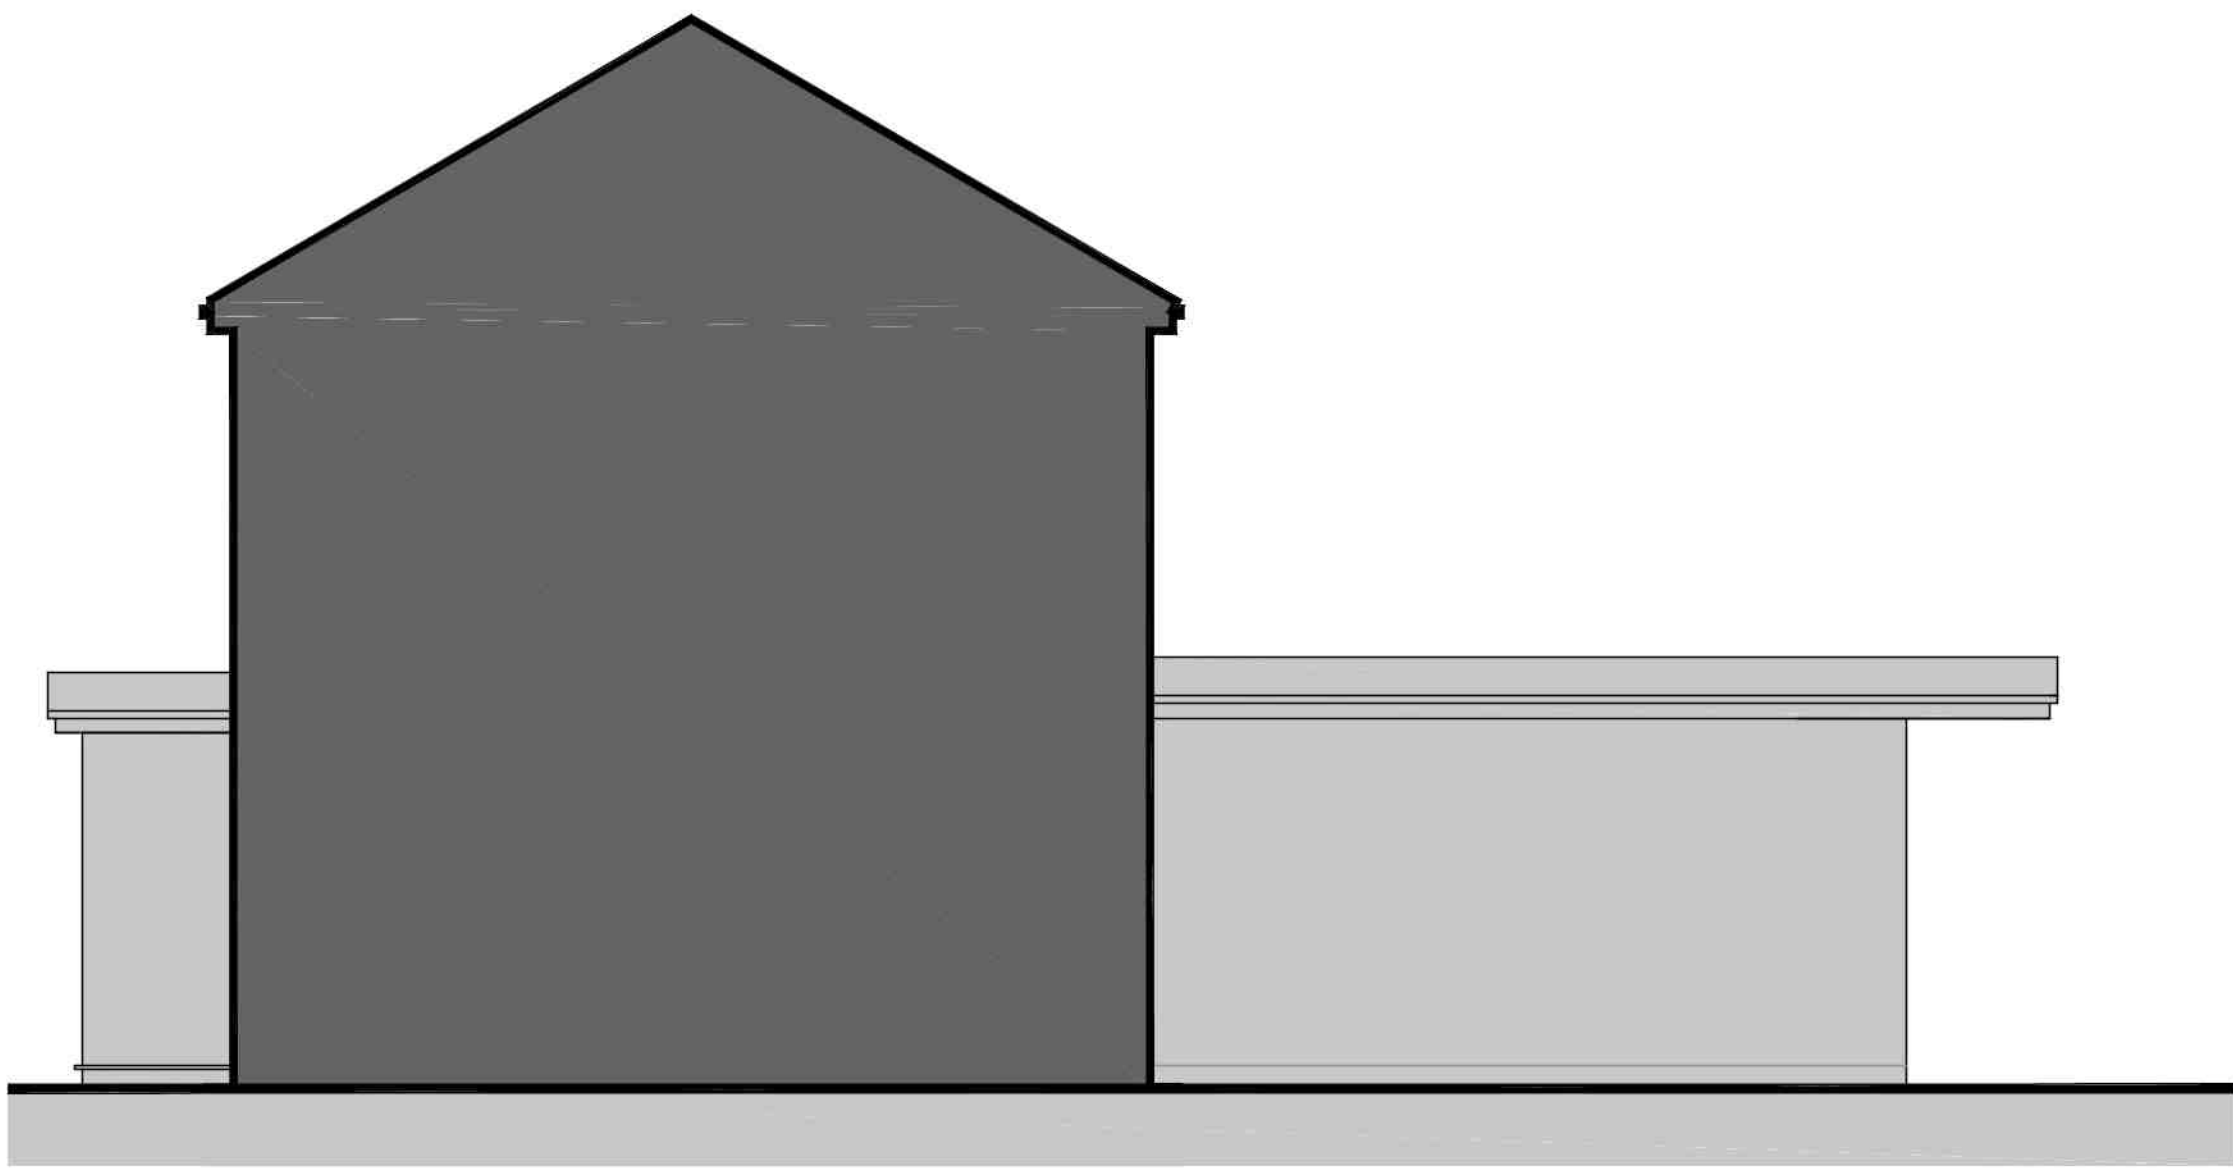

PROPOSED SIDE ELEVATION

SCALE BAR 1:50



General Note:
1. Contractors to advise on all details and to ensure structural stability and strength of all construction works.
2. Contractors to ensure that all specified materials are applied and installed as per manufacturers recommendations; Contractor is responsible for obtaining all installation data and related information.
3. Contractors to ensure that all services comply with local authorities, Building Regulations, Environmental Health requirements Planning Regulations and CDM as issued.
4. Contractor to check on delivery times and specified materials and fittings to meet programme and place orders for special items prior to construction. If necessary, Designers and Clients to be advised of any problems in sufficient time to specify alternatives.
5. All construction materials to comply with current fire regulations.
Copyright:
This document and all information contained herein is the sole property of Jas Singh - Home Design, reproduction in any form is strictly forbidden unless permission in writing is obtained.

Rev.	Amendment	Initial	Date
Project 6 West Avenue, Hayes, UB3 2EY			
Title Proposed Floor Plans & Elevations			
Date	November 2020	Scale	1:50 @ A1
Drawn	Js	Checked	JS
Drawing No	TLG/03445- 002	Revision	--

