



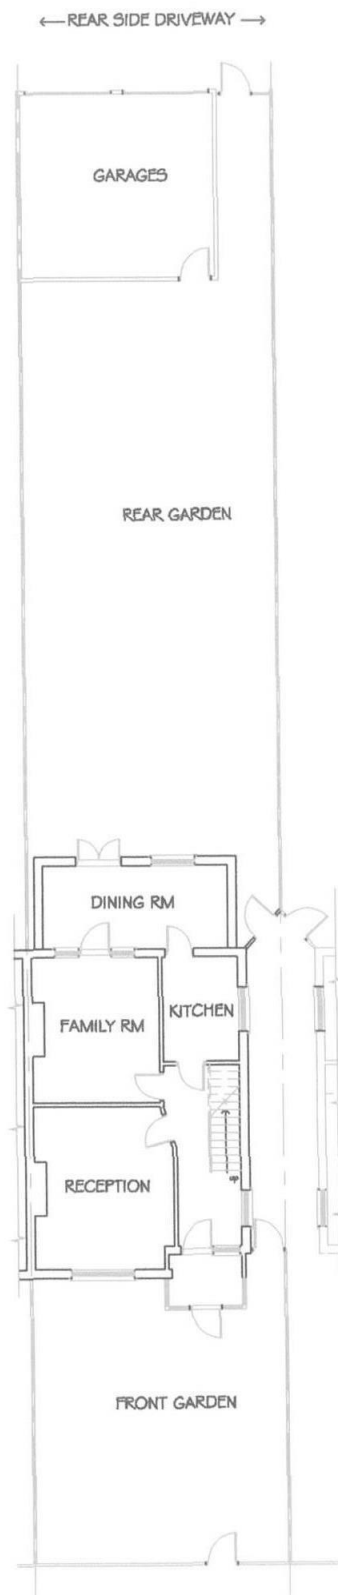


EXISTING SITEPLAN
SCALE 1 : 200



EXISTING GROUND F. PLAN
SCALE 1 : 100

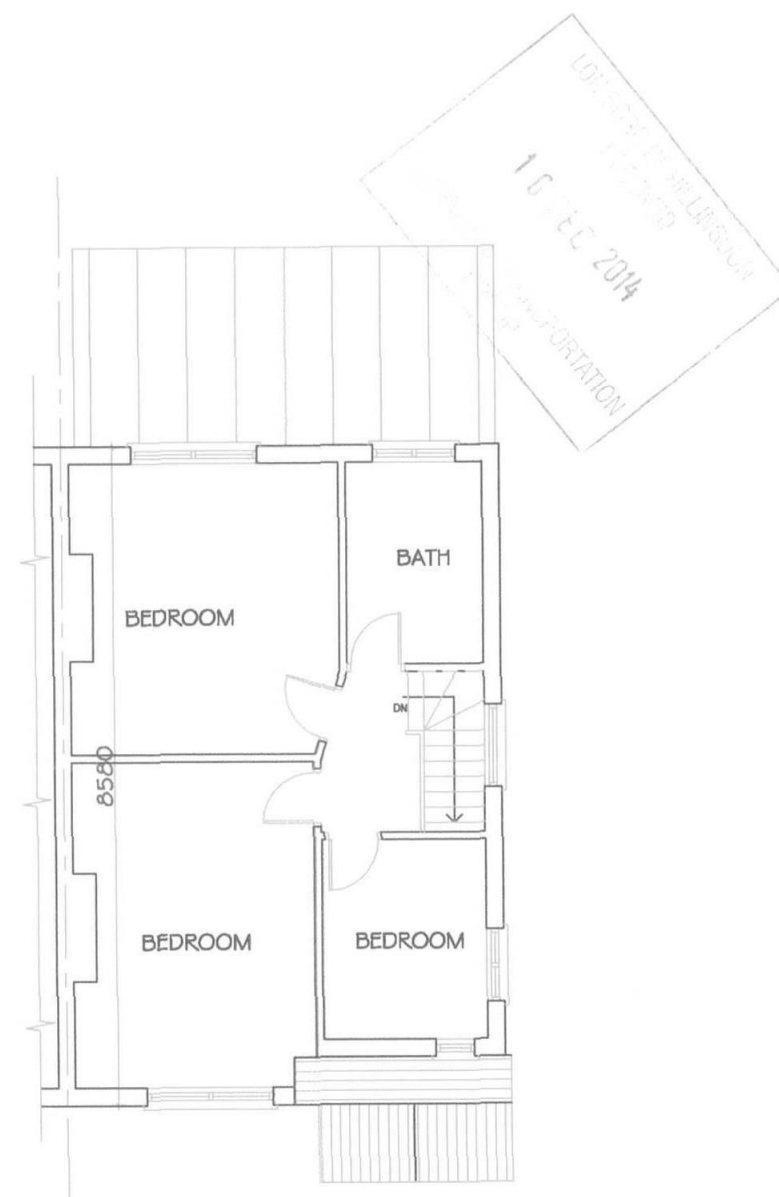

EXISTING FIRST F. PLAN
SCALE 1 : 100

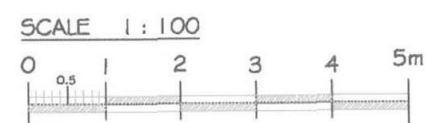

	Job 27 SYPSON ROAD, WEST DRYTON			Date Revisions
	Loft Conversion			
	Client Mr Wali Kakhar			
	Drawing Exdsting Floor Plans			
Drawn S Emran				
Checked	Date October 2014	Scale 1 : 100 @ a3	Des. No. 405/01 L	