


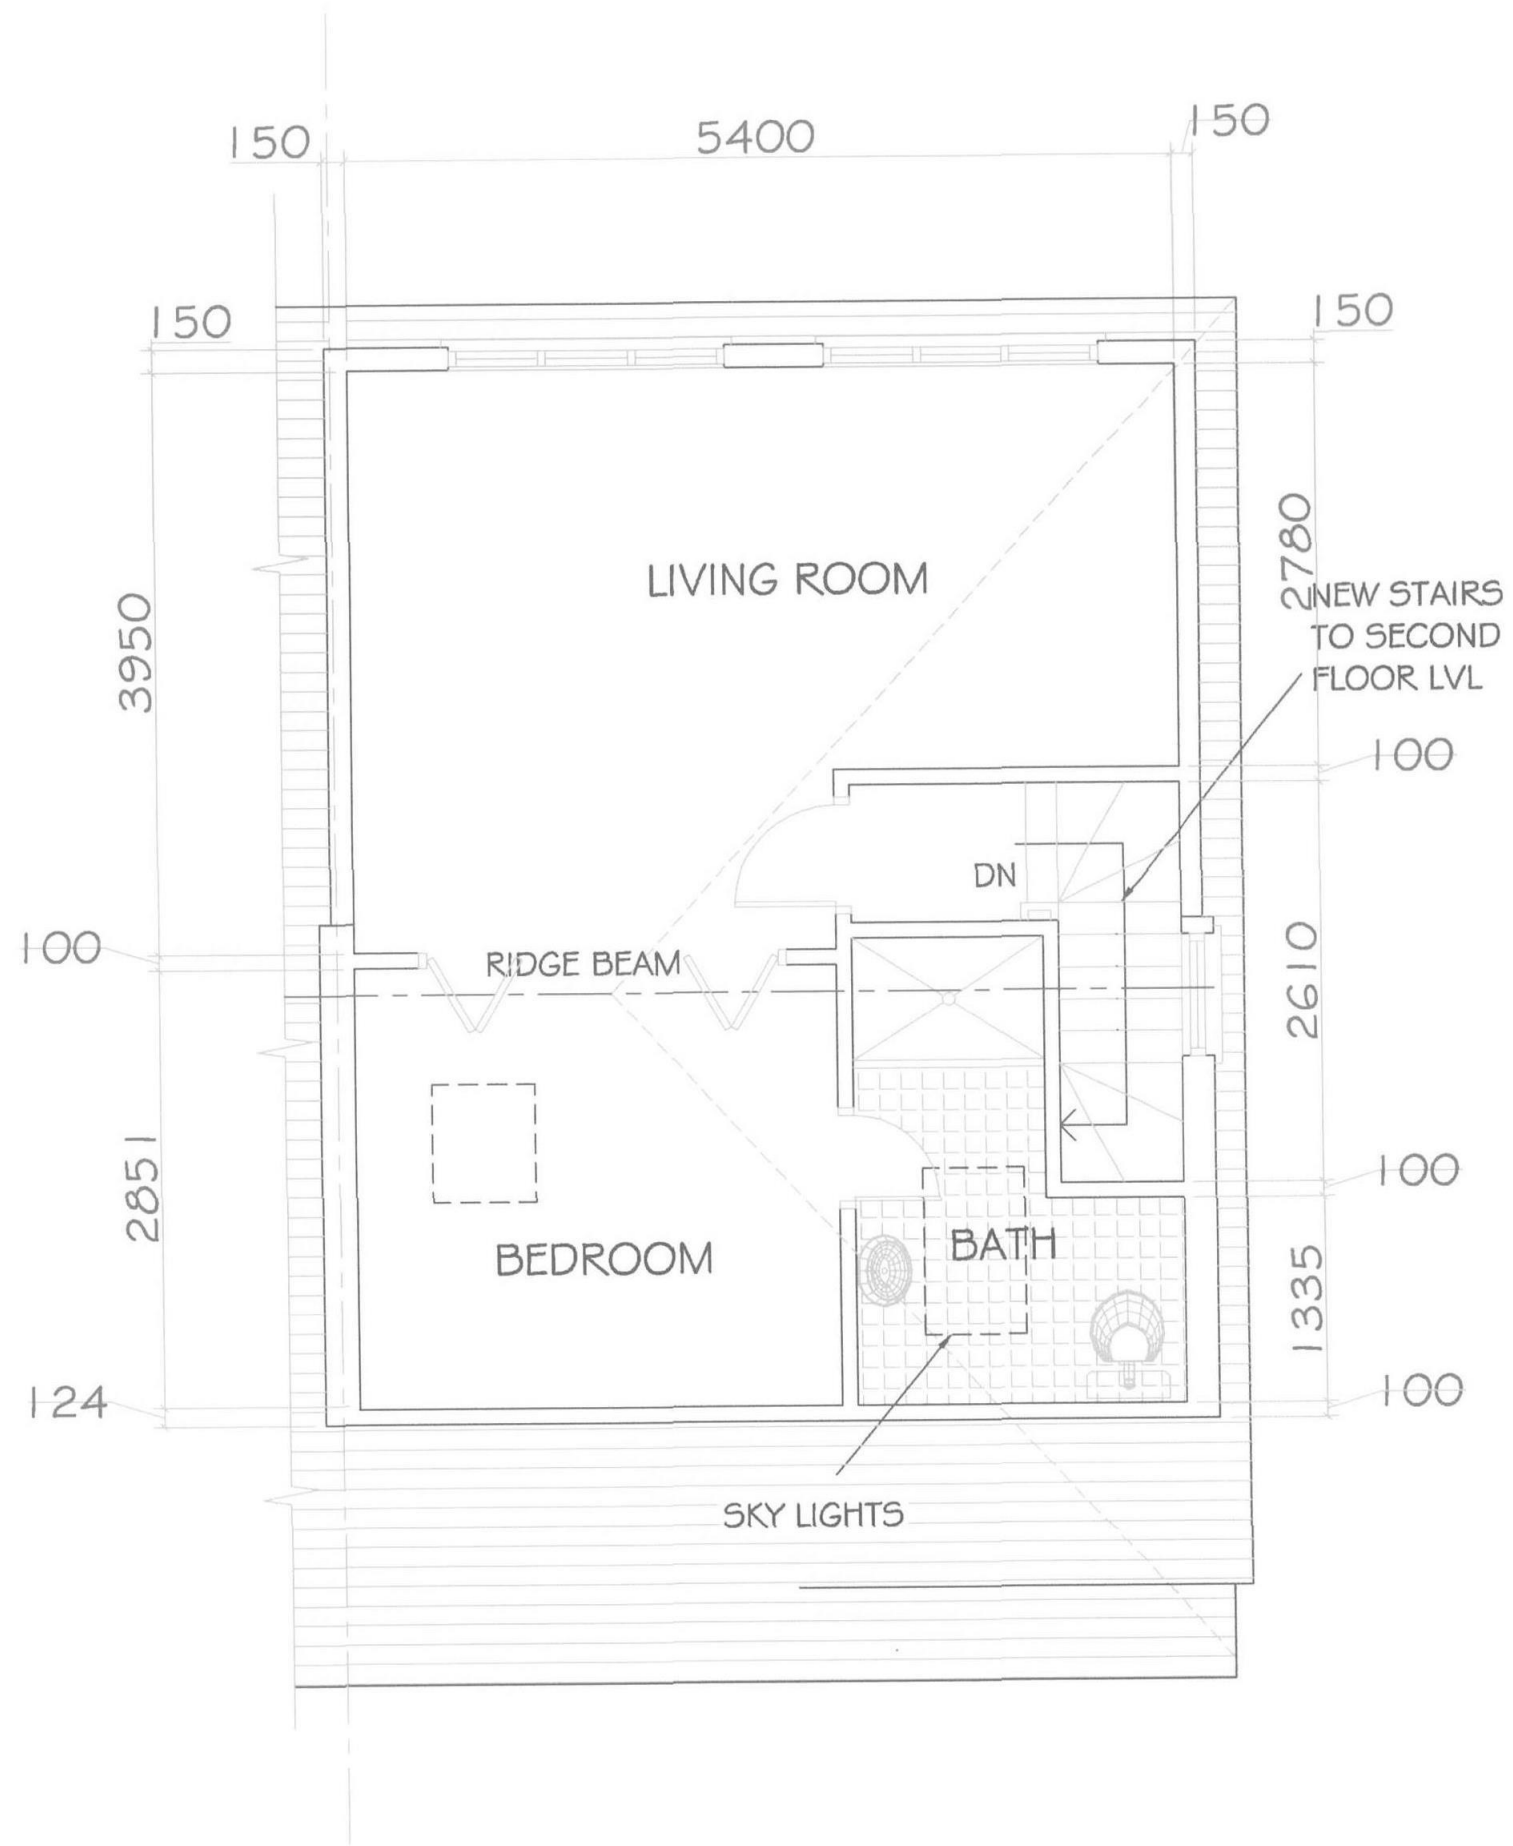

PROPOSED SECOND F. PLAN  
SCALE 1 : 50



PROPOSED FIRST F. PLAN  
SCALE 1 : 100



|                                                                                       |                                                            |  |                              |                   |
|---------------------------------------------------------------------------------------|------------------------------------------------------------|--|------------------------------|-------------------|
|  | Job <b>27 SYPSON ROAD, WEST DRYTON<br/>Loft Conversion</b> |  |                              | Date<br>Revisions |
|                                                                                       | Client <b>Mr Wali Kakhar</b>                               |  |                              |                   |
|                                                                                       | Drawing <b>Proposed Floor Plans</b>                        |  |                              |                   |
| Drawn<br><b>S Emran</b>                                                               | Date<br><b>November 2014</b>                               |  | Scale<br><b>1 : 100 @ a3</b> |                   |
| Checked                                                                               |                                                            |  | Desg. No. <b>405/03 L</b>    |                   |