



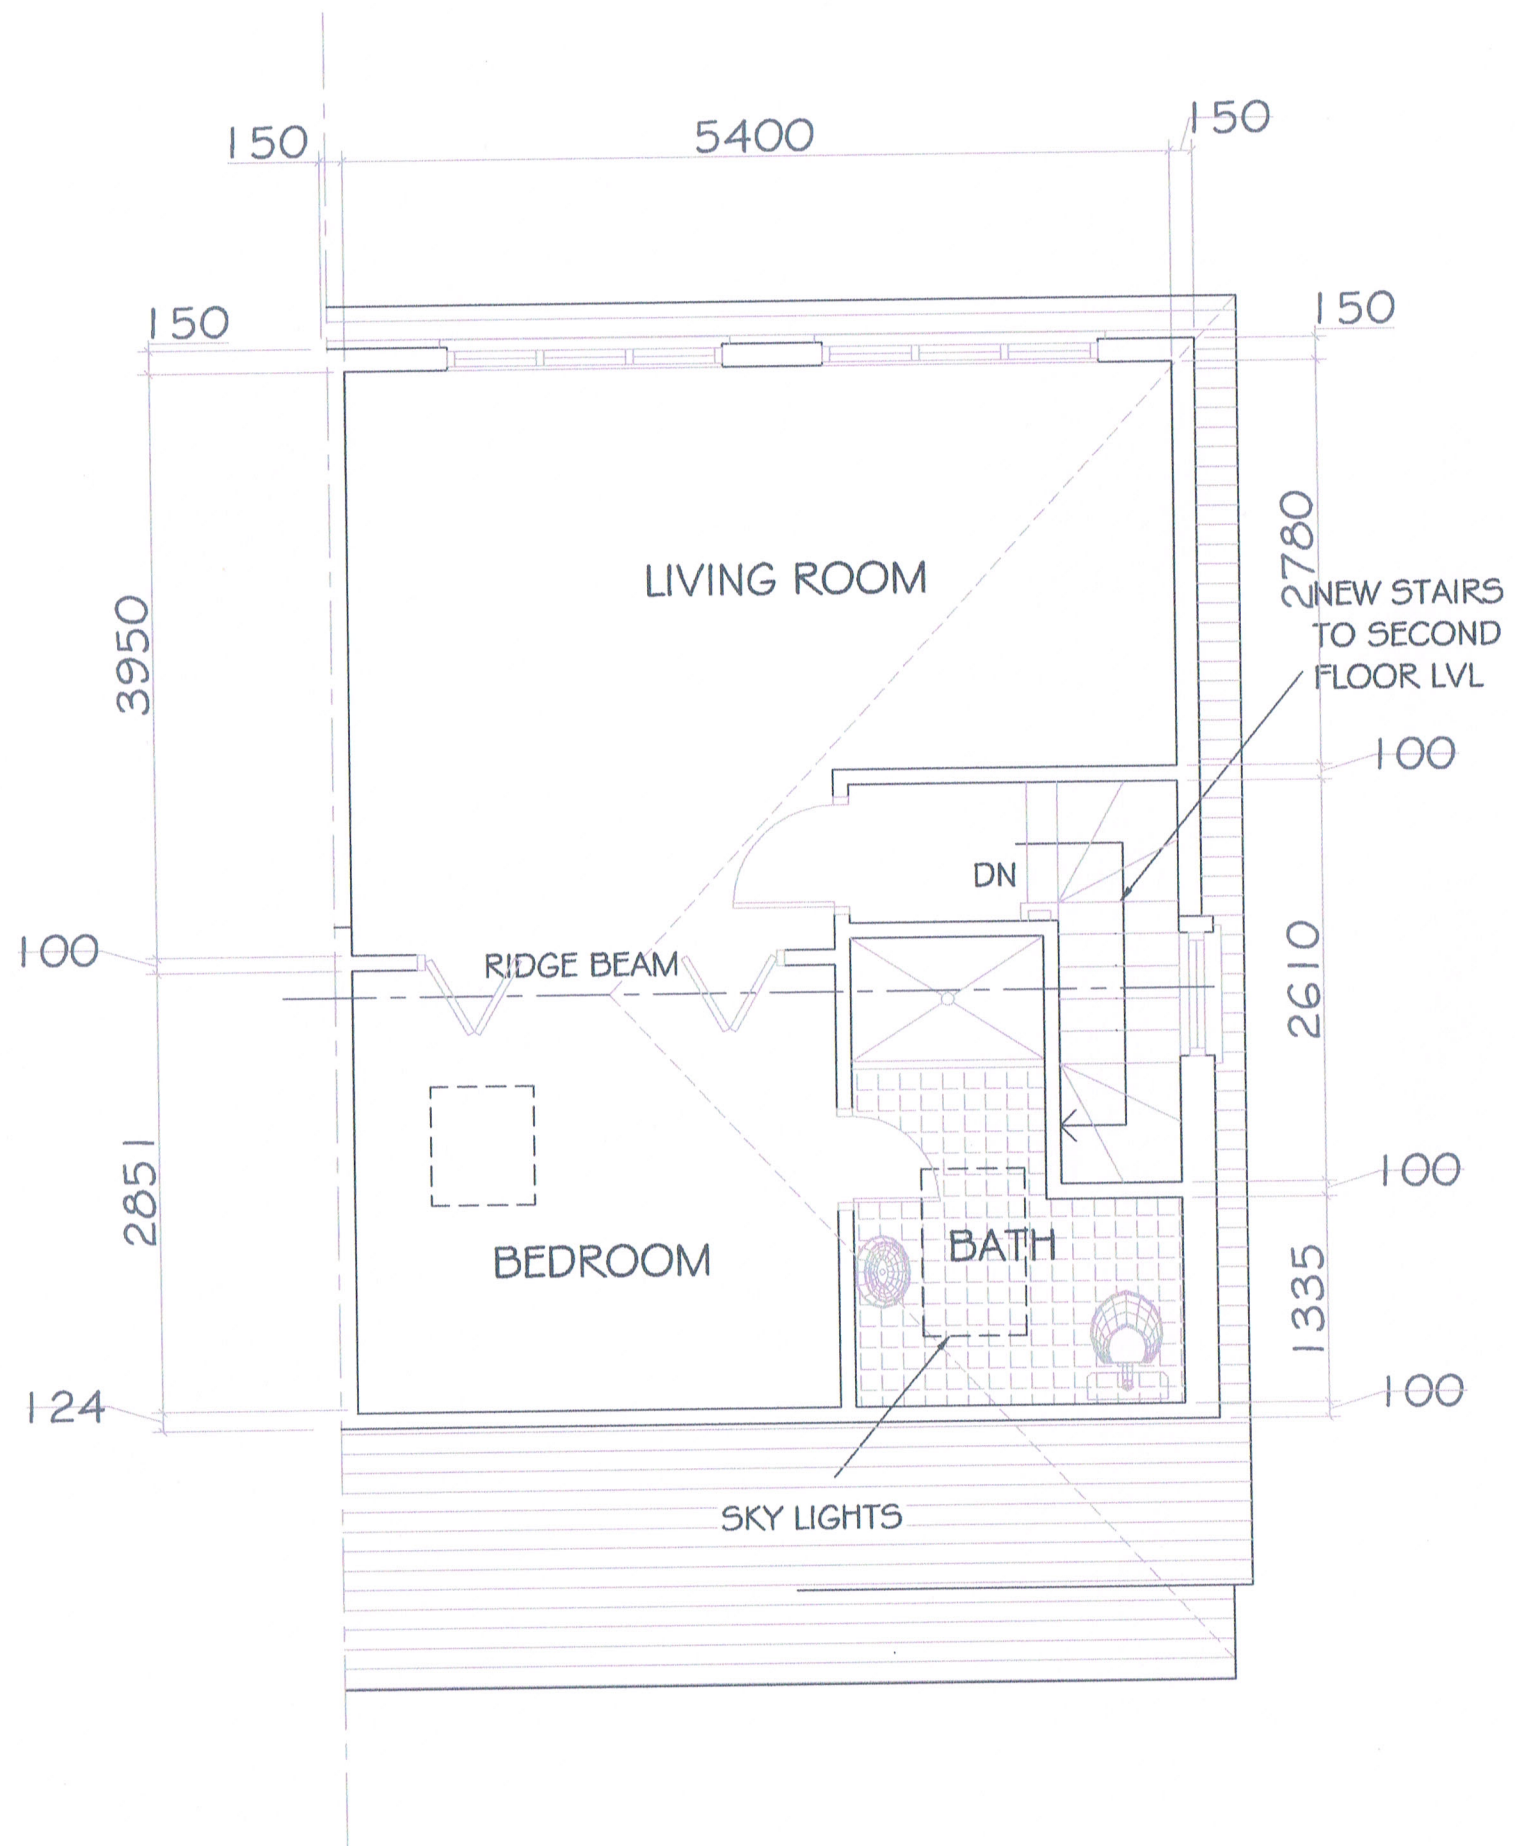

PROPOSED SECOND F. PLAN
SCALE 1 : 50

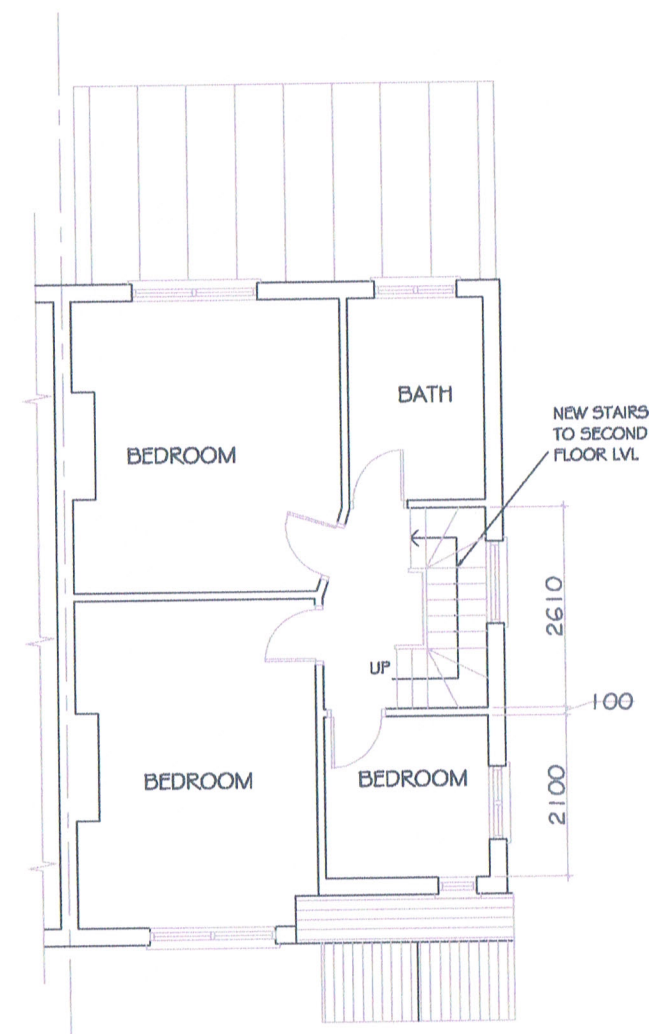

PROPOSED FIRST F. PLAN
SCALE 1 : 100

	Job 27 SYPSON ROAD, WEST DRYTON			Date	Revision
	Loft Conversion				
	Client Mr Wali Kakhar				
Drawn S Emran	Drawing Proposed Floor Plans				
Checked	Date November 2014	Scale 1 : 100 @ a3	Desg. No. 405/03 L		