


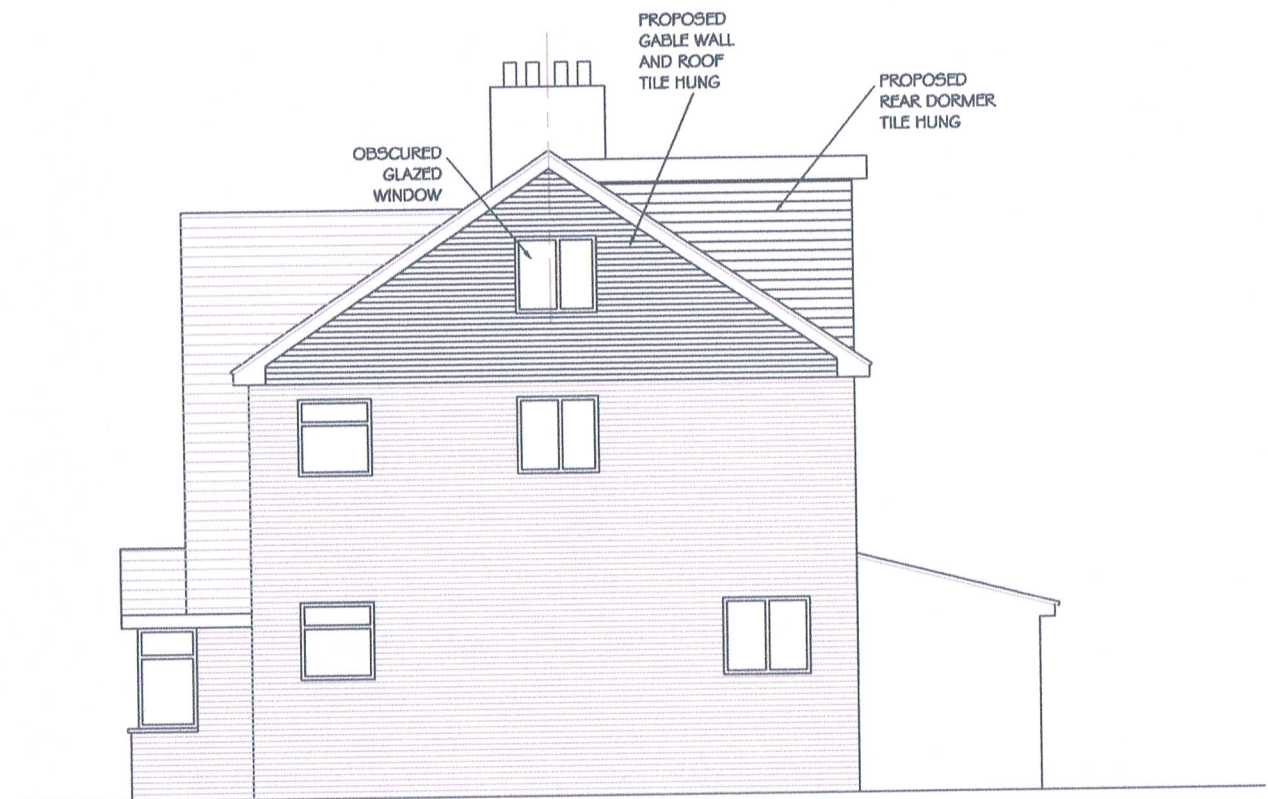

PROP. REAR ELEVATION
SCALE 1 : 100



PROP. REAR ELEVATION
SCALE 1 : 100



PROP. SIDE ELEVATION
SCALE 1 : 100



Drawn
S Emran
Checked

Job
27 SYPSON ROAD, WEST DRYTON
Loft Conversion

Client
Mr Wali Kakhar

Drawing
Proposed Elevations

Date
December 2014

Scale
1 : 100 @ A3

Dwg. No.
405/04 L

Date	Revisions