


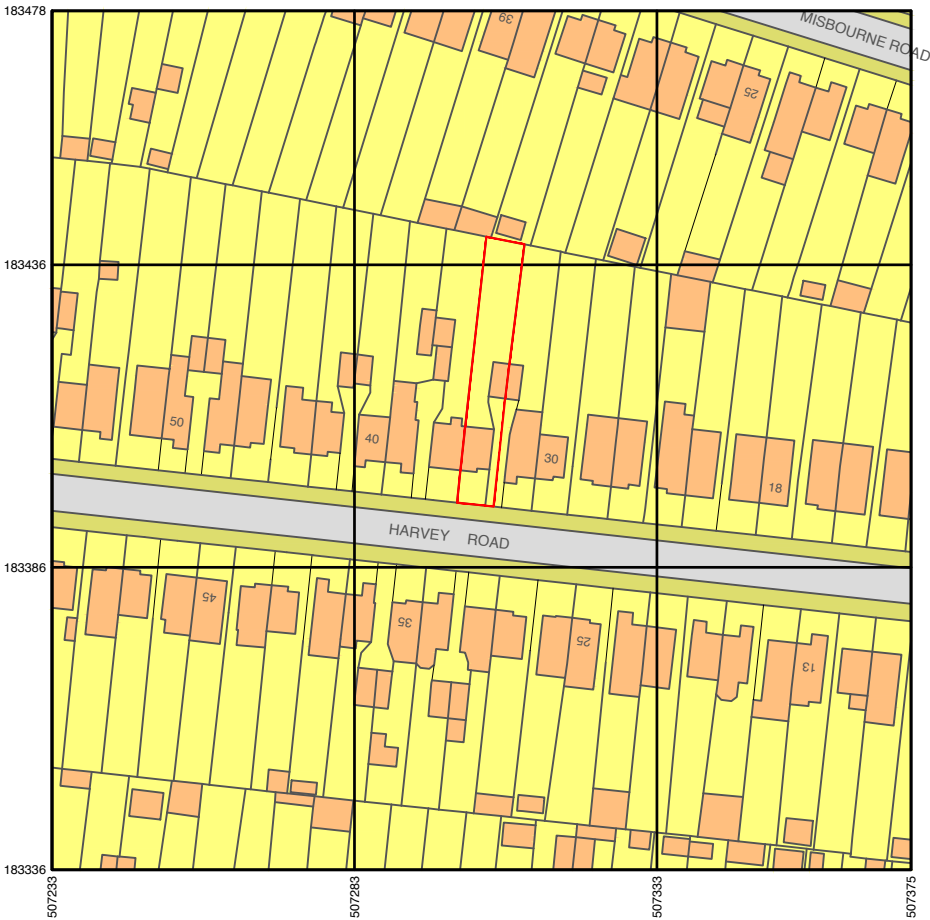

LOCATION PLAN
1:1250 @ A3



Produced on 05 February 2021 from the Ordnance Survey National Geographic Database and incorporating surveyed revision available at this date.
This map shows the area bounded by 507253 183336, 507275 183336, 507275 183478, 507223 183478, 507223 183336.
Reproduction in whole or part is prohibited without the prior permission of Ordnance Survey.
Crown copyright 2021. Supplied by eplia ltd trading as 100PlanningMaps.com a licensed Ordnance Survey partner (100054136).
Data licence expires 05 February 2021. Unique plan reference: v2b570204772923

NOTES:

© COPYRIGHT - Studio Architecture Ltd
This drawing remains the property of Studio Architecture Ltd © and must not be copied or otherwise reproduced. As long as the Company has received the payment of any fees properly due and owing, the Company grants a licence to the Client to copy and use the documents for the purposes of the project only (excluding any extension of the project). The Company is not liable for any use of the documents for any purpose other than that for which they were prepared.

IMPORTANT INFORMATION
It is the contractor's responsibility to check and verify all dimensions, levels and sewer invert levels on site prior to commencing works.
Any discrepancies should be relayed in writing immediately. No dimensions to be scaled from this drawing for the purpose of construction.
All details are subject to full opening up on works on site.
The contractor is solely responsible for the design and carrying out of all temporary works on site. Work should comply in all respects with the current Building Regulations and latest Codes of Practice.
This drawing must be read and checked with all structural engineer's specifications and relevant specialist drawings.
Structural engineers calculations to supercede guidance notes. If existing joist spans prove to be incorrect following opening up, engineer must be contacted and notified immediately.
Client and Contractor to be aware of Construction & Design Management (CDM) duties.
Property owner to ensure that all aspects on the 'party wall act 1996' are complied with prior to any works commencing on site.

REVISIONS			
REV	DATE	DESCRIPTION	INIT.




67 WINGATE SQUARE, LONDON SW4 0AF
T: 020 8144 9935
E: hello@studioarchitecture.co.uk
www.studioarchitecture.co.uk

PLANNING ISSUE	
CLIENT:	R&D CONSTRUCTION GROUP LTD
PROJECT:	GROUND FLOOR REAR EXTENSION

ADDRESS:	34 HARVEY ROAD, HILLINGDON, UXBIDGE UB10 0HS
TITLE:	LOCATION PLAN

SCALE @ A3: 1:1250	DRAWN BY: PNN
Date: FEBRUARY 2021	CHECKED BY: PNN
DRAWING NO. 084-PLP	REVISION: -


1:100

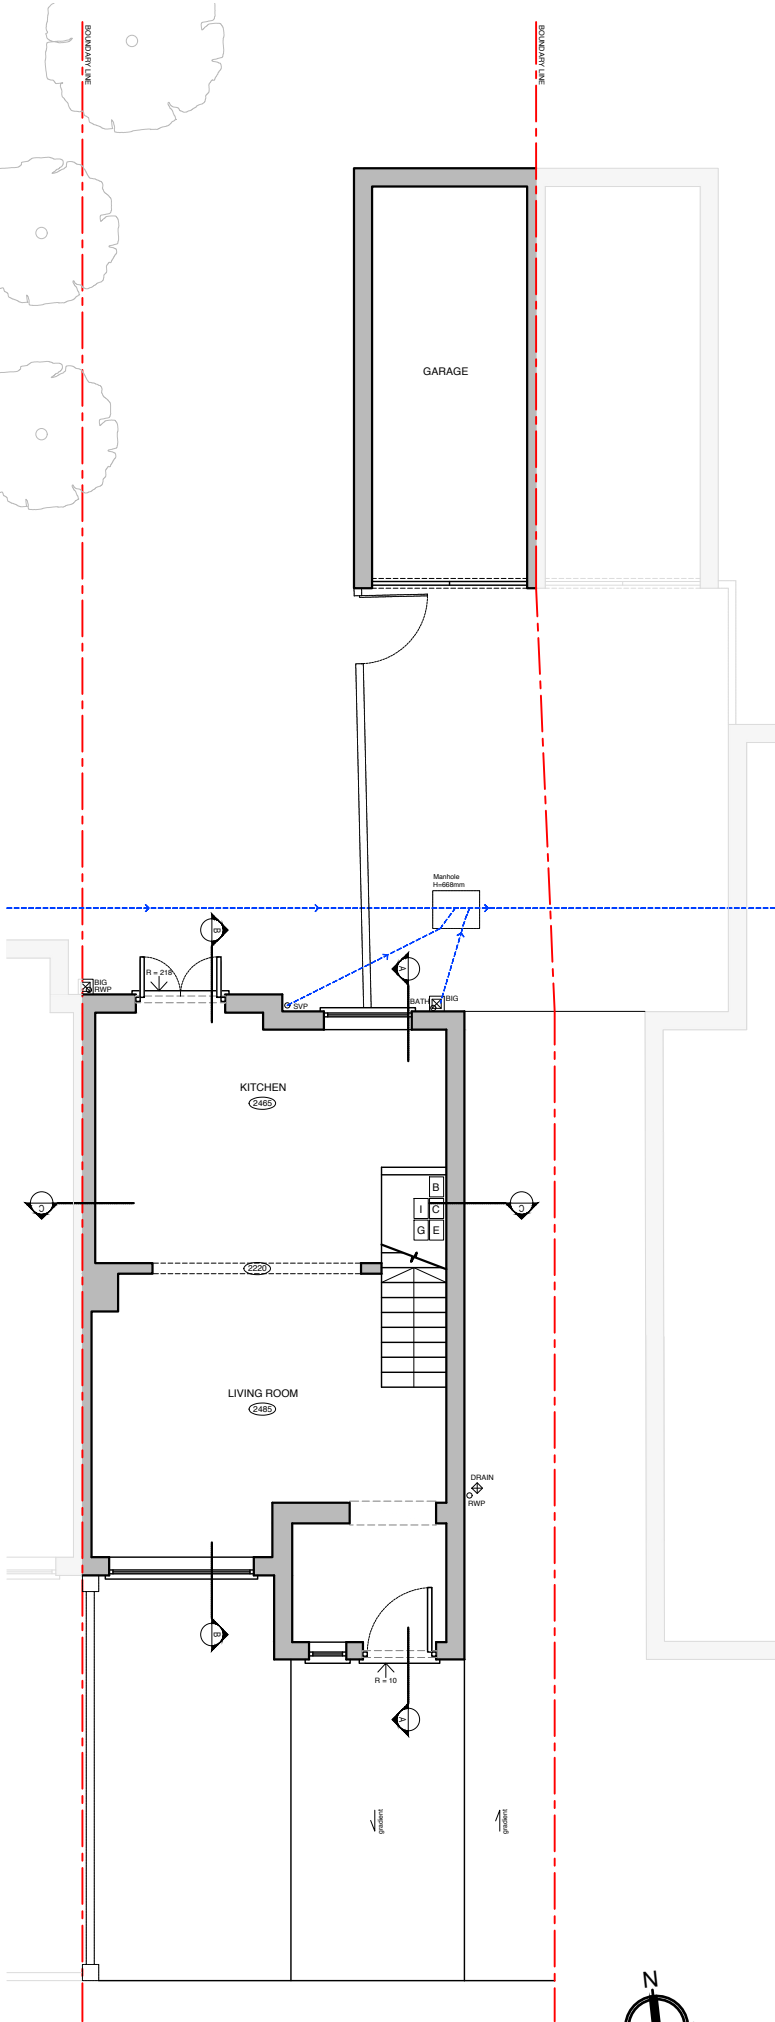


EXISTING GROUND FLOOR PLAN



LEGEND	
C	Consumer unit
E	Electric meter
I	Mains isolator
G	Gas meter
B	Boiler
SH	Sill height
WH	Window height
DH	Door height

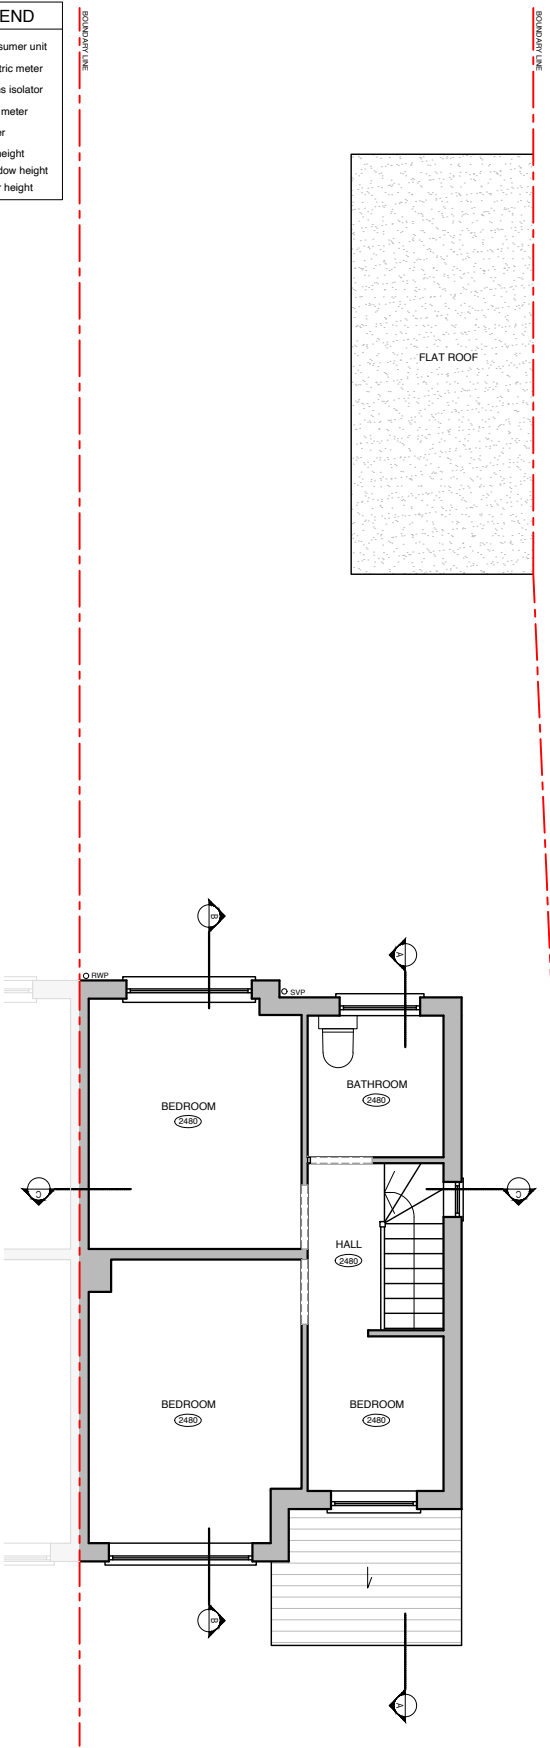

EXISTING FIRST FLOOR PLAN

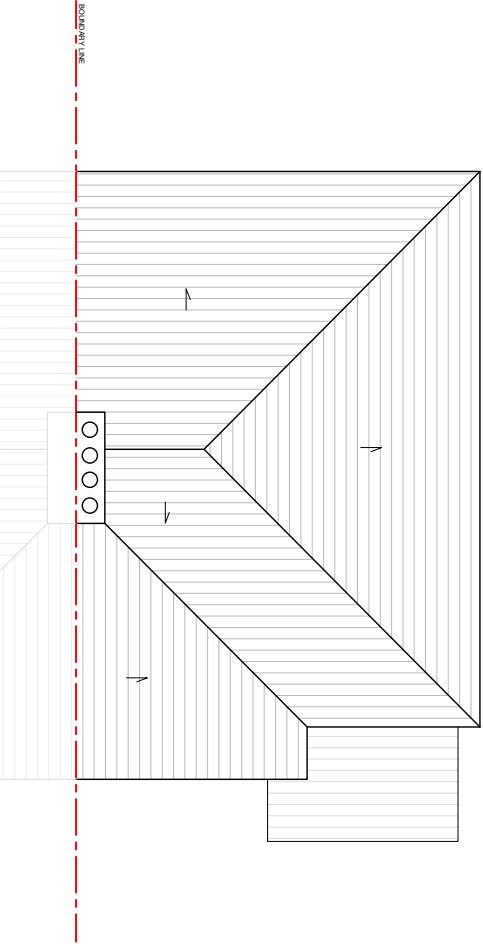

EXISTING ROOF PLAN

NOTES:

© COPYRIGHT - Studio Architecture Ltd
This drawing remains the property of Studio Architecture Ltd © and must not be copied or otherwise reproduced. As long as the Company has received the payment of any fees properly due and owing, the Company grants a licence to the Client to copy and use the documents for the purposes of the project only (excluding any extension of the project). The Company is not liable for any use of the documents for any purpose other than that for which they were prepared.


IMPORTANT INFORMATION
It is the contractor's responsibility to check and verify all dimensions, levels and sewer invert levels on site prior to commencing works.
Any discrepancies should be relayed in writing immediately. No dimensions to be scaled from this drawing for the purpose of construction.
All details are subject to full opening up on works on site.
The contractor is solely responsible for the design and carrying out of all temporary works on site. Work should comply in all respects with the current Building Regulations and latest Codes of Practice.
This drawing must be read and checked with all structural engineer's specifications and relevant specialist drawings.
Structural engineers calculations to supercede guidance notes. If existing joist spans prove to be incorrect following opening up, engineer must be contacted and notified immediately.
Client and Contractor to be aware of Construction & Design Management (CDM) duties.
Property owner to ensure that all aspects on the 'party wall act 1996' are complied with prior to any works commencing on site.

REVISIONS			
REV	DATE	DESCRIPTION	INIT.


Studio
Architecture

67 WINGATE SQUARE, LONDON SW4 0AF
T: 020 8144 9935
E: hello@studioarchitecture.co.uk
www.studioarchitecture.co.uk


PLANNING ISSUE	
CLIENT:	R&D CONSTRUCTION GROUP LTD
PROJECT:	GROUND FLOOR REAR EXTENSION
ADDRESS: 34 HARVEY ROAD, HILLINGDON, UXBIDGE UB10 0HS	
TITLE: EXISTING PLANS	
SCALE @ A3: 1:100	DRAWN BY: MC
Date: FEBRUARY 2021	CHECKED BY: PNN
DRAWING NO. 084-P01	REVISION: -

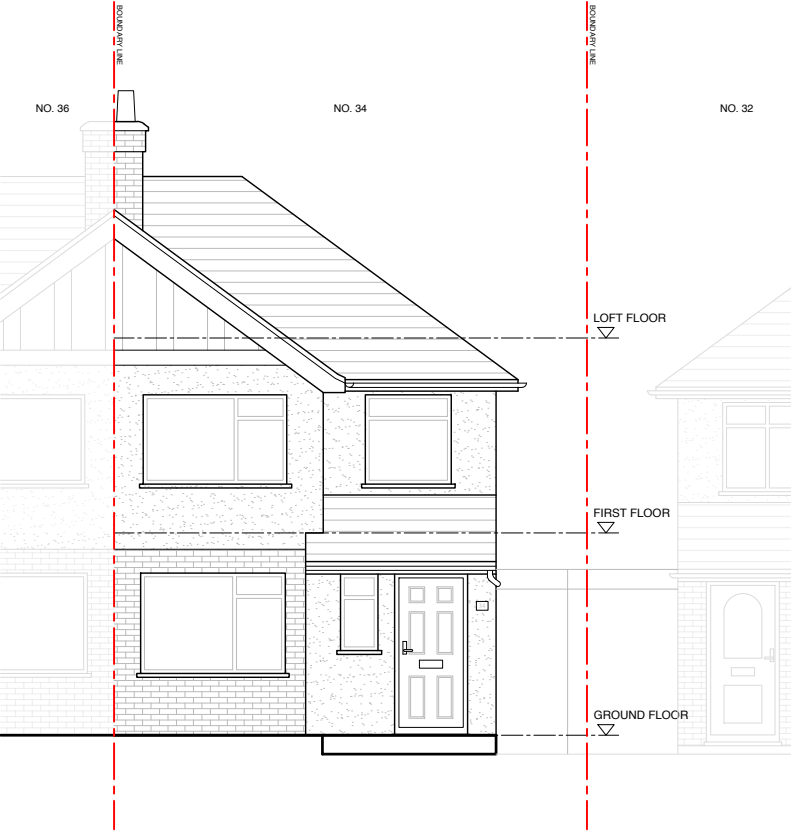

EXISTING FRONT ELEVATION

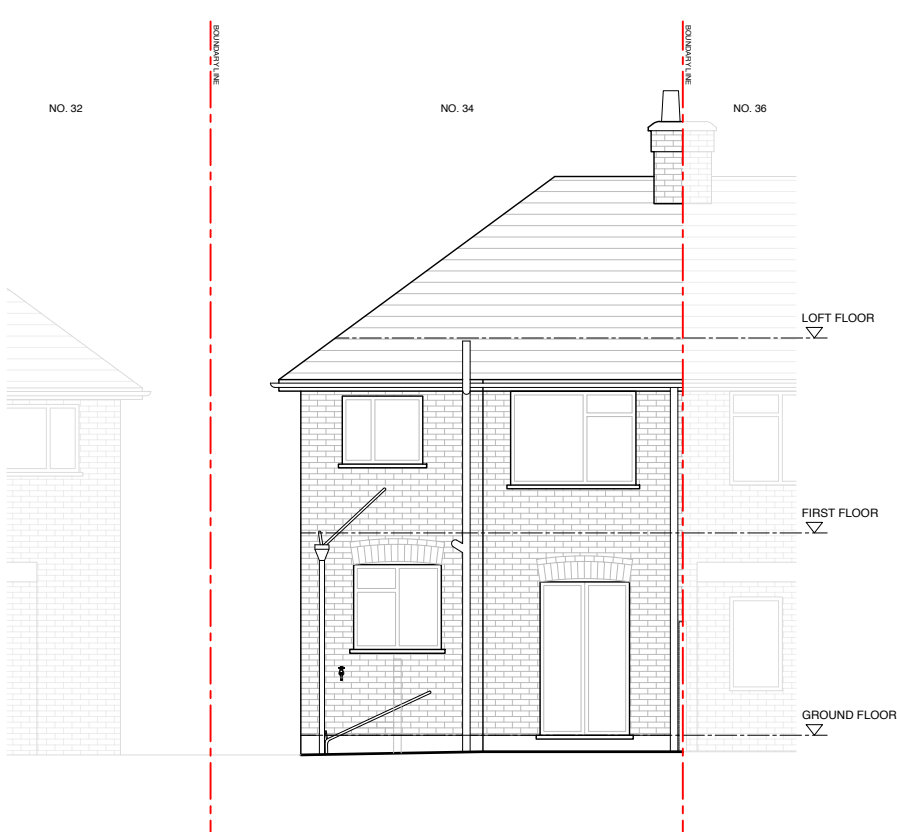


EXISTING REAR ELEVATION

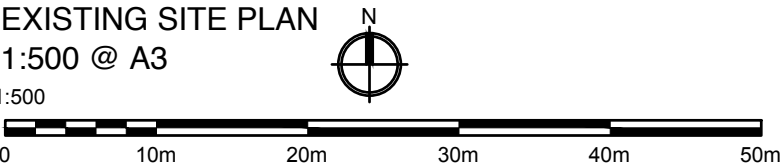

NOTES:

© COPYRIGHT - Studio Architecture Ltd
This drawing remains the property of Studio Architecture Ltd © and must not be copied or otherwise reproduced. As long as the Company has received the payment of any fees properly due and owing, the Company grants a licence to the Client to copy and use the documents for the purposes of the project only (excluding any extension of the project). The Company is not liable for any use of the documents for any purpose other than that for which they were prepared.

IMPORTANT INFORMATION
It is the contractor's responsibility to check and verify all dimensions, levels and sewer invert levels on site prior to commencing works.
Any discrepancies should be relayed in writing immediately. No dimensions to be scaled from this drawing for the purpose of construction.
All details are subject to full opening up on works on site.
The contractor is solely responsible for the design and carrying out of all temporary works on site. Work should comply in all respects with the current Building Regulations and latest Codes of Practice.
This drawing must be read and checked with all structural engineer's specifications and relevant specialist drawings.
Structural engineers calculations to supercede guidance notes. If existing joist spans prove to be incorrect following opening up, engineer must be contacted and notified immediately.
Client and Contractor to be aware of Construction & Design Management (CDM) duties.
Property owner to ensure that all aspects on the 'party wall act 1996' are complied with prior to any works commencing on site.

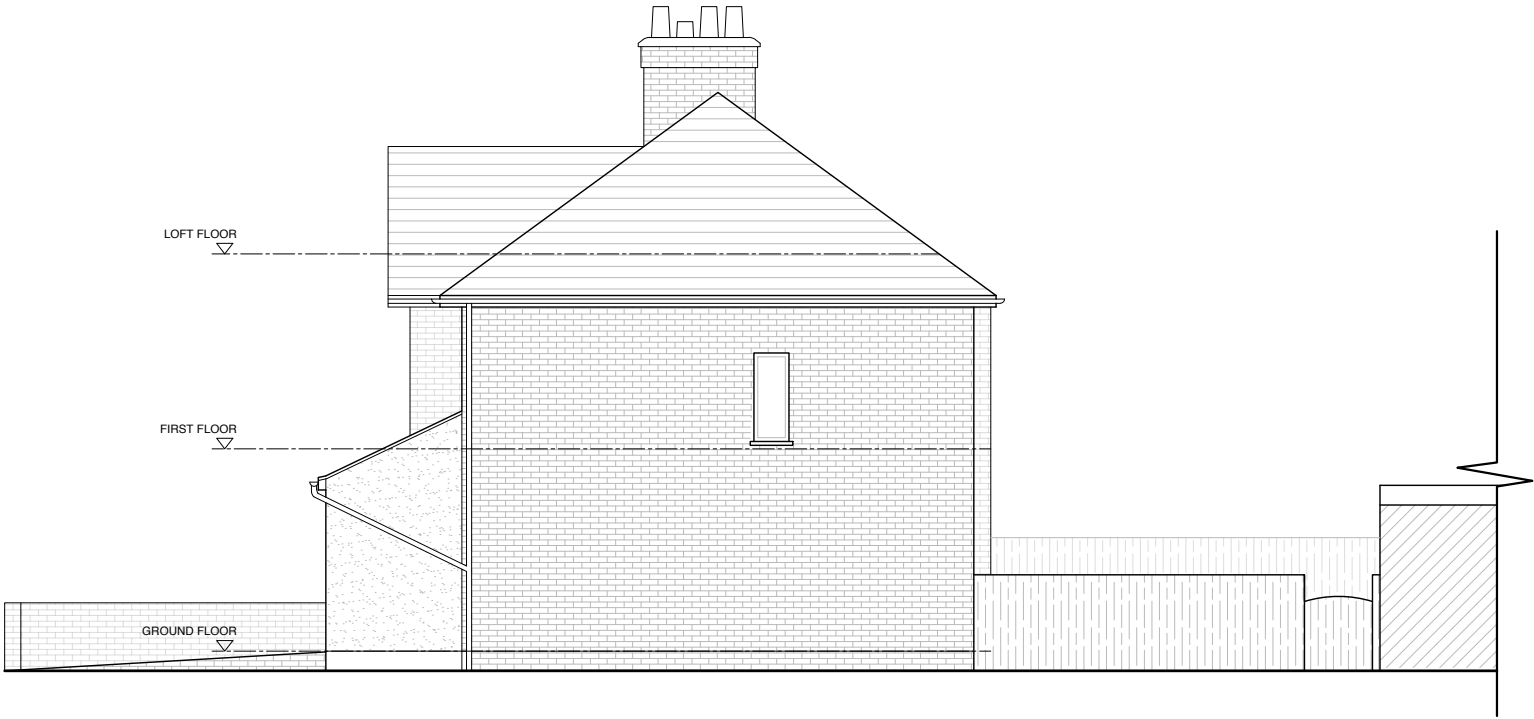

EXISTING EAST SIDE ELEVATION

REVISIONS			
REV	DATE	DESCRIPTION	INIT.



67 WINGATE SQUARE, LONDON SW4 0AF
T: 020 8144 9935
E: hello@studioarchitecture.co.uk
www.studioarchitecture.co.uk


PLANNING ISSUE	
CLIENT:	R&D CONSTRUCTION GROUP LTD
PROJECT:	GROUND FLOOR REAR EXTENSION

ADDRESS: 34 HARVEY ROAD, HILLINGDON, UXBIDGE UB10 0HS


TITLE: EXISTING ELEVATIONS & SITE PLAN

SCALE @ A3: 1:100 DRAWN BY: MC
Date: FEBRUARY 2021 CHECKED BY: PNN


DRAWING NO. 084-P02 REVISION: -

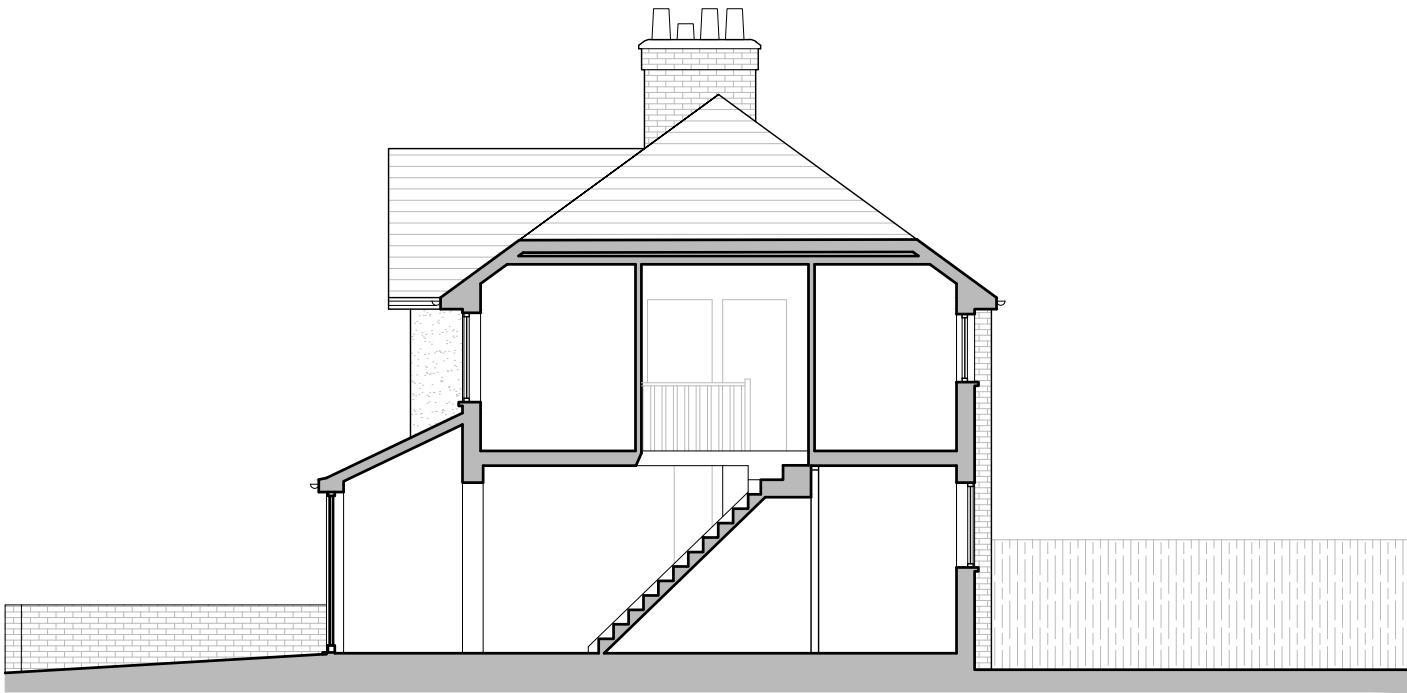

EXISTING SECTION A-A

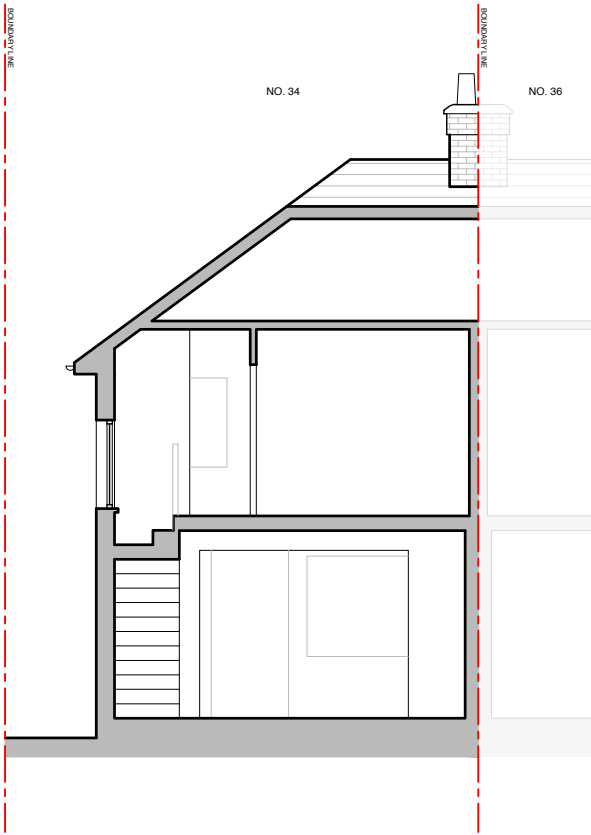

EXISTING SECTION C-C

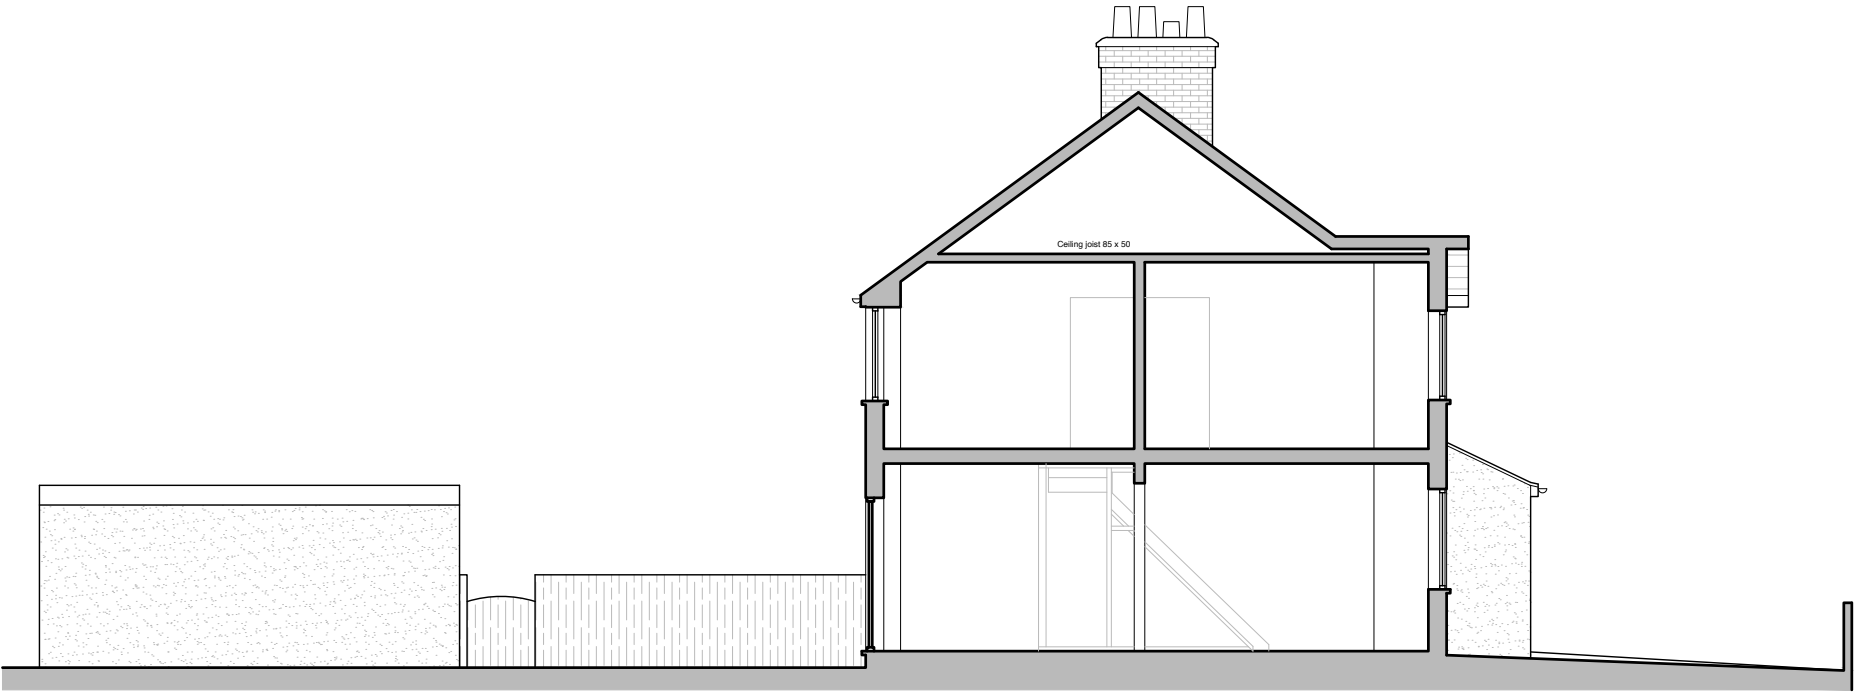

EXISTING SECTION B-B

NOTES:

© COPYRIGHT - Studio Architecture Ltd
This drawing remains the property of Studio Architecture Ltd © and must not be copied or otherwise reproduced. As long as the Company has received the payment of any fees properly due and owing, the Company grants a licence to the Client to copy and use the documents for the purposes of the project only (excluding any extension of the project). The Company is not liable for any use of the documents for any purpose other than that for which they were prepared.

IMPORTANT INFORMATION
It is the contractor's responsibility to check and verify all dimensions, levels and sewer invert levels on site prior to commencing works.
Any discrepancies should be relayed in writing immediately. No dimensions to be scaled from this drawing for the purpose of construction.
All details are subject to full opening up on works on site.
The contractor is solely responsible for the design and carrying out of all temporary works on site. Work should comply in all respects with the current Building Regulations and latest Codes of Practice.
This drawing must be read and checked with all structural engineer's specifications and relevant specialist drawings.
Structural engineers calculations to supercede guidance notes. If existing joist spans prove to be incorrect following opening up, engineer must be contacted and notified immediately.
Client and Contractor to be aware of Construction & Design Management (CDM) duties.
Property owner to ensure that all aspects on the 'party wall act 1996' are complied with prior to any works commencing on site.

REVISIONS			
REV	DATE	DESCRIPTION	INIT.




67 WINGATE SQUARE, LONDON SW4 0AF
T: 020 8144 9935
E: hello@studioarchitecture.co.uk
www.studioarchitecture.co.uk

PLANNING ISSUE	
CLIENT:	R&D CONSTRUCTION GROUP LTD
PROJECT:	GROUND FLOOR REAR EXTENSION

ADDRESS:	34 HARVEY ROAD, HILLINGDON, UXBIDGE UB10 0HS
TITLE:	EXISTING SECTIONS


SCALE @ A3:	1:100	DRAWN BY:	MC
Date:	FEBRUARY 2021	CHECKED BY:	PNN
DRAWING NO.	084-P03	REVISION:	-

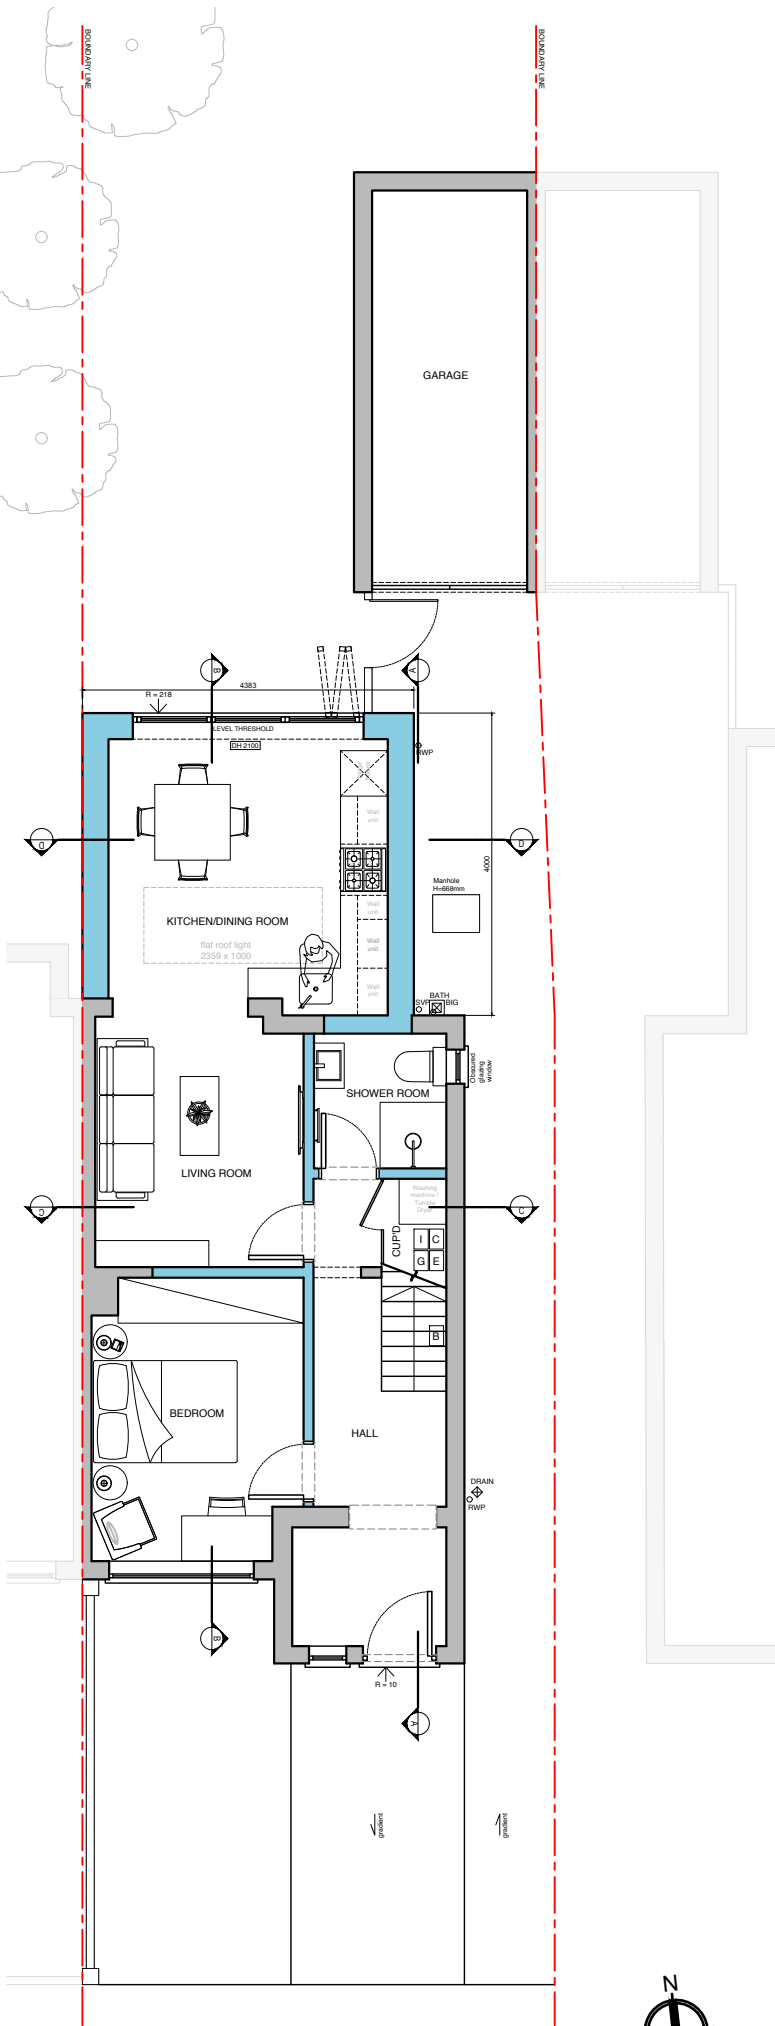


PROPOSED GROUND FLOOR PLAN



LEGEND	
C	Consumer unit
E	Electric meter
I	Mains isolator
G	Gas meter
B	Boiler
T	Tank Megaflo
SH	Sill height
WH	Window height
DH	Door height

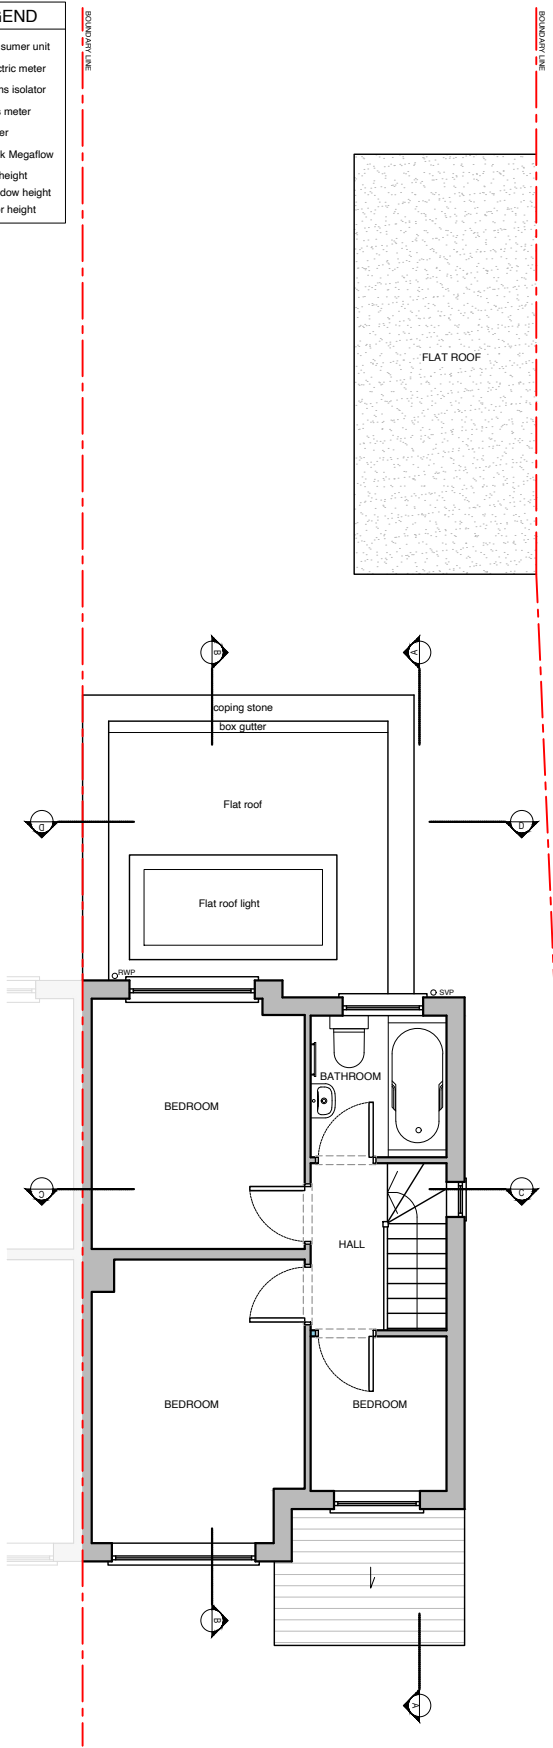

PROPOSED FIRST FLOOR PLAN

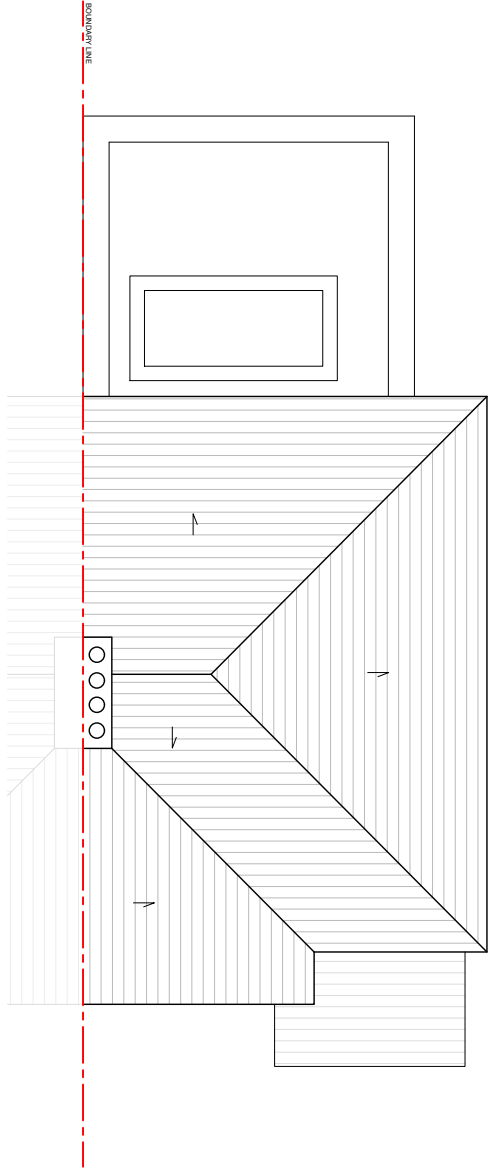

PROPOSED ROOF PLAN

NOTES:


© COPYRIGHT - Studio Architecture Ltd
This drawing remains the property of Studio Architecture Ltd © and must not be copied or otherwise reproduced. As long as the Company has received the payment of any fees properly due and owing, the Company grants a licence to the Client to copy and use the documents for the purposes of the project only (excluding any extension of the project). The Company is not liable for any use of the documents for any purpose other than that for which they were prepared.

IMPORTANT INFORMATION
It is the contractor's responsibility to check and verify all dimensions, levels and sewer invert levels on site prior to commencing works.
Any discrepancies should be relayed in writing immediately. No dimensions to be scaled from this drawing for the purpose of construction.
All details are subject to full opening up on works on site.
The contractor is solely responsible for the design and carrying out of all temporary works on site. Work should comply in all respects with the current Building Regulations and latest Codes of Practice.
This drawing must be read and checked with all structural engineer's specifications and relevant specialist drawings.
Structural engineers calculations to supercede guidance notes. If existing joist spans prove to be incorrect following opening up, engineer must be contacted and notified immediately.
Client and Contractor to be aware of Construction & Design Management (CDM) duties.
Property owner to ensure that all aspects on the 'party wall act 1996' are complied with prior to any works commencing on site.


REVISIONS			
REV	DATE	DESCRIPTION	INIT.

67 WINGATE SQUARE, LONDON SW4 0AF
T: 020 8144 9935
E: hello@studioarchitecture.co.uk
www.studioarchitecture.co.uk


PLANNING ISSUE	
CLIENT:	R&D CONSTRUCTION GROUP LTD
PROJECT:	GROUND FLOOR REAR EXTENSION
ADDRESS: 34 HARVEY ROAD, HILLINGDON, UXBRIDGE UB10 0HS	
TITLE: PROPOSED PLANS	
SCALE @ A3: 1:100	DRAWN BY: MC
Date: FEBRUARY 2021	CHECKED BY: PNN
DRAWING NO. 084-P04	REVISION: -

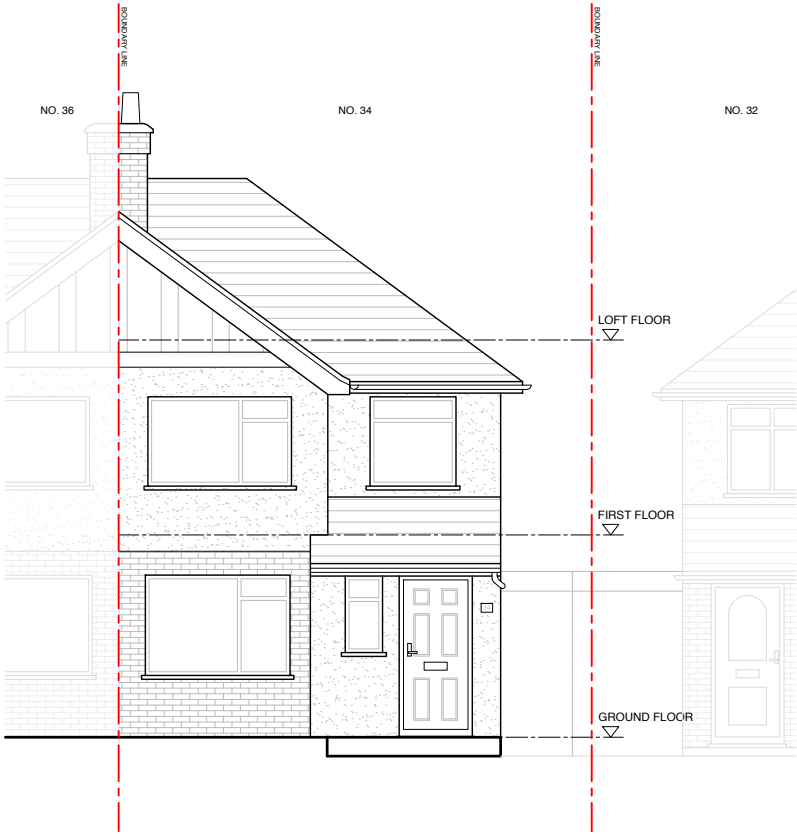

PROPOSED FRONT ELEVATION

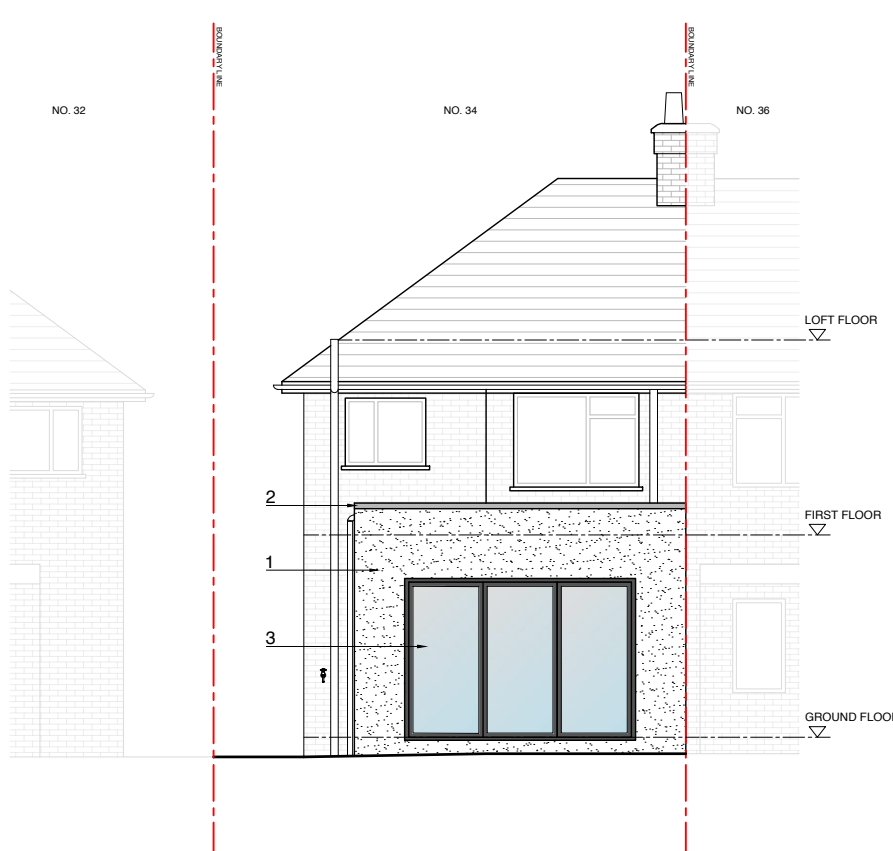


PROPOSED REAR ELEVATION

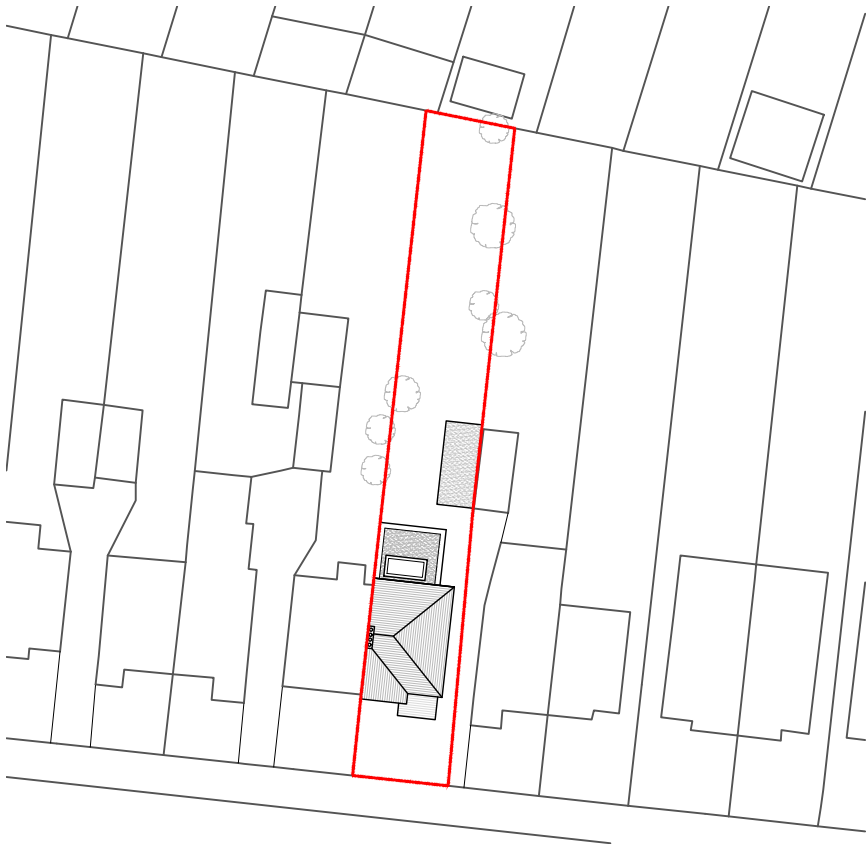


PROPOSED SITE PLAN
1:500 @ A3



- 1 WHITE RENDERED WALL
- 2 ONCE WEATHERED CONCRETE COPING
- 3 ALUMINIUM FRAME BIFOLDING DOORS RAL 7016
- 4 BLACK HOPPER & RAINWATER DOWNPIPES
- 5 OBSCURED UPVC WHITE FRAME WINDOW

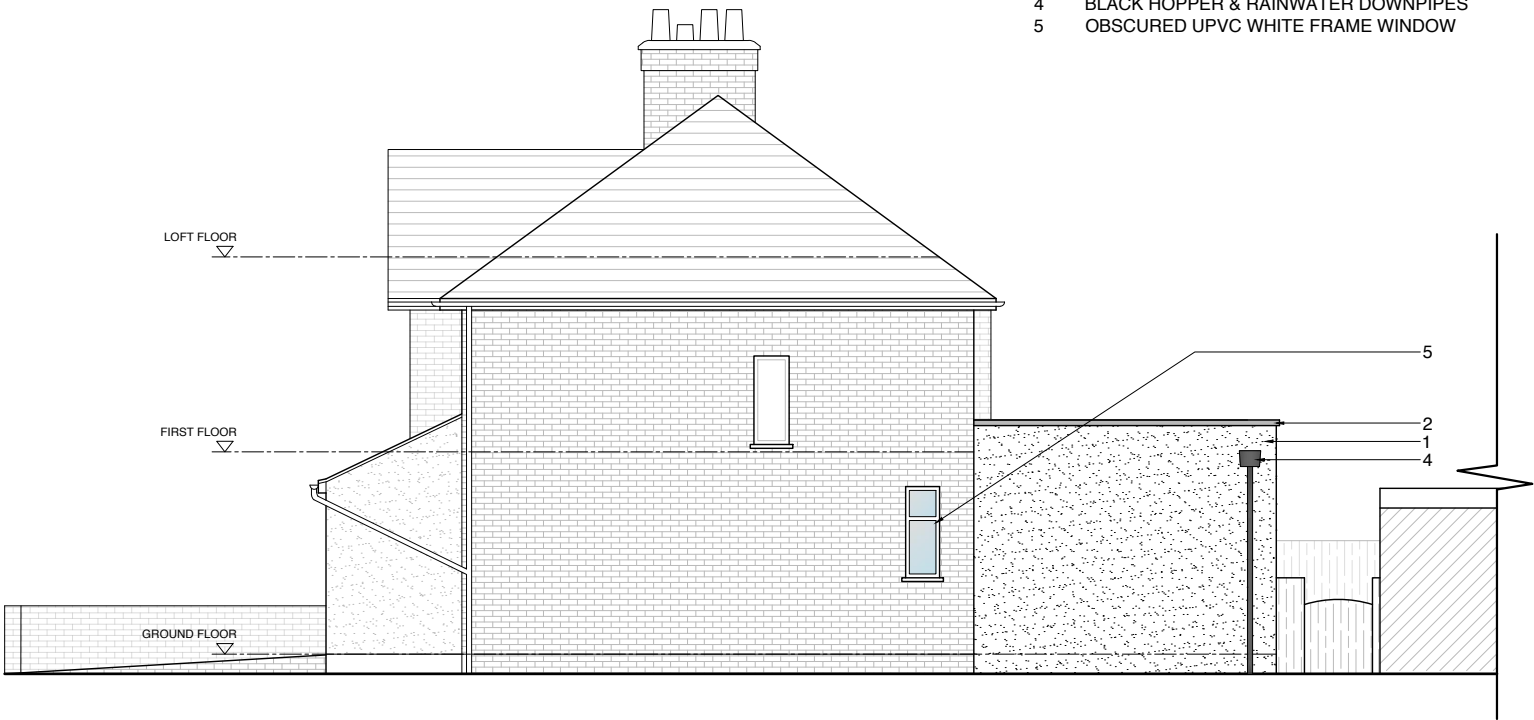

PROPOSED EAST SIDE ELEVATION

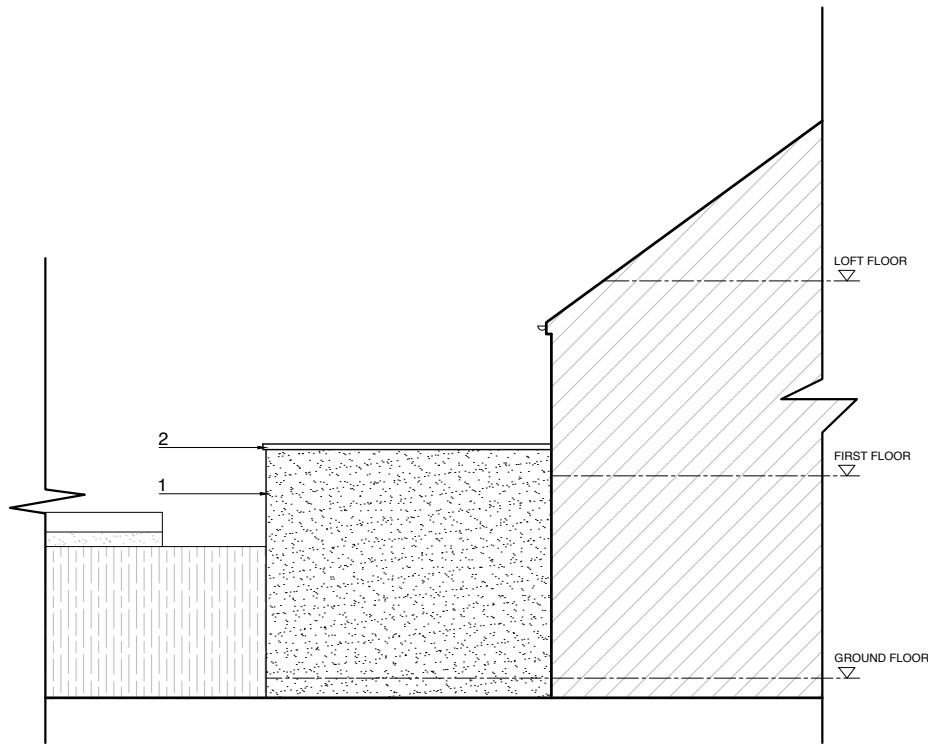

PROPOSED WEST SIDE ELEVATION

NOTES:

© COPYRIGHT - Studio Architecture Ltd
This drawing remains the property of Studio Architecture Ltd © and must not be copied or otherwise reproduced. As long as the Company has received the payment of any fees properly due and owing, the Company grants a licence to the Client to copy and use the documents for the purposes of the project only (excluding any extension of the project). The Company is not liable for any use of the documents for any purpose other than that for which they were prepared.

IMPORTANT INFORMATION
It is the contractor's responsibility to check and verify all dimensions, levels and sewer invert levels on site prior to commencing works.
Any discrepancies should be relayed in writing immediately. No dimensions to be scaled from this drawing for the purpose of construction.
All details are subject to full opening up on works on site.
The contractor is solely responsible for the design and carrying out of all temporary works on site. Work should comply in all respects with the current Building Regulations and latest Codes of Practice.
This drawing must be read and checked with all structural engineer's specifications and relevant specialist drawings.
Structural engineers calculations to supercede guidance notes. If existing joist spans prove to be incorrect following opening up, engineer must be contacted and notified immediately.
Client and Contractor to be aware of Construction & Design Management (CDM) duties.
Property owner to ensure that all aspects on the 'party wall act 1996' are complied with prior to any works commencing on site.

REVISIONS			
REV	DATE	DESCRIPTION	INIT.



67 WINGATE SQUARE, LONDON SW4 0AF
T: 020 8144 9935
E: hello@studioarchitecture.co.uk
www.studioarchitecture.co.uk


PLANNING ISSUE
CLIENT: R&D CONSTRUCTION GROUP LTD
PROJECT: GROUND FLOOR REAR EXTENSION

ADDRESS: 34 HARVEY ROAD, HILLINGDON, UXBIDGE UB10 0HS


TITLE: PROPOSED ELEVATIONS & SITE PLAN

SCALE @ A3: 1:100 DRAWN BY: MC
Date: FEBRUARY 2021 CHECKED BY: PNN


DRAWING NO. 084-P05 REVISION: -

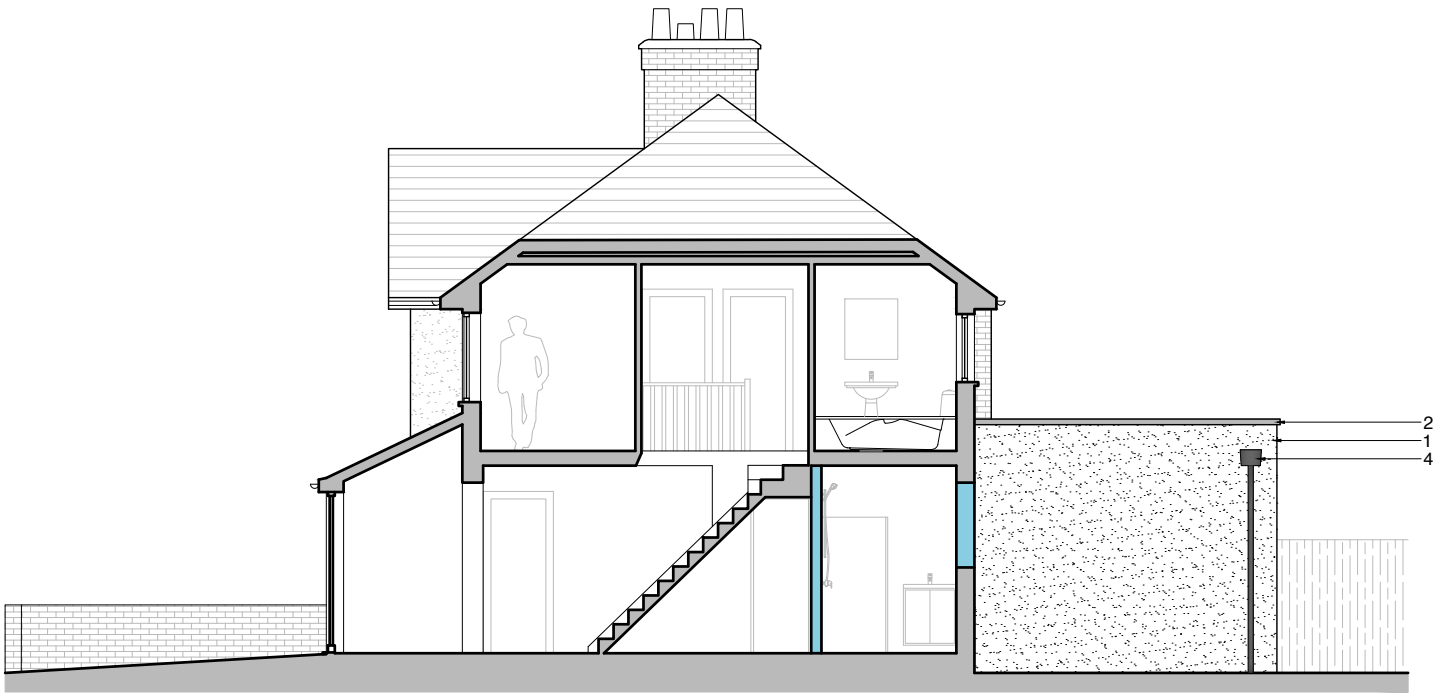


PROPOSED SECTION A-A

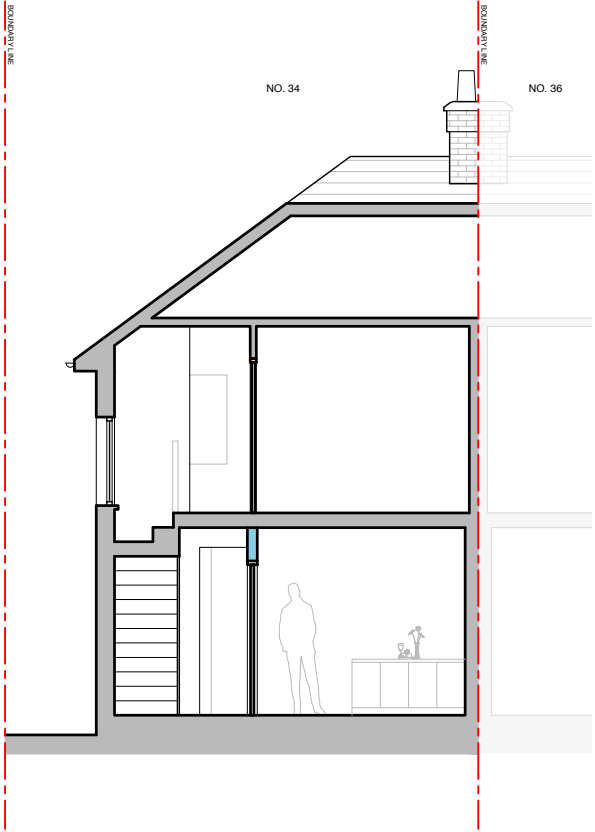

PROPOSED SECTION C-C

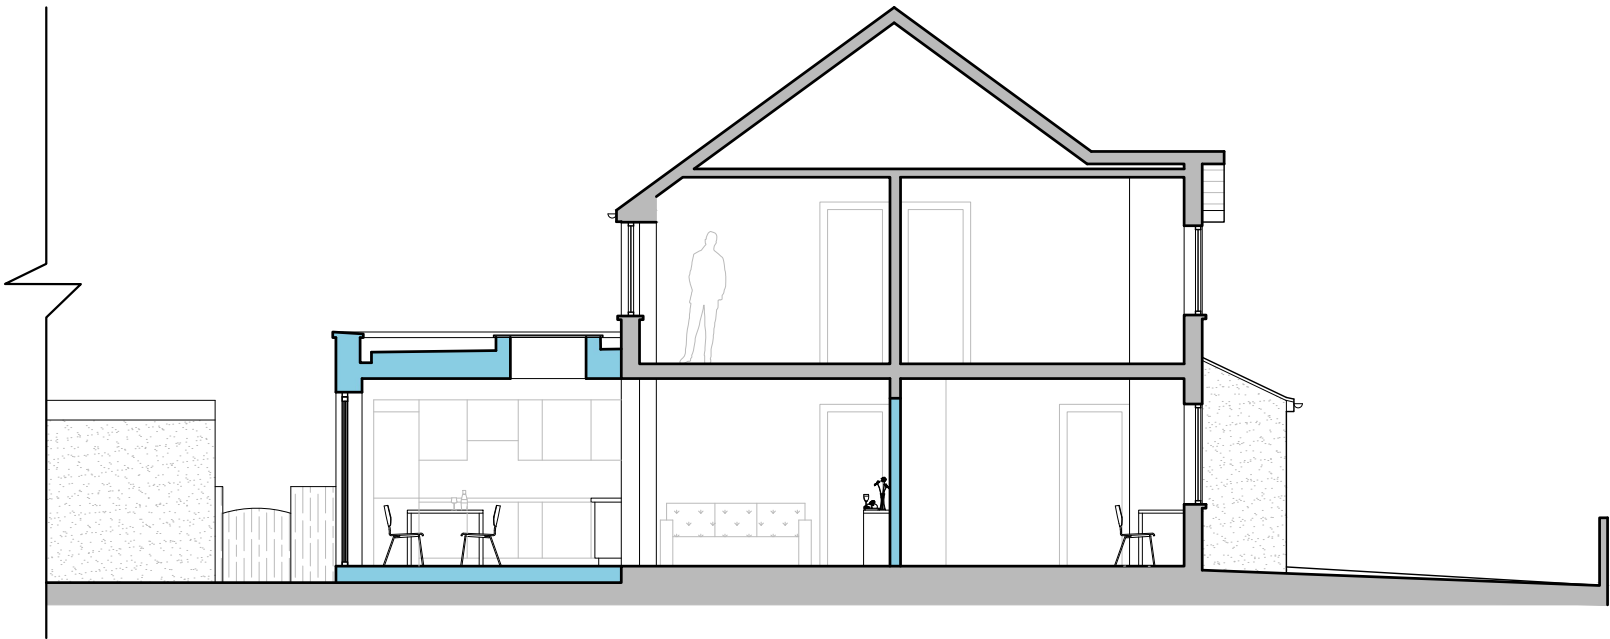

PROPOSED SECTION B-B

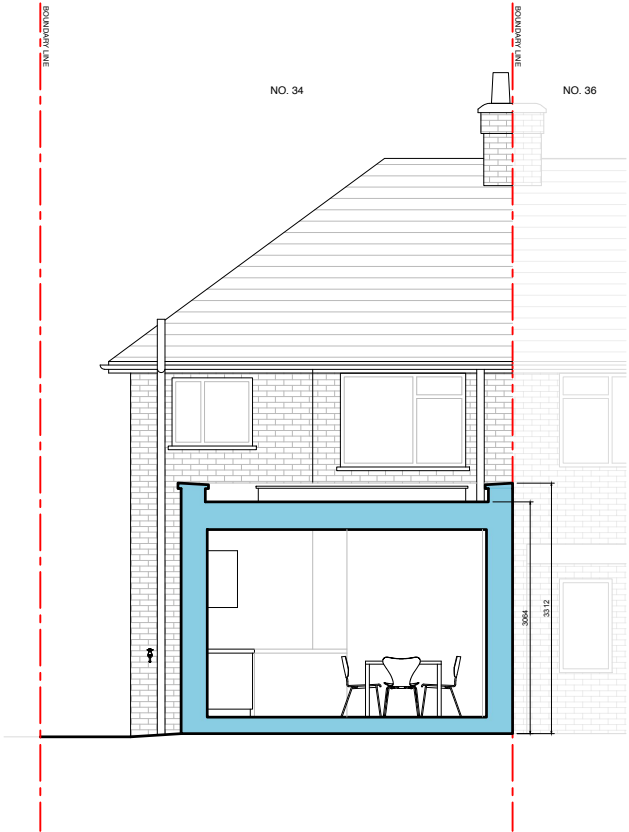

PROPOSED SECTION D-D

NOTES:

© COPYRIGHT - Studio Architecture Ltd
This drawing remains the property of Studio Architecture Ltd © and must not be copied or otherwise reproduced. As long as the Company has received the payment of any fees properly due and owing, the Company grants a licence to the Client to copy and use the documents for the purposes of the project only (excluding any extension of the project). The Company is not liable for any use of the documents for any purpose other than that for which they were prepared.

IMPORTANT INFORMATION
It is the contractor's responsibility to check and verify all dimensions, levels and sewer invert levels on site prior to commencing works.
Any discrepancies should be relayed in writing immediately. No dimensions to be scaled from this drawing for the purpose of construction.
All details are subject to full opening up on works on site.
The contractor is solely responsible for the design and carrying out of all temporary works on site. Work should comply in all respects with the current Building Regulations and latest Codes of Practice.
This drawing must be read and checked with all structural engineer's specifications and relevant specialist drawings.
Structural engineers calculations to supercede guidance notes. If existing joist spans prove to be incorrect following opening up, engineer must be contacted and notified immediately.
Client and Contractor to be aware of Construction & Design Management (CDM) duties.
Property owner to ensure that all aspects on the 'party wall act 1996' are complied with prior to any works commencing on site.

REVISIONS			
REV	DATE	DESCRIPTION	INIT.

Studio
Architecture

67 WINGATE SQUARE, LONDON SW4 0AF
T: 020 8144 9935
E: hello@studioarchitecture.co.uk
www.studioarchitecture.co.uk

PLANNING ISSUE			
CLIENT:	R&D CONSTRUCTION GROUP LTD		
PROJECT:	GROUND FLOOR REAR EXTENSION		
ADDRESS:	34 HARVEY ROAD, HILLINGDON, UXBIDGE UB10 0HS		
TITLE:	PROPOSED SECTIONS		
SCALE @ A3:	1:100	DRAWN BY:	MC
Date:	FEBRUARY 2021	CHECKED BY:	PNN
DRAWING NO.	084-P06	REVISION:	-