


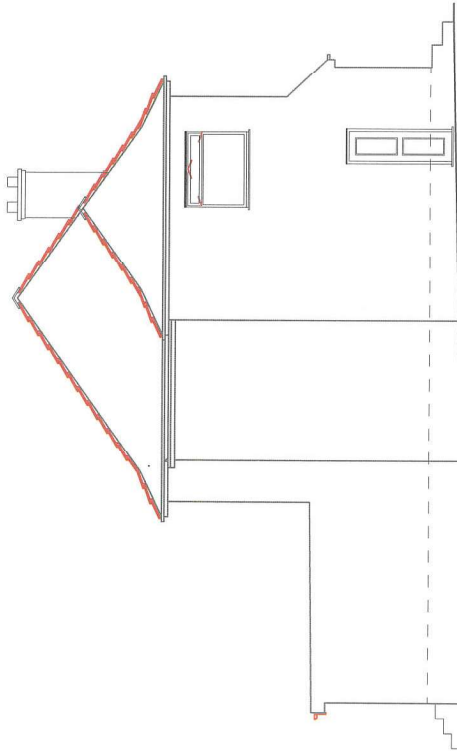


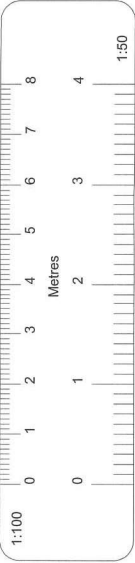

PROPOSED LEFT SIDE ELEVATION
(NO CHANGE)

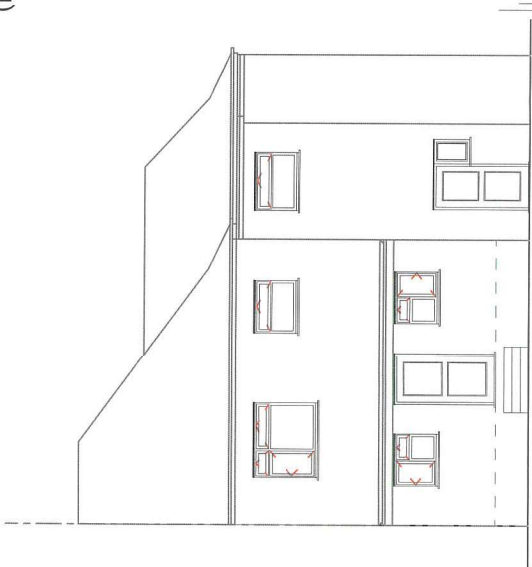

PROPOSED REAR ELEVATION
(NO CHANGE)

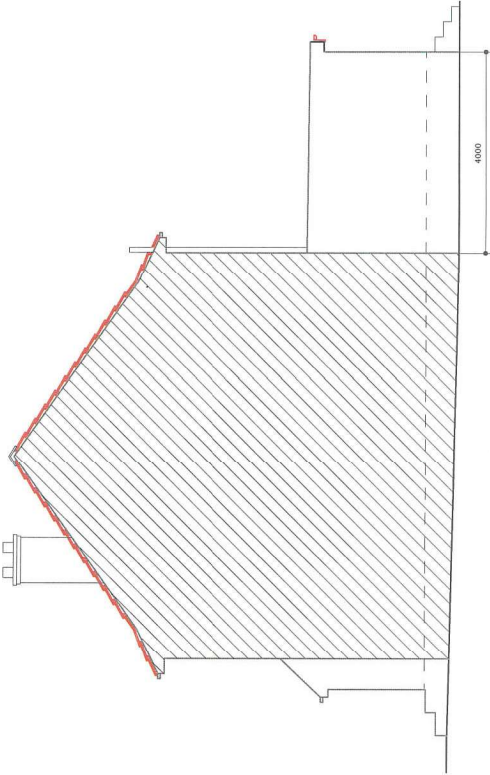

PROPOSED RIGHT SIDE ELEVATION
(NO CHANGE)

All dimensions verified on site.
All work to comply with British Standards, Code of practice.
All internal works to be in accordance with client instructions.
All external surfaces to match existing.
All work to be in accordance with the local authority building regulations.
Builder to serve building notice and comply fully in all respects.
Owner responsible for compliance with T.Party Wall etc Act 1996. 2. Thames water Build Over Agreement.
Builder to ensure all work in compliance with Building Regulations.
All proprietary materials to manufacturers recommendations
Works to boiler/Gas to be carried out by Gas Safe registered installer and to Gas Safe recommendations
All wiring and electrical work will be designed, installed, inspected and tested in accordance with the requirements of BS 7671:2001 (2004), the 17th edition Wiring Guidance and Building Regulation Part P (Electrical Safety) by a competent person registered with an electrical contractor (ECR) or a competent person (NICEIC, NAPIT or NICEIC), authorised by the Secretary of State.
The competent person is to send a self-certification certificate to the Local Authority Building Control Department within 30 days of completion of the electrical works. The client must ensure that the certificate is submitted to the Local Authority Building Control Department and a BS 7671:2001 (2004) Electrical Installation "test Certificate and forward copies to the Local Authority Building Control Dept..

Ⓡ Upgrade doors to minimum 20mins. fire rated.
Ⓢ Smoke detection provided through out complying with requirements of BS5839 part 6.

DATE	REVISION
COPYRIGHT:	
JOB TITLE:	
84 FROGMORE AVENUE, HAYES.	
DRAWING TITLE:	
PROPOSED ELEVATIONS	
SCALE: 1:100	
DATE: 10-03-2022	DRAWN BY:
DRG. NO.	REV.
2022/04/FN/10A/03	