




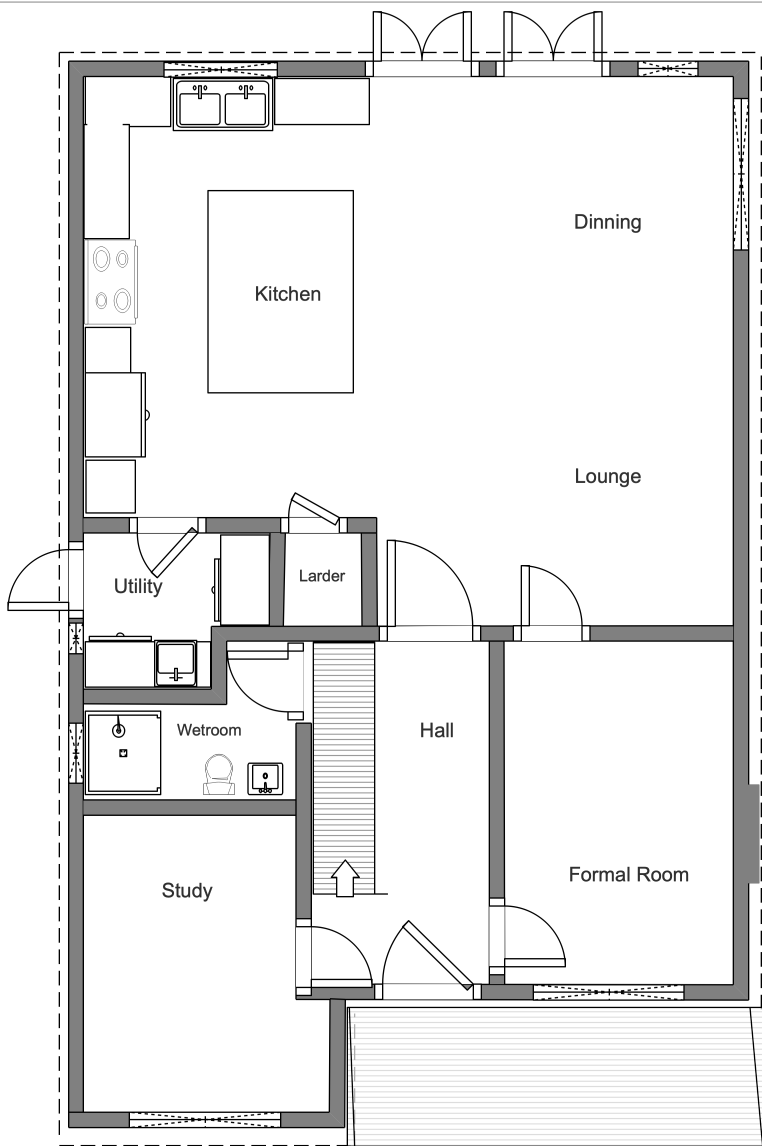


PROPOSED GROUND FLOOR

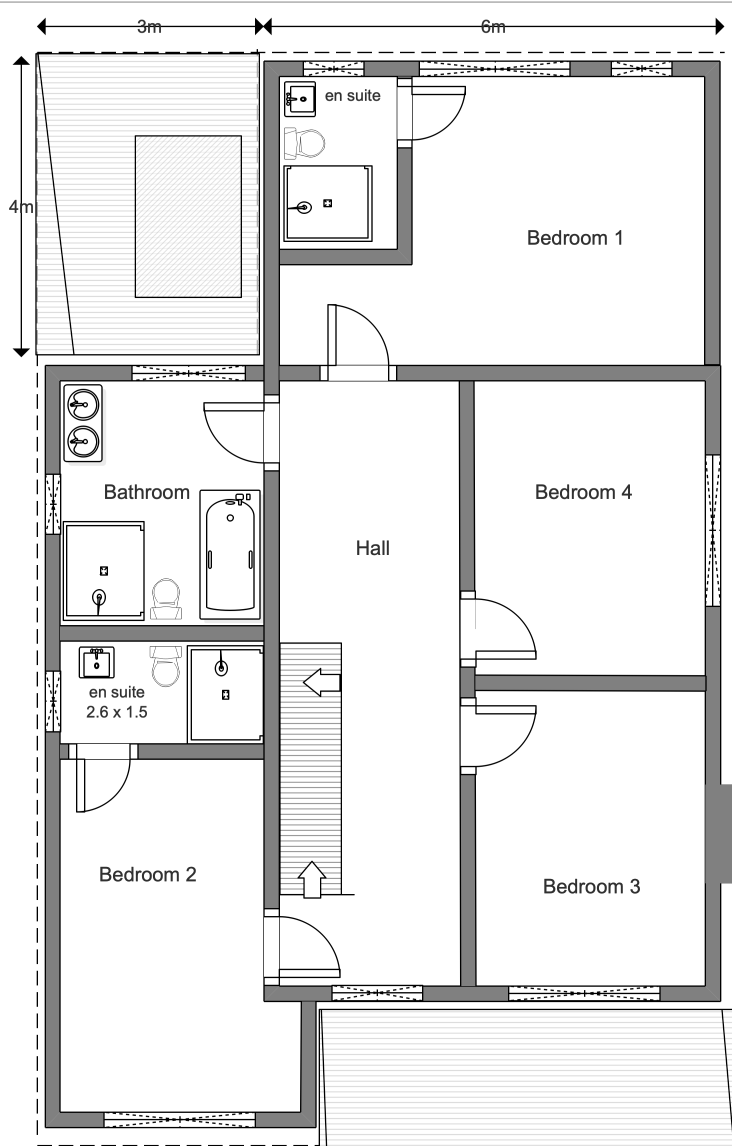



PROPOSED FIRST FLOOR

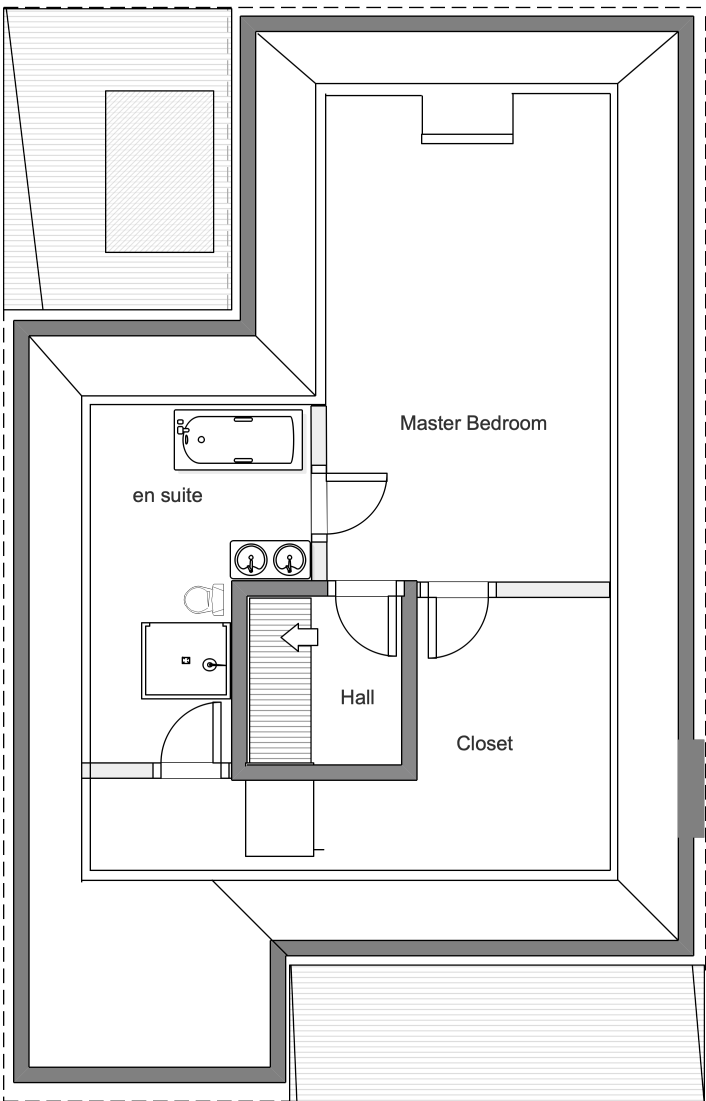

PROPOSED SECOND FLOOR

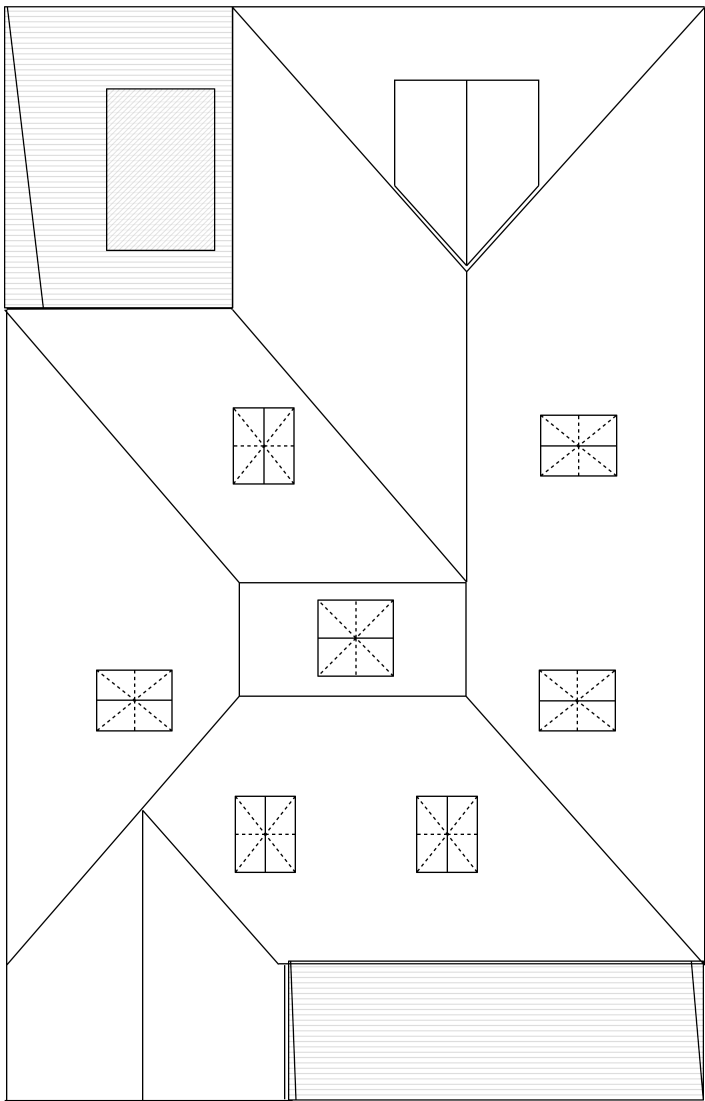

PROPOSED ROOF PLAN

 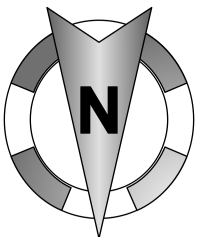

SCALE BAR
1:100

Address: 46 Warren Road UB10 8AD	Scale: 1:100 - A3
	Date: 07/02/2019
Proposed Work: Double storey rear and side extension,loft conversion and internal alterations.	Drawing No: 07022019 - 01B
	Note: All measurement to be checked on site and not scales from this drawing. Any discrepancies to be reported to the home owner.