

EXISTING FRONT ELEVATION


EXISTING REAR ELEVATION

EXISTING SIDE ELEVATION

EXISTING SIDE ELEVATION



1:200

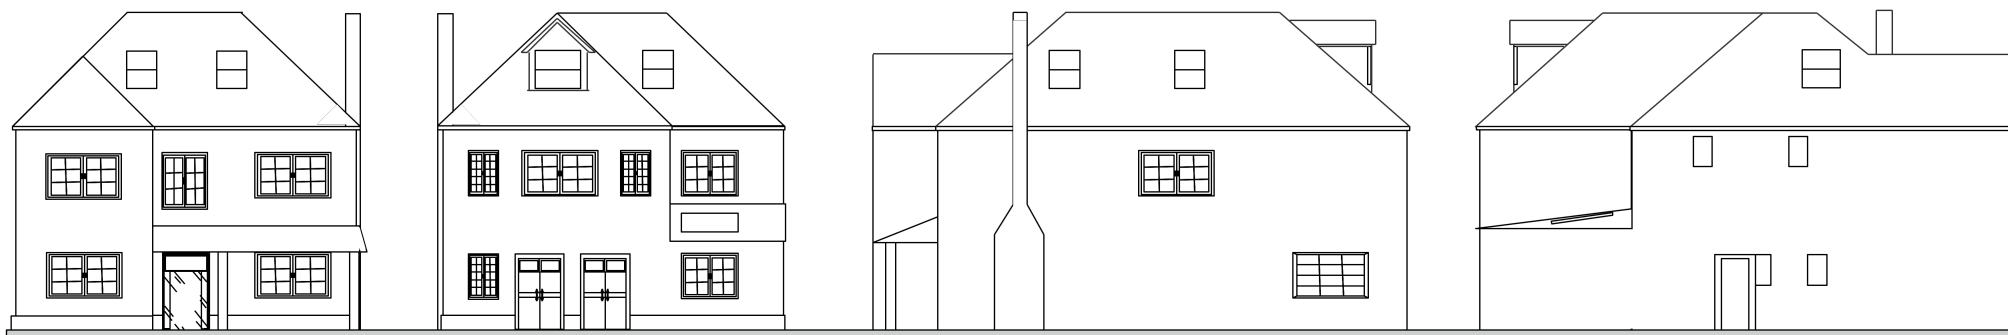

PROPOSED FRONT ELEVATION

PROPOSED REAR ELEVATION

PROPOSED SIDE ELEVATION

PROPOSED SIDE ELEVATION

Address:
46 Warren Road
UB10 8AD

Scale:
1:200 - A4

Proposed Work:
Double storey rear and side
extension, loft conversion and
internal alterations.

Date:
11/04/2019

Drawing No:
11042019 - 02A