

EXISTING FRONT ELEVATION


EXISTING REAR ELEVATION

EXISTING SIDE ELEVATION

EXISTING SIDE ELEVATION



1:200

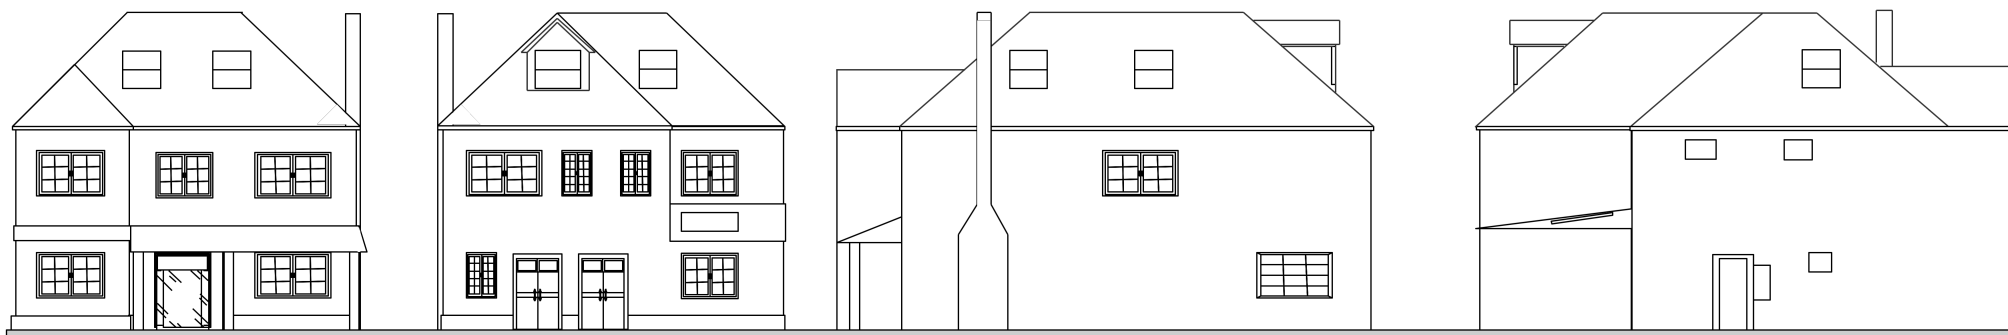

PROPOSED FRONT ELEVATION

PROPOSED REAR ELEVATION

PROPOSED SIDE ELEVATION

PROPOSED SIDE ELEVATION

Address:  
46 Warren Road  
UB10 8AD

Scale:  
1:200 - A4

Proposed Work:  
Double storey rear and side  
extension, loft conversion and  
internal alterations.

Date:  
07/02/2019

Drawing No:  
07022019 - 02A