


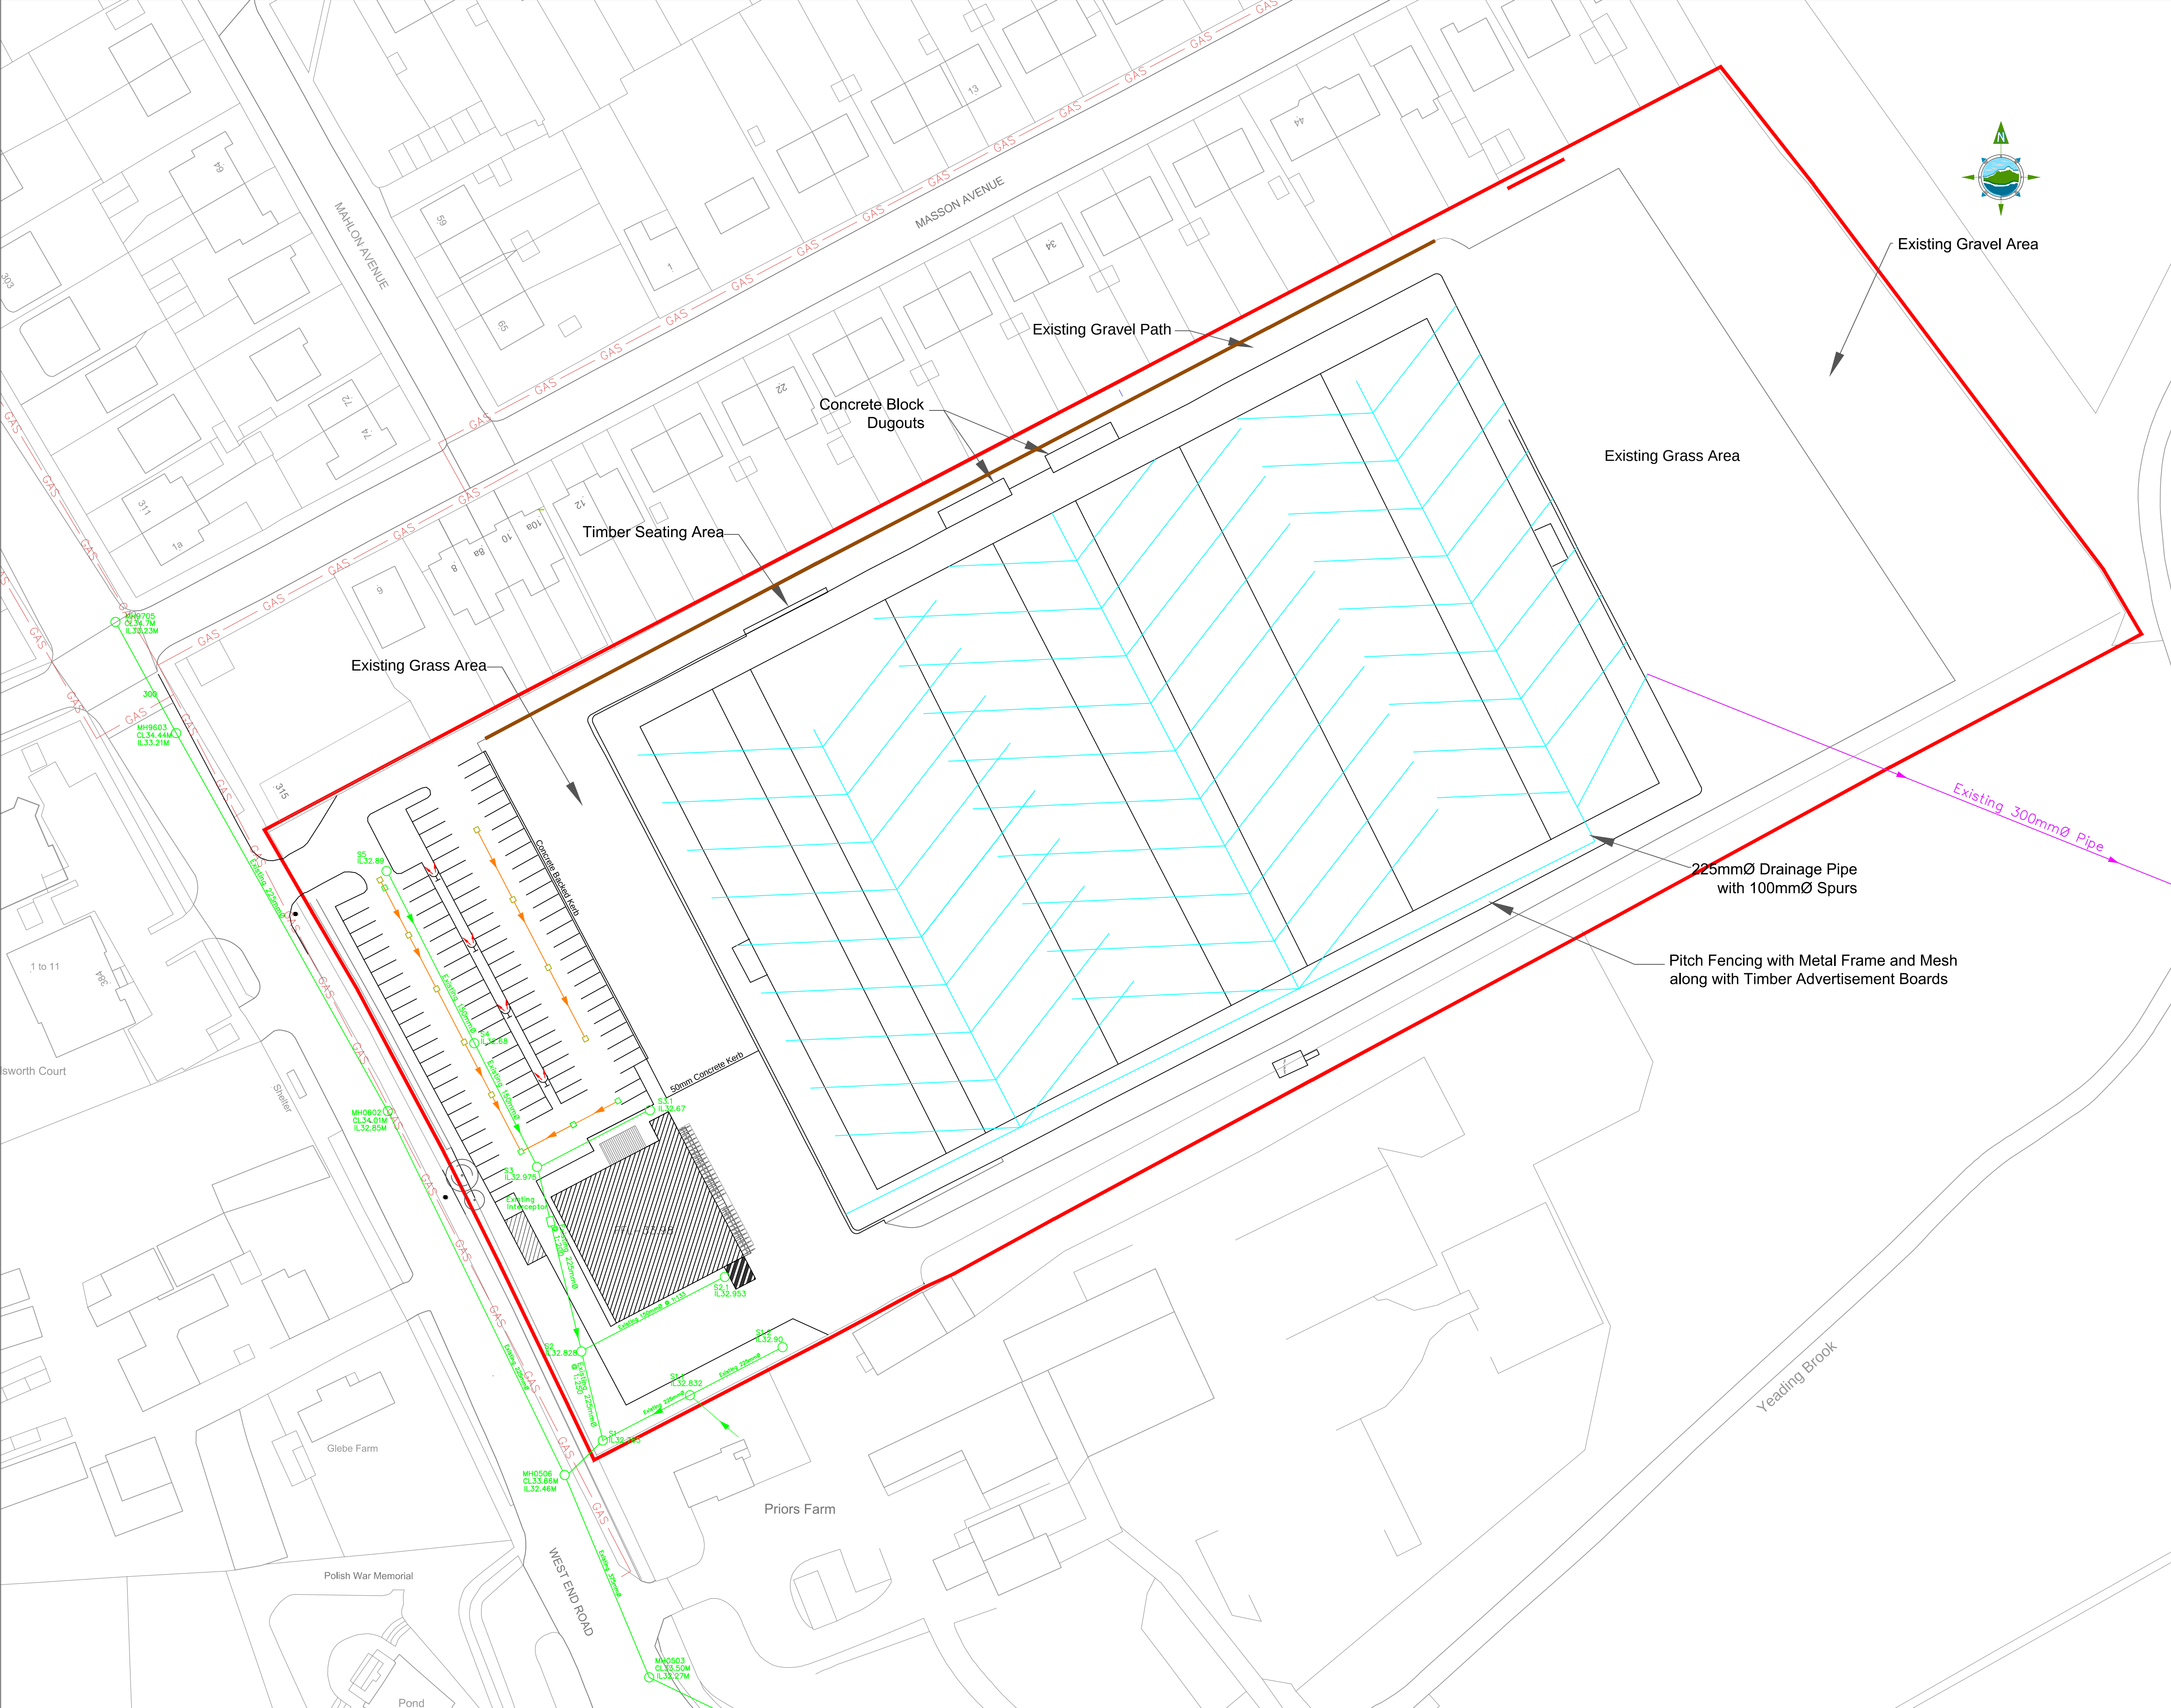

LEGEND

SITE BOUNDARY

Existing Pitch Drainage

Existing Storm Drain

Existing Foul Drain

Railway Sleeper Kerbing

Railway Sleeper Kerbing

Existing Trees

Existing Car Park Lighting to be Retained

300mmØ Low Pressure Gas Main

- NOTES:
1.

2.

3.

4.

5.
- FIGURED DIMENSIONS ONLY TO BE TAKEN FROM THIS DRAWING.

ALL DRAWINGS TO BE CHECKED BY THE CONTRACTOR ON SITE

ENGINEER/EMPLOYERS REPRESENTATIVE, AS APPROPRIATE, TO BE INFORMED BY THE CONTRACTOR OF ANY DISCREPANCIES BEFORE ANY WORK COMMENCES

THE CONTRACTOR SHALL UNDERTAKE A THOROUGH CHECK FOR THE ACTUAL LOCATION OF ALL SERVICES/UTILITIES, ABOVE AND BELOW GROUND, BEFORE ANY WORK COMMENCES

ALL LEVELS SHOWN RELATE TO ORDNANCE DATUM NEWLYN (ODN)

B	15/02/2016	Issued for Planning Review	KL	AD	
A	03/06/2014	Issued for Planning Purposes	AD	BH	
Rev	Date	Description	By	Chkd.	

Client:

Coiste Chontae Londain
(London GAA County Board)

Project:

Redevelopment of Emerald GAA
Grounds at West End Road, Ruislip

Title:

Existing Storm & Foul
Drainage Layout

Scale @ A1:	1:500	A3:	1:1000
Prepared by:	AD	Checked:	BH
		Date:	03/06/2014
Project Director:	C. McGovern		
Drawing Status:	Planning		

TOBIN

Consulting Engineers (UK) Ltd.

TOBIN Consulting Engineers (UK) Ltd.
Floor 4, Ergon House,
Dean Bradley Street,
Westminster,
SW1p 2AL, London
tel: +0044 203 713 4371
e-mail: info@tobin-uk.com
www.tobin.ie

TOBIN Consulting Engineers will not be liable for any use of this document for any purpose other than that for which it was originally prepared and provided. Except where specifically and expressly agreed in writing by TOBIN Consulting Engineers, no copyright notice, no part of this document may be reproduced or transmitted in any form and this document shall not be relied upon by any third party for any purpose.

Revision:

B

Drawing No.: 7321-2000