




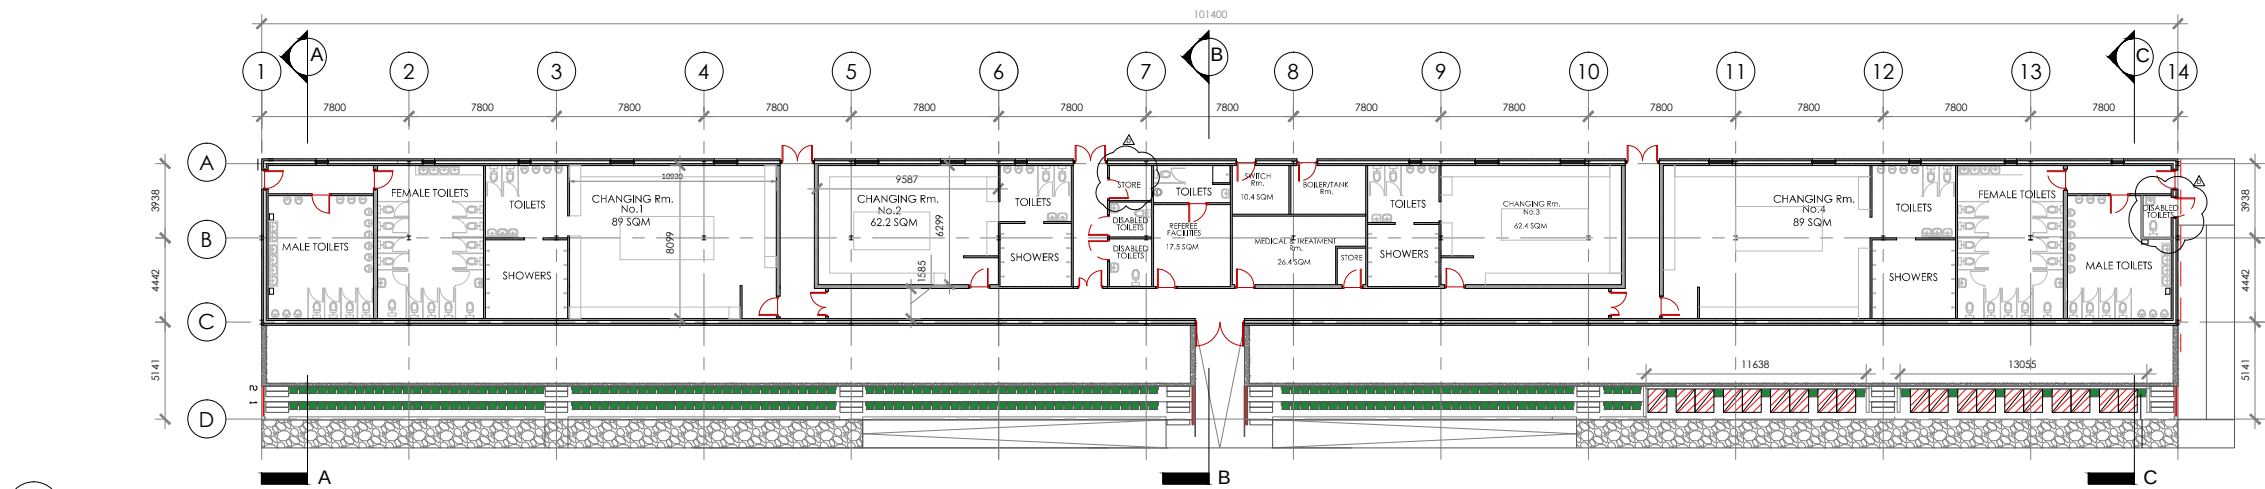

1 GROUND FLOOR PLAN
1:200

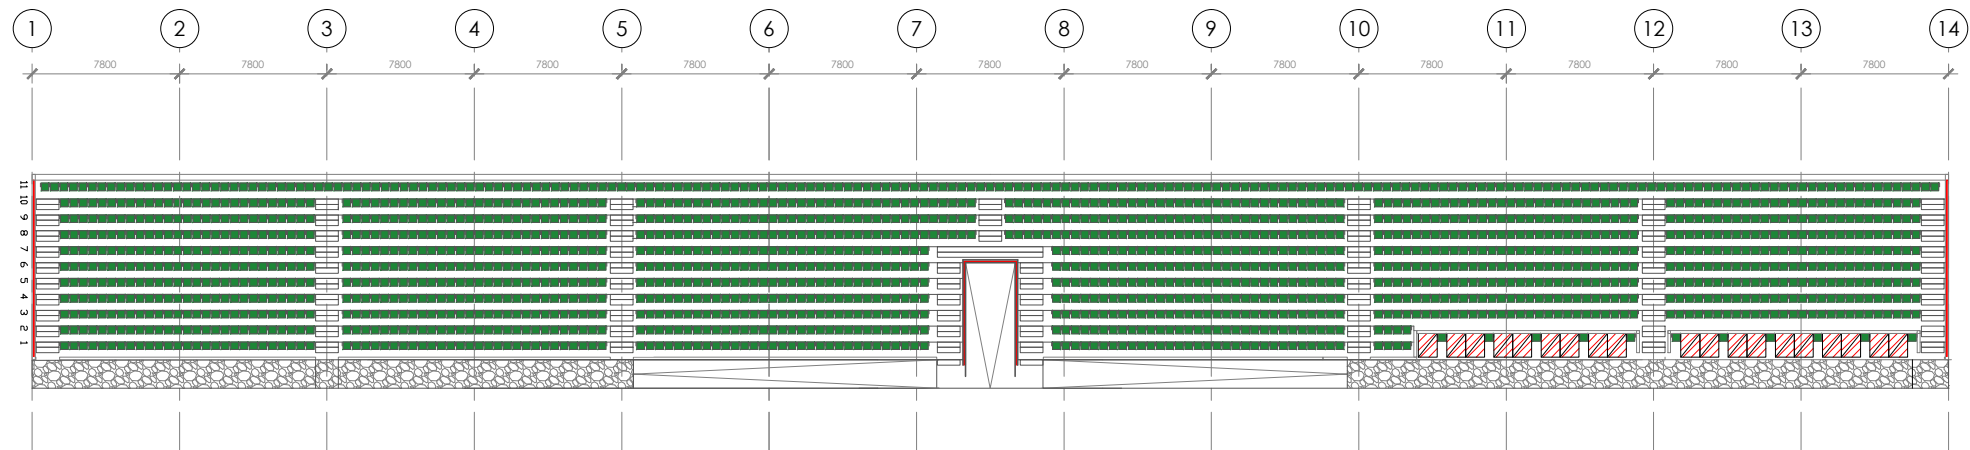

2 1860 SEATS PLAN
1:200

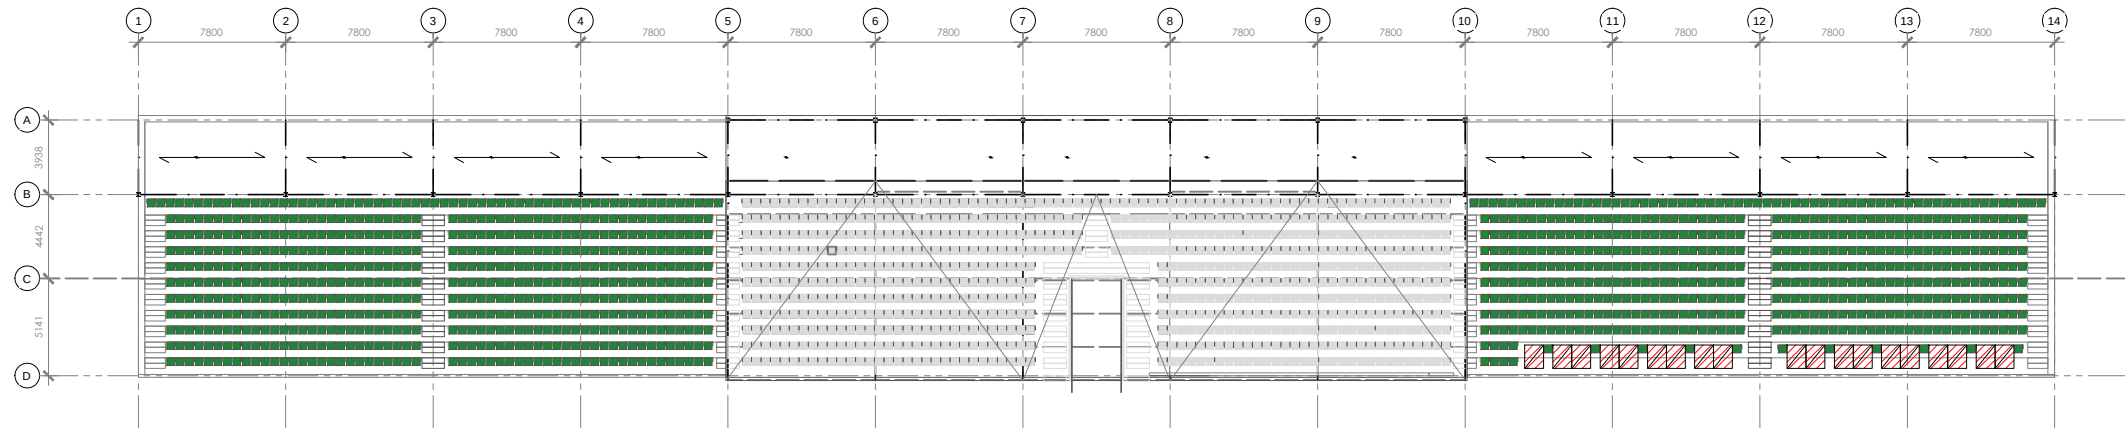

3 ROOF PLAN
1:200

DOORS:
ALL DOUBLE DOOR TO CORRIDOR TO BE 60 MIN. FIRE RATED TO INCLUDE FRAMES. DOORS TO DRESSING ROOMS TO BE LOCATABLE FROM OUTSIDE ONLY. AN CONTAINS PUSH AND TOUCH PLATES. EXTERNAL DOORS TO BE SOLID AND CONTAIN ALL REQUIRED IRONMONGERY.

WINDOWS TO BE DOUBLE GLAZED (6MM GAP) ALUMINIUM FRAMED.

FINISHES (INTERNAL):
ALL BLOCKWORKS TO BE FAIR FACED AND PAINTED WITH CONCRETE SEALER.

FINISHES (EXTERNAL):
ALL BLOCKWORKS TO BE RECEIVE 3 COATS PLASTER (SCUD, SCRATCH AND FINAL COAT). 3 COAT EMULSION PAINT

FLOORS :
ALL FLOORS TO RECEIVE GRIT POWDERFINISH ON CONCRETE SLAB FOLLOWING POWERFLOATING.

PLACE FOR DISABLED PERSON

- NOTES :
- FIGURED DIMENSIONS ONLY TO BE TAKEN FROM THIS DRAWING.
 - ALL DRAWINGS TO BE CHECKED BY THE CONTRACTOR ON SITE
 - ENGINEER/EMPLOYERS REPRESENTATIVE, AS APPROPRIATE, TO BE INFORMED BY THE CONTRACTOR OF ANY DISCREPANCIES BEFORE ANY WORK COMMENCES
 - THE CONTRACTOR SHALL UNDERTAKE A THOROUGH CHECK FOR THE ACTUAL LOCATION OF ALL SERVICES/UTILITIES, ABOVE AND BELOW GROUND, BEFORE ANY WORK COMMENCES
 - ALL LEVELS SHOWN RELATE TO ORDNANCE DATUM NEWLYN (ODN)

A	15.01.2016	Issued for Planning Purposes	KL	AD
Rev	Date	Description	By	Chkd.

Client: Coiste Chontae Londain (London GAA County Board)

Project: Redevelopment of Emerald GAA Grounds at West End Road, Ruislip Main Contract

Title: Plans and Elevations

Scale @ A1: 1:200
Prepared by: KL Checked: AD Date: 16/12/2015
Project Director: C. McGovern
Drawing Status: PLANNING

TOBIN
Consulting Engineers (UK) Ltd.
Floor 4, Ergon House,
Dean Bradley Street,
Westminster,
SW1p 2AL, London
tel: +0044 203 713 4371
e-mail: info@tobin-uk.com
www.tobin.ie

TOBIN Consulting Engineers will not be liable for any use of this document for any purpose other than that for which it was originally prepared and provided. Except where specifically and explicitly agreed in writing by TOBIN Consulting Engineers, no copyright holder, no part of this document may be reproduced or transmitted in any form and this document shall not be relied upon by any third party for any purpose.

Drawing No.: 7321-2003 Revision: A