




1 NORTH ELEVATION (AS GRANTED PLANING)
1:200

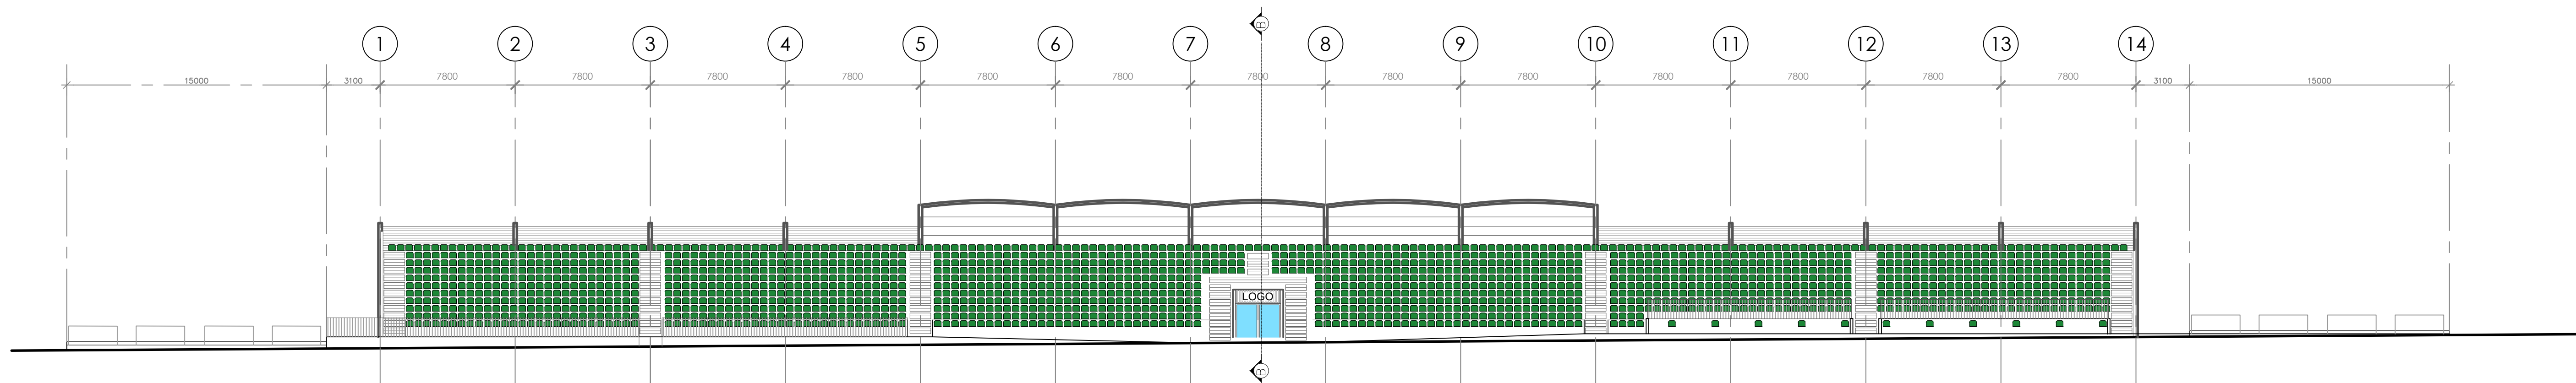


2 NORTH ELEVATION TERRACE (PROPOSED ELEVATION)
1:200

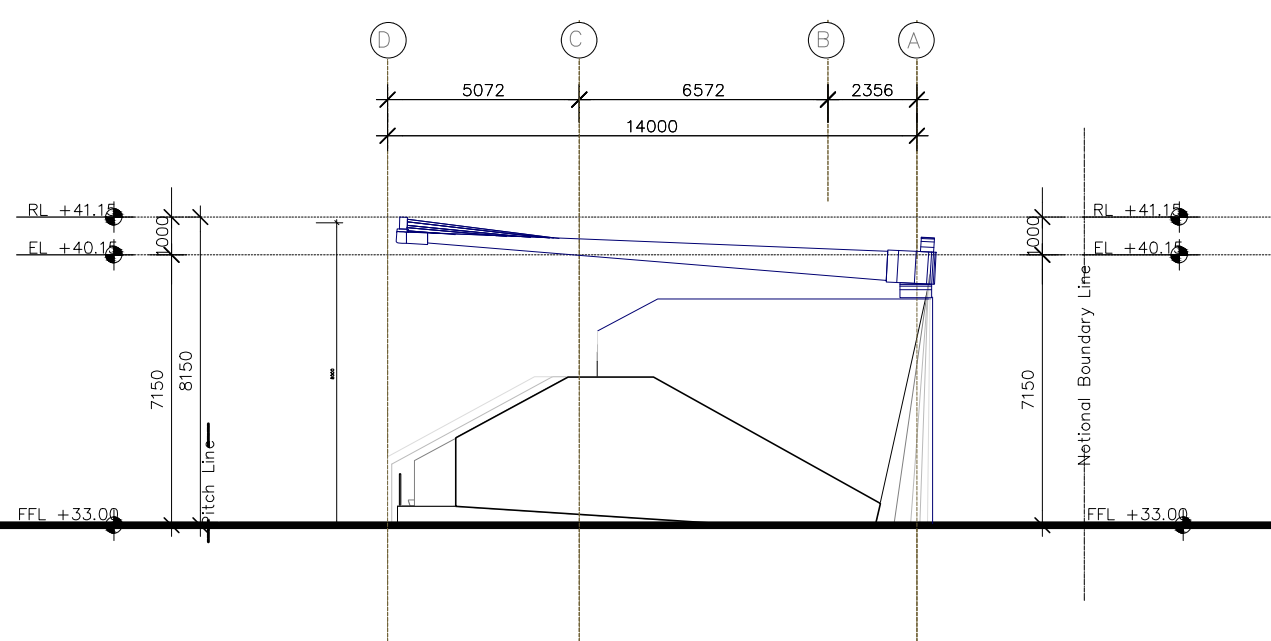


3 WEST ELEVATION (AS GRANTED PLANING)
1:200

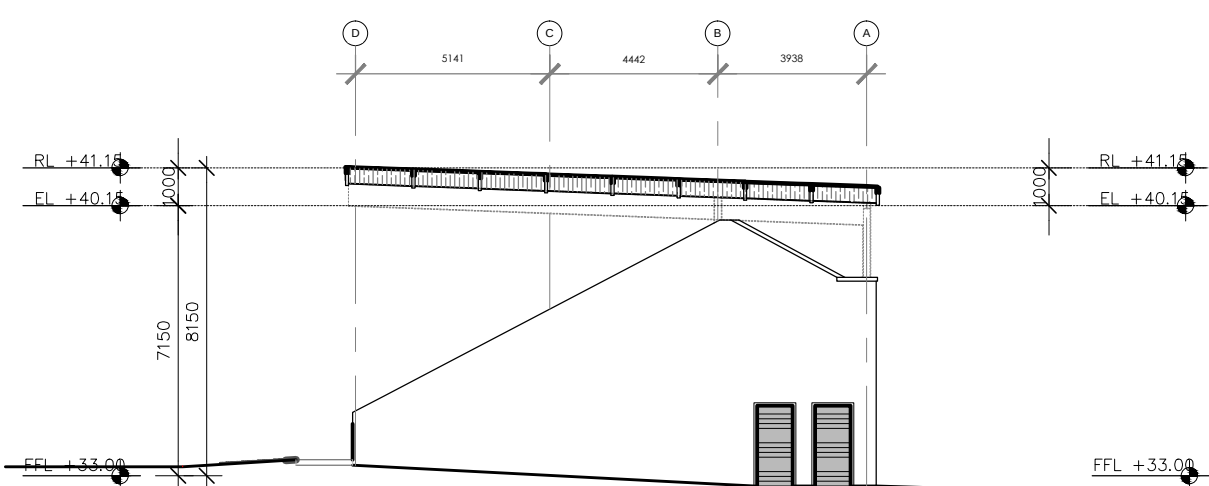

4 WEST ELEVATION (PROPOSED ELEVATION)
1:200

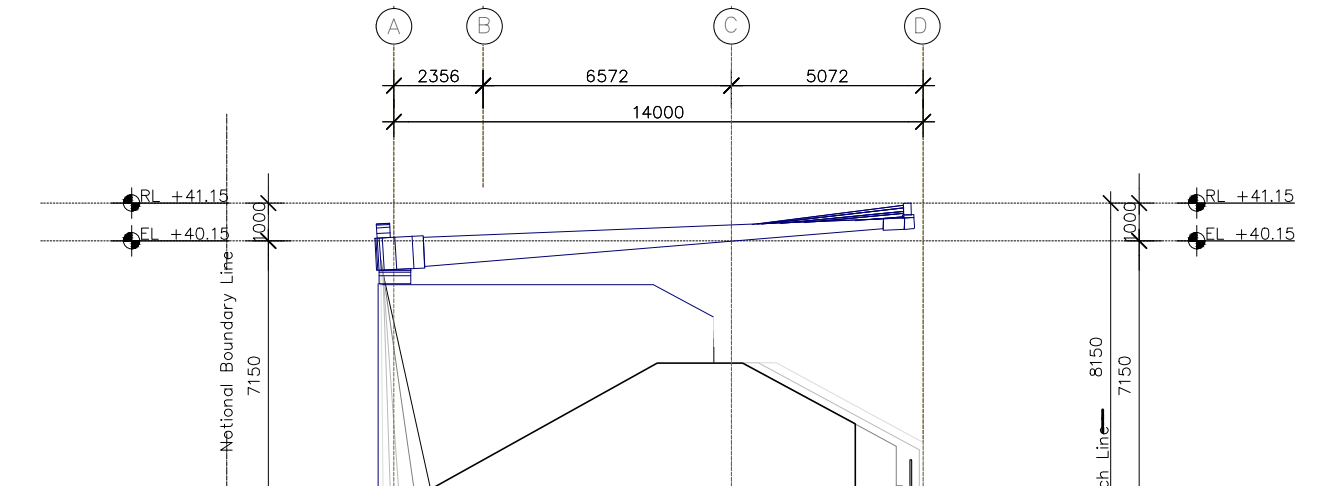

5 EAST ELEVATION (AS GRANTED PLANING)
1:200

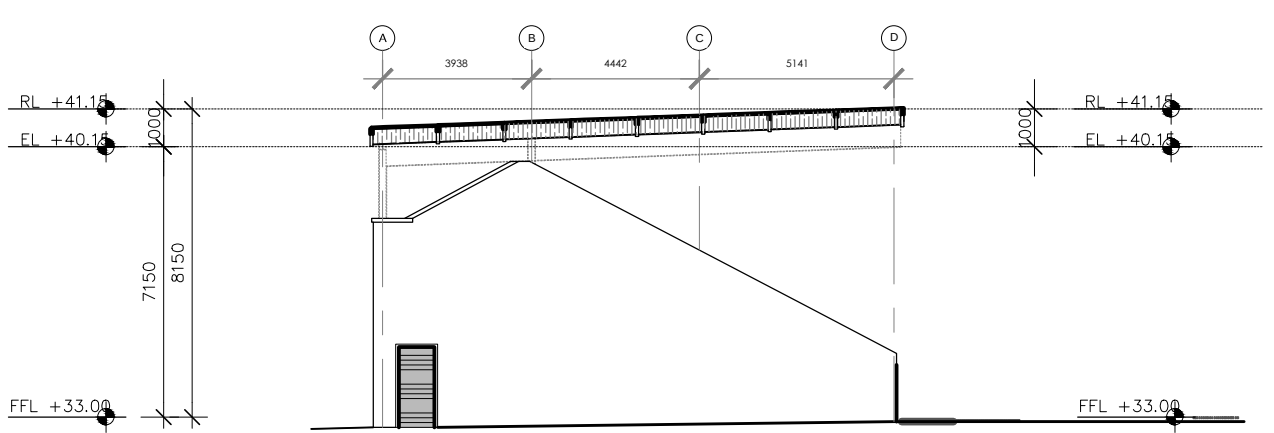

6 EAST ELEVATION (PROPOSED ELEVATION)
1:200

NOTES:

- FIGURED DIMENSIONS ONLY TO BE TAKEN FROM THIS DRAWING.
- ALL DRAWINGS TO BE CHECKED BY THE CONTRACTOR ON SITE
- ENGINEER/EMPLOYERS REPRESENTATIVE, AS APPROPRIATE, TO BE INFORMED BY THE CONTRACTOR OF ANY DISCREPANCIES BEFORE ANY WORK COMMENCES
- THE CONTRACTOR SHALL UNDERTAKE A THOROUGH CHECK FOR THE ACTUAL LOCATION OF ALL SERVICES/UTILITIES, ABOVE AND BELOW GROUND, BEFORE ANY WORK COMMENCES
- ALL LEVELS SHOWN RELATE TO ORDNANCE DATUM NEWLYN (ODN)

Rev	Date	Description	By	Chkd.
A	22.02.2016	Issued to Planing Review	JK	AD

Client: Coiste Chontae Londain
(London GAA County Board)

Project: Redevelopment of Emerald GAA
Grounds at West End Road, Ruislip
Main Contract

Title: North, West and East Elevation

Prepared by: JK

Checked: AD

Date: 22/02/2016

Project Director: C. McGovern

Drawing Status: Preliminary

Scale @ A1: 1:200




TOBIN Consulting Engineers (UK) Ltd.
Floor 4, Ergon House,
Dean Bradley Street,
Westminster,
SW1p 2AL, London
tel: +0044 203 713 4371
e-mail: info@tobin-uk.com
www.tobin.ie


TOBIN Consulting Engineers will not be liable for any use of this document for any purpose other than that for which it was originally prepared and provided. Except where specifically and explicitly agreed in writing by TOBIN Consulting Engineers, as copyright holder, no part of this document may be reproduced or transmitted in any form and this document shall not be relied upon by any third party for any purpose.

Drawing No.: 7321-2102

Revision: A

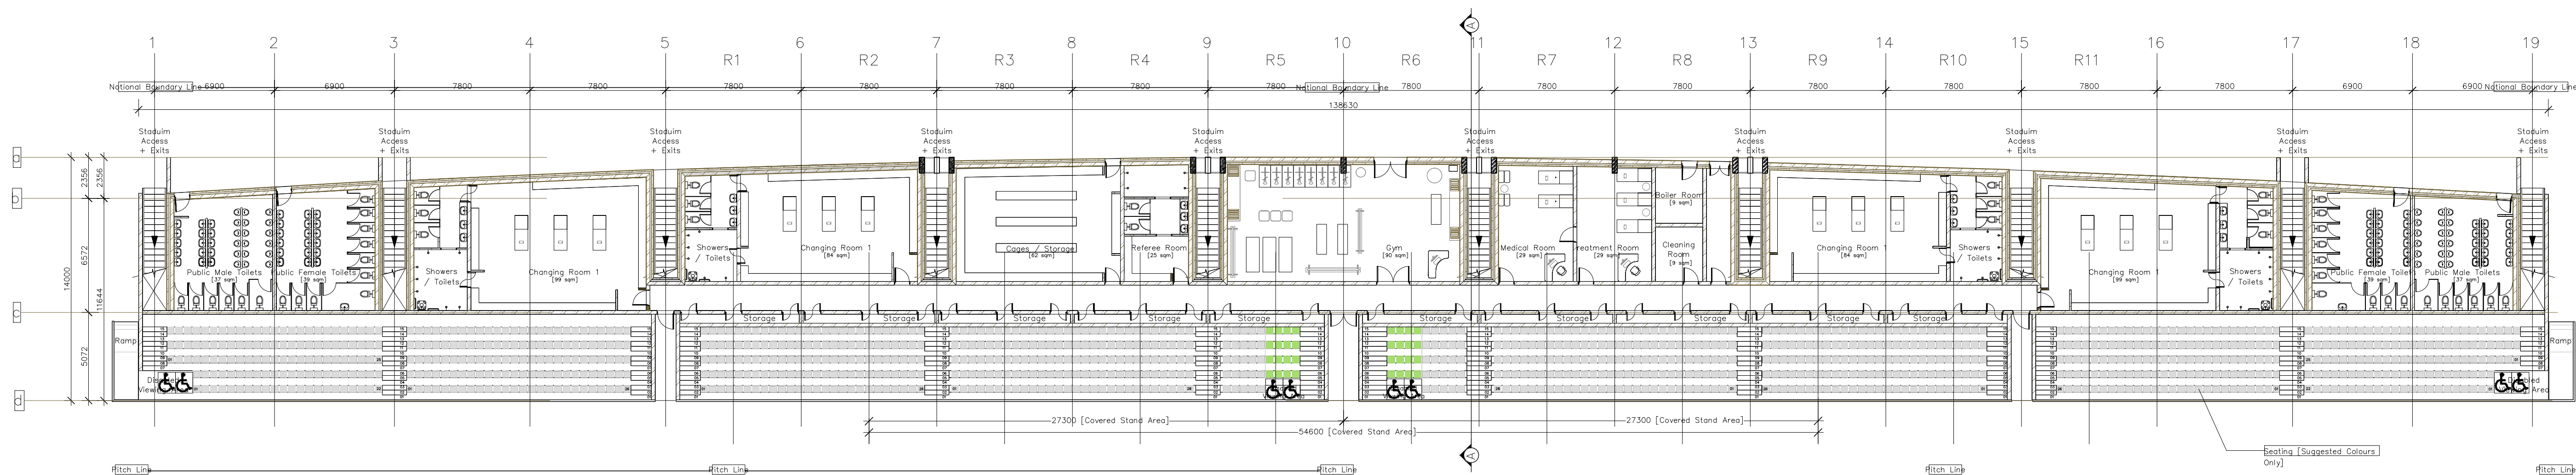

7 LOWER FLOOR PLAN (AS GRANTED PLANING)
1:200

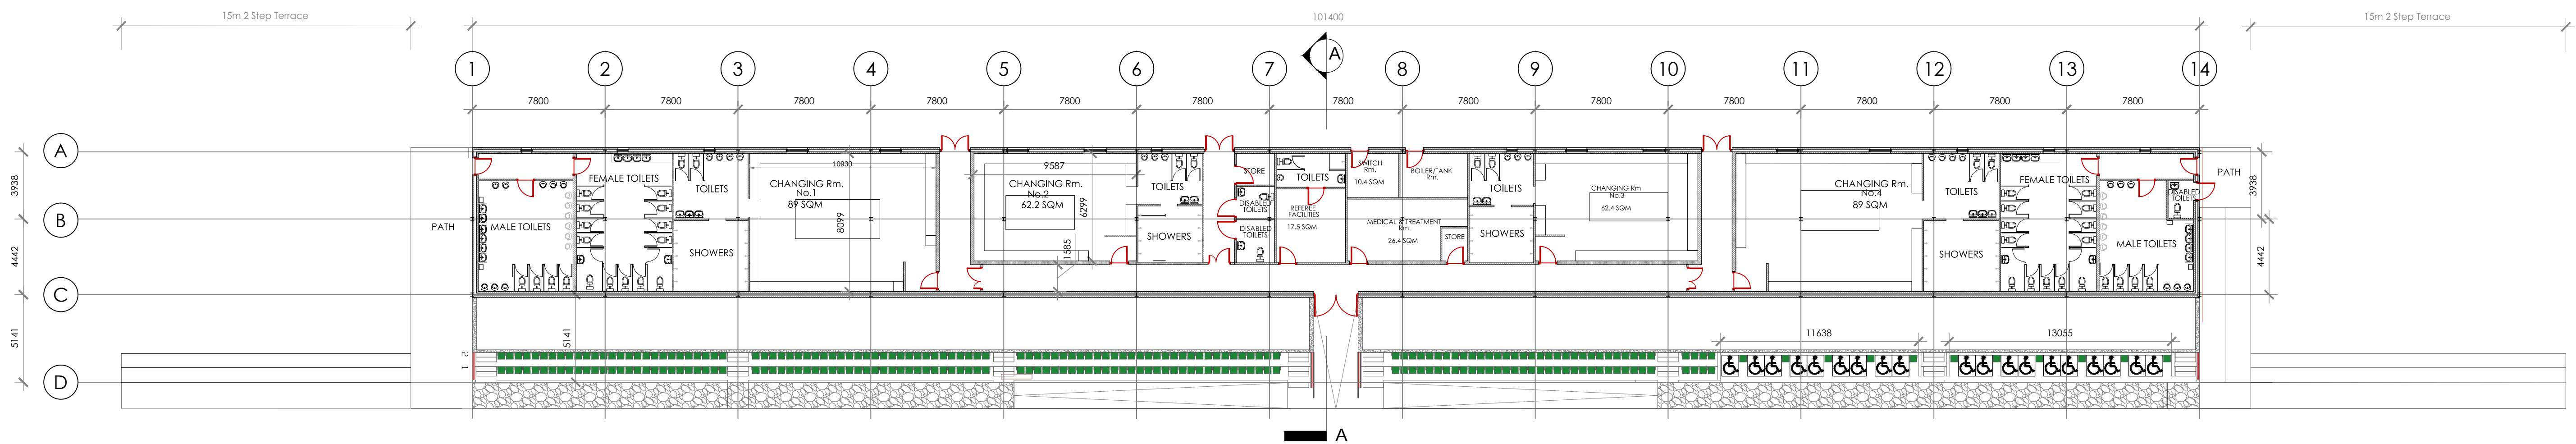

8 GROUND FLOOR PLAN (PROPOSED PLAN)
1:200

NOTES:

- FIGURED DIMENSIONS ONLY TO BE TAKEN FROM THIS DRAWING.
- ALL DRAWINGS TO BE CHECKED BY THE CONTRACTOR ON SITE
- ENGINEER/EMPLOYERS REPRESENTATIVE, AS APPROPRIATE, TO BE INFORMED BY THE CONTRACTOR OF ANY DISCREPANCIES BEFORE ANY WORK COMMENCES
- THE CONTRACTOR SHALL UNDERTAKE A THOROUGH CHECK FOR THE ACTUAL LOCATION OF ALL SERVICES/UTILITIES, ABOVE AND BELOW GROUND, BEFORE ANY WORK COMMENCES
- ALL LEVELS SHOWN RELATE TO ORDNANCE DATUM NEWLYN (ODN)

Rev	Date	Description	By	Chkd.
A	22.02.2016	Issued to Planing Review	JK	AD

Client: Coiste Chontae Londain
(London GAA County Board)

Project: Redevelopment of Emerald GAA
Grounds at West End Road, Ruislip
Main Contract

Title: Ground Floor Plan

Prepared by: JK

Checked: AD

Date: 22/02/2016

Project Director: C. McGovern

Drawing Status: Preliminary

Scale @ A1: 1:200




TOBIN Consulting Engineers (UK) Ltd.
Floor 4, Ergon House,
Dean Bradley Street,
Westminster,
SW1p 2AL, London
tel: +0044 203 713 4371
e-mail: info@tobin-uk.com
www.tobin.ie

TOBIN Consulting Engineers will not be liable for any use of this document for any purpose other than that for which it was originally prepared and provided. Except where specifically and explicitly agreed in writing by TOBIN Consulting Engineers, as copyright holder, no part of this document may be reproduced or transmitted in any form and this document shall not be relied upon by any third party for any purpose.
Drawing No.: 7321-2103


Revision:

A

 


A	22.02.2016	Issued to Planning Review	JK	AD
Rev	Date	Description	By	Chkd.

A

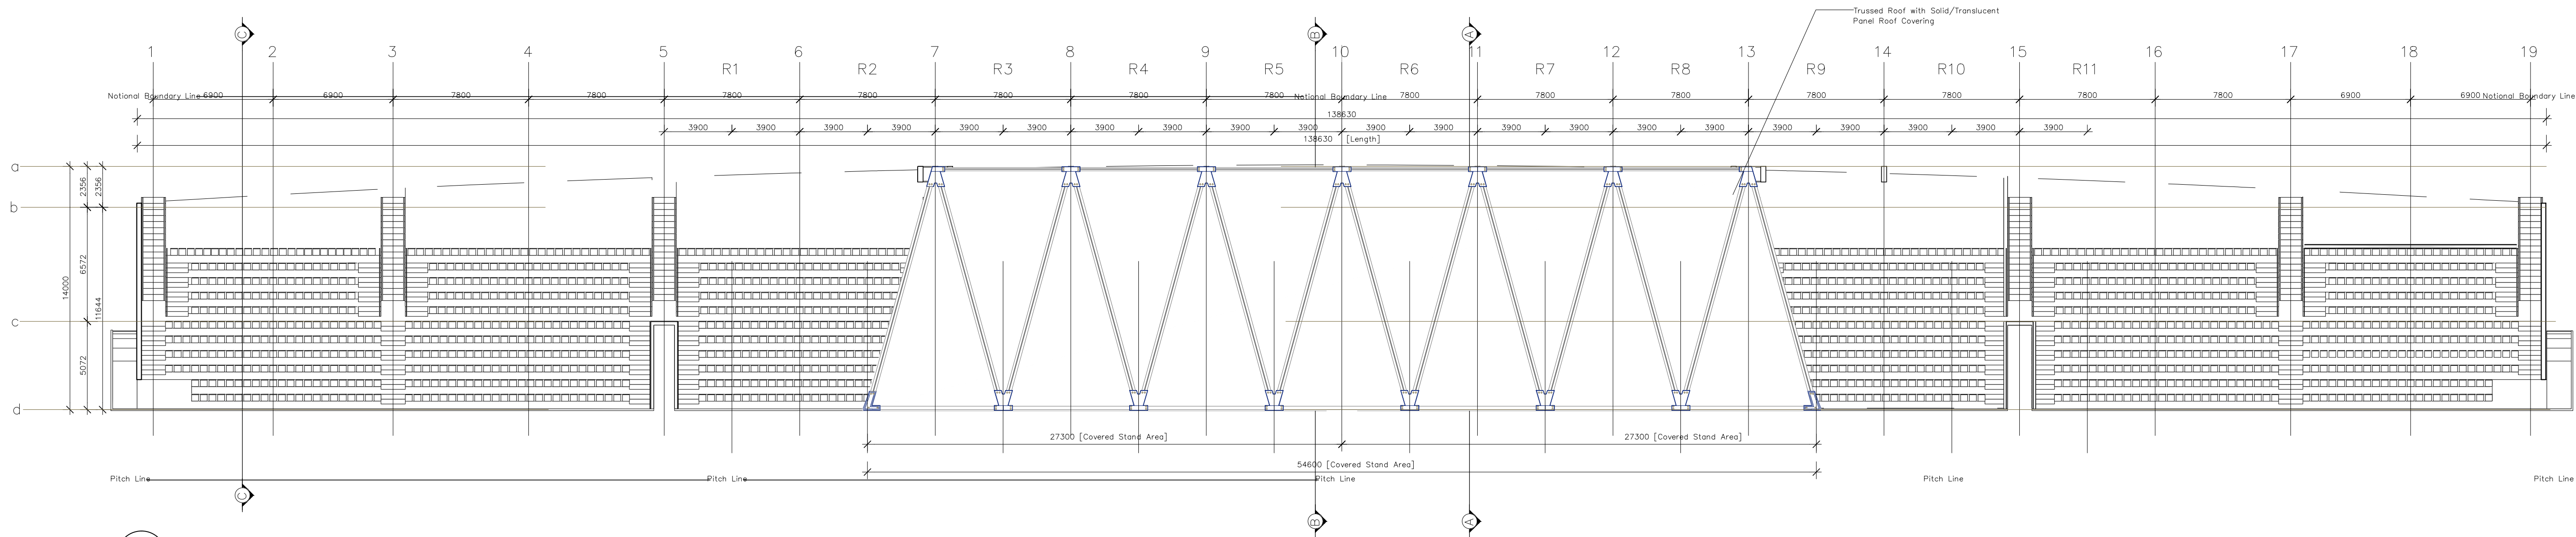

13 ROOF PLAN PLAN (AS GRANTED PLANING)
1:200

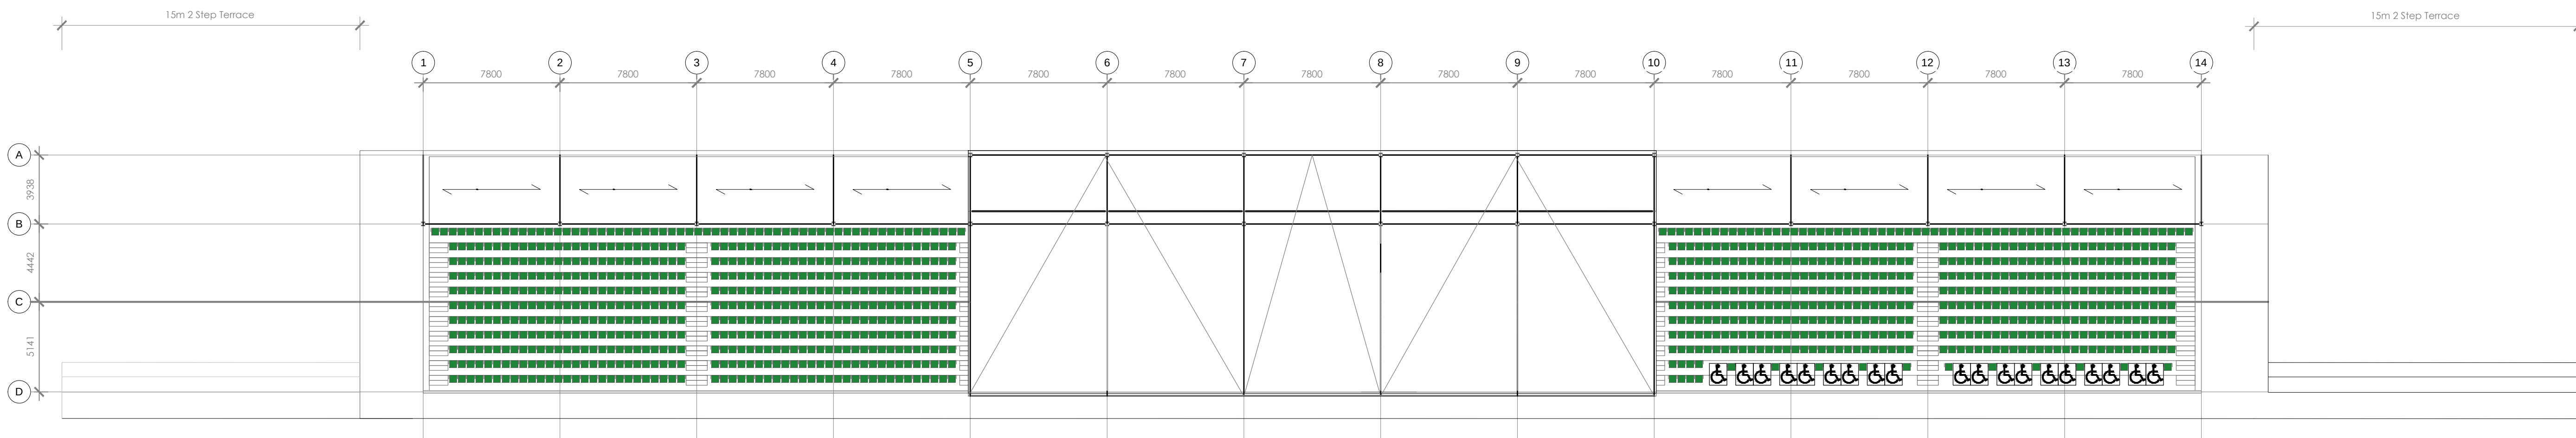

14 ROOF PLAN (PROPOSED PLAN)
1:200

NOTES:

- FIGURED DIMENSIONS ONLY TO BE TAKEN FROM THIS DRAWING.
- ALL DRAWINGS TO BE CHECKED BY THE CONTRACTOR ON SITE
- ENGINEER/EMPLOYERS REPRESENTATIVE, AS APPROPRIATE, TO BE INFORMED BY THE CONTRACTOR OF ANY DISCREPANCIES BEFORE ANY WORK COMMENCES
- THE CONTRACTOR SHALL UNDERTAKE A THOROUGH CHECK FOR THE ACTUAL LOCATION OF ALL SERVICES/UTILITIES, ABOVE AND BELOW GROUND, BEFORE ANY WORK COMMENCES
- ALL LEVELS SHOWN RELATE TO ORDANCE DATUM NEWLYN (ODN)

Rev	Date	Description	By	Chkd.
A	22.02.2016	Issued to Planing Review	JK	AD

Client: Coiste Chontae Londain
(London GAA County Board)

Project: Redevelopment of Emerald GAA
Grounds at West End Road, Ruislip
Main Contract

Title: Roof Plans

Prepared by: JK

Checked: AD

Date: 22/02/2016

Project Director:
C. McGovern

Drawing Status:
Preliminary

Scale @ A1:
1:200




TOBIN Consulting Engineers (UK) Ltd.
Floor 4, Ergon House,
Dean Bradley Street,
Westminster,
SW1p 2AL, London
tel: +0044 203 713 4371
e-mail: info@tobin-uk.com
www.tobin.ie

TOBIN Consulting Engineers will not be liable for any use of this document for any purpose other than that for which it was originally prepared and provided. Except where specifically and explicitly agreed in writing by TOBIN Consulting Engineers, as copyright holder, no part of this document may be reproduced or transmitted in any form and this document shall not be relied upon by any third party for any purpose.


Drawing No.: 7321-2105

Revision:
A

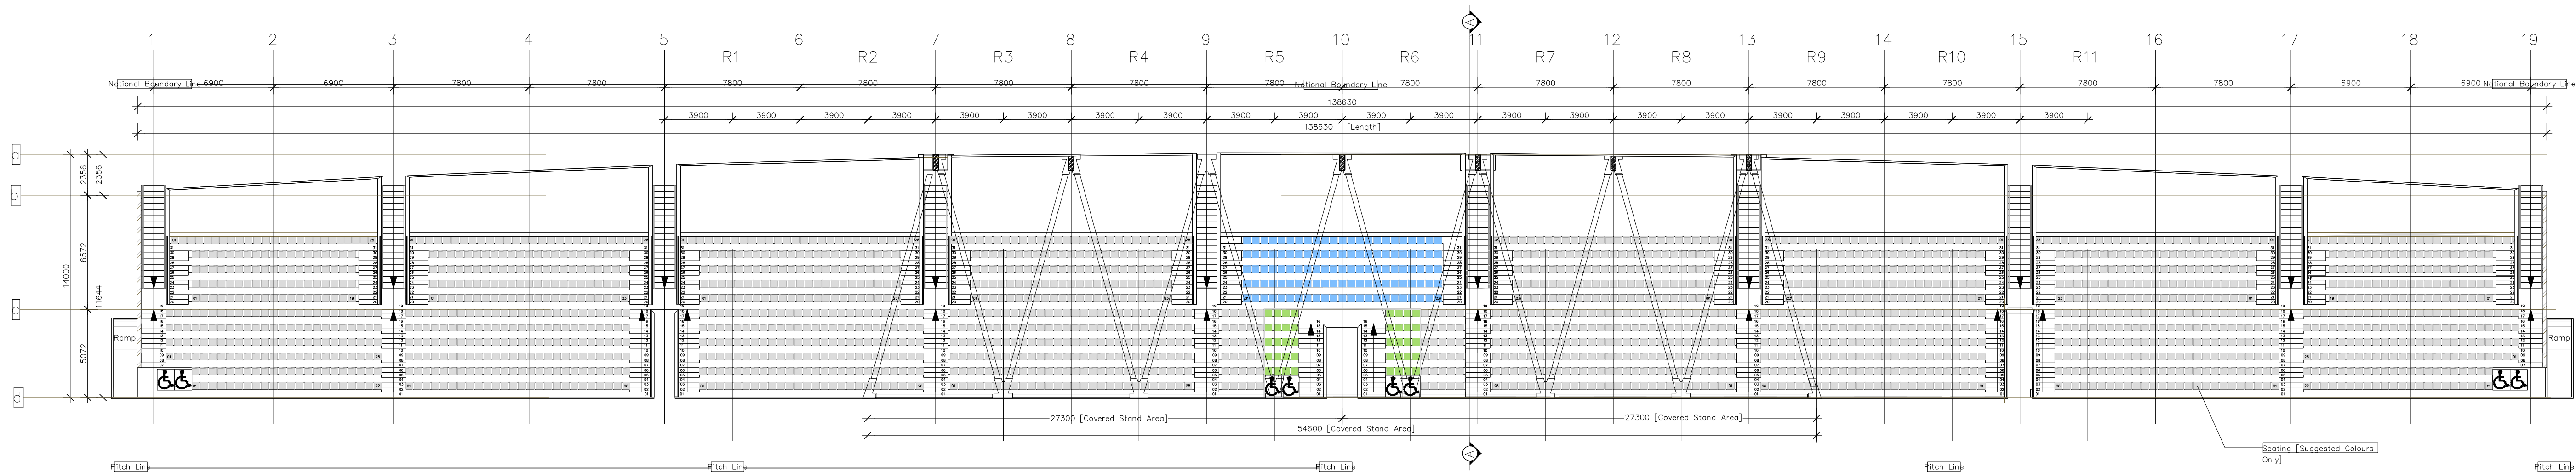

15 SEATING PLAN (AS GRANTED PLANING)
1:200

2385 SEATS IN TOTAL (GRANTED PLANING)

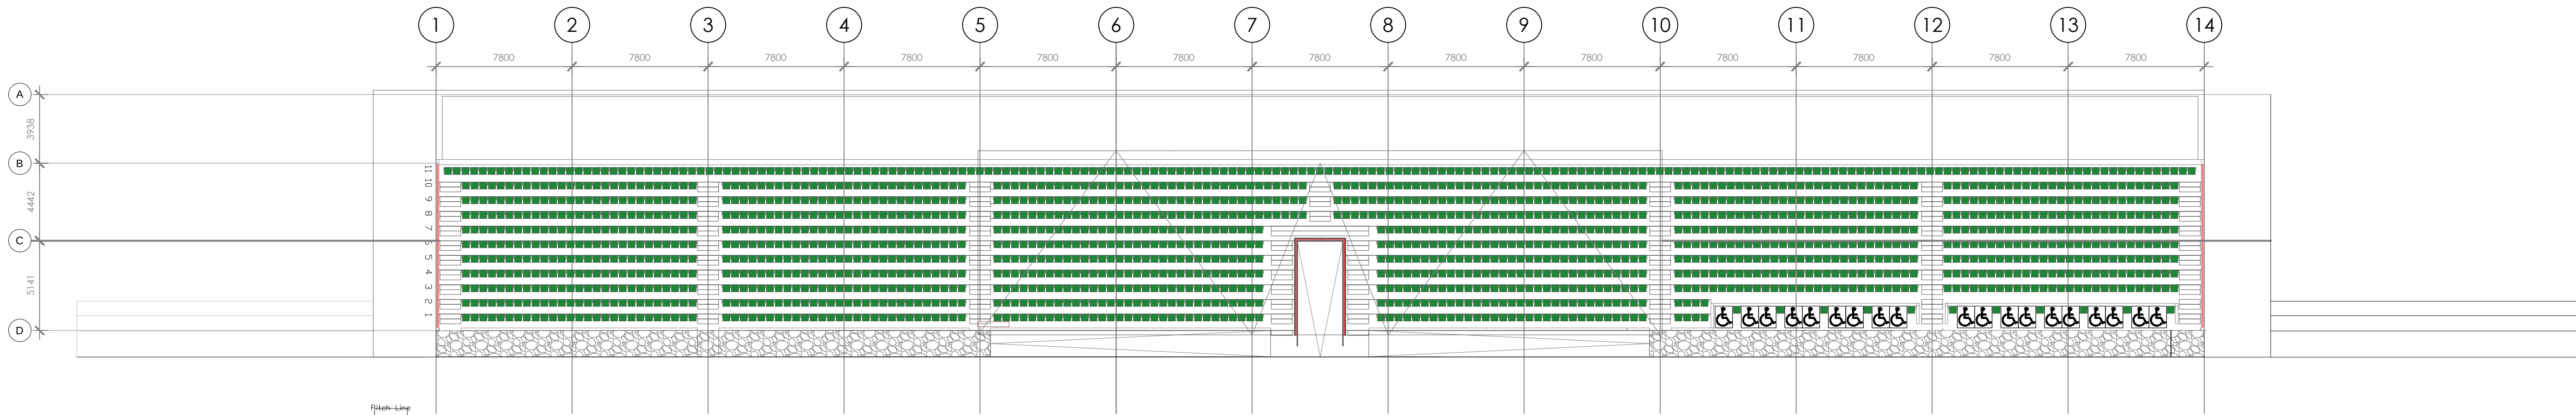

16 SEATING PLAN (PROPOSED PLAN)
1:200

106 TERRACE SPACES (PROPOSED)

1879 SEATS IN TOTAL (PROPOSED)

106 TERRACE SPACES (PROPOSED)

NOTES:

- FIGURED DIMENSIONS ONLY TO BE TAKEN FROM THIS DRAWING.
- ALL DRAWINGS TO BE CHECKED BY THE CONTRACTOR ON SITE
- ENGINEER/EMPLOYERS REPRESENTATIVE, AS APPROPRIATE, TO BE INFORMED BY THE CONTRACTOR OF ANY DISCREPANCIES BEFORE ANY WORK COMMENCES
- THE CONTRACTOR SHALL UNDERTAKE A THOROUGH CHECK FOR THE ACTUAL LOCATION OF ALL SERVICES/UTILITIES, ABOVE AND BELOW GROUND, BEFORE ANY WORK COMMENCES
- ALL LEVELS SHOWN RELATE TO ORDANCE DATUM NEWLYN (ODN)

Rev	Date	Description	By	Chkd.
A	22.02.2016	Issued to Planing Review	JK	AD

Client: Coiste Chontae Londain
(London GAA County Board)

Project: Redevelopment of Emerald GAA
Grounds at West End Road, Ruislip
Main Contract

Title: Seating Plan

Prepared by: JK

Checked: AD

Date: 22/02/2016

Project Director: C. McGovern

Drawing Status: Preliminary

Scale @ A1: 1:200




TOBIN Consulting Engineers (UK) Ltd.
Floor 4, Ergon House,
Dean Bradley Street,
Westminster,
SW1p 2AL, London
tel: +0044 203 713 4371
e-mail: info@tobin-uk.com
www.tobin.ie

TOBIN Consulting Engineers will not be liable for any use of this document for any purpose other than that for which it was originally prepared and provided. Except where specifically and explicitly agreed in writing by TOBIN Consulting Engineers, as copyright holder, no part of this document may be reproduced or transmitted in any form and this document shall not be relied upon by any third party for any purpose.



Drawing No.: 7321-2106

Revision: A


CAR PARKING LAYOUT AREA 1 (AS GRANTED PLANING)

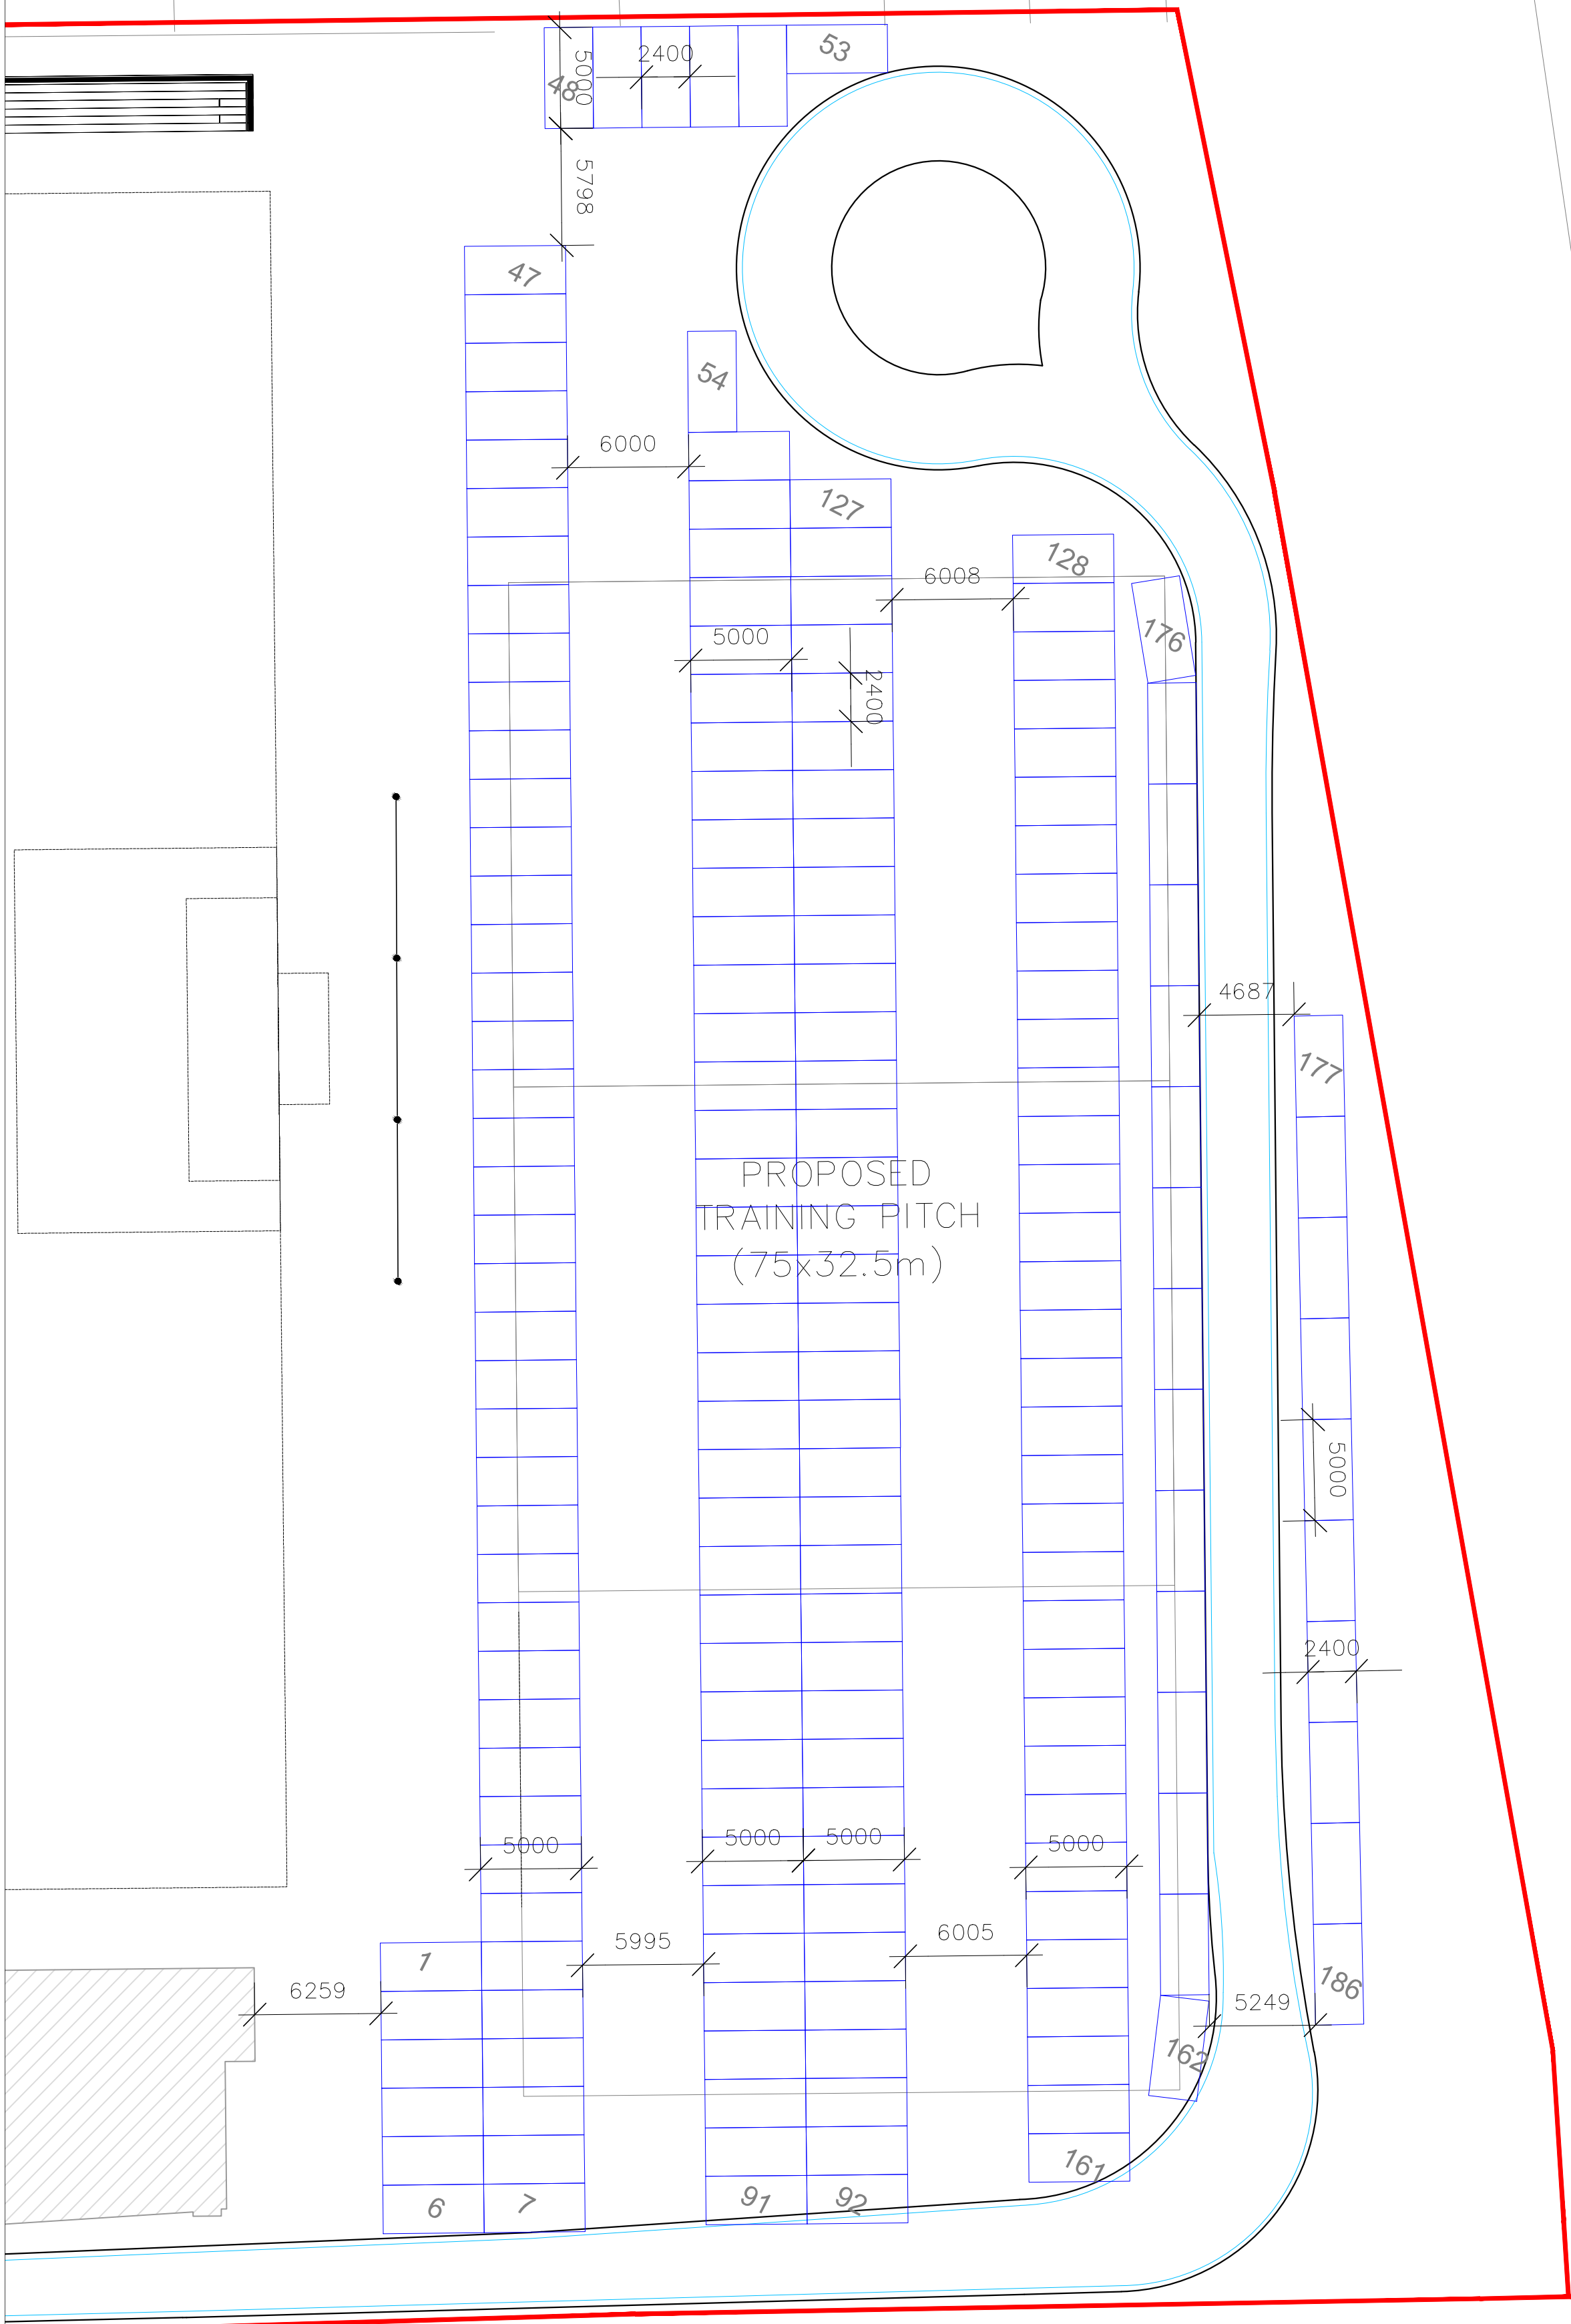

CAR PARKING LAYOUT AREA 1 (PROPOSED)

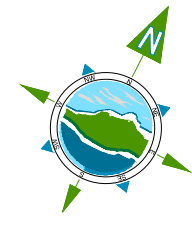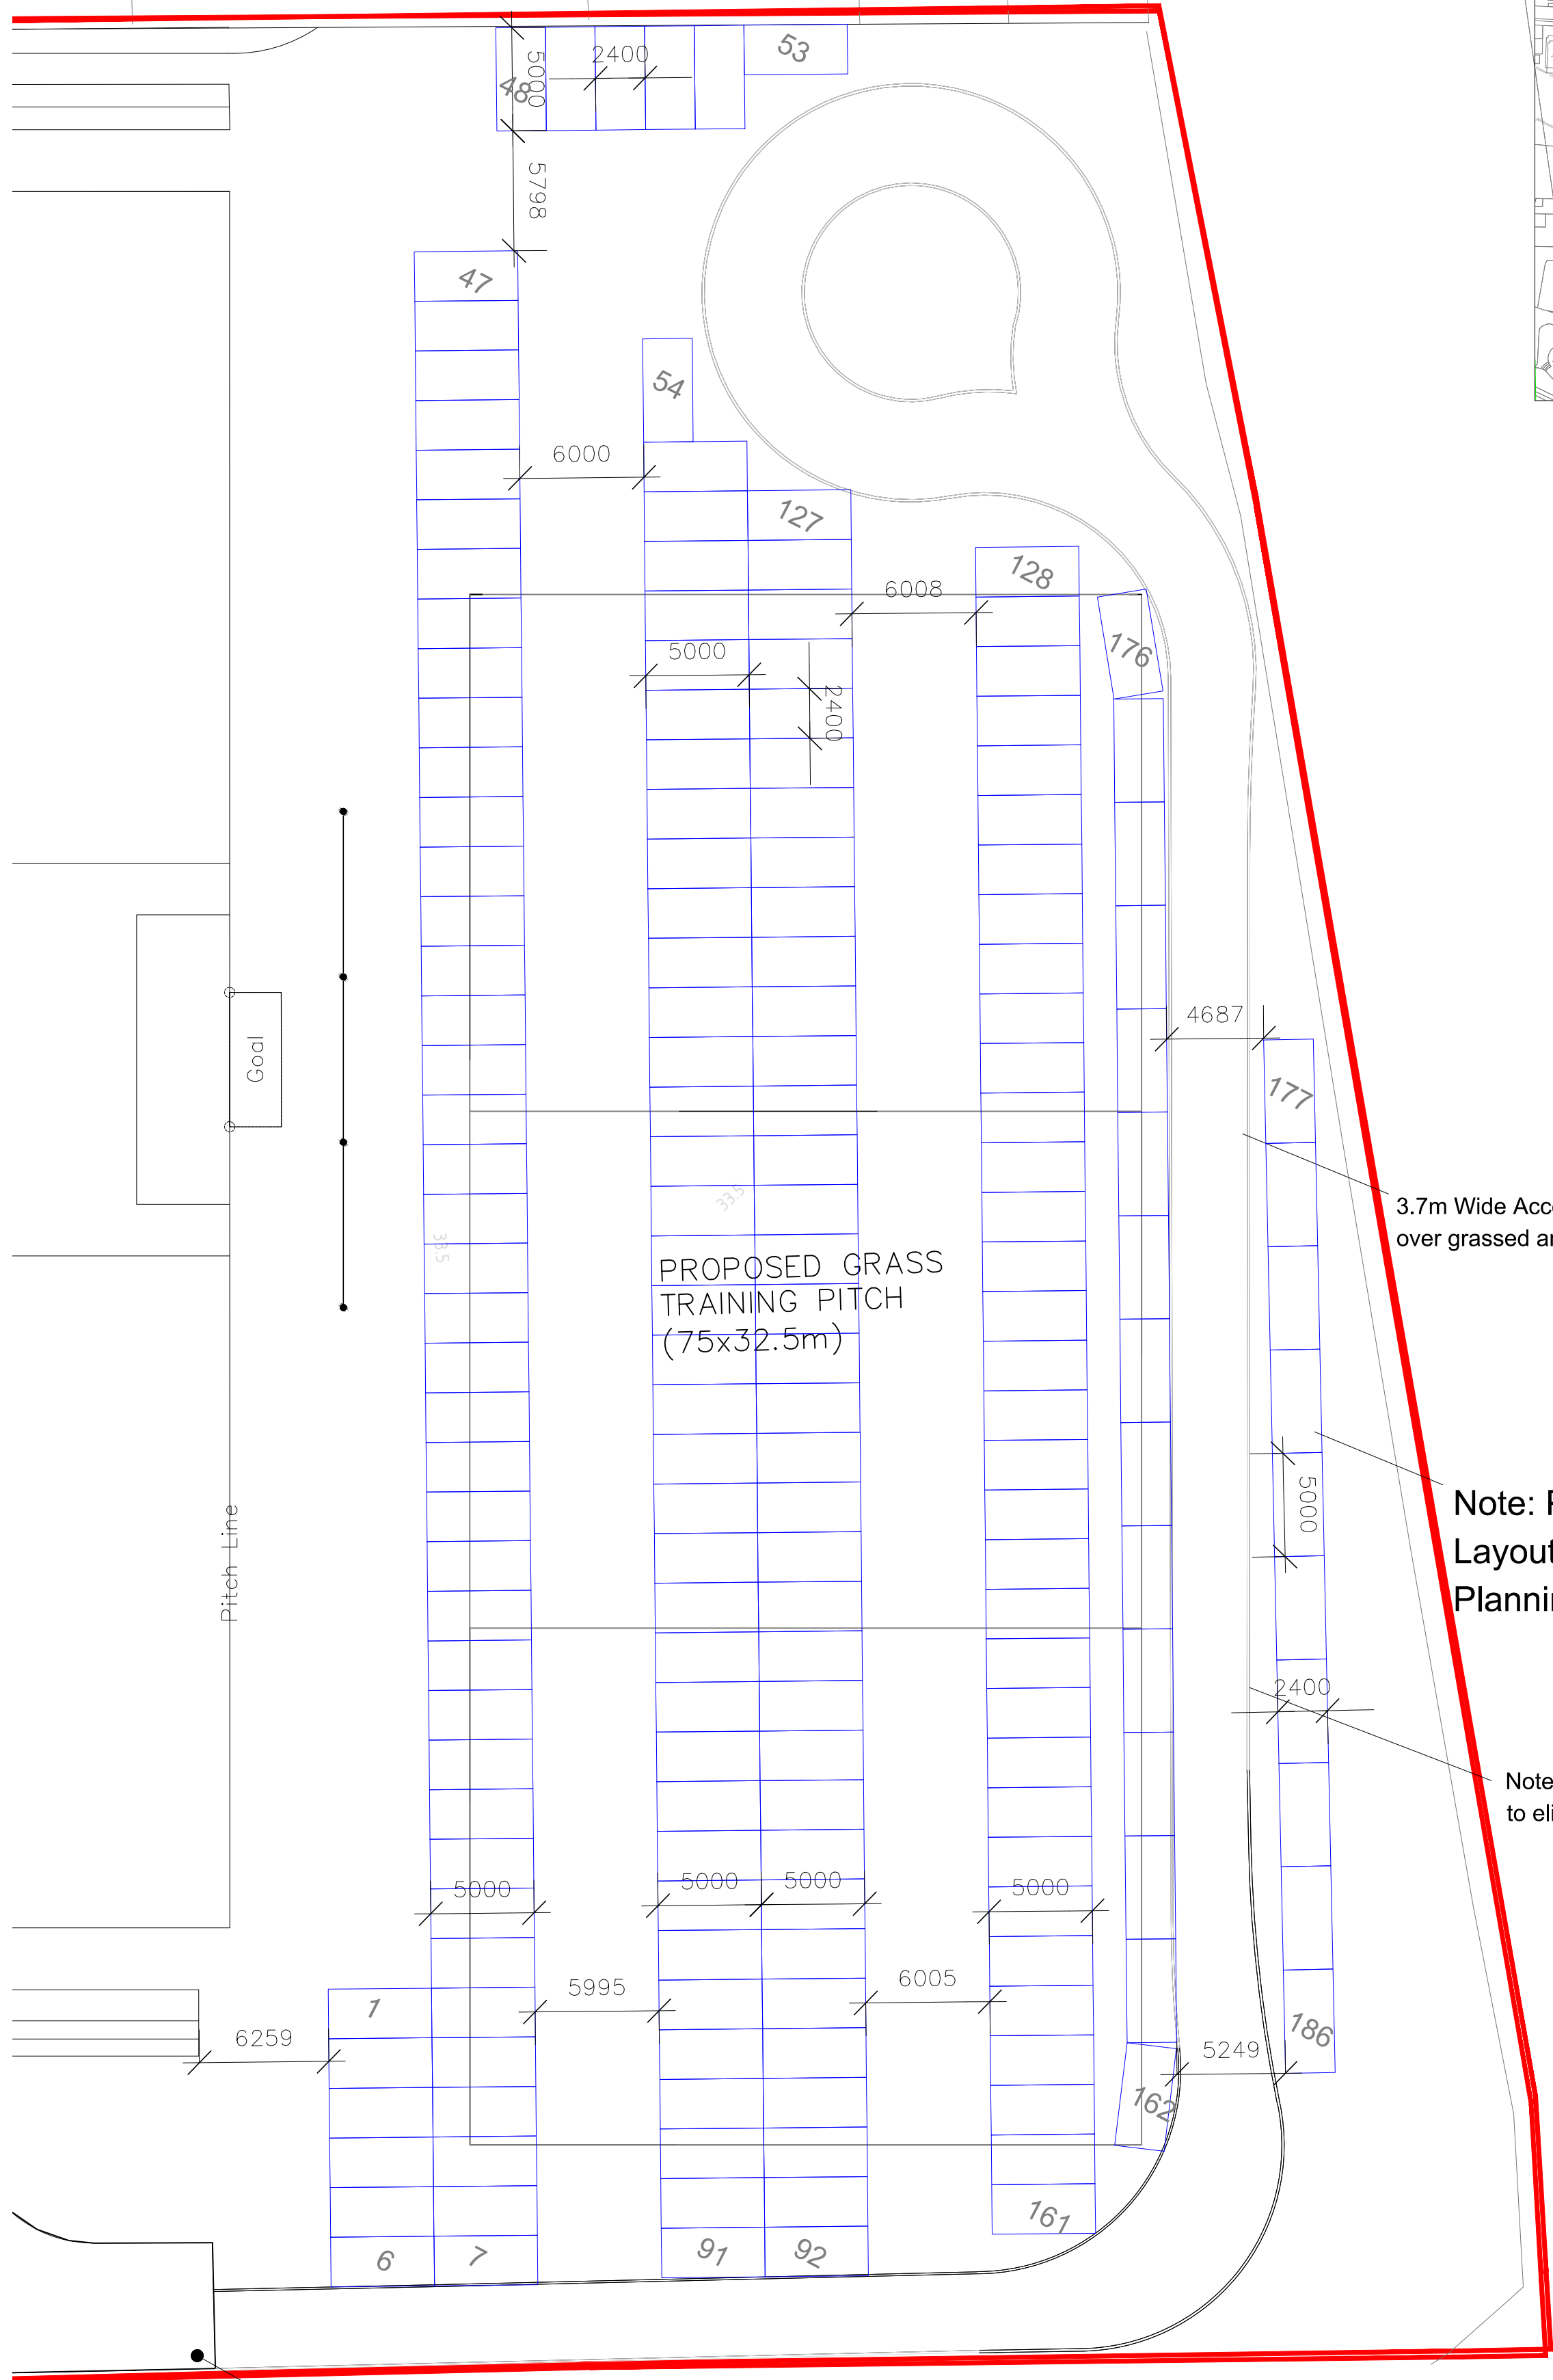

LEGEND
SITE BOUNDARY

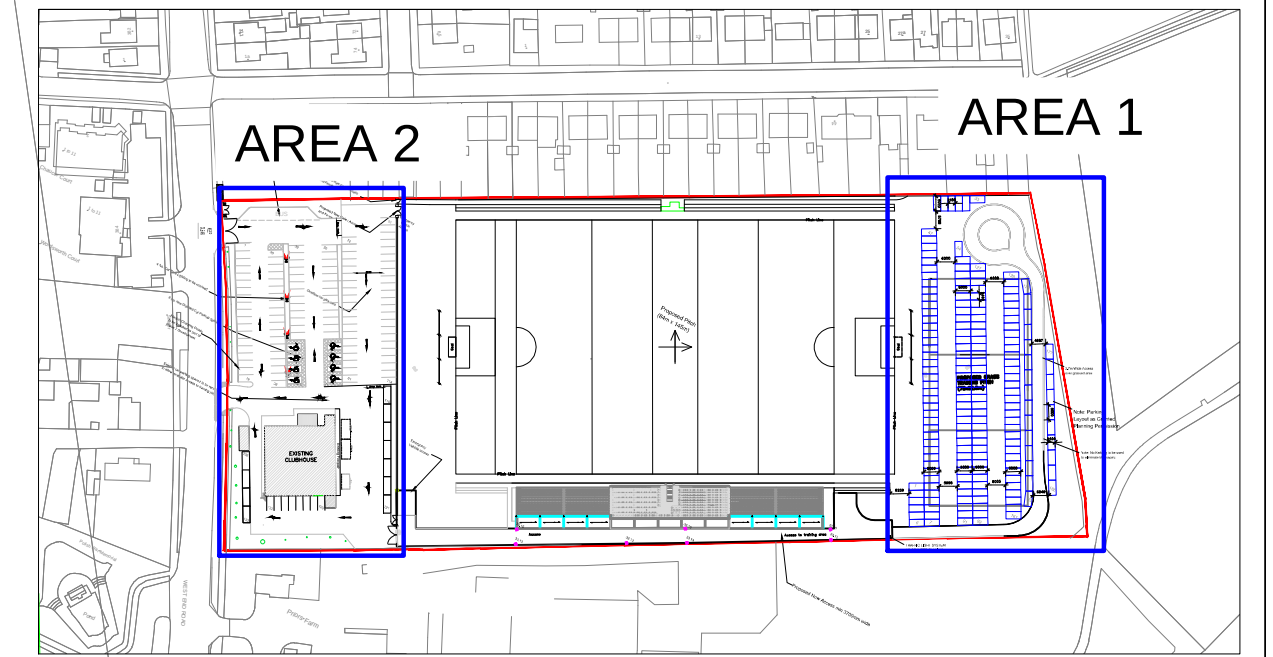

- NOTES:
- FIGURED DIMENSIONS ONLY TO BE TAKEN FROM THIS DRAWING.
 - ALL DRAWINGS TO BE CHECKED BY THE CONTRACTOR ON SITE
 - ENGINEER/EMPLOYERS REPRESENTATIVE, AS APPROPRIATE, TO BE INFORMED BY THE CONTRACTOR OF ANY DISCREPANCIES BEFORE ANY WORK COMMENCES
 - THE CONTRACTOR SHALL UNDERTAKE A THOROUGH CHECK FOR THE ACTUAL LOCATION OF ALL SERVICES/UTILITIES, ABOVE AND BELOW GROUND, BEFORE ANY WORK COMMENCES
 - ALL LEVELS SHOWN RELATE TO ORDNANCE DATUM NEWLYN (ODN)

Rev	Date	Description	By	Chkd.
A	22.02.2016	Issued for Planning Review	JK	AD

Client: Coiste Chontae Londain (London GAA County Board)

Project: Redevelopment of Emerald GAA Grounds at West End Road, Ruislip

Title: Car Parking Layouts Area 1

Scale @ A1: 1:250	A3: 1:500
Prepared by: JK	Checked: AD
Project Director: C. McGovern	Date: 15/02/2016
Drawing Status: Planning	

TOBIN
Consulting Engineers (UK) Ltd.
Floor 4, Ergon House,
Dean Bradley Street,
Westminster,
SW1p 2AL, London
tel: +0044 203 713 4371
e-mail: info@tobin-uk.com
www.tobin.ie

Tobin Consulting Engineers will not be liable for any use of this document for any purpose other than that for which it was originally prepared and provided. Except where specifically and expressly agreed in writing by Tobin Consulting Engineers, no copyright holder, no part of this document may be reproduced or transmitted in any form and this document shall not be relied upon by any third party for any purpose.

Drawing No.: 7321-2107

Revision: A

3.7m Wide Access over grassed area

Note: Parking Layout as Granted Planning Permission

Note: No Kerbing to be used to eliminate trip hazard

TRAFFIC LIGHT SYSTEM AS GRANTED PLANING



Electric Charging Points


EXIT ONLY
JUNCTION DESIGN
TO PRECLUDE
RIGHT TURN

PROPOSED NEW VEHICLE
EXIT
[Left Turn Only]

Site Se

Turnstiles / Entry / Exit
Points and New Gate Access

Emergency Vehicle Access

 

4 No. Car Park Lighting to be retained

Electric Charging Points to be installed as part of phase 2 development

EXIT ONLY
JUNCTION DESIGN
TO PRECLUDE
RIGHT TURN


PROPOSED NEW VEHICLE
EXIT
[Left Turn Only]

EXISTING
CLUBHOUSE

Existing Footpath

125

TRAFFIC LIGHT SYSTEM
AS GRANTED PLANING

 


AREA 1

Proposed Goals, Netting Poles and
Stop Nets to be Supplied and
Installed at Both Ends

Revision:

Drawing No.: 7321-2108

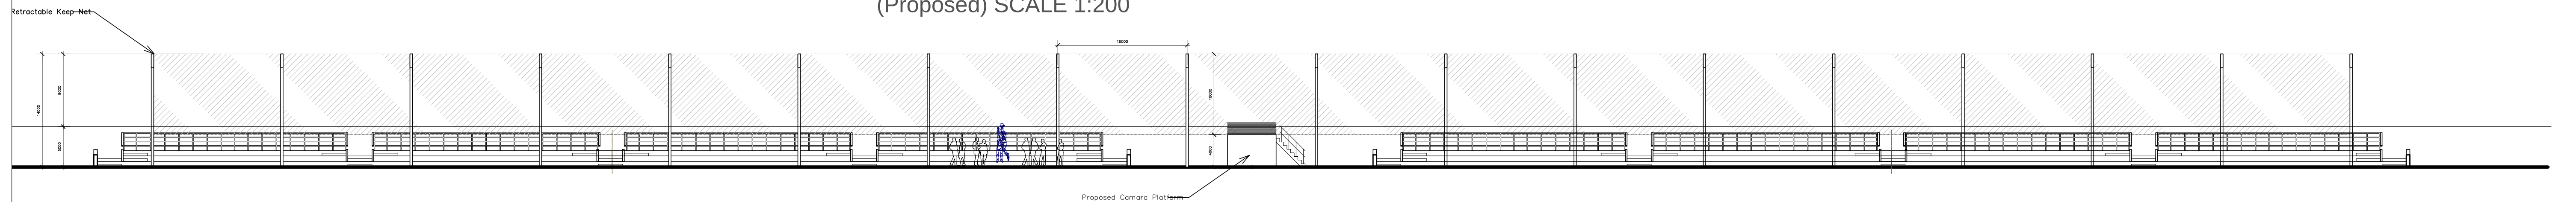

The site plan illustrates the layout of the proposed sports field and its surroundings. Key features include:

- Field Dimensions:** The field is 84,000 units long and 13,000 units wide.
- Boundaries:** The National Boundary Line is shown, with an existing fence running parallel to it. A retractable keep net is positioned near the boundary line.
- Lighting:** Floodlights are located on both sides of the field, with a height of 12,000 units. A pitch line is marked near the floodlights.
- Scoreboard:** An electric scoreboard is located on the right side of the field, with a height of 4,500 units and a width of 3,000 units.
- Existing Structures:** An existing residential house is located on the left, and an existing farm building is located on the right. A pitch line is also marked near the farm building.
- Distances:** The average distance from the field to the houses to stand is 111 m. The average distance from the fence to the stand is 96 m.

A	15.02.2016	Issued to Client	JK	AD
Rev	Date	Description	By	Chkd.

revision:

Drawing No.: 7321-2113