



COPYRIGHT
DO NOT SCALE FROM THIS DRAWING. CONTRACTOR MUST CONFIRM SITE
DIMENSIONS BEFORE COMMENCEMENT OF WORK.
THIS DRAWING OR DESIGN IS THE COPYRIGHT AND MAY NOT BE
REPRODUCED WITHOUT WRITTEN CONSENT.
CONTRACTOR RESPONSIBLE FOR CORRECT SETTING OUT ON SITE. ANY
DISCREPANCIES TO BE NOTED TO THE DESIGNER IMMEDIATELY.

MARKED	REVISION	DATE
A		

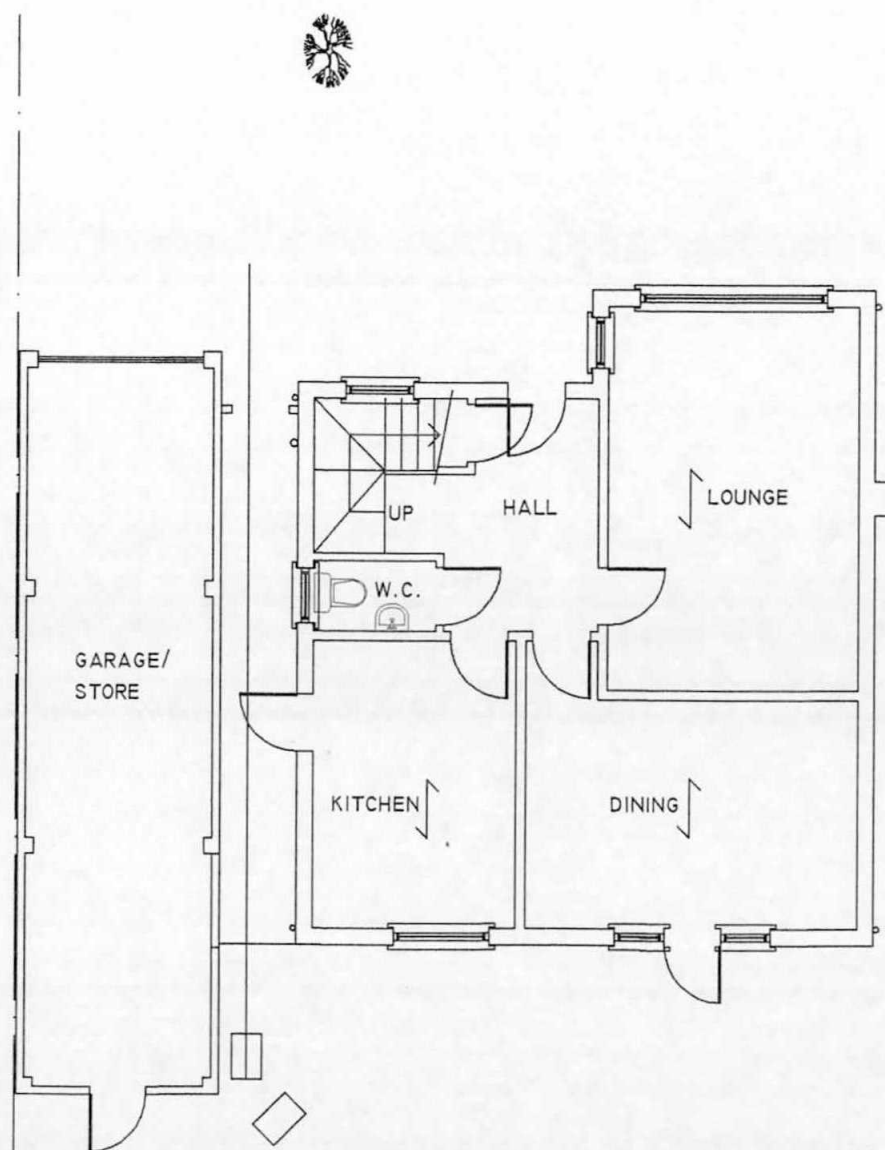

GROUND FLOOR PLAN

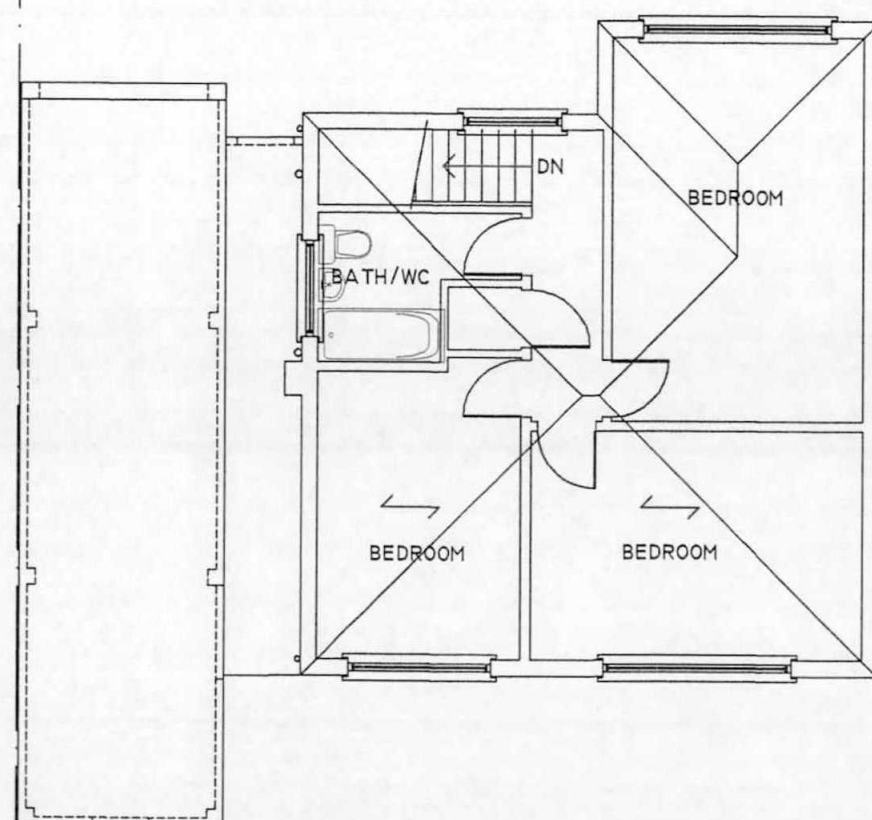

FIRST FLOOR PLAN

London Borough of Hillingdon
RECEIVED
21 DEC 2015
Planning
Residents Services

0 10M

CHECKED:	DATE: NOV 15
DRAWN:	SCALE: 1:100
DRAWING NUMBER:	EI

DRAWING TITLE:
EXISTING GROUND
AND FIRST FLOOR
PLAN

PROJECT:
135 LONG LANE
HILLINGDON
UB10 0AT