


COPYRIGHT
DO NOT SCALE FROM THIS DRAWING. CONTRACTOR MUST CONFIRM SITE
DIMENSIONS BEFORE COMMENCEMENT OF WORK.
THIS DRAWING OR DESIGN IS THE COPYRIGHT AND MAY NOT BE
REPRODUCED WITHOUT WRITTEN CONSENT OF THE DESIGNER.
CONTRACTOR RESPONSIBLE FOR CORRECT SETTING OUT ON SITE. ANY
DISCREPANCIES TO BE NOTED TO THE DESIGNER IMMEDIATELY.


MARKED	REVISION	DATE
A		




FRONT ELEVATION

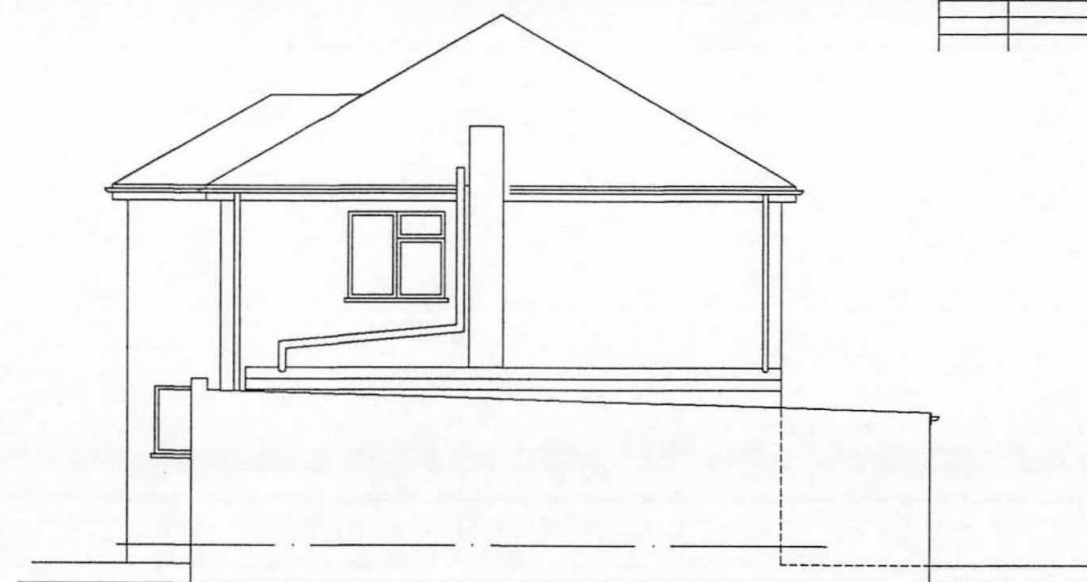

SIDE ELEVATION

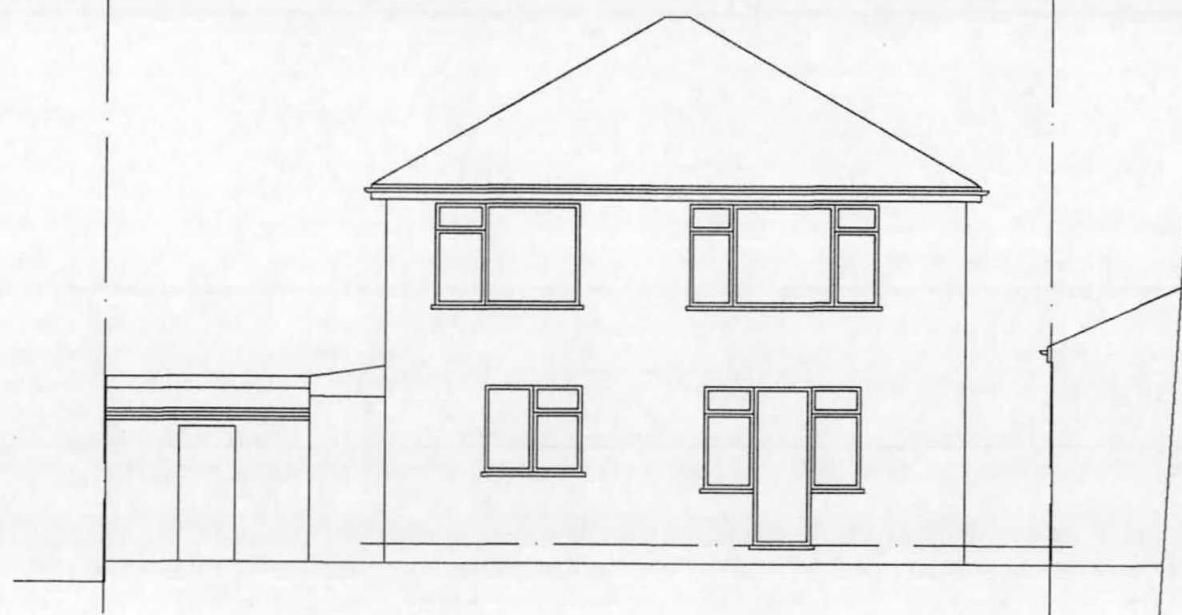

REAR ELEVATION

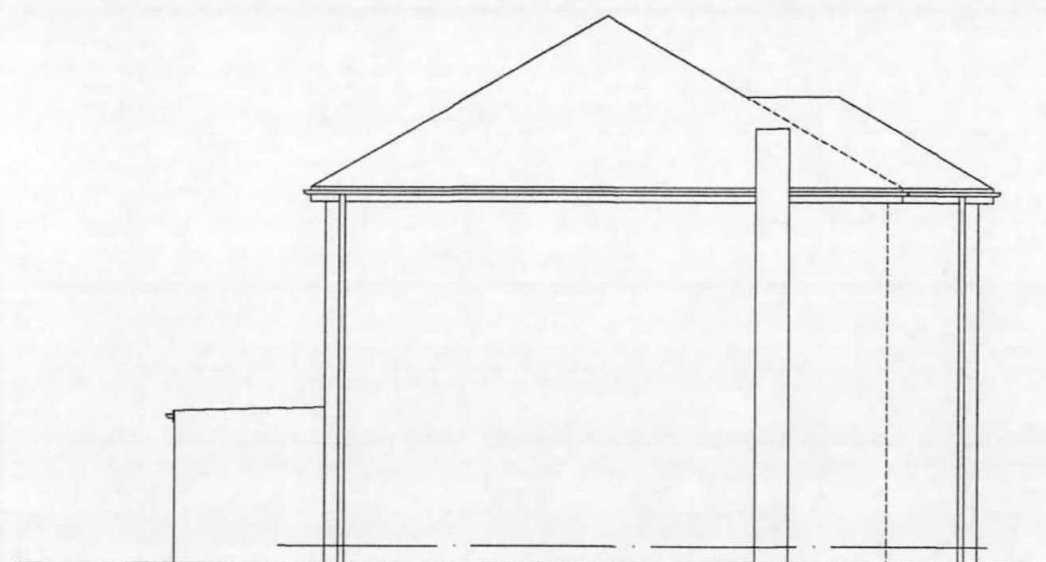

FLANK ELEVATION

London Borough of Hillingdon
RECEIVED
21 NOV 2015
Planning
Residential Services

0 10M

	CHECKED:	DATE: NOV 15
	DRAWN:	SCALE: 1:100
	DRAWING NUMBER: P4	

DRAWING TITLE:
**EXISTING
ELEVATIONS**

PROJECT:
**135 LONG LANE
HILLINGDON
UB10 0AT**

