

COPYRIGHT
DO NOT SCALE FROM THIS DRAWING - CONTRACTOR MUST CONFIRM SITE
DIMENSIONS BEFORE COMMENCEMENT OF WORK
THIS DRAWING OR DESIGN IS THE COPYRIGHT AND MAY NOT BE
REPRODUCED WITHOUT WRITTEN CONSENT OF THE DESIGNER
CONTRACTOR RESPONSIBLE FOR CORRECT SETTING OUT ON SITE. ANY
DISCREPANCIES TO BE NOTED TO THE DESIGNER IMMEDIATELY

MARKED	REVISION	DATE
A		




FRONT ELEVATION

NOTES:

1. WINDOW IN BATHROOM TO BE OBSCURE-GLAZED LEVEL 3,
AND FIXED SHUT TO 1.7M ABOVE FLOOR LEVEL
2. EXTERNAL MATERIALS TO MATCH EXISTING ROOF
3. ROOF LIGHT NOT TO PROTRUDE 150MM BEYOND THE ROOF SLOPE

2.0M HIGH BRICK BOUNDARY
WALL


2000

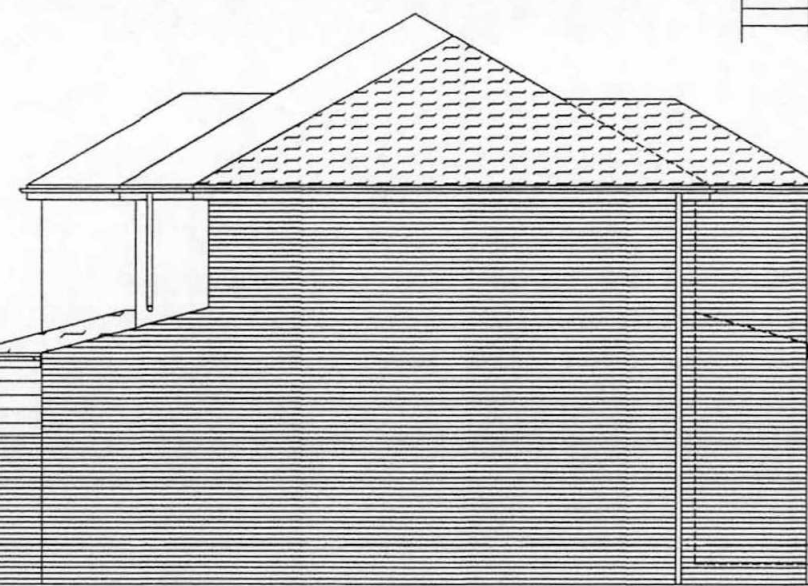

SIDE ELEVATION



REAR ELEVATION

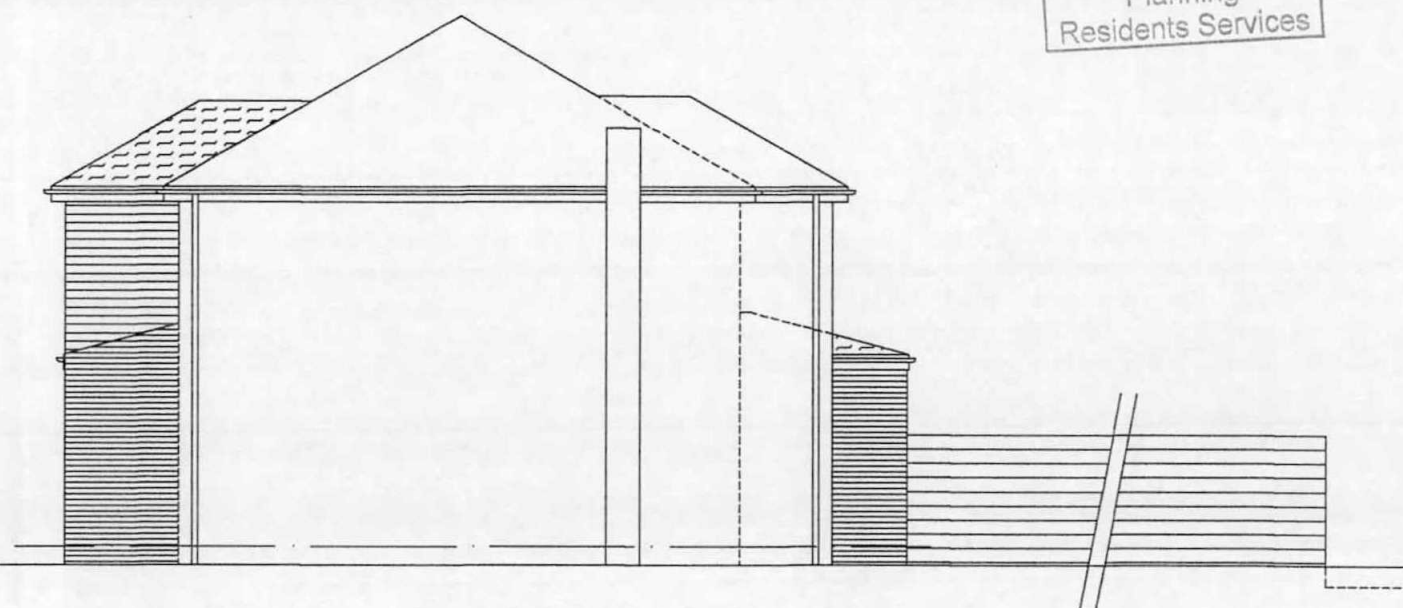

FLANK ELEVATION

London Borough of Hillingdon
RECEIVED

21 DEC 2015

Planning
Residents Services

0 10M

CHECKED:	DATE: NOV 15
DRAWN:	SCALE: 1:100
DRAWING NUMBER:	P5

DRAWING TITLE:
**PROPOSED
ELEVATIONS**

PROJECT:
**135 LONG LANE
HILLINGDON
UB10 0AT**