





EXISTING FRONT ELEVATION

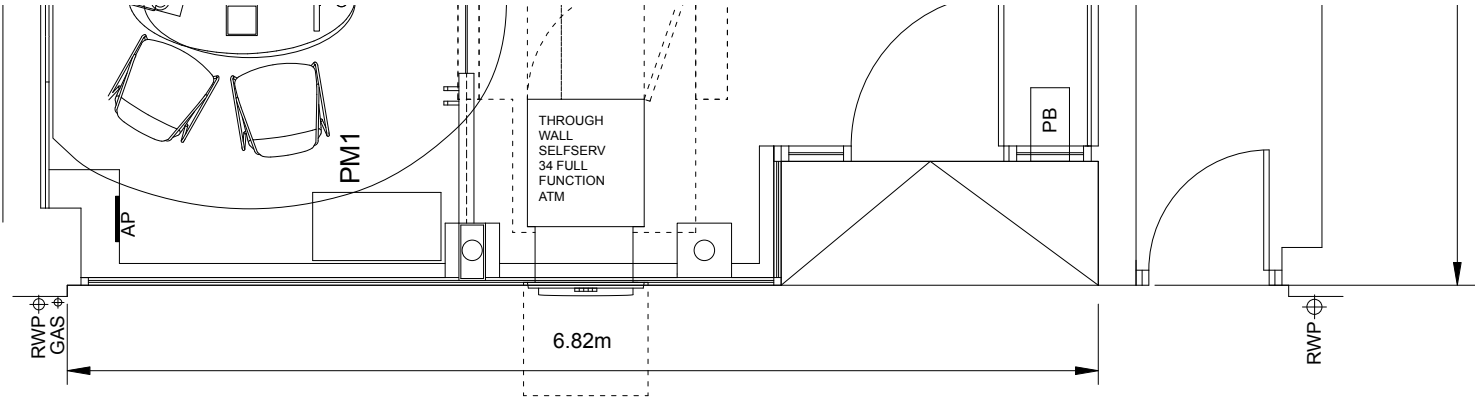

EXISTING PLAN (FRONT)

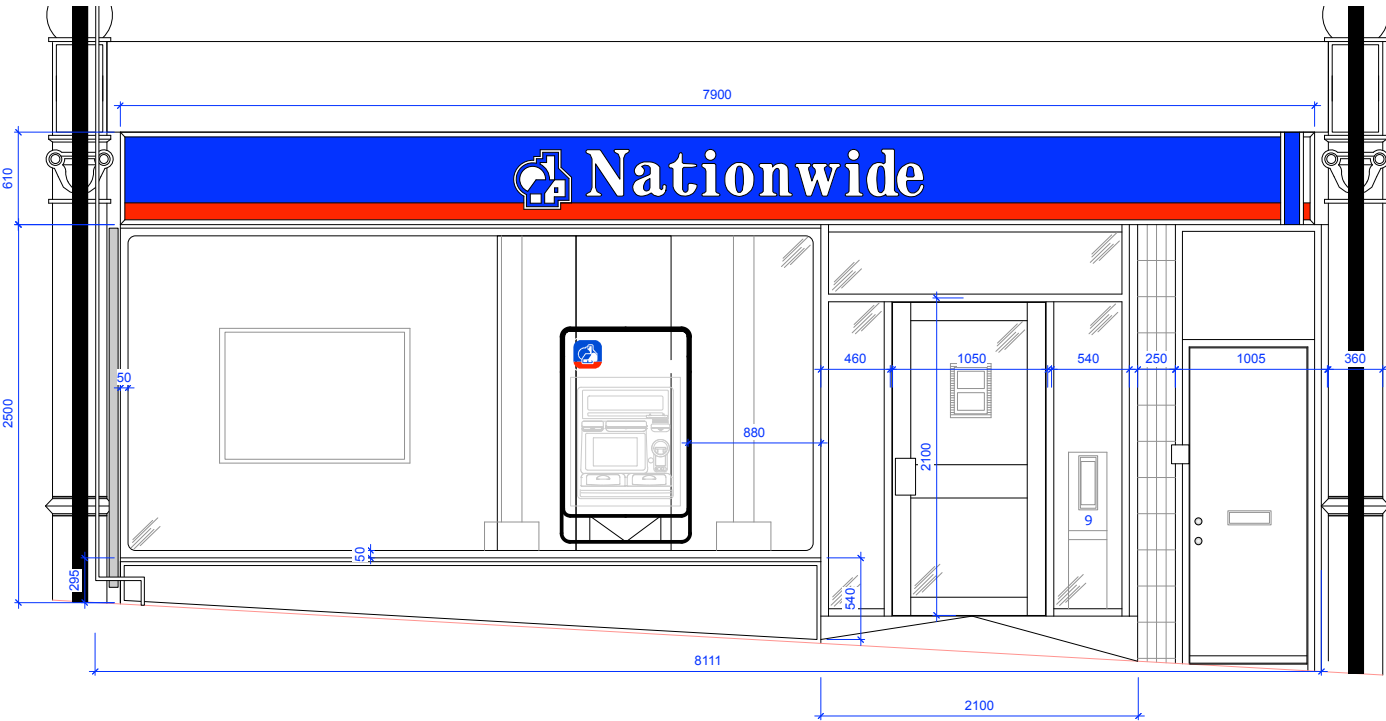

EXISTING FRONT ELEVATION

REVISIONS							
BRANCH NAME & PREFIX: Name: NORTHWOOD 9 Maxwell Road, HA6 2GN Prefix: 663				DRAWING TYPE: [PLANNING] EXISTING EXTERNAL ELEVATION			
SCALE @ A1: 1:25	SCALE @ A3: 1:50	DATE DRAWN: 2019 10 28	STATUS: Draft	PROPERTY LOCATION CODE: NO19	DRAWING REF NO: EX.01.E1	REV. A	
DRAWN BY: 4AD LONDON	CHECKED BY & DATE: 4AD LONDON	JOB REF: 19063					