


- All surfaces to be properly prepared prior to being sprayed/painted.
- Spray existing letter box excluding flaps and hinges.
- Remove existing receipt bin.
- New Statutory signage with 'CASS' vinyl and 'Which?' stickers below
- ATM bezel to be sprayed to match RAL 7026
- Existing blue doors to be painted colour RAL 7026.
- Do Not Paint Handles
- Repaint Soffit above entrance
- Make good/replace Mastik around framework

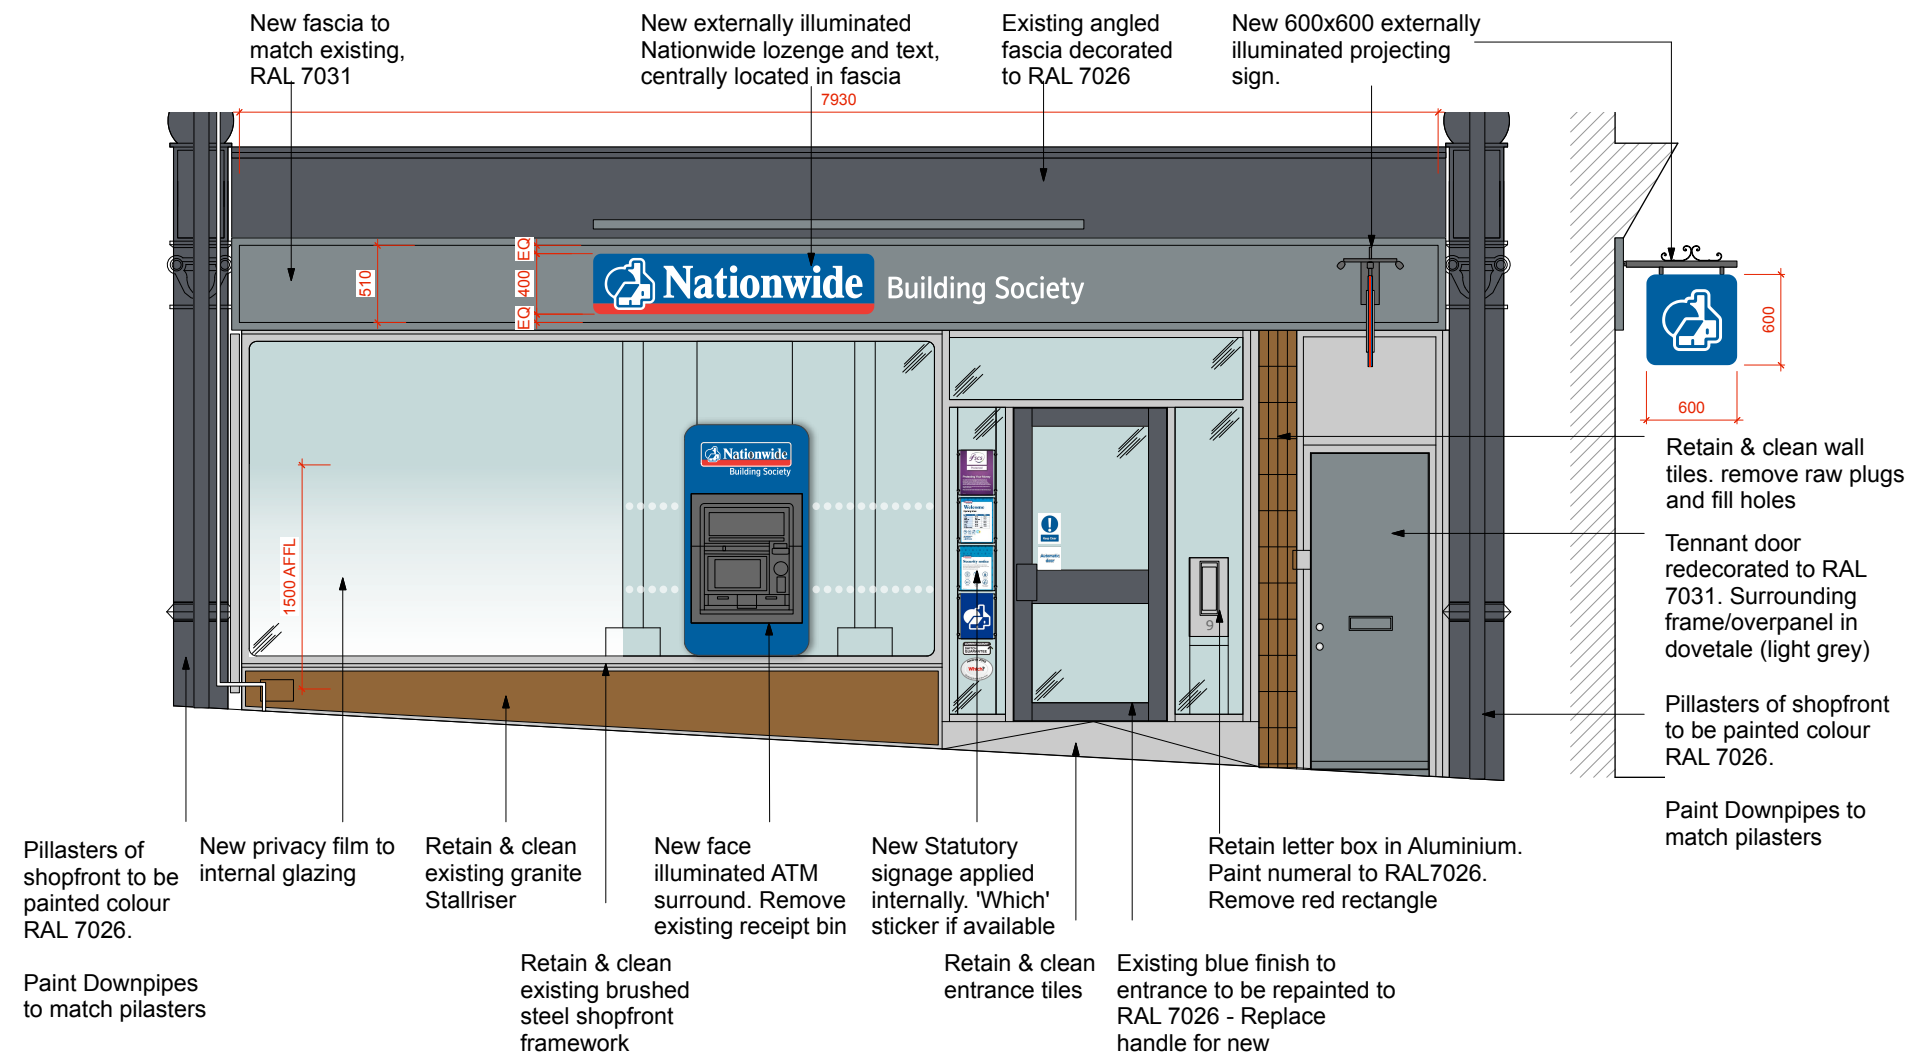

PROPOSED FRONT ELEVATION

C Fascia configuration revised to match existing.					03/03/2020	
B Scheme revised to external illumination					16/01/2020	
A Scale bar scale revised					13/11/2019	
REVISIONS						
BRANCH NAME & PREFIX: Name: NORTHWOOD 9 Maxwell Road, HA6 2GN Prefix: 663			DRAWING TYPE: [PLANNING] PROPOSED EXTERNAL ELEVATION			
SCALE @ A1: 1:25	SCALE @ A3: 1:50	DATE DRAWN: 2020 01 16	STATUS: Draft	PROPERTY LOCATION CODE: NO19	DRAWING REF NO: PR.01.E1	REV: C
DRAWN BY: 4AD LONDON	CHECKED BY & DATE: 4AD LONDON	JOB REF: 19063				