




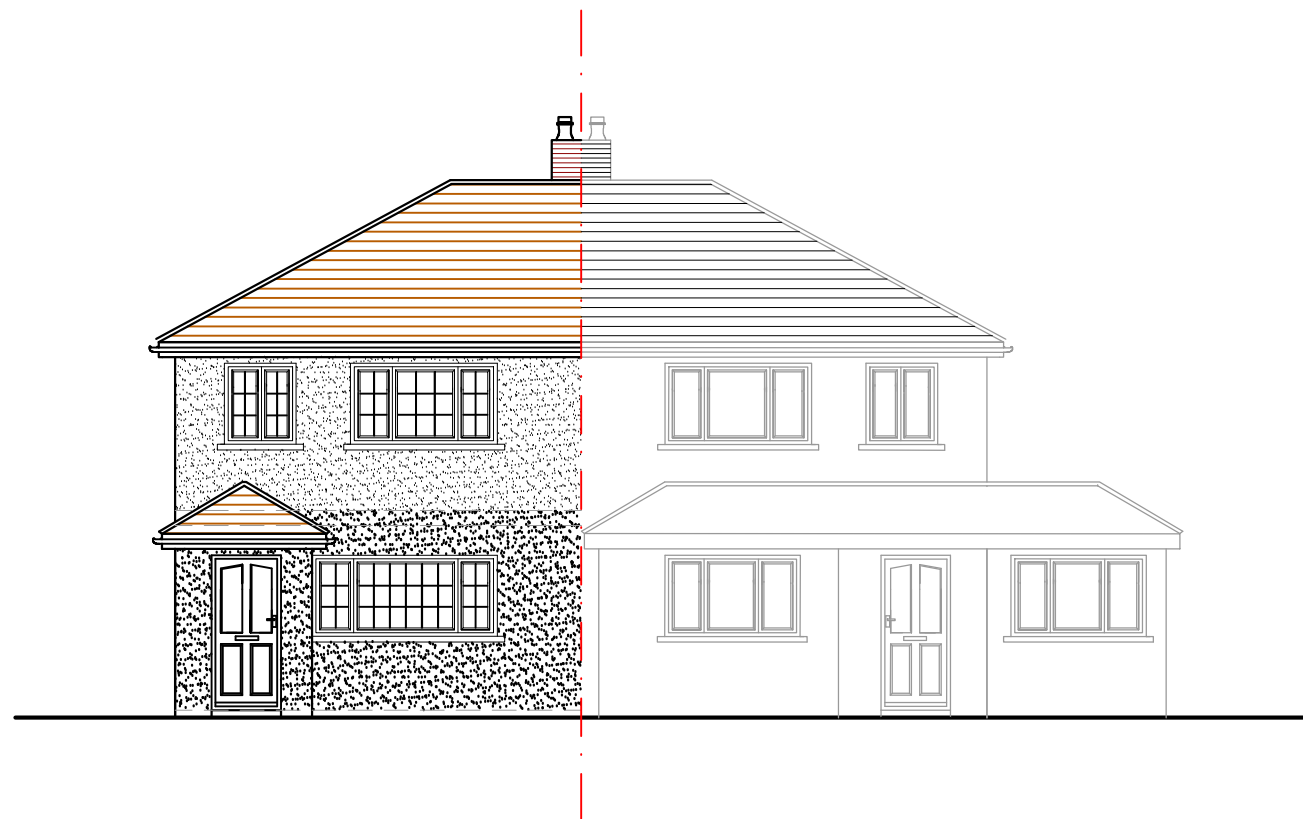


NORTH-WEST ELEVATION

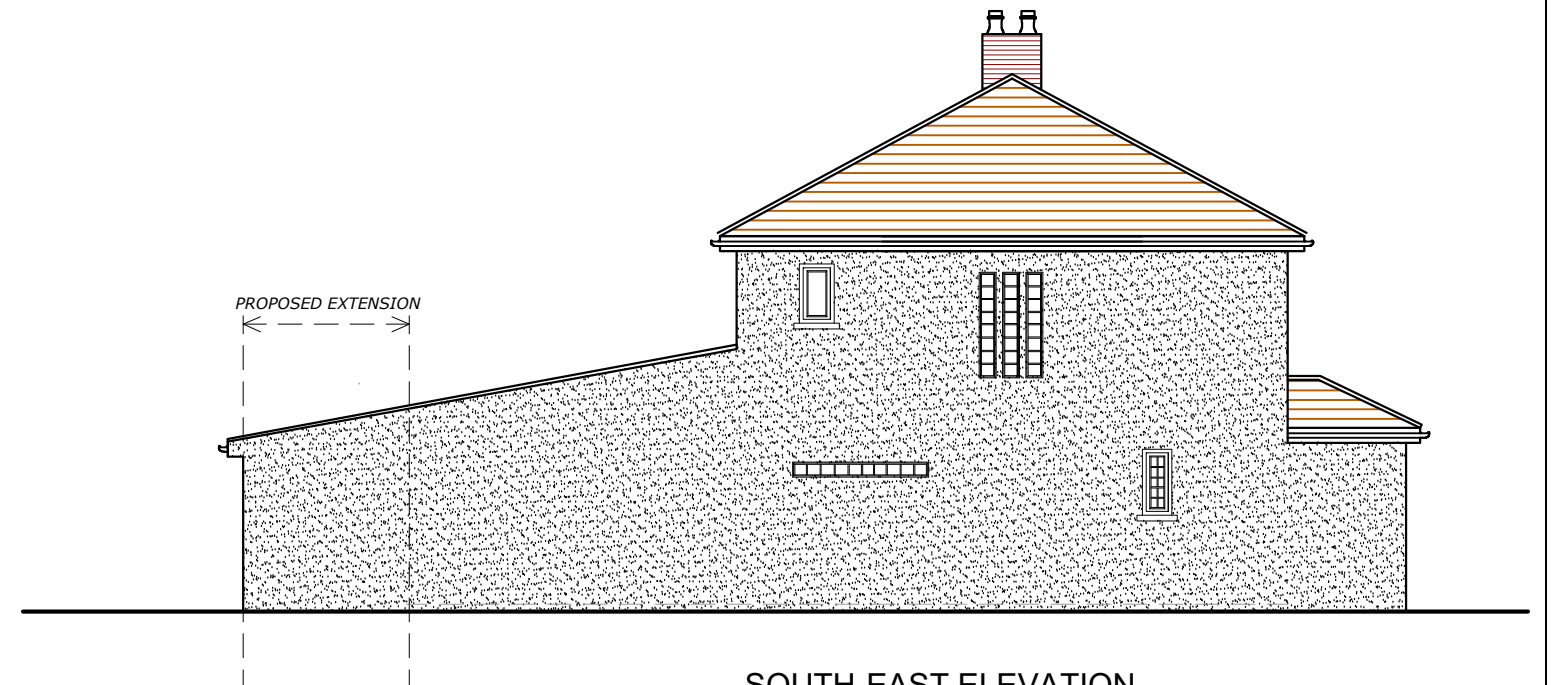

SOUTH-EAST ELEVATION

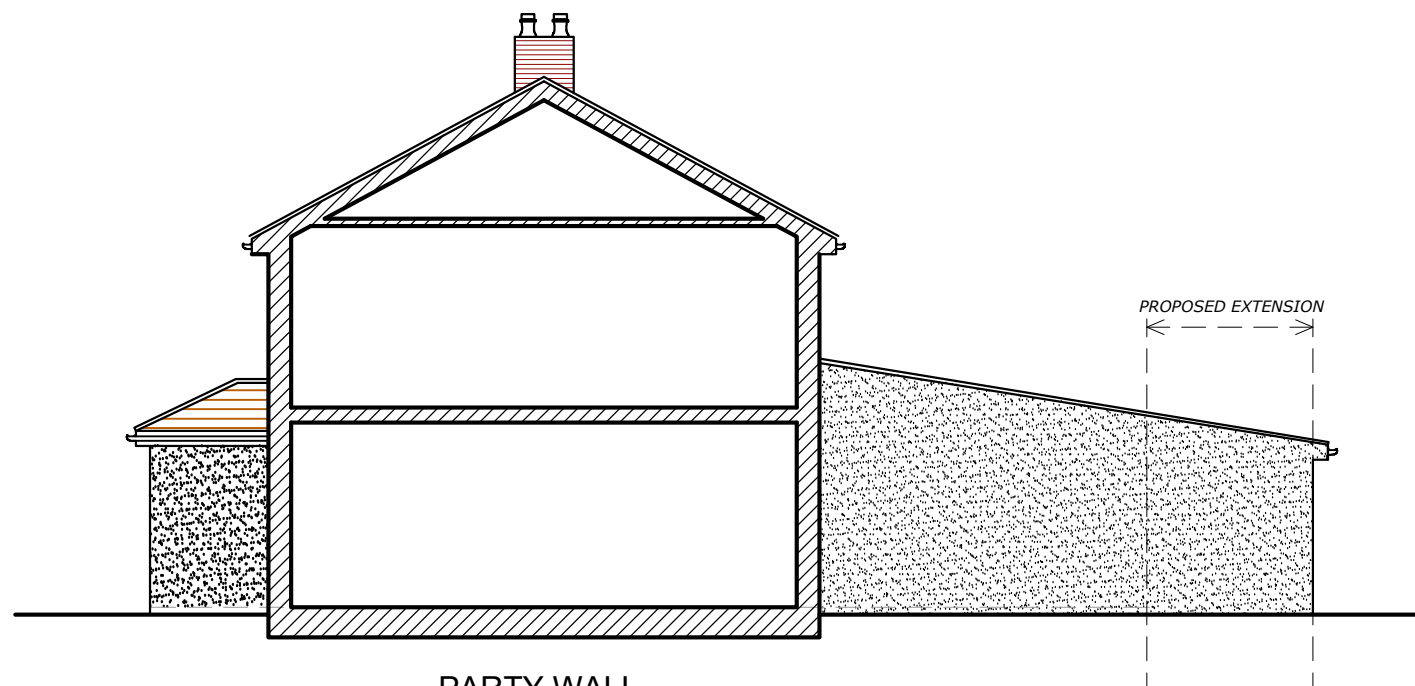

PARTY WALL
SOUTH-WEST ELEVATION

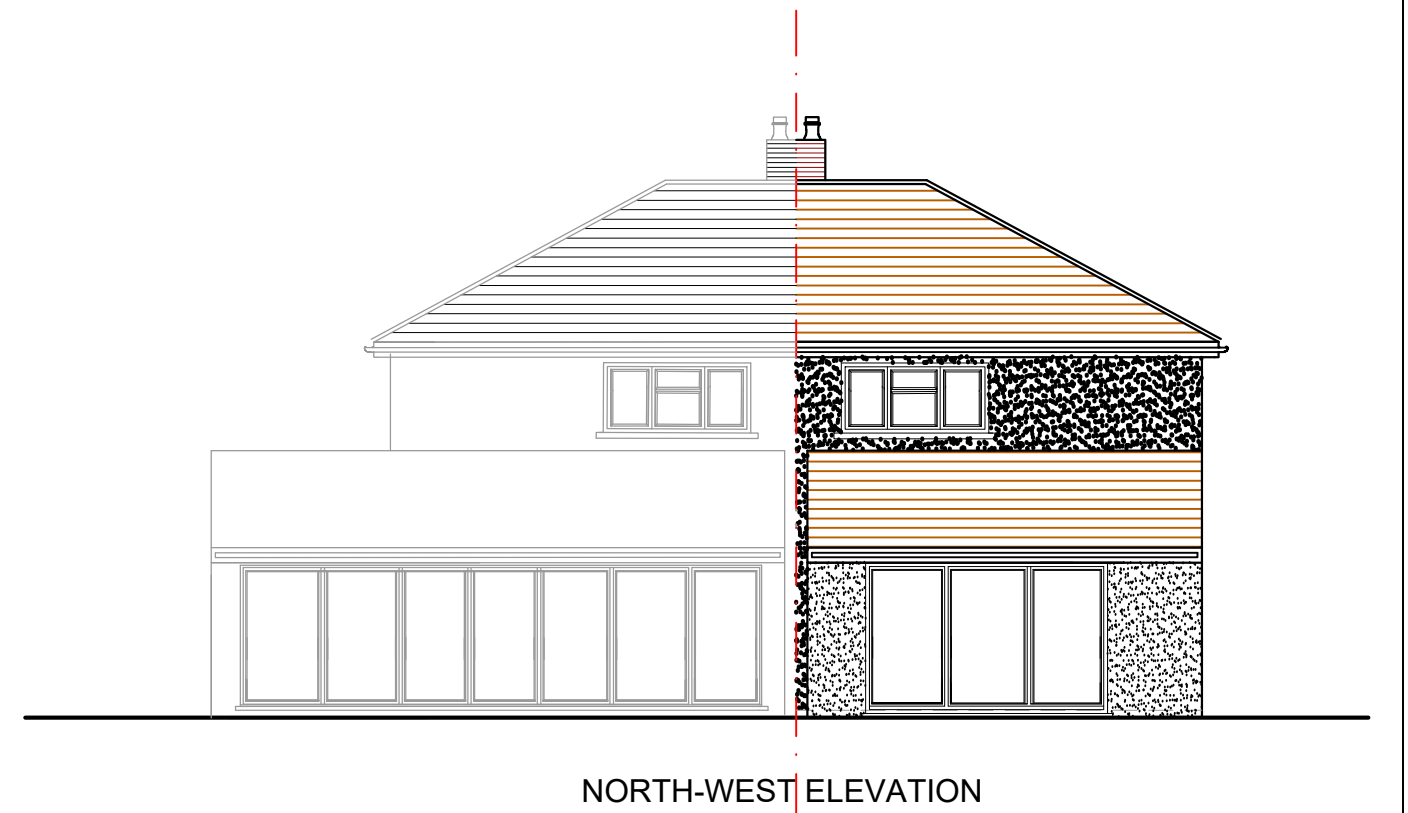

NORTH-WEST ELEVATION

PROPOSED ELEVATIONS

4 Dunbar Close, Hayes, UB4 0DF

Scale Bar 1:100 @ A3 Metres
0 1 2 3 4 5 6 7 8 9 10



THE GILLETT MACLEOD PARTNERSHIP
Chartered Architects & Town Planning Consultants
1 High Road Old Eastcote Pinner Middlesex HA5 2EW tel. 0208 868 1333

Drg. No. 21/3473/6
Scale 1:100@A3
Date 28/10/21
Drawn by Kolomytkina