



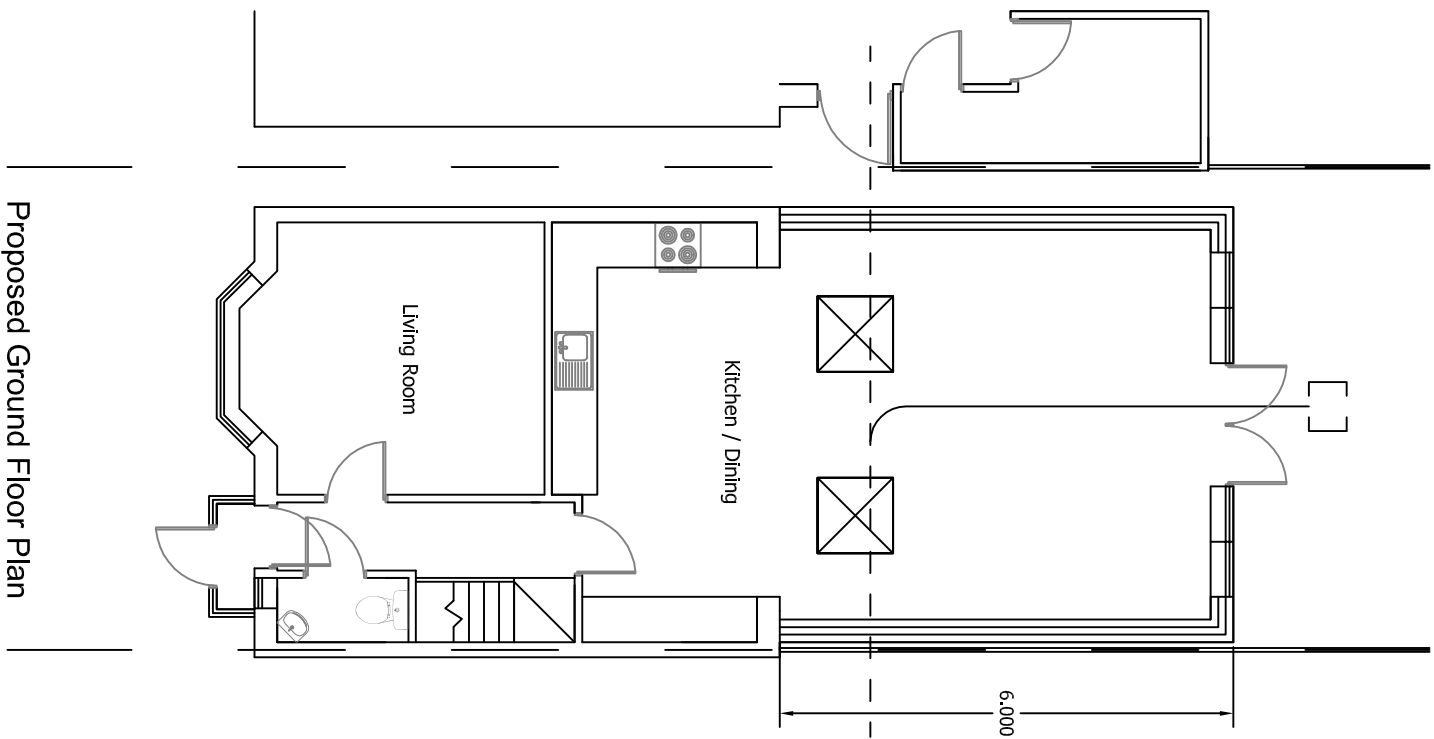

Proposed Ground Floor Plan

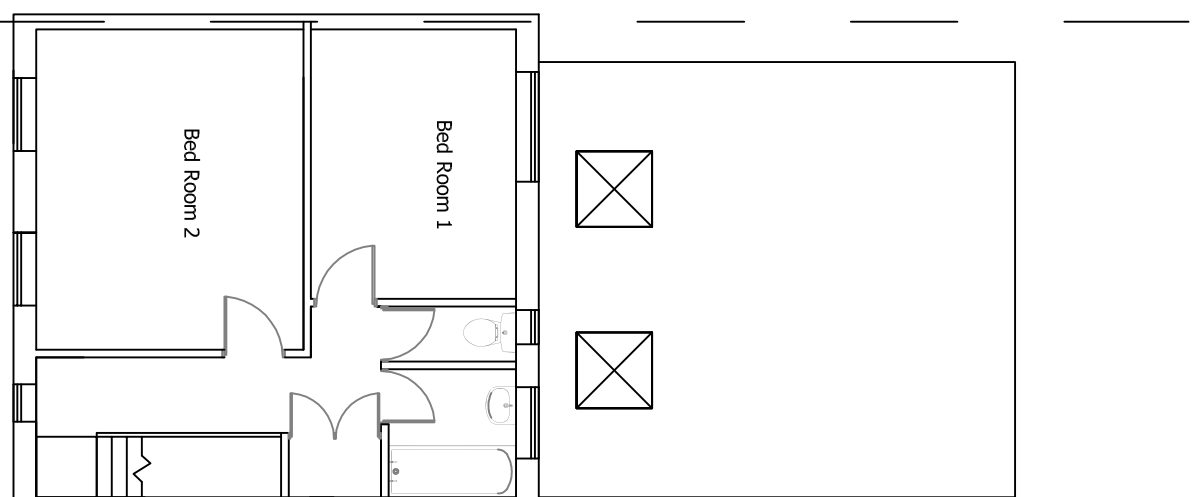

Proposed First Floor Plan

Drawing: Proposed Floor Plans

Scale: 1:100 (A3)

Client: Mr Rakesh Chauhan

Site: 109 The Larches, Uxbridge, UB10 0DW

Page 2 of 7 Rev 1

Mar 2016

