




8 EXISTING FRONT ELEVATION
SCALE 1:100 @ A3

9 EXISTING REAR ELEVATION
SCALE 1:100 @ A3

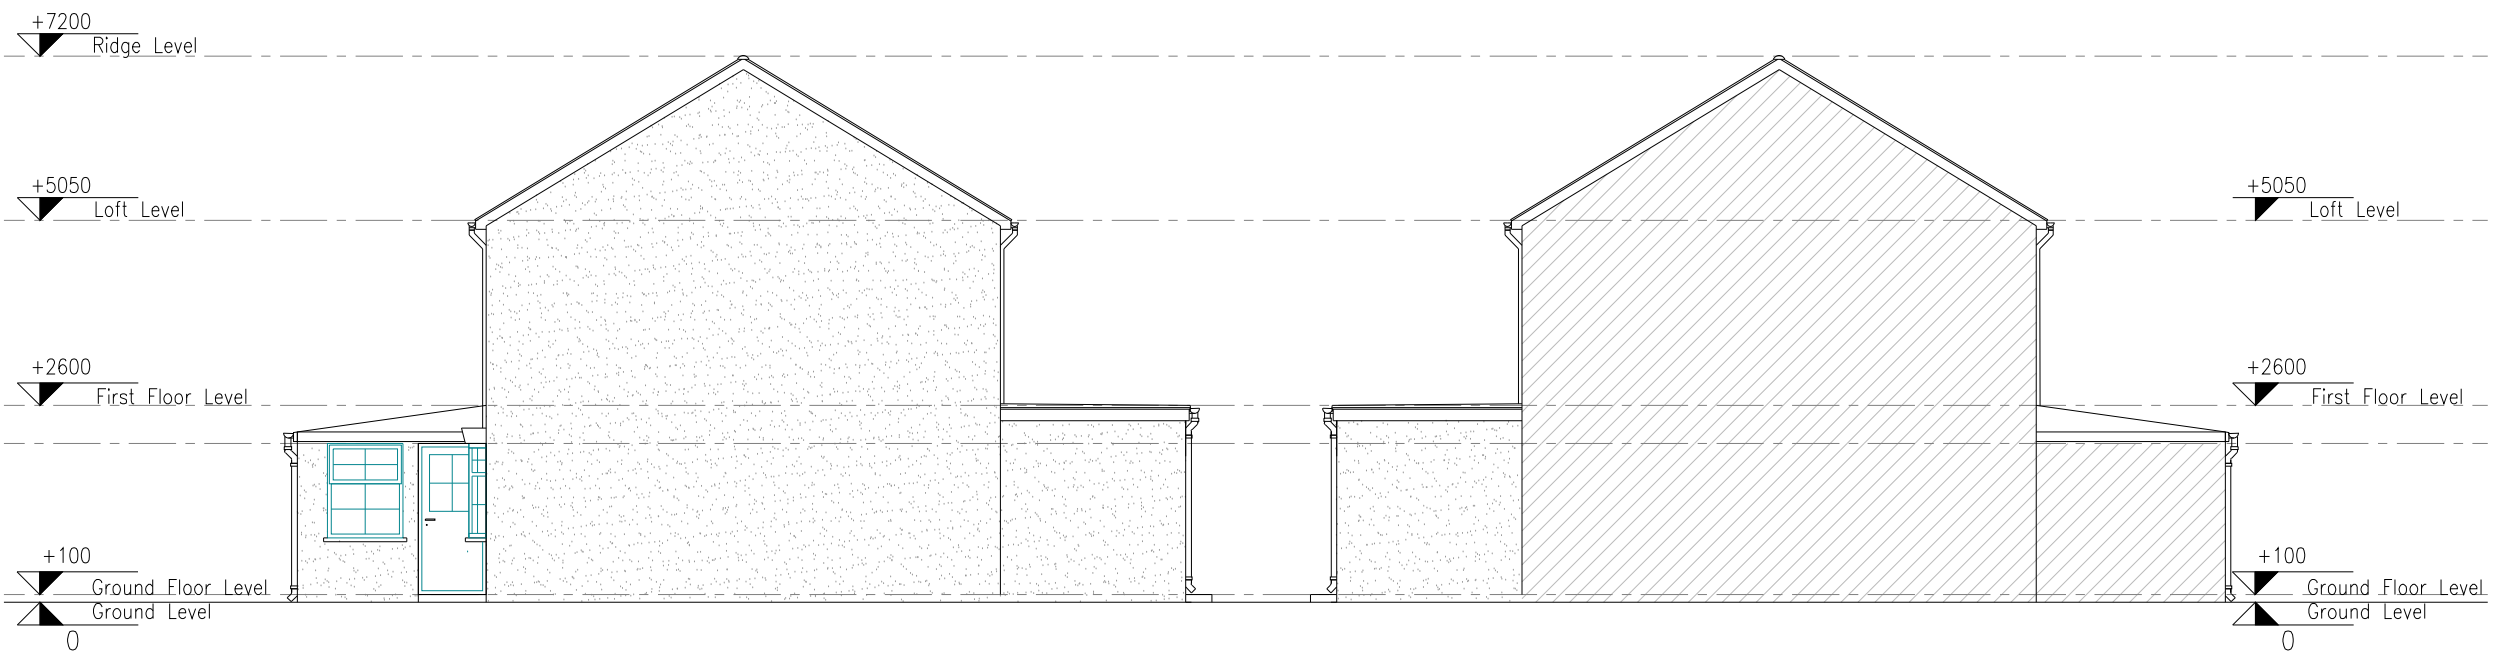

10 EXISTING SIDE ELEVATION
SCALE 1:100 @ A3

11 EXISTING SIDE ELEVATION
SCALE 1:100 @ A3



Proposed walls Existing walls M.H. Sewage Manhole overhead line JOISTS DEMOLISH

General Notes:
All dimensions are in millimeters unless noted otherwise.
All dimensions to be verified on site.
For any discrepancies and omissions, it is recipient's responsibility to verify the same specifically with the designer.
The copyright of this drawing is held by Statim Build. No unauthorized use or copies are permitted without our consent.



Statim Build
Ealing House,
33 Hanger Lane,
London, W5 3HJ

Contact: 0207 459 4194
Email: support@statimbuild.com

Client:	Nicola Lewis
Project Title:	Conversion of four Bed house to two separate dwellings
Project Address:	29 Bosanquet Cl, Uxbridge UB8 3PE, UK.
Client ID:	674221331

Drawing Title	Date: 13.01.2021
EXISTING ELEVATIONS	
Scale	A3
1:100	
Drawn By: QA/FA	Checked By: SM
Approved By: NL	
Drawing No. SB20/BC/006	Revisions 00