
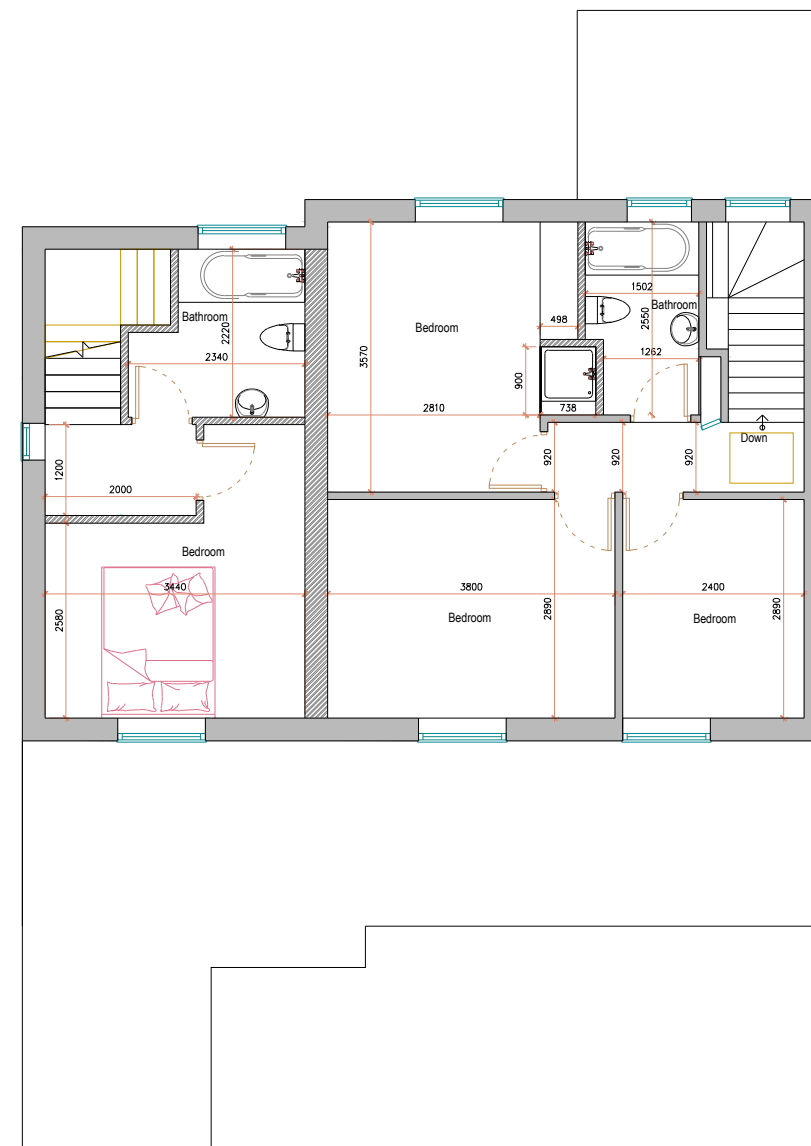


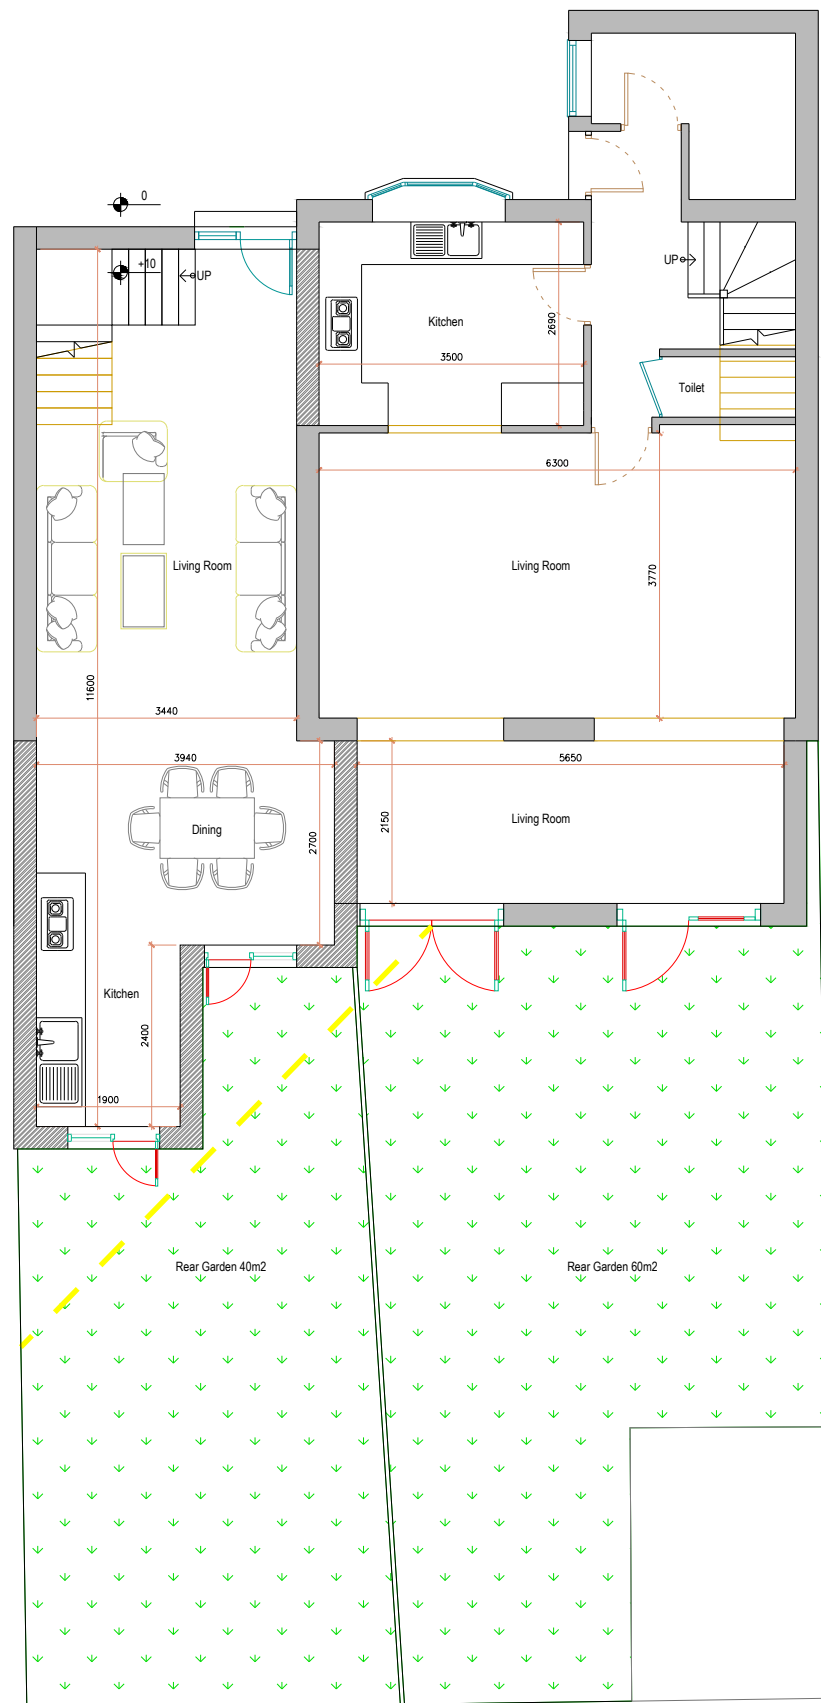

General Notes:

All dimensions are in millimeters unless noted otherwise.

All dimensions to be verified on site.

For any discrepancies and omissions, it is recipient's responsibility to verify the same specifically with the designer.

The copyright of this drawing is held by Statim Build. No unauthorized use or copies are permitted without our consent.



Statim Build
Ealing House,
33 Hanger Lane,
London, W5 3HJ

Contact: 0207 459 4194
Email: support@statimbuild.com

Client:

Nicola Lewis

Project Title:

Conversion of four Bed house to two separate dwellings
--

Project Address:

29 Bosanquet Cl,
Uxbridge UB8 3PE, UK.

Client ID:

674221331

Drawing Title	Date: 13.01.2021
---------------	------------------

PROPOSED GROUND AND FIRST FLOOR PLANS

Scale

1:100

A3



Drawn By: QA/FA	Checked By: SM	Approved By: NL
---------------------------	--------------------------	---------------------------

Drawing No.	Revisions
SB20/BC/007	00

13 FIRST FLOOR PROPOSED PLAN
SCALE 1:100 @ A3



45 DEGREE ANGLE

  

Proposed walls Existing walls M.H. Sewage Manhole overhead line JOISTS DEMOLISH