



 

1 SITE LOCATION PLAN
SCALE 1:1250 @ A3

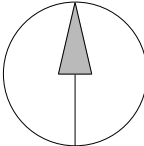

General Notes:

All dimensions are in millimeters unless noted otherwise.

All dimensions to be verified on site.

For any discrepancies and omissions, it is recipient's responsibility to verify the same specifically with the designer.

The copyright of this drawing is held by Statim Build. No unauthorized use or copies are permitted without our consent.

STATIM BUILD

Statim Build
Ealing House,
33 Hanger Lane,
London, W5 3HJ

Contact: 0207 459 4194
Email: support@statimbuild.com

Client:
Nicola Lewis

Project Title:
Conversion of four Bed house to two separate dwellings

Project Address:
29 Bosanquet Cl,
Uxbridge UB8 3PE, UK.

Client ID:
674221331

Drawing Title	Date: 25.02.2021		
LOCATION PLAN			
Scale		A3	
1:1250			
Drawn By: QA/FA	Checked By: SM	Approved By: NL	
Drawing No. SB20/BC/001		Revisions 01	

General Notes:

All dimensions are in millimeters unless noted otherwise.

All dimensions to be verified on site.

For any discrepancies and omissions, it is recipient's responsibility to verify the same specifically with the designer.

The copyright of this drawing is held by Statim Build. No unauthorized use or copies are permitted without our consent.



Statim Build
Ealing House,
33 Hanger Lane,
London, W5 3HJ

Contact: 0207 459 4194
Email: support@statimbuild.com

Client:
Nicola Lewis

Project Title:
Conversion of four Bed house to two separate dwellings

Project Address:
29 Bosanquet Cl,
Uxbridge UB8 3PE, UK.

Client ID:
674221331



Drawing Title		Date: 25.02.2021	
BLOCK PLAN			
Scale		A3	
1:500			
Drawn By:	Checked By:	Approved By:	
QA/FA	SM	NL	
Drawing No.		Revisions	
SB20/BC/002		01	




2 EXISTING BLOCK PLAN
SCALE 1:1500@ A3




2a PROPOSED BLOCK PLAN
SCALE 1:500 @ A3

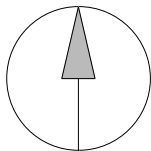 


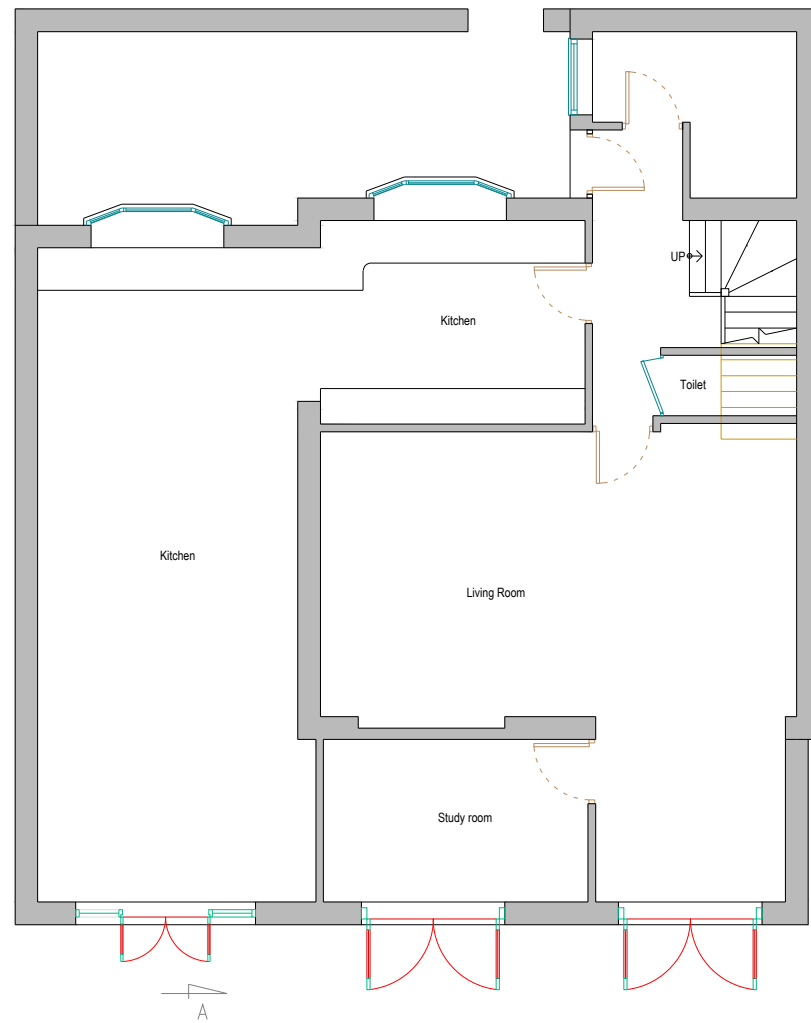

4 GROUND FLOOR EXISTING PLAN
SCALE 1:100 @ A3

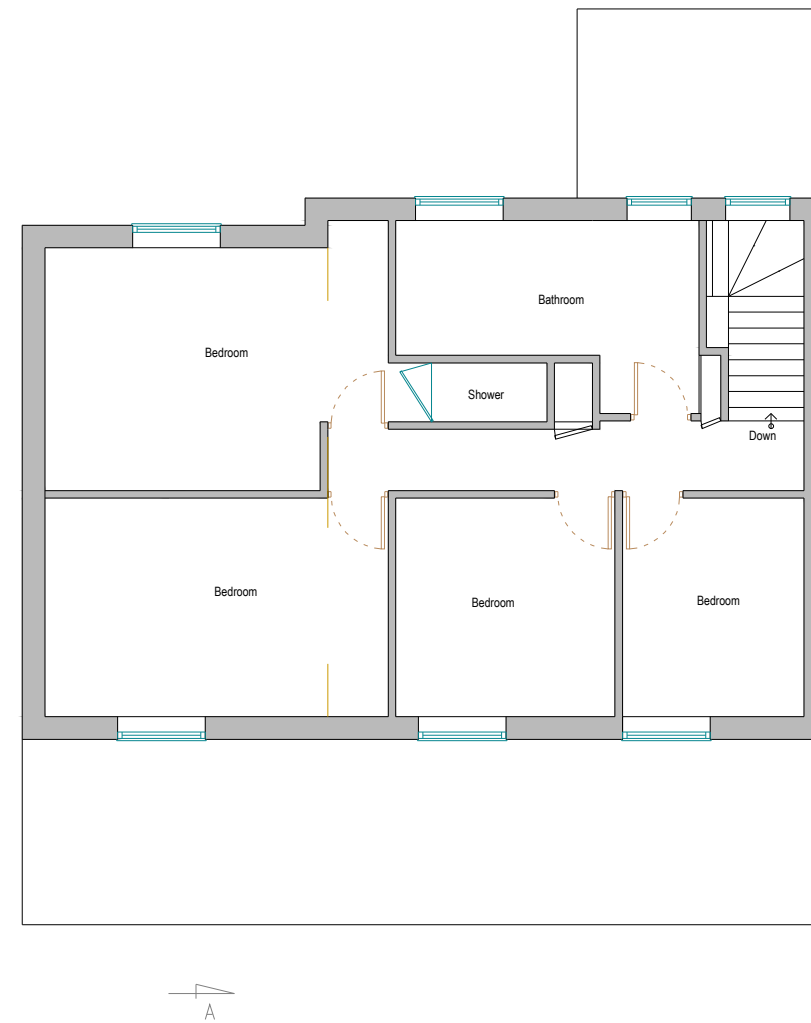

5 FIRST FLOOR EXISTING PLAN
SCALE 1:100 @ A3

 

Proposed walls Existing walls M.H. Sewage Manhole overhead line JOISTS DEMOLISH

General Notes:
All dimensions are in millimeters unless noted otherwise.
All dimensions to be verified on site.
For any discrepancies and omissions, it is recipient's responsibility to verify the same specifically with the designer.
The copyright of this drawing is held by Statim Build. No unauthorized use or copies are permitted without our consent.

STATIM BUILD

Statim Build
Ealing House,
33 Hanger Lane,
London, W5 3HJ

Contact: 0207 459 4194
Email: support@statimbuild.com


Client:
Nicola Lewis

Project Title:
Conversion of four Bed house to two separate dwellings


Project Address:
29 Bosanquet Cl,
Uxbridge UB8 3PE, UK.

Client ID:
674221331


Drawing Title	Date: 25.02.2021
EXISTING GROUND AND FIRST FLOOR PLANS	
Scale 1:100	A3
Drawn By: QA/FA	Checked By: SM
Approved By: NL	
Drawing No. SB20/BC/003	Revisions 01

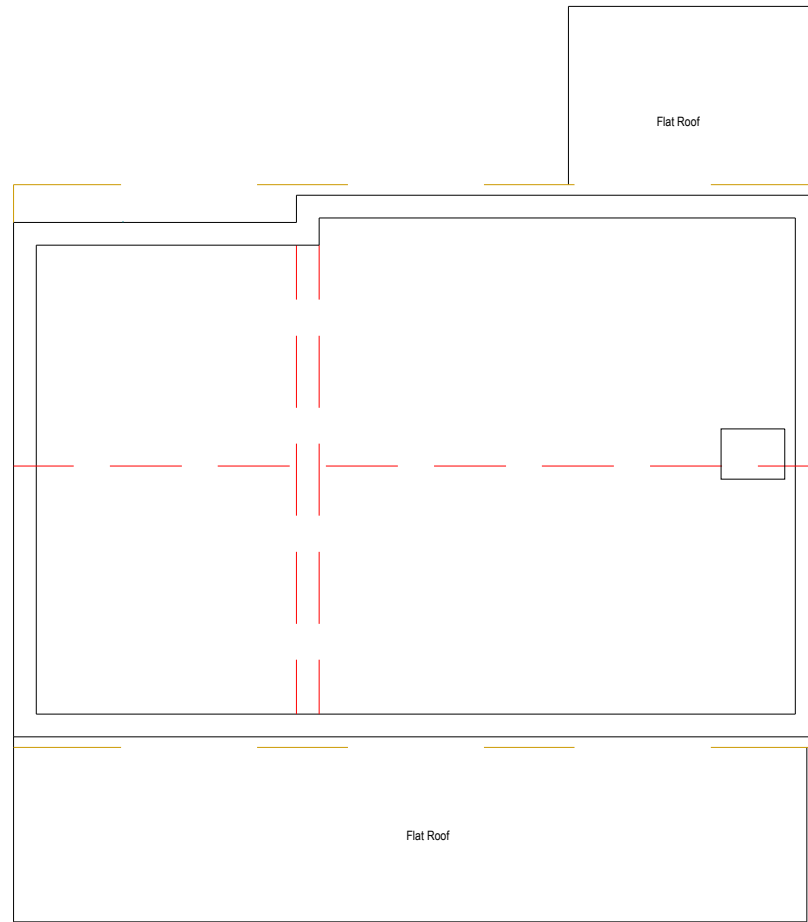

6 LOFT EXISTING PLAN
SCALE 1:100 @ A3

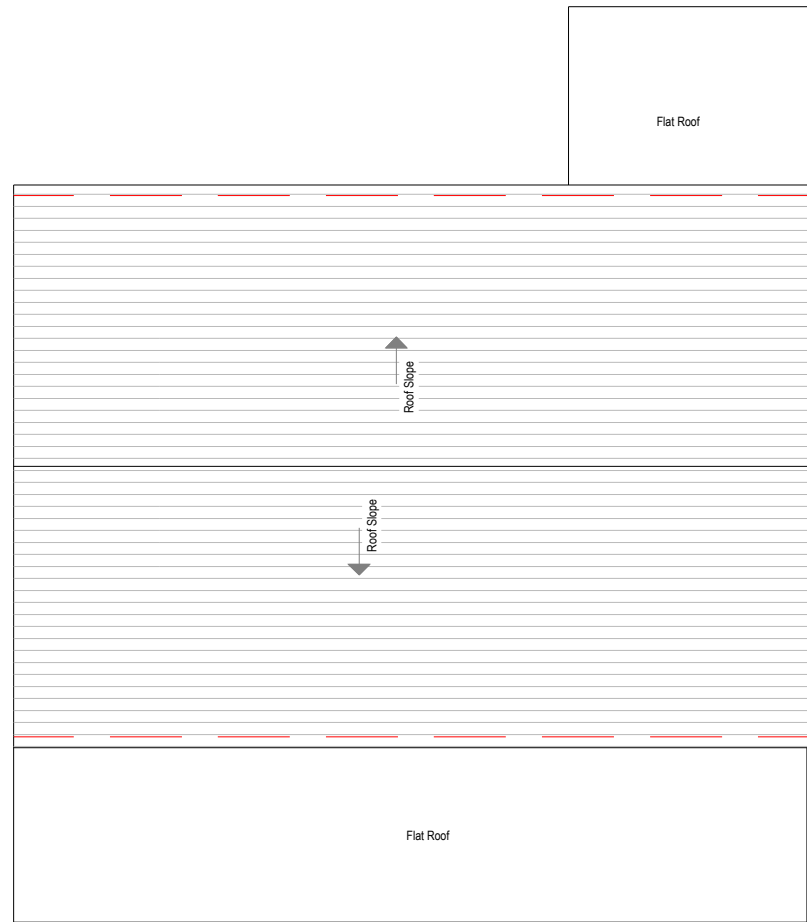

7 ROOF EXISTING PLAN
SCALE 1:100 @ A3

 

Proposed walls Existing walls M.H. Sewage Manhole overhead line JOISTS DEMOLISH

General Notes:
All dimensions are in millimeters unless noted otherwise.
All dimensions to be verified on site.
For any discrepancies and omissions, it is recipient's responsibility to verify the same specifically with the designer.
The copyright of this drawing is held by Statim Build. No unauthorized use or copies are permitted without our consent.

STATIM BUILD

Statim Build
Ealing House,
33 Hanger Lane,
London, W5 3HJ

Contact: 0207 459 4194
Email: support@statimbuild.com

Client:
Nicola Lewis

Project Title:
Conversion of four Bed house to two separate dwellings

Project Address:
29 Bosanquet Cl,
Uxbridge UB8 3PE, UK.


Client ID:
674221331

Drawing Title	Date: 13.01.2021	
EXISTING LOFT and ROOF PLANS		
Scale 1:100	A3	
Drawn By: QA/FA	Checked By: SM	Approved By: NL
Drawing No. SB20/BC/004	Revisions 00	



8 EXISTING FRONT ELEVATION
SCALE 1:100 @ A3

9 EXISTING REAR ELEVATION
SCALE 1:100 @ A3

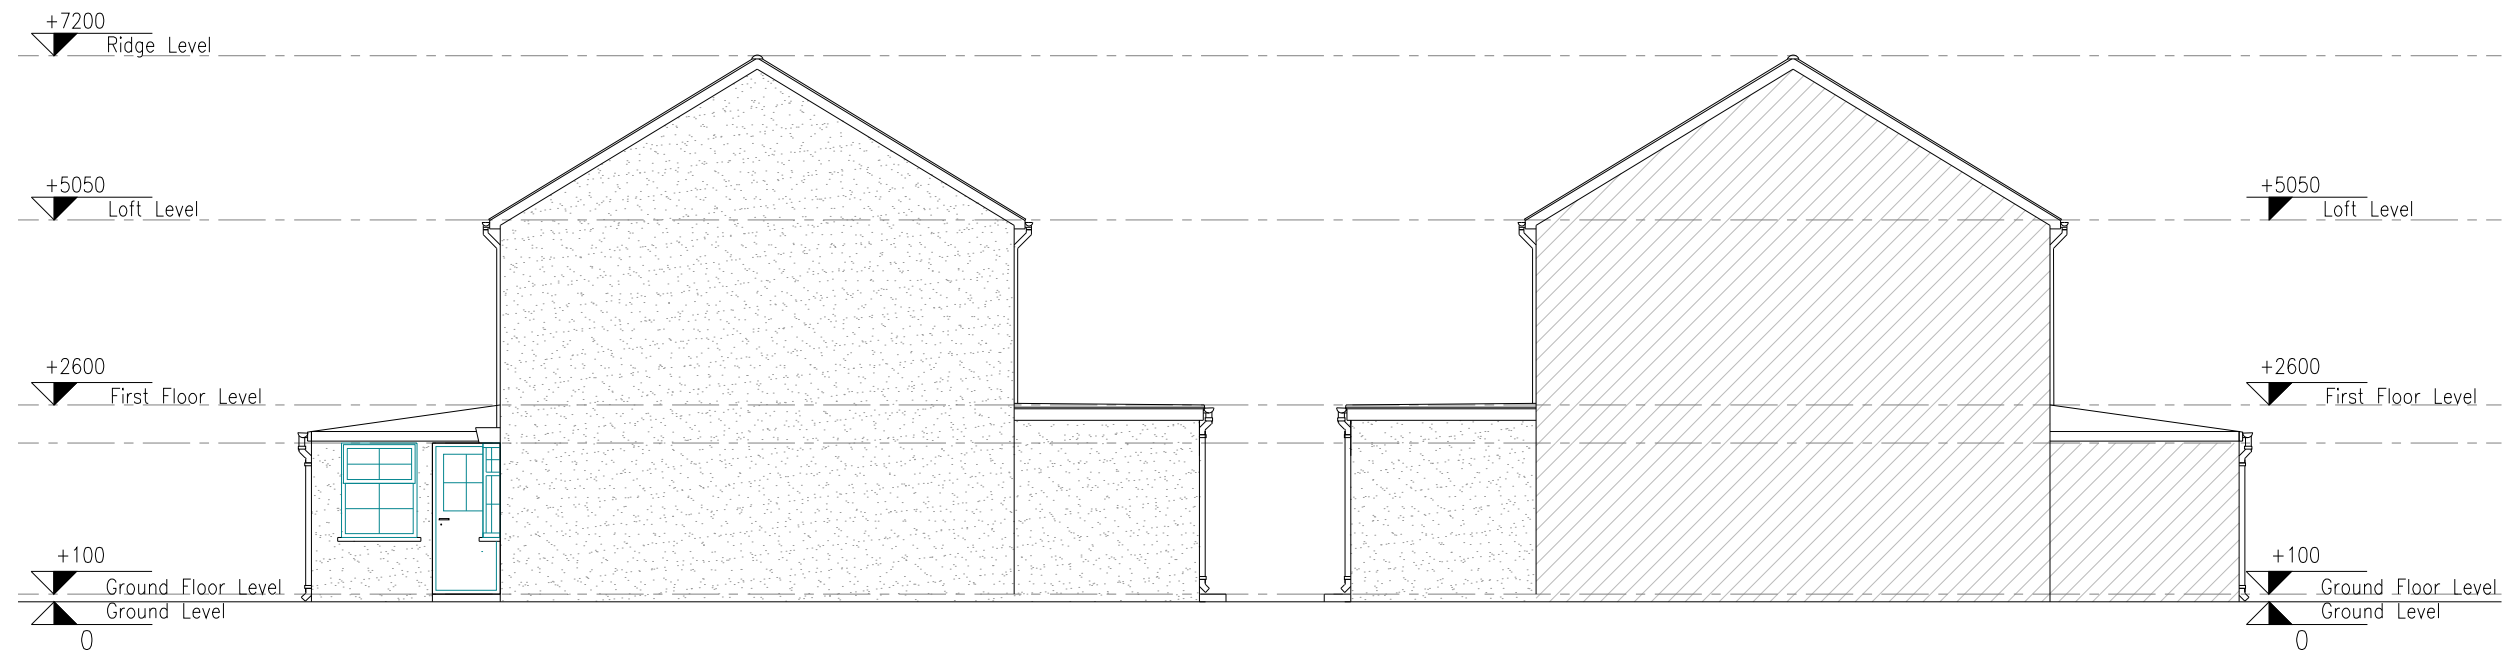

10 EXISTING SIDE ELEVATION
SCALE 1:100 @ A3

11 EXISTING SIDE ELEVATION
SCALE 1:100 @ A3



Proposed walls Existing walls M.H. Sewage Manhole overhead line JOISTS DEMOLISH


General Notes:
All dimensions are in millimeters unless noted otherwise.
All dimensions to be verified on site.
For any discrepancies and omissions, it is recipient's responsibility to verify the same specifically with the designer.
The copyright of this drawing is held by Statim Build. No unauthorized use or copies are permitted without our consent.

STATIM BUILD


Statim Build
Ealing House,
33 Hanger Lane,
London, W5 3HJ
Contact: 0207 459 4194
Email: support@statimbuild.com

Client:	Nicola Lewis
Project Title:	Conversion of four Bed house to two separate dwellings
Project Address:	29 Bosanquet Cl, Uxbridge UB8 3PE, UK.
Client ID:	674221331

Drawing Title	Date: 13.01.2021
EXISTING ELEVATIONS	
Scale	A3
1:100	
Drawn By: QA/FA	Checked By: SM
Approved By: NL	
Drawing No. SB20/BC/005	Revisions 00

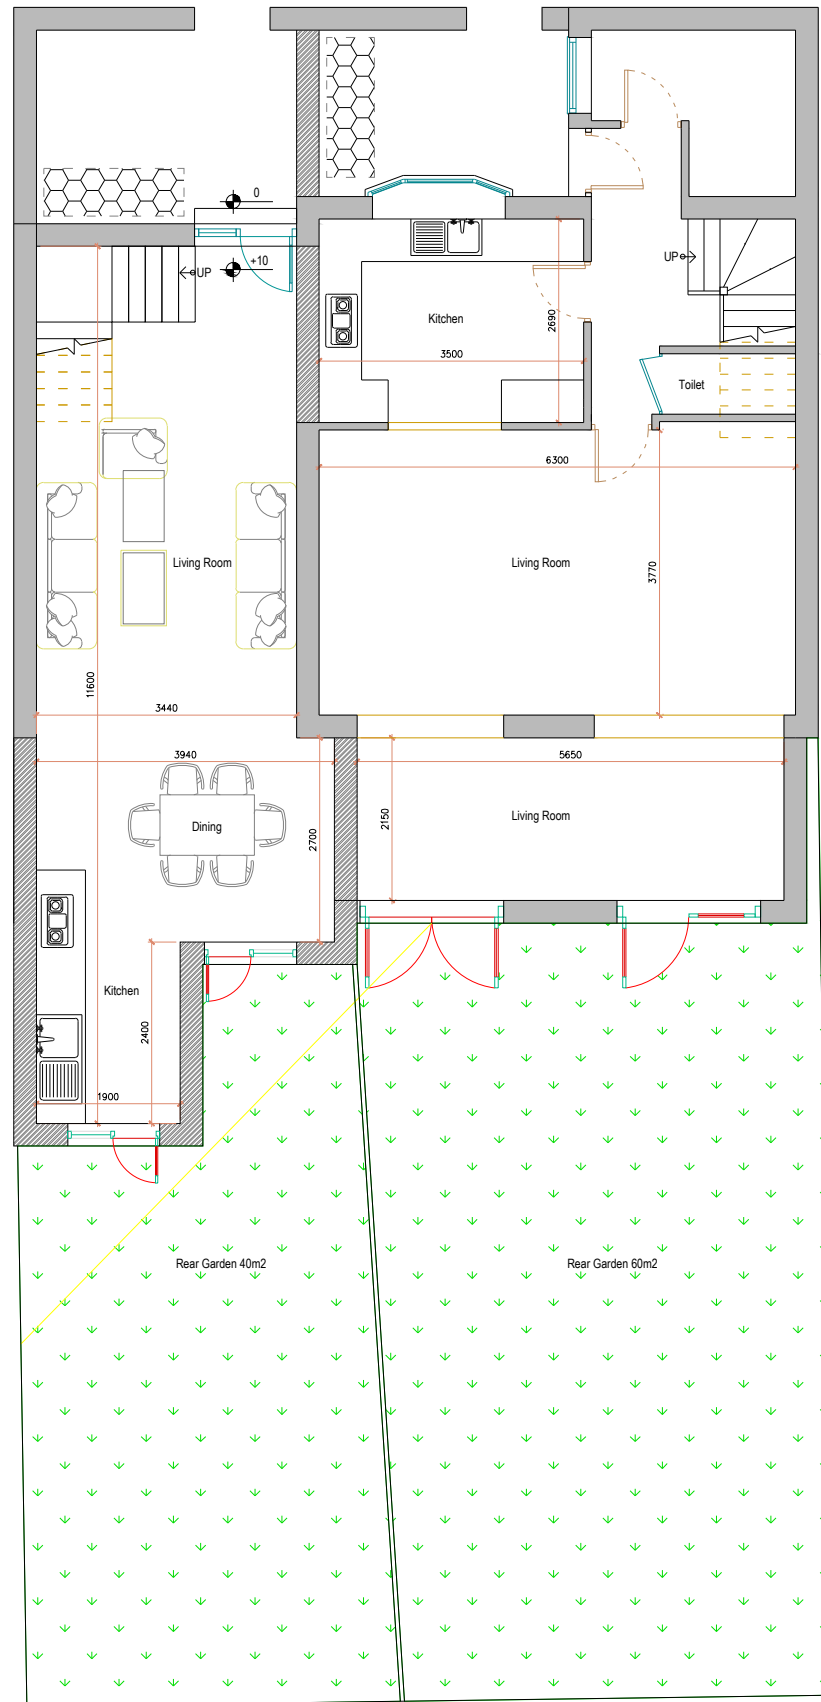


12 GROUND FLOOR PROPOSED PLAN
SCALE 1:100 @ A3

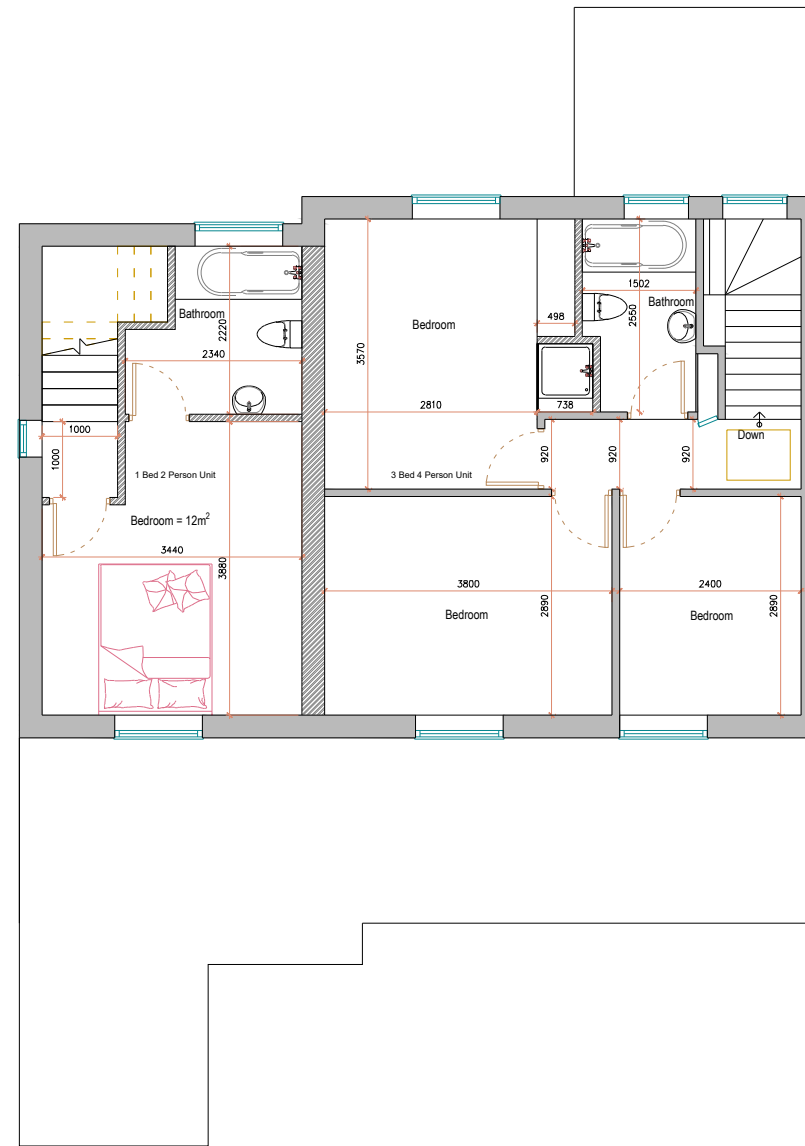



13 FIRST FLOOR PROPOSED PLAN
SCALE 1:100 @ A3



45 DEGREE ANGLE

 

PROPOSED CYCLE STORAGE LOCATION

  

Proposed walls Existing walls M.H. Sewage Manhole overhead line JOISTS DEMOLISH


General Notes:
All dimensions are in millimeters unless noted otherwise.
All dimensions to be verified on site.
For any discrepancies and omissions, it is recipient's responsibility to verify the same specifically with the designer.
The copyright of this drawing is held by Statim Build. No unauthorized use or copies are permitted without our consent.




Statim Build
Ealing House,
33 Hanger Lane,
London, W5 3HJ
Contact: 0207 459 4194
Email: support@statimbuild.com

Client:
Nicola Lewis
Project Title:
Conversion of four Bed house to two separate dwellings
Project Address:
29 Bosanquet Cl,
Uxbridge UB8 3PE, UK.
Client ID:
674221331



Drawing Title	Date: 25.02.2021
PROPOSED GROUND AND FIRST FLOOR PLANS	
Scale 1:100	A3
Drawn By: QA/FA	Checked By: SM
Drawing No. SB20/BC/006	Approved By: NL Revisions 01

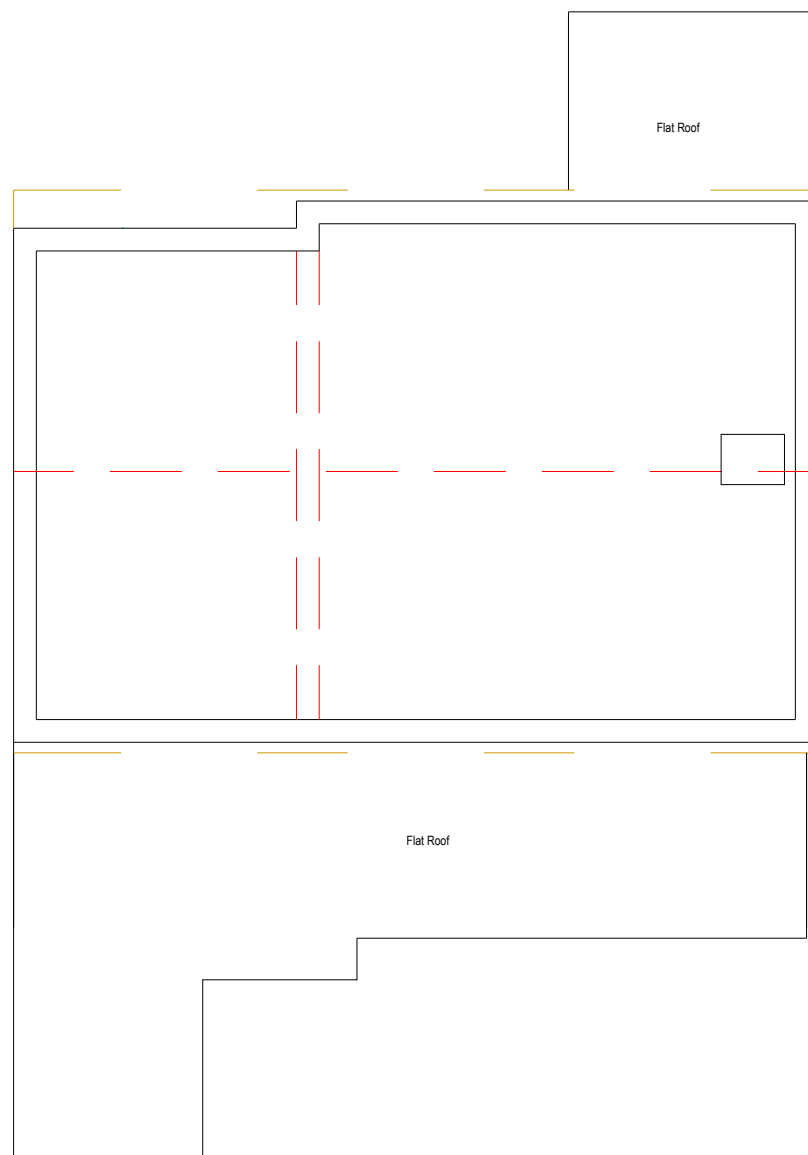

6 PROPOSED LOFT PLAN
SCALE 1:100 @ A3

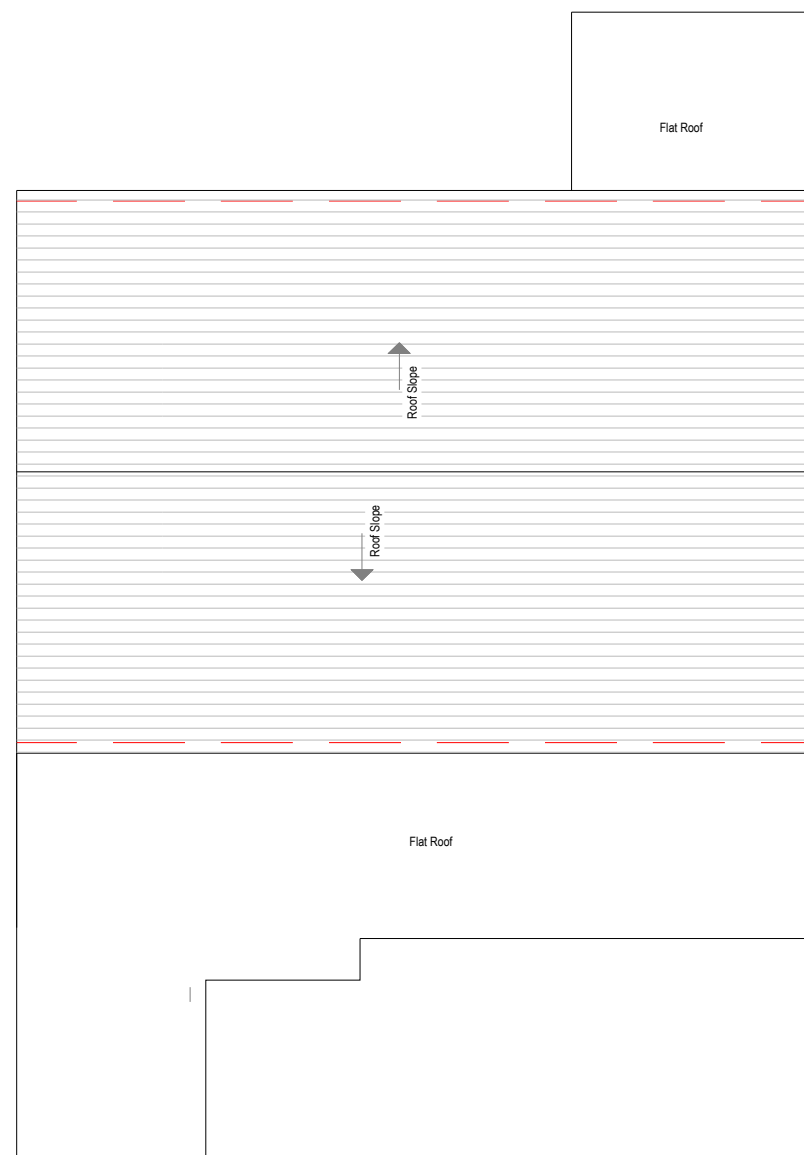

7 PROPOSED ROOF PLAN
SCALE 1:100 @ A3

  

Proposed walls Existing walls M.H. Sewage Manhole overhead line JOISTS DEMOLISH

General Notes:
All dimensions are in millimeters unless noted otherwise.
All dimensions to be verified on site.
For any discrepancies and omissions, it is recipient's responsibility to verify the same specifically with the designer.
The copyright of this drawing is held by Statim Build. No unauthorized use or copies are permitted without our consent.



Statim Build
Ealing House,
33 Hanger Lane,
London, W5 3HJ
Contact: 0207 459 4194
Email: support@statimbuild.com


Client:
Nicola Lewis
Project Title:
Conversion of four Bed house to two separate dwellings
Project Address:
29 Bosanquet Cl,
Uxbridge UB8 3PE, UK.
Client ID:
674221331

Drawing Title	Date: 14.01.2021
PROPOSED LOFT AND ROOF PLANS	
Scale 1:100	A3
Drawn By: QA/FA	Checked By: SM
Approved By: NL	
Drawing No. SB20/BC/007	Revisions 00



16 PROPOSED FRONT ELEVATION
SCALE 1:100 @ A3

17 PROPOSED SIDE ELEVATION
SCALE 1:100 @ A3

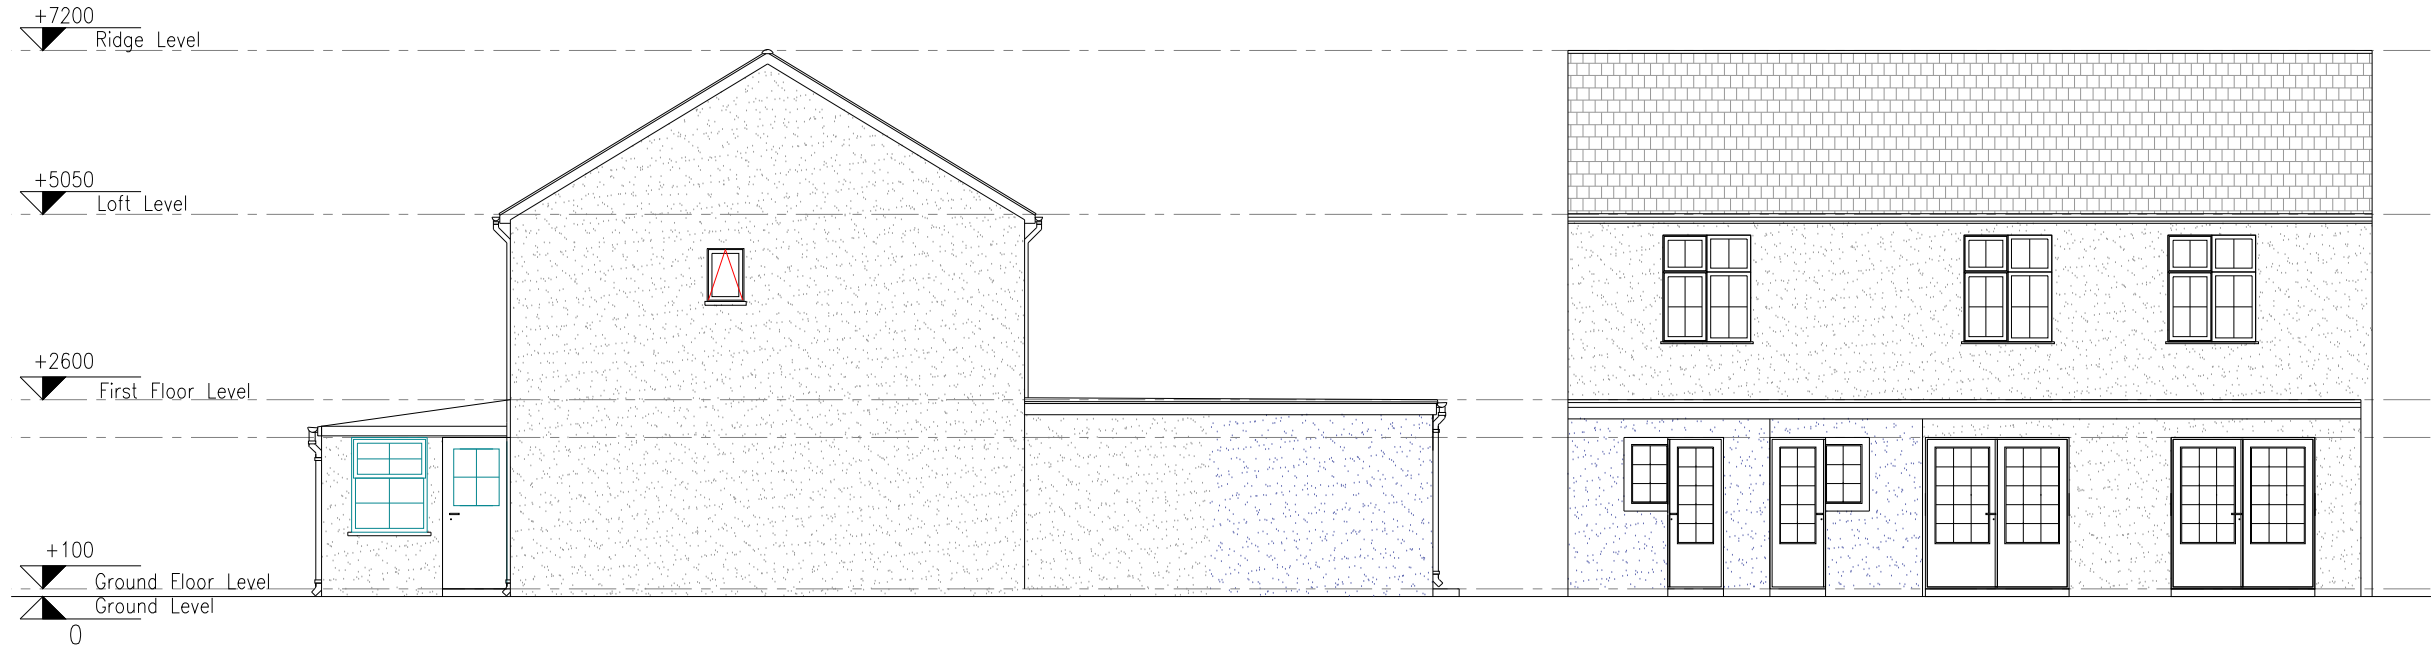

18 PROPOSED SIDE ELEVATION
SCALE 1:100 @ A3

19 PROPOSED REAR ELEVATION
SCALE 1:100 @ A3

General Notes:

All dimensions are in millimeters unless noted otherwise.

All dimensions to be verified on site.

For any discrepancies and omissions, it is recipient's responsibility to verify the same specifically with the designer.

The copyright of this drawing is held by Statim Build. No unauthorized use or copies are permitted without our consent.



Statim Build
Ealing House,
33 Hanger Lane,
London, W5 3HJ

Contact: 0207 459 4194
Email: support@statimbuild.com

Client:
Nicola Lewis

Project Title:
Conversion of four Bed house to two separate dwellings

Project Address:
29 Bosanquet Cl,
Uxbridge UB8 3PE, UK.

Client ID:
674221331

Drawing Title	Date: 25.02.2021
PROPOSED ELEVATIONS	
Scale 1:100	A3
Drawn By: QA/FA	Checked By: SM
Approved By: NL	
Drawing No. SB20/BC/008	Revisions 01

Proposed walls Existing walls M.H. Sewage Manhole overhead line JOISTS DEMOLISH