




PROPOSED 1:50

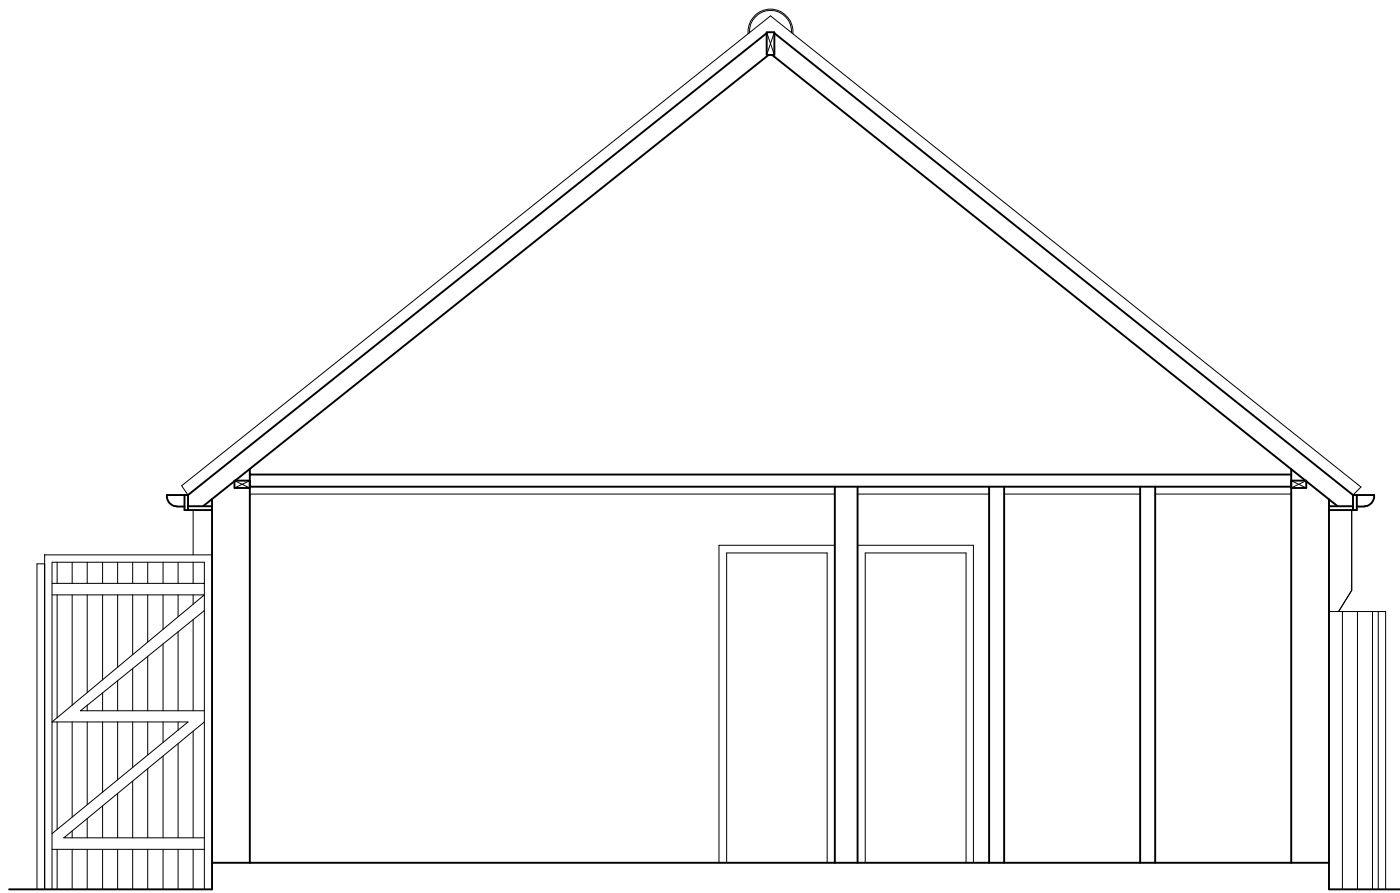


PROPOSED SECTION BB

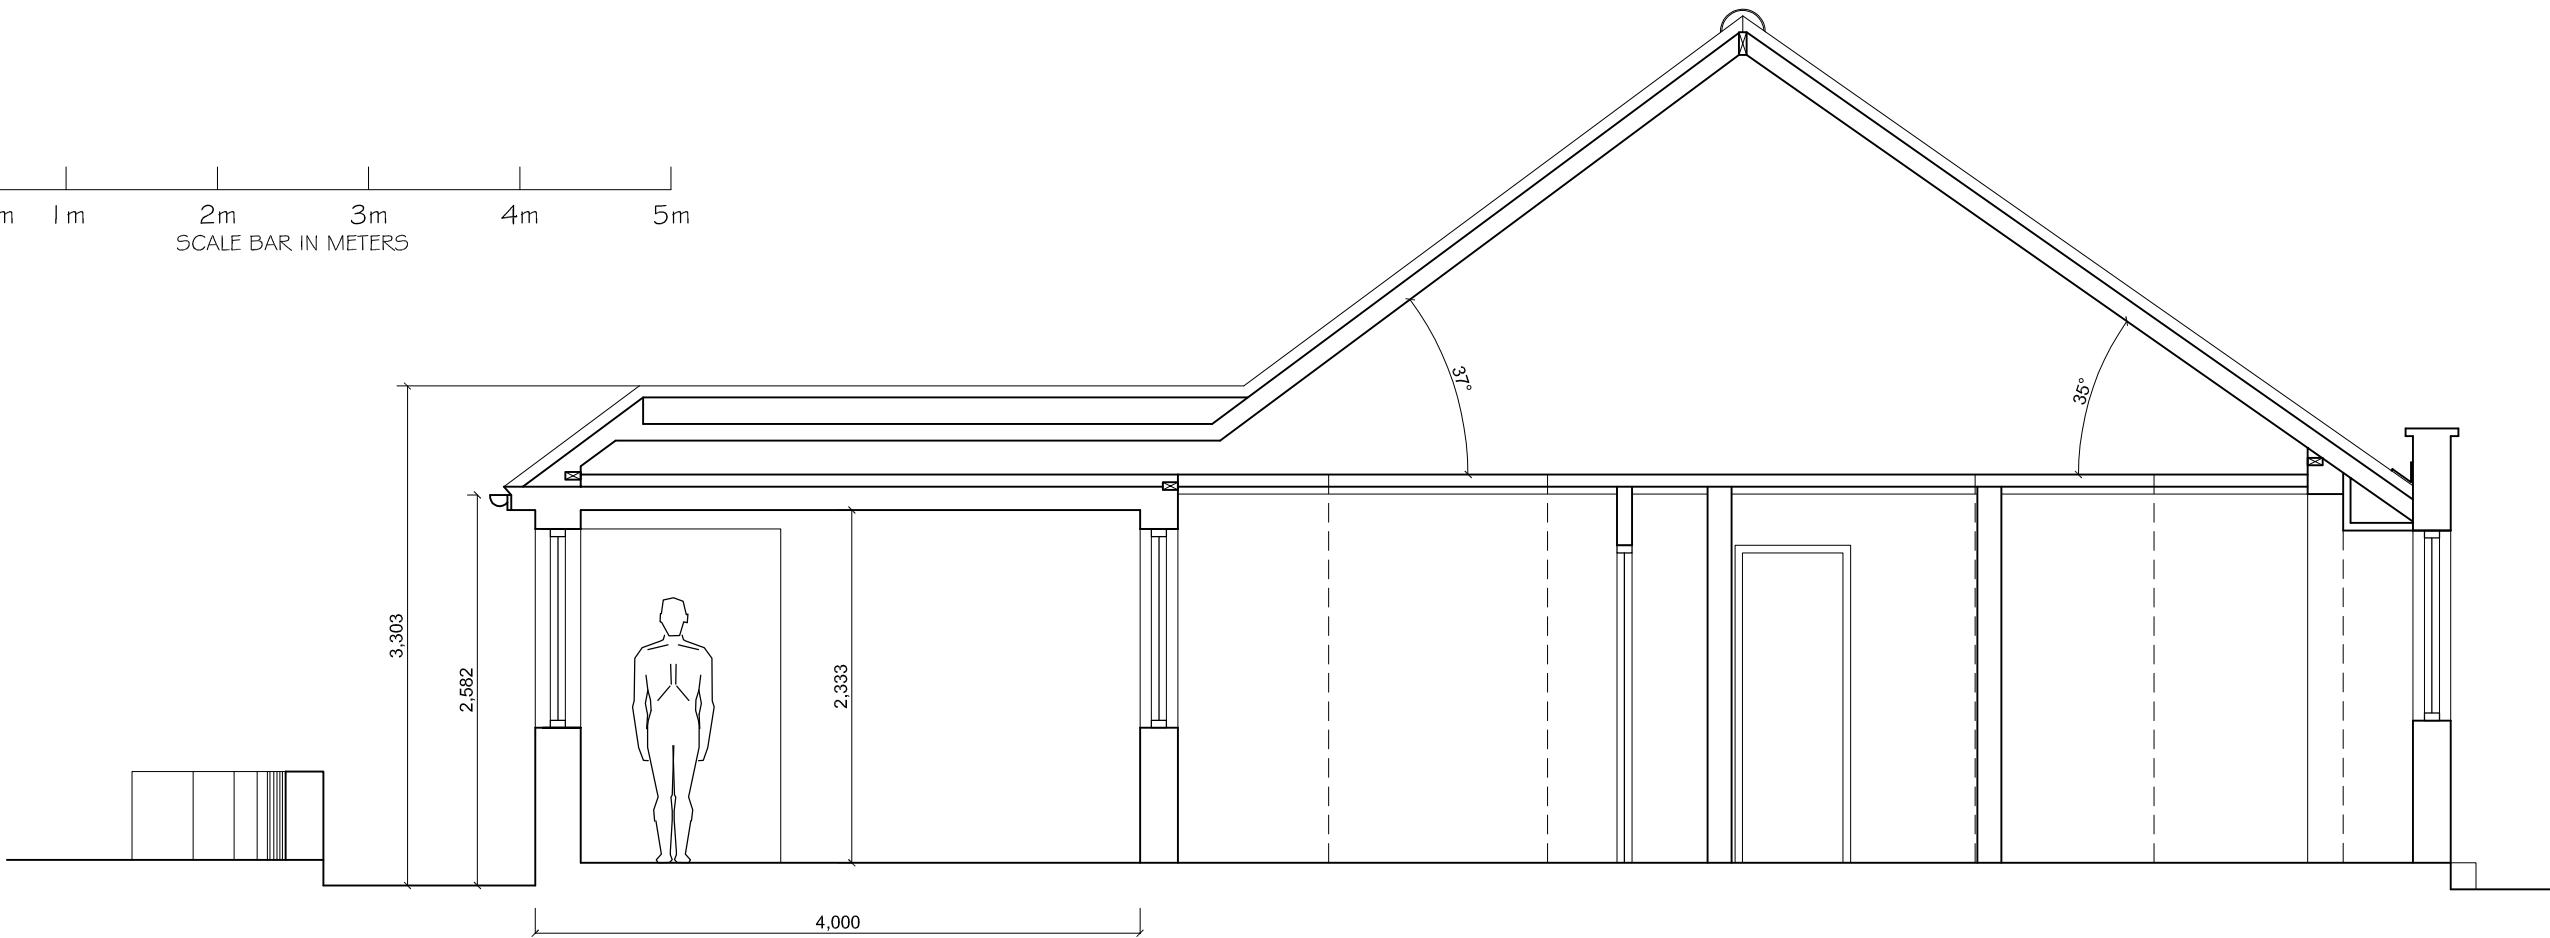

PROPOSED SECTION A-A

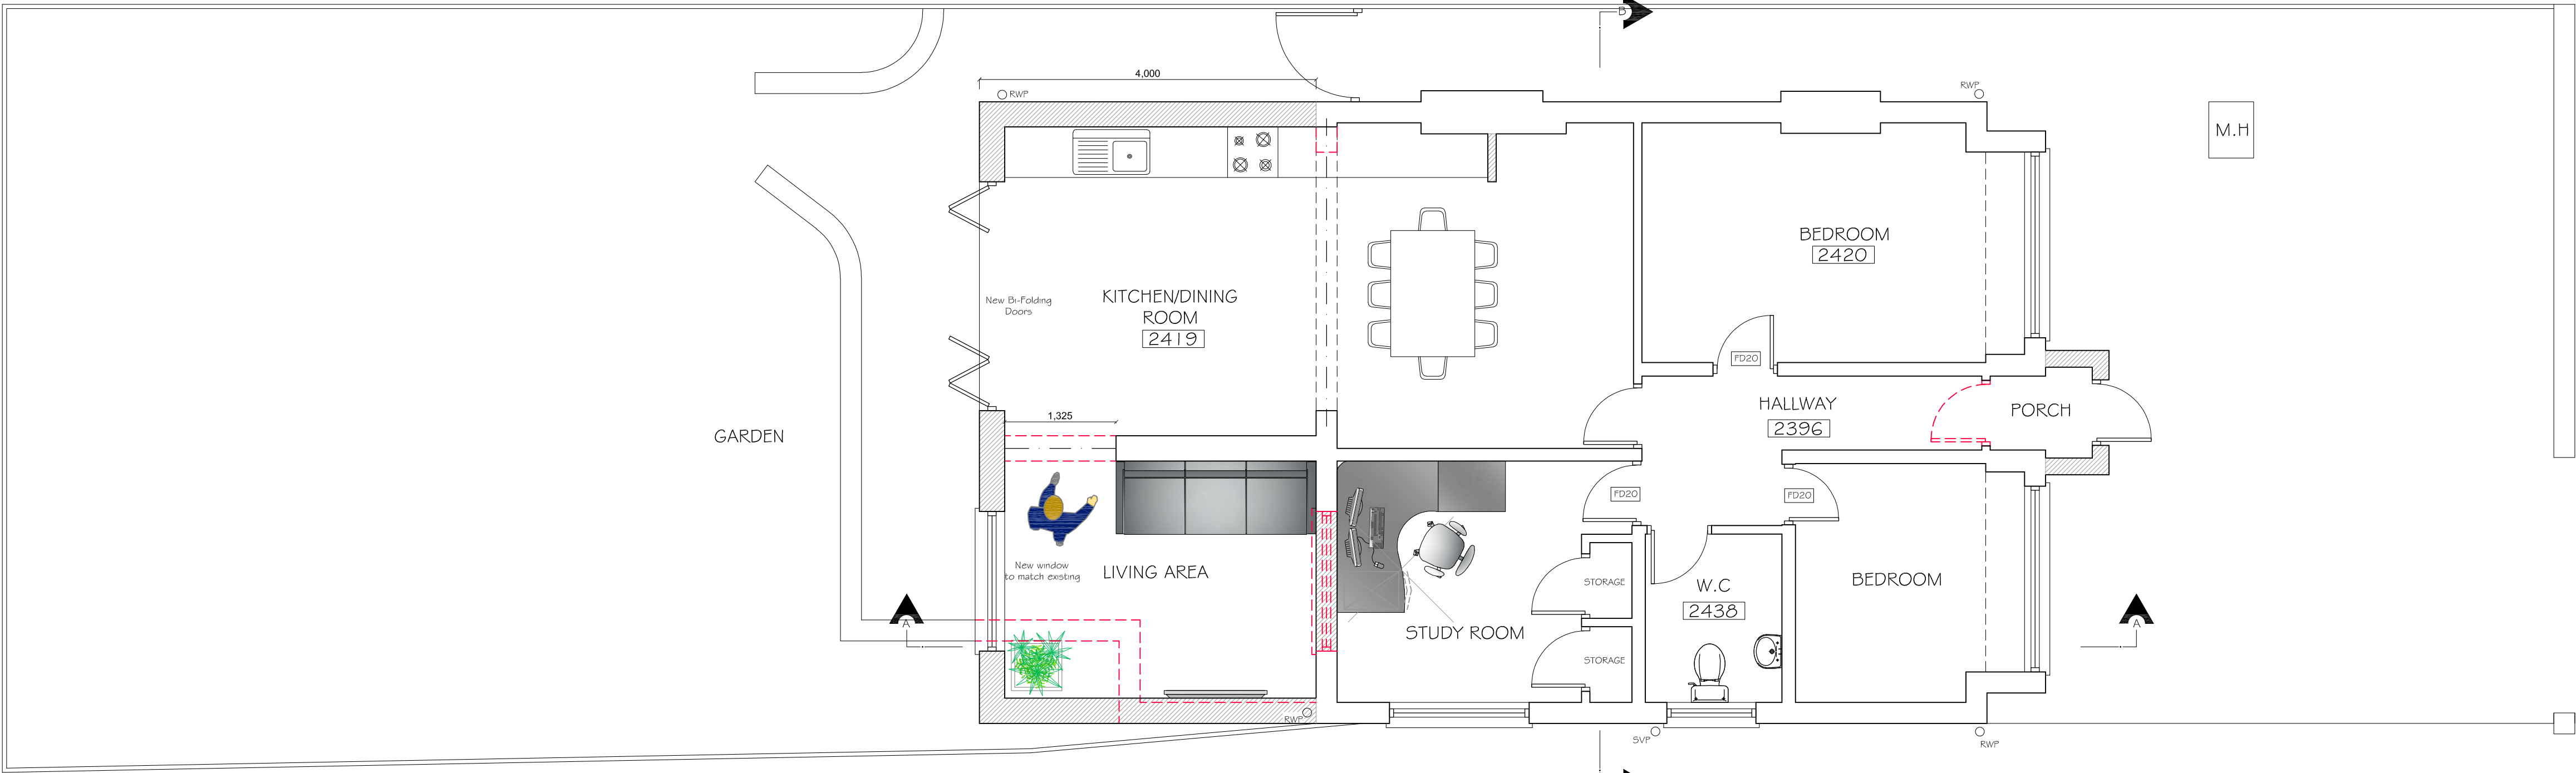

PROPOSED GROUND FLOOR PLAN

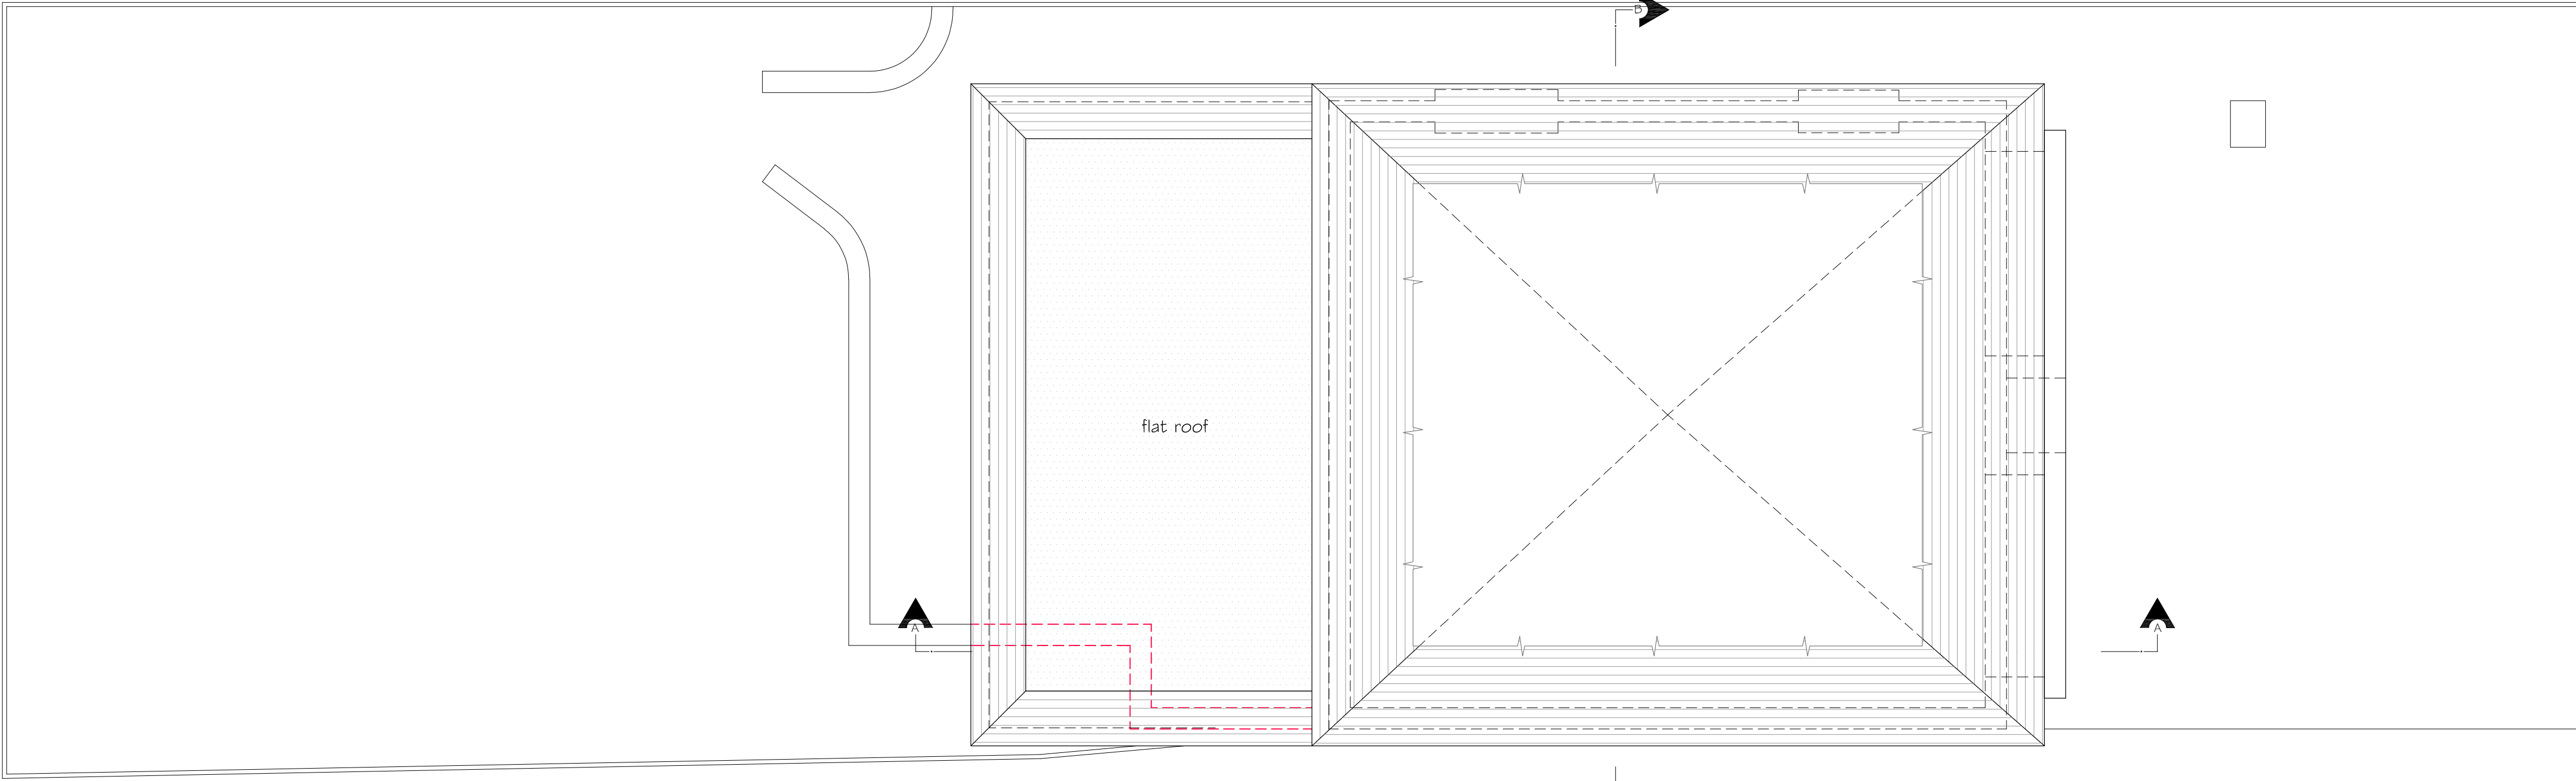

PROPOSED LOFT PLAN

Copyright © Studio 136 Architects Ltd
This drawing which is the property of Studio 136 Architects Ltd is the subject of Intellectual Property Rights including copyright and design right and shall not be reproduced, copied, loaned or submitted to any other party without the written consent of Studio 136 Architects Ltd.

This drawing is not to be scaled. Only figured dimensions to be taken. Any discrepancies to be reported to the Studio 136 Architects prior to setting out or ordering of any materials



Project

LOFT CONVERSION PLUS SINGLE STOREY REAR EXTENSION
186 FAIRWAY RUISLIP
HA4 0SL
LONDON

Client

MR. TUFFY
186 FAIRWAY RUISLIP
HA4 0SL
LONDON

Drawing Title

EXISTING & PROPOSED PLANS
& SECTIONS

Scale	Drawn	Checked	Authorised
1:100/1:50@A1	SDS	-	-
	OCT 2017	-	-

Drawing Number	Rev
ST_OCT 17_186 FAIR_02	A