
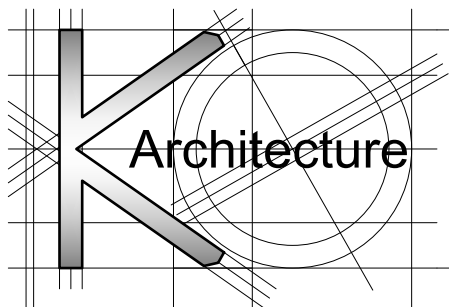


All work to comply with current building regulations and codes of practice

Do not scale from drawings
all dimensions to be checked
on site before the start of
any work

All Proposed External Materials to Match Existing External Materials

Any Proposed Windows to Flank wall to be
Obscure Glazed and Non-Opening below
1.7m from FFL

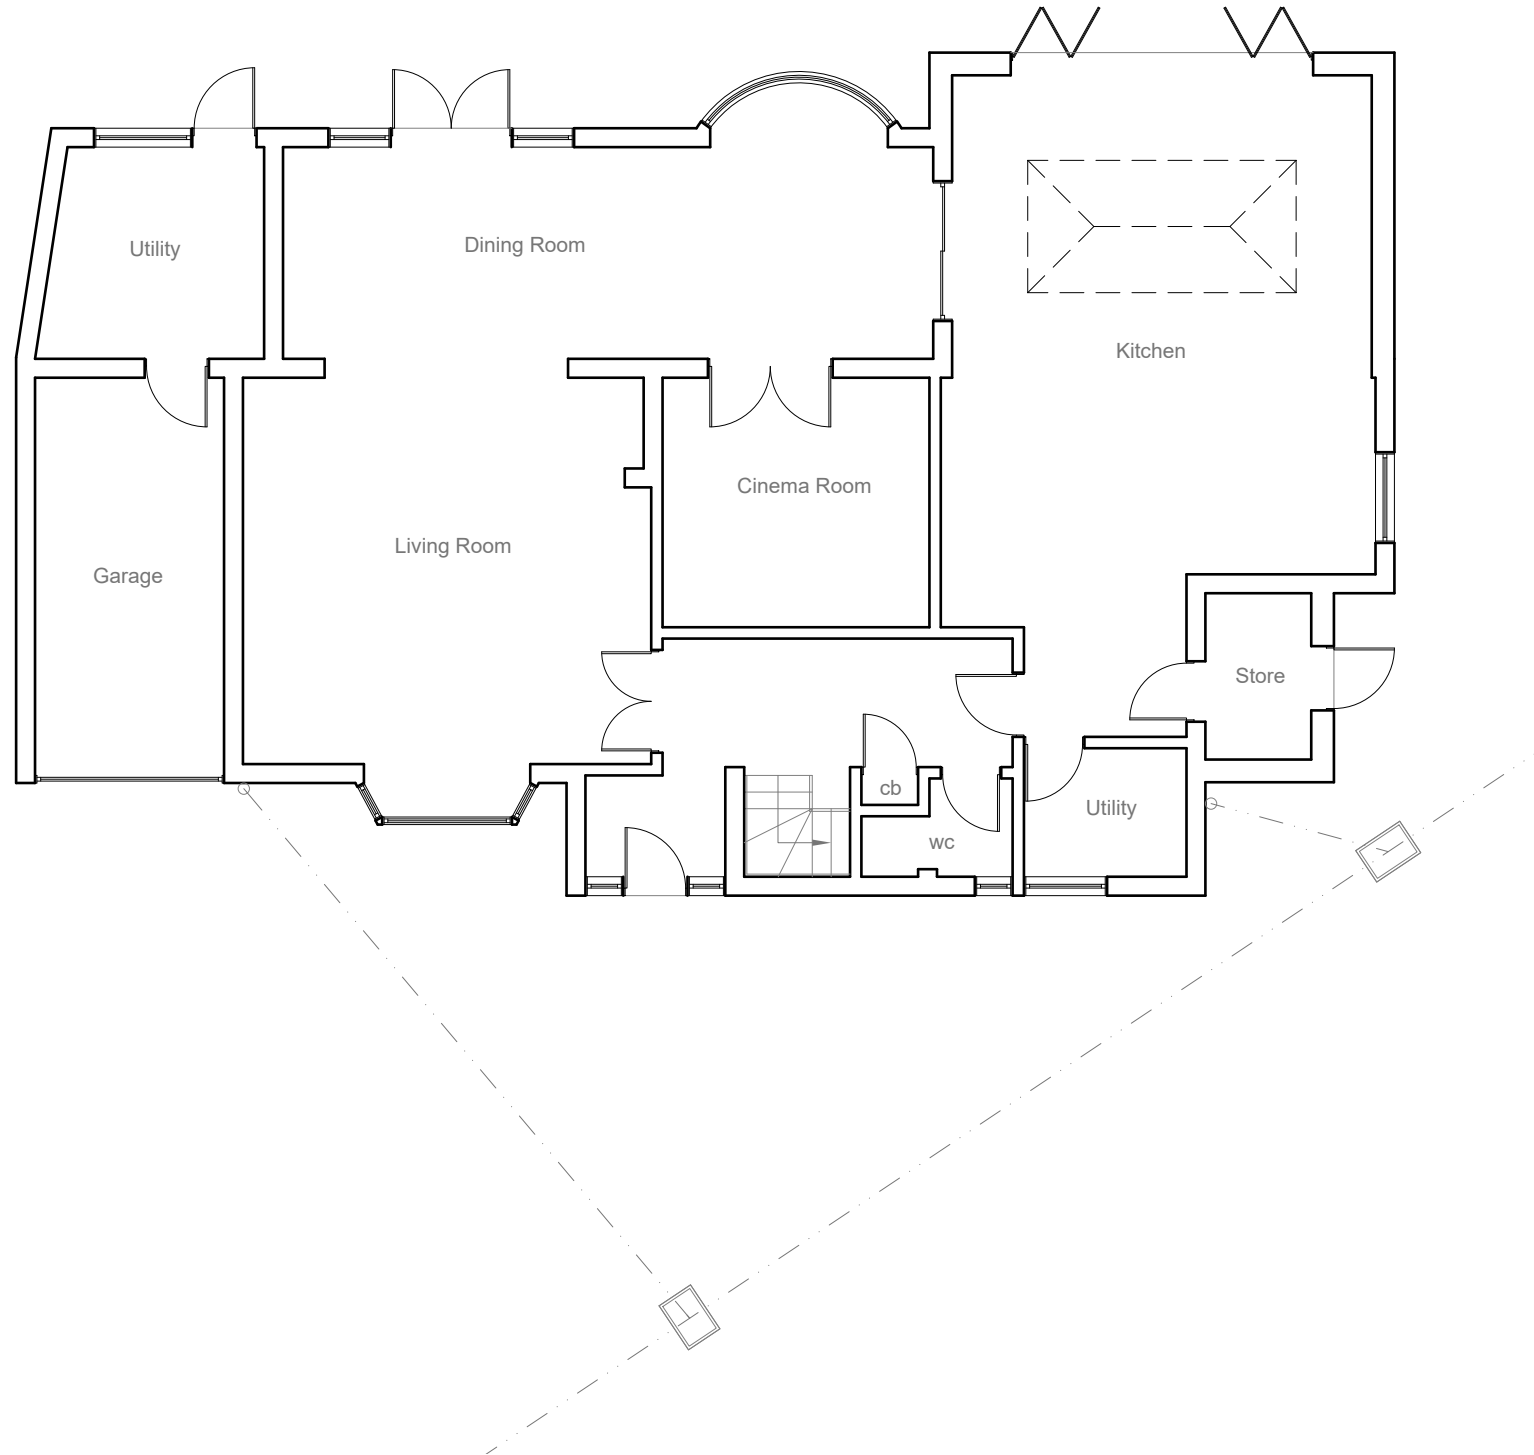


<u>Site Address:</u>	<u>Drawing Content:</u>	<u>Drawings No:</u>	<u>Date Drawn:</u>	Planning Issue						
51 Ickenham Road Ruislip Middlesex HA4 7BZ	Existing Ground Floor Plan	51ickenhamroad/2017/01	15th February 2017	7						
1	2	<u>Drawings Scale:</u>	<u>Drawn By:</u>	<u>Revision:</u>						
		1:100	KG							8

All work to comply with current building regulations and codes of practice


Do not scale from drawings all dimensions to be checked on site before the start of any work

All Proposed External Materials to Match Existing External Materials


Any Proposed Windows to Flank wall to be Obscure Glazed and Non-Opening below 1.7m from FFL

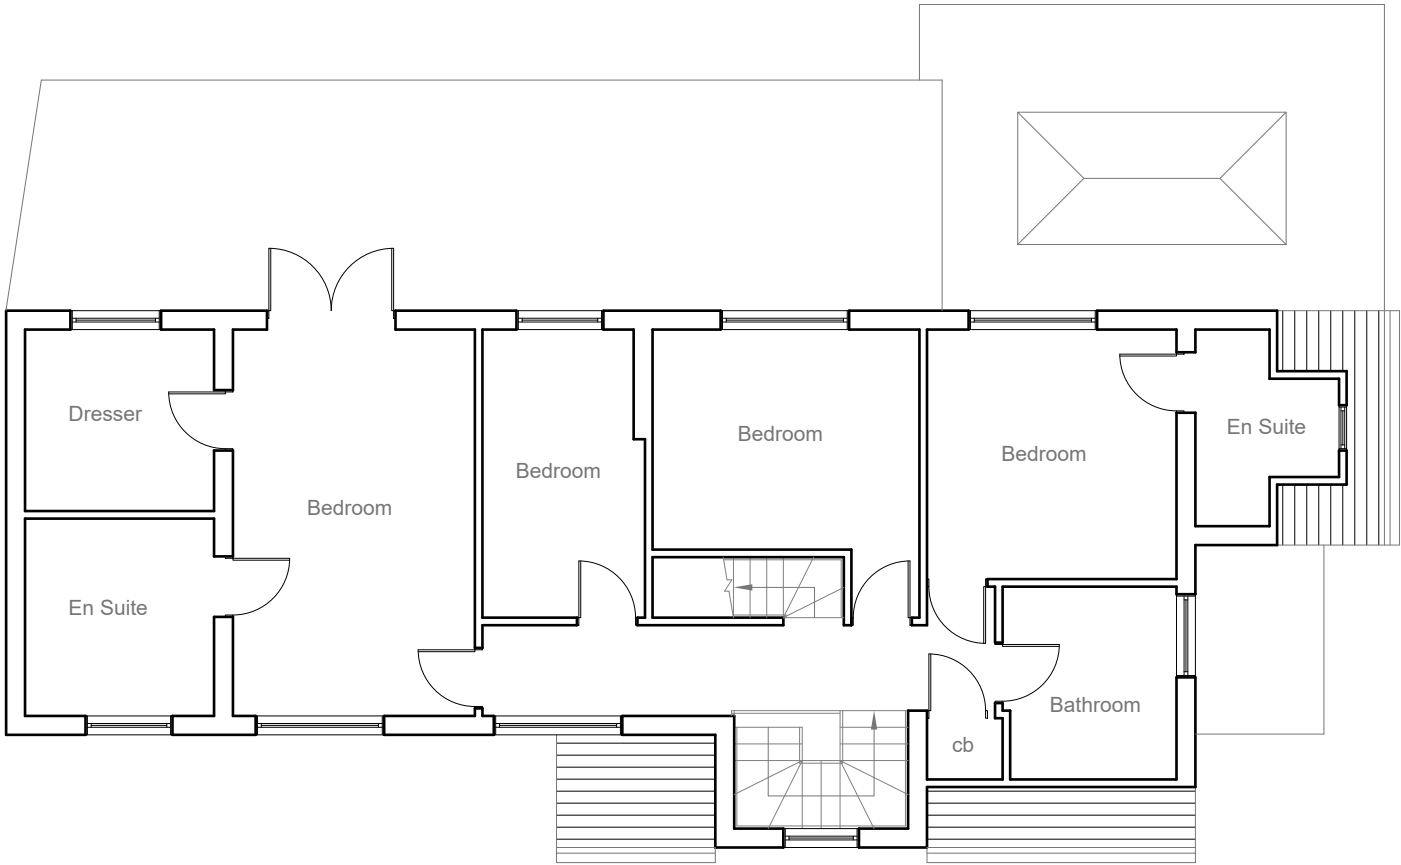

Existing First Floor Plan
Scale 1:100

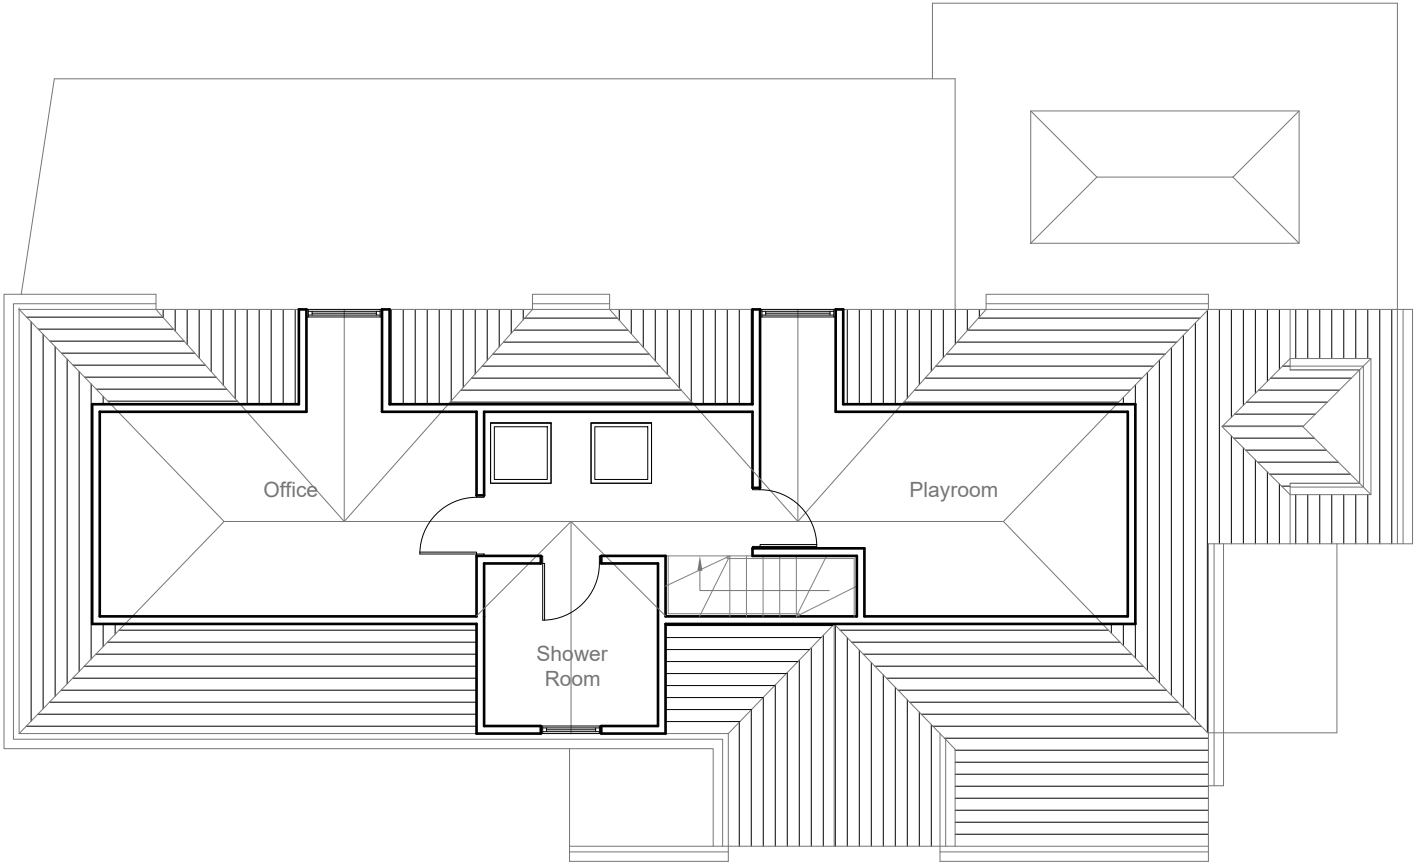


Existing Loft Floor Plan
Scale 1:100

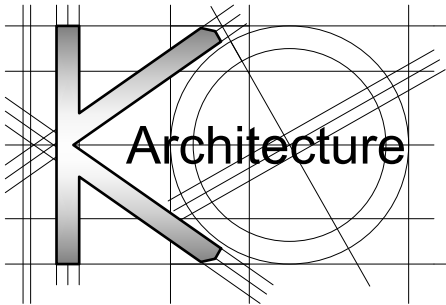

<u>Site Address:</u> 51 Ickenham Road Ruislip Middlesex HA4 7BZ	<u>Drawing Content:</u> Existing First and Loft Floor Plans		<u>Drawings No:</u> 51ickenhamroad/2017/02		<u>Date Drawn:</u> 15th February 2017		Planning Issue	
	1		3		5		7	
	2		<u>Drawings Scale:</u> 1:100		<u>Drawn By:</u> KG		<u>Revision:</u>	8

All work to comply with
current building regulations
and codes of practice
Do not scale from drawings
all dimensions to be checked
on site before the start of
any work
All Proposed External Materials to Match
Existing External Materials

Any Proposed Windows to Flank wall to be
Obscure Glazed and Non-Opening below
1.7m from FFL

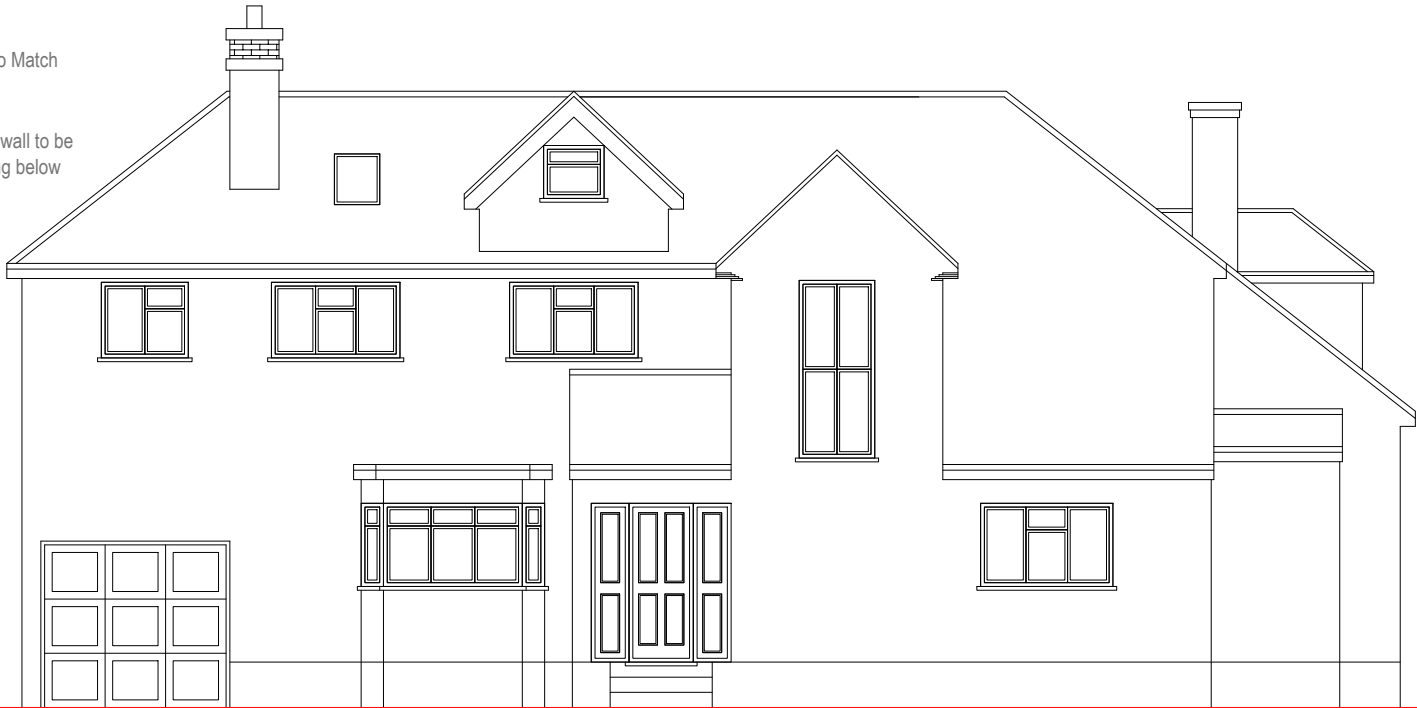

Existing Front Elevation
Scale 1:100




Existing Side Elevation
Scale 1:100



Existing Side Elevation
Scale 1:100



Existing Rear Elevation
Scale 1:100

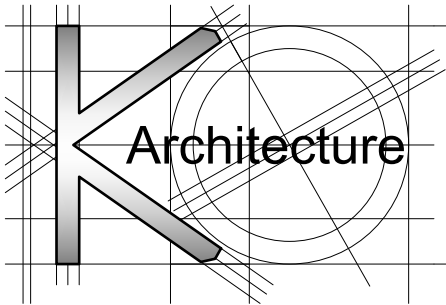

Site Address:
51 Ickenham Road
Ruislip
Middlesex
HA4 7BZ

1

Drawing Content:
Existing Elevations

2

Drawings No:
51ickenhamroad/2017/03

3

Drawings Scale:
1:100

4

Date Drawn:
15th Febraury 2017

5

Drawn By:
KG

6

Planning Issue

7

Revision:

A

03
18


8

All work to comply with current building regulations and codes of practice


Do not scale from drawings
all dimensions to be checked on site before the start of any work

All Proposed External Materials to Match Existing External Materials


Any Proposed Windows to Flank wall to be Obscure Glazed and Non-Opening below 1.7m from FFL

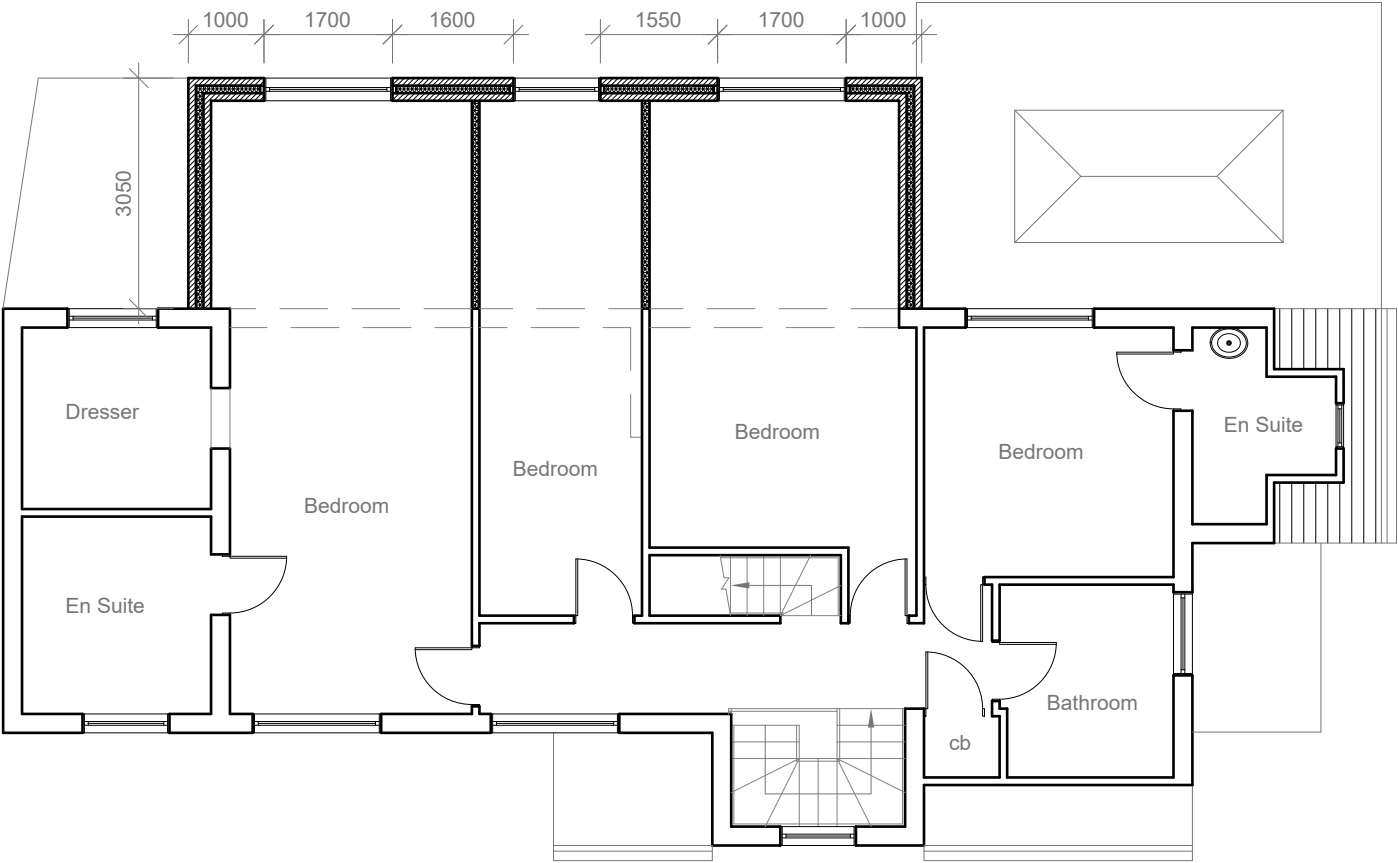

Proposed First Floor Plan
Scale 1:100

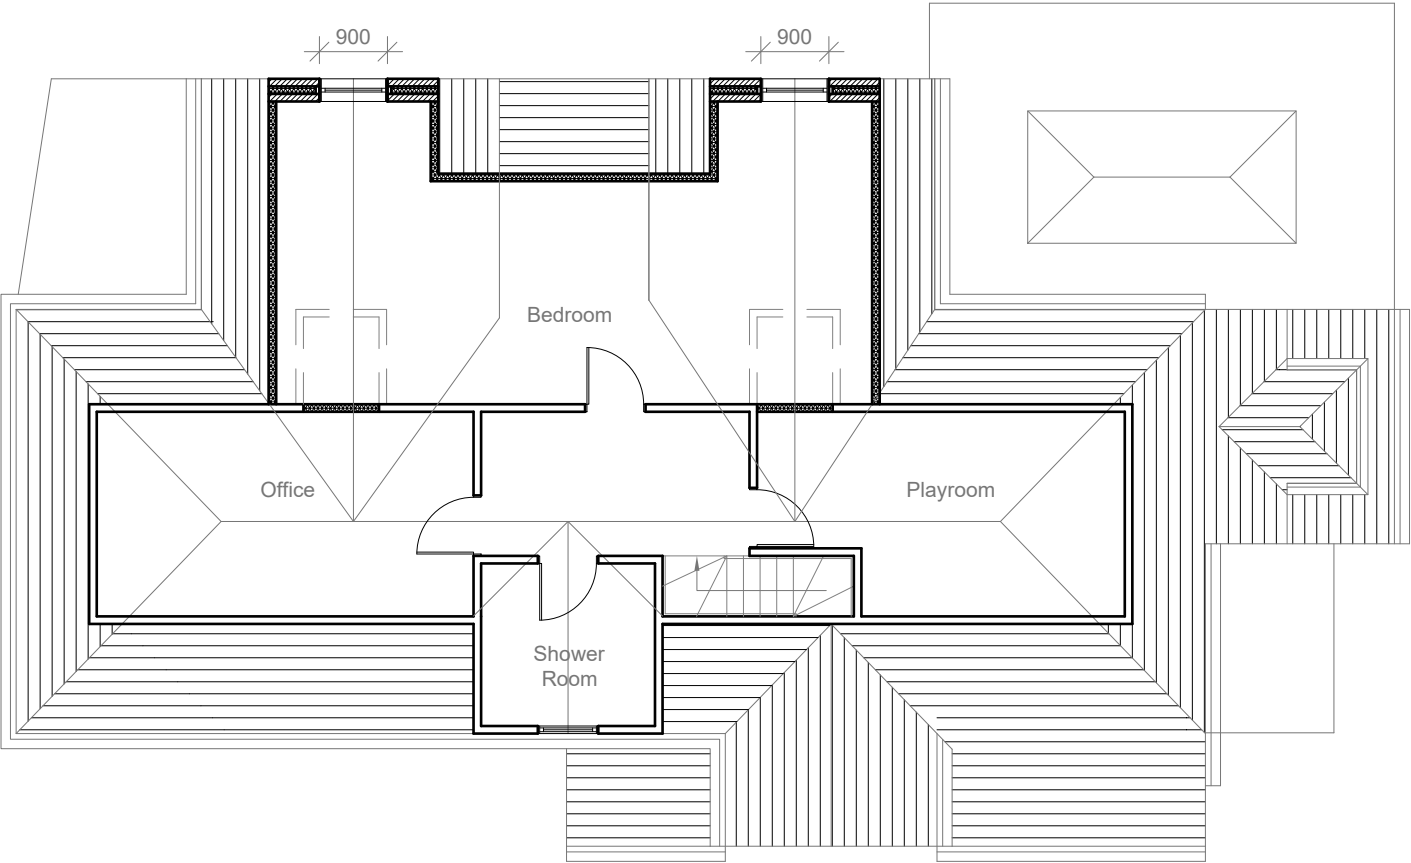


Proposed Loft Floor Plan
Scale 1:100

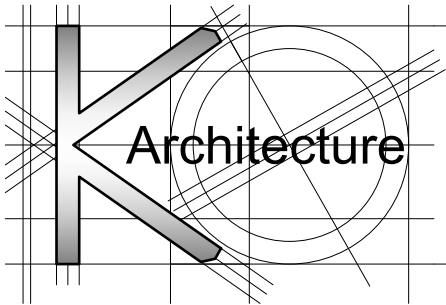	<u>Site Address:</u> 51 Ickenham Road Ruislip Middlesex HA4 7BZ	<u>Drawing Content:</u> Proposed First and Loft Floor Plans	<u>Drawings No:</u> 51ickenhamroad/2017/05	<u>Date Drawn:</u> 15th February 2017	Planning Issue			
	1	2	3	5	7			
			<u>Drawings Scale:</u> 1:100	<u>Drawn By:</u> KG	<u>Revision:</u>	A	B	
			4	6		10 17	01 18	8

All work to comply with
current building regulations
and codes of practice
Do not scale from drawings
all dimensions to be checked
on site before the start of
any work
All Proposed External Materials to Match
Existing External Materials


Any Proposed Windows to Flank wall to be
Obscure Glazed and Non-Opening below
1.7m from FFL

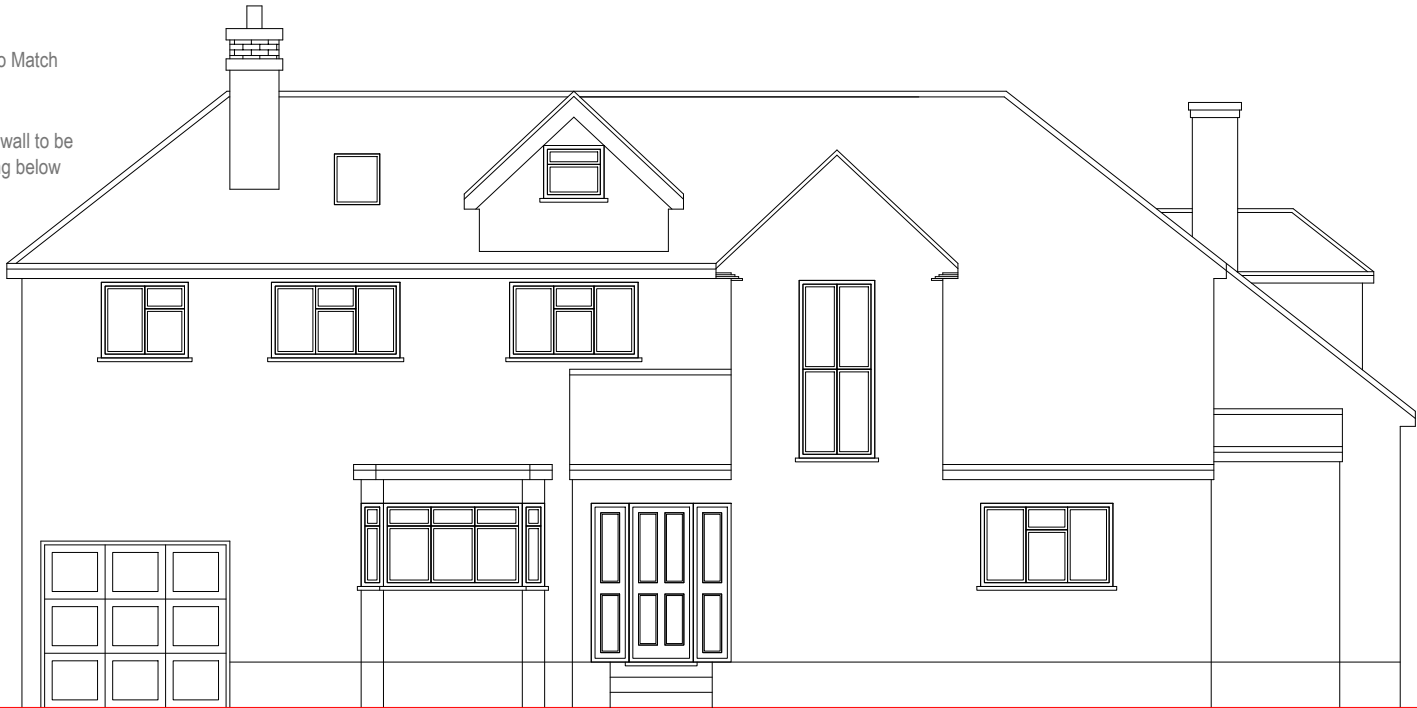

Proposed Front Elevation
Scale 1:100




Proposed Side Elevation
Scale 1:100

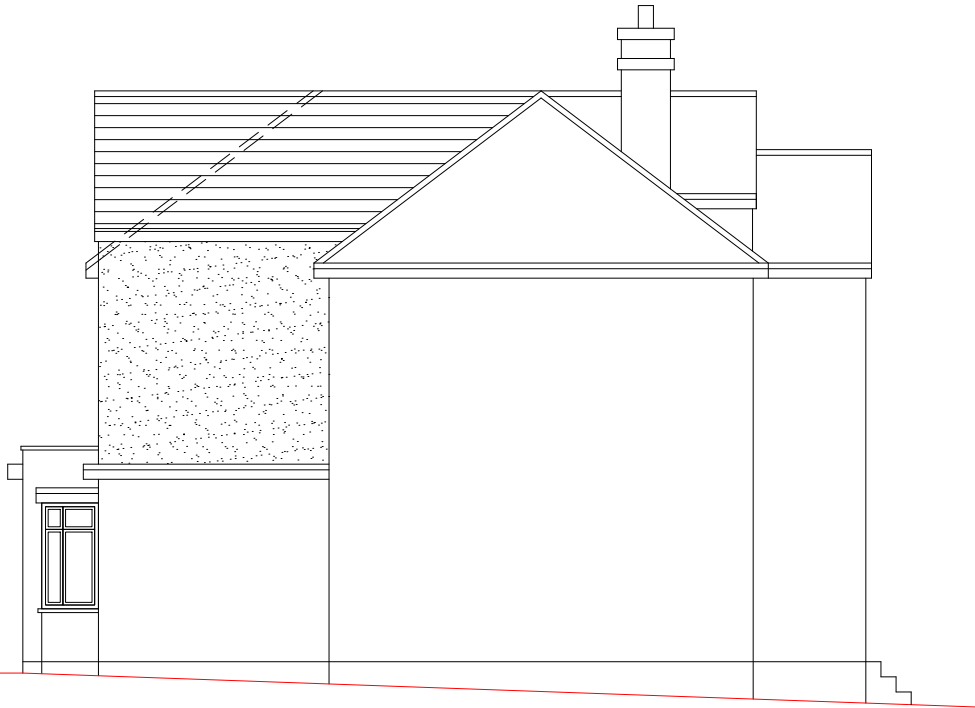

Proposed Side Elevation
Scale 1:100



Proposed Rear Elevation
Scale 1:100

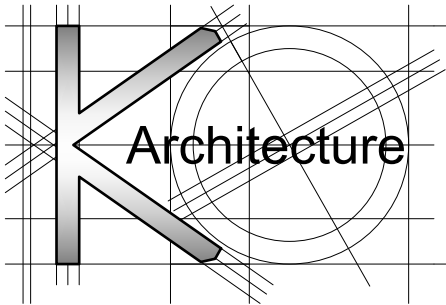

Site Address:
51 Ickenham Road
Ruislip
Middlesex
HA4 7BZ

1

Drawing Content:
Proposed Elevations

2

Drawings No:
51ickenhamroad/2017/06

3

Drawings Scale:
1:100

4

Date Drawn:
15th Febraury 2017

5

Drawn By:
KG

6


Planning Issue

7

Revision:

A B
10 03
17 18


8

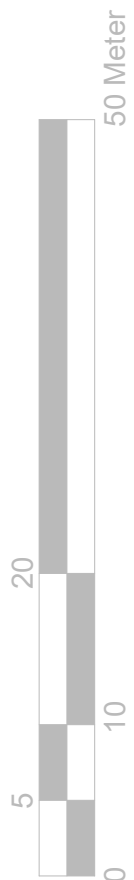

1:500




1:1250

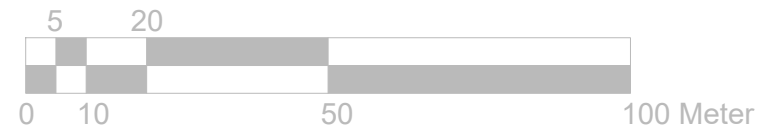

Block Plan Scale 1:500

Location Plan Scale 1:1250

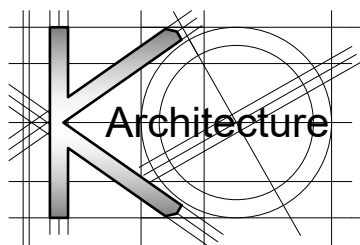

Site Address:

51 Ickenham Road
Ruislip
Middlesex
HA4 7BZ

1

Drawing Content:

Location Plan
Block Plan

2

Drawings No:

51ickenhamroad/2014/07

3

Date Drawn:

27th April 2014

5

Drawings Scale:

1:1250/500

4

Drawn By:

KG

6

Planning Issue

7

Revision:

A

B

03
15

03
18

8