

SELDON CONSULTANCY

Oakwood Studio, Rowley Lane, Wexham SL3 6PB

T: 01753 662233 • Mobile: 07796 102834

E: michael.jaquiss@gmail.com • selsdonconsultancy@gmail.com

To	Project	Job. No/Ref.
L. Bot Hillingdon	24730 / APP	2019. / 2496

Enclosure Description	Date
-----------------------	------

8.8.19

Ref Your E.M. 7/8/19

Positano Restaurant 39 Station Road
West Drayton request refers.

(1) Location plan outlined in Red
(SENT.).

(2) Confirmation given that you can remove
the additional notes from the application
form which are not within the question
boxes.

(3) To Sange Exists.

To / Hillingdon @ TerraQuest.co.

Alt The Hillingdon Team

Principal: Michael Jaquiss


T/A Selsdon Consultancy

Founded 1965 as Reginald Gale & Jaquiss. Jaquiss Lipscomb Partnership


International Building Design Partnership

Disciplines include: Architecture • Surveying • Town Planning • Project Management


2K R.

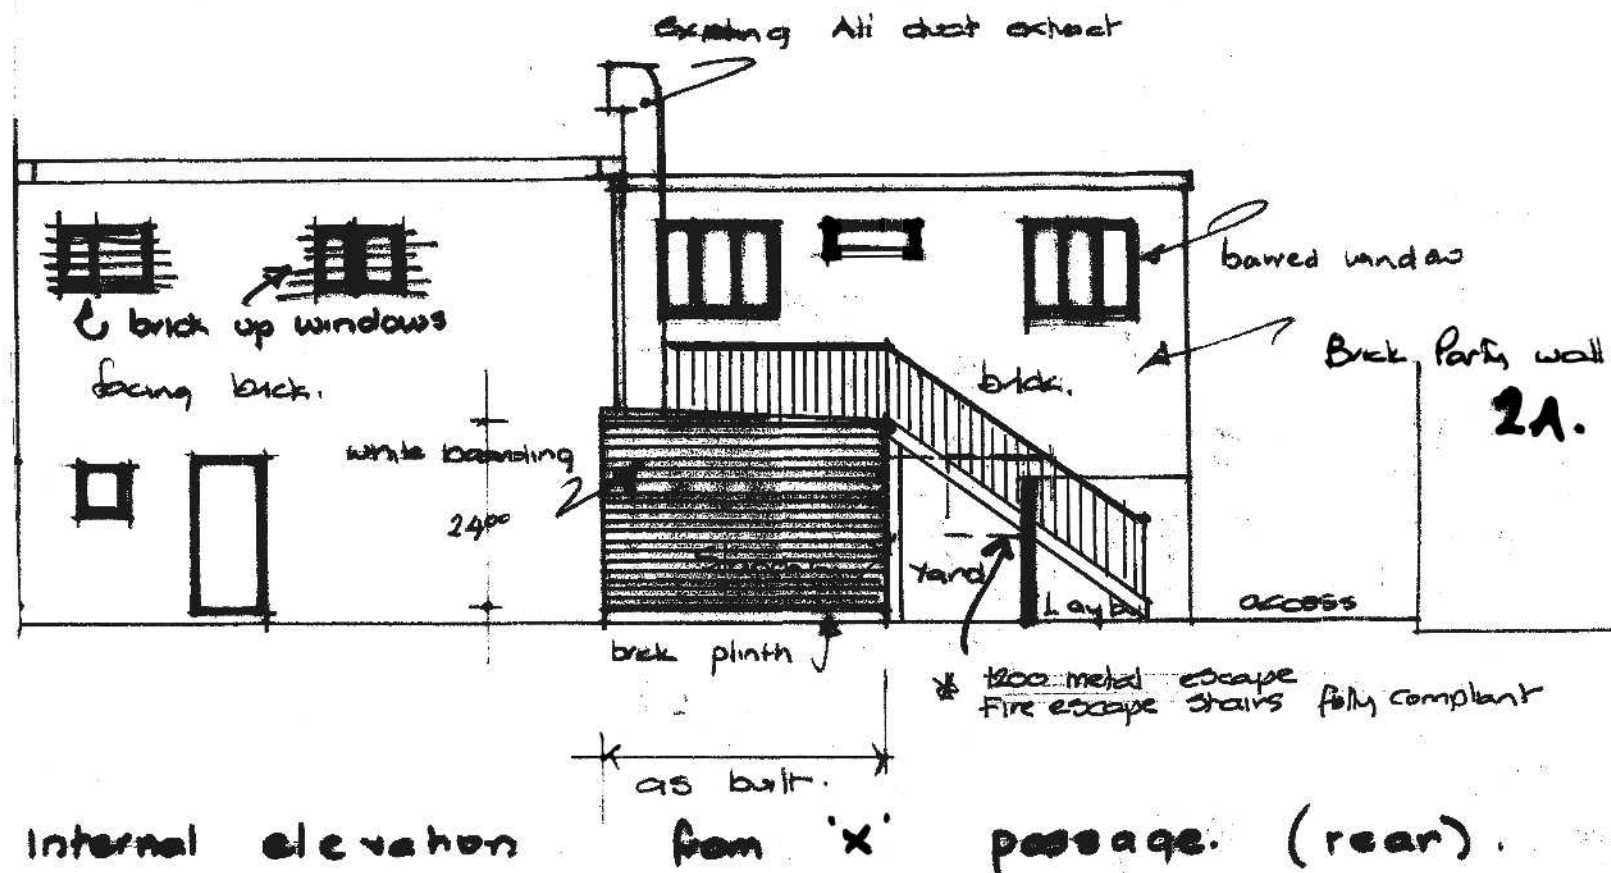


No external change to duct.

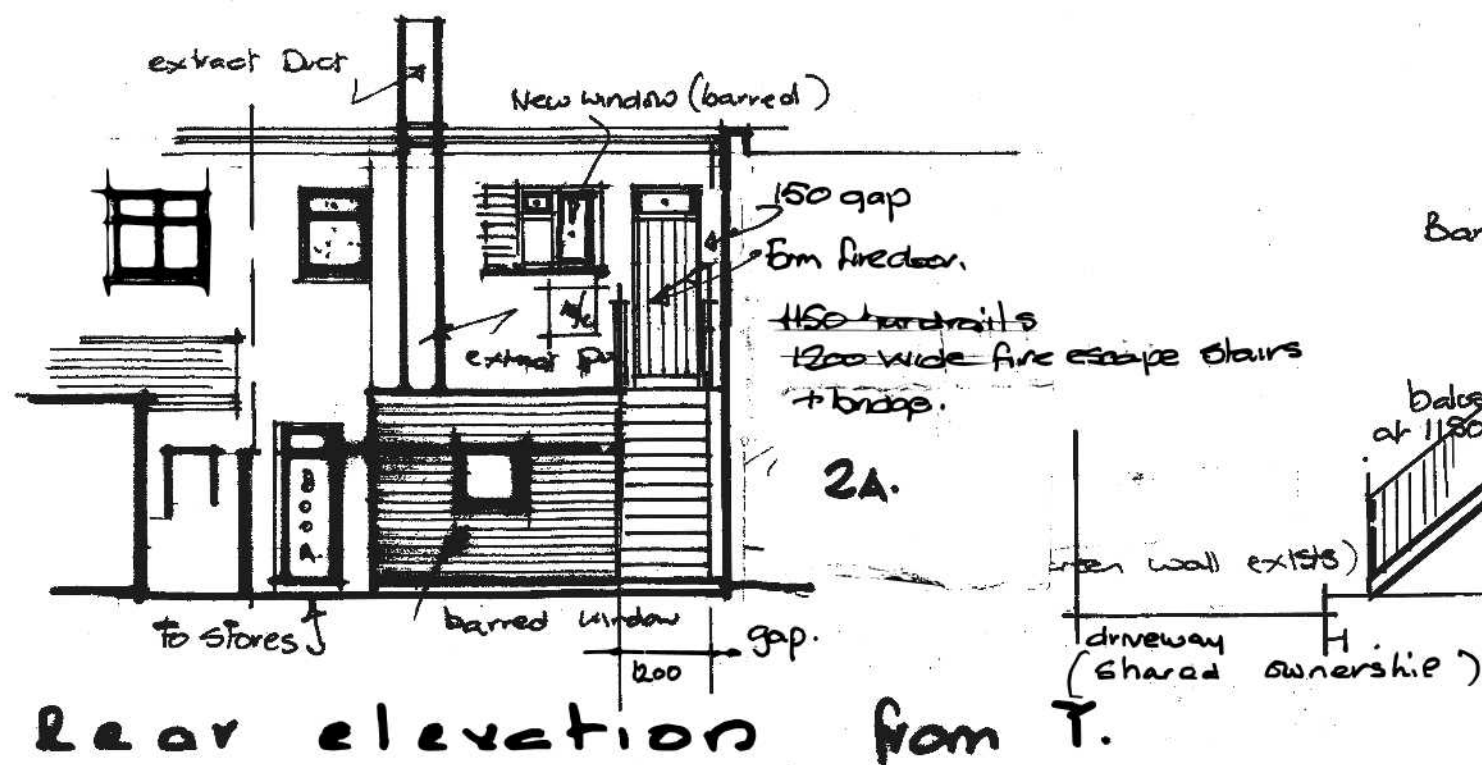

Rear elevation from T.

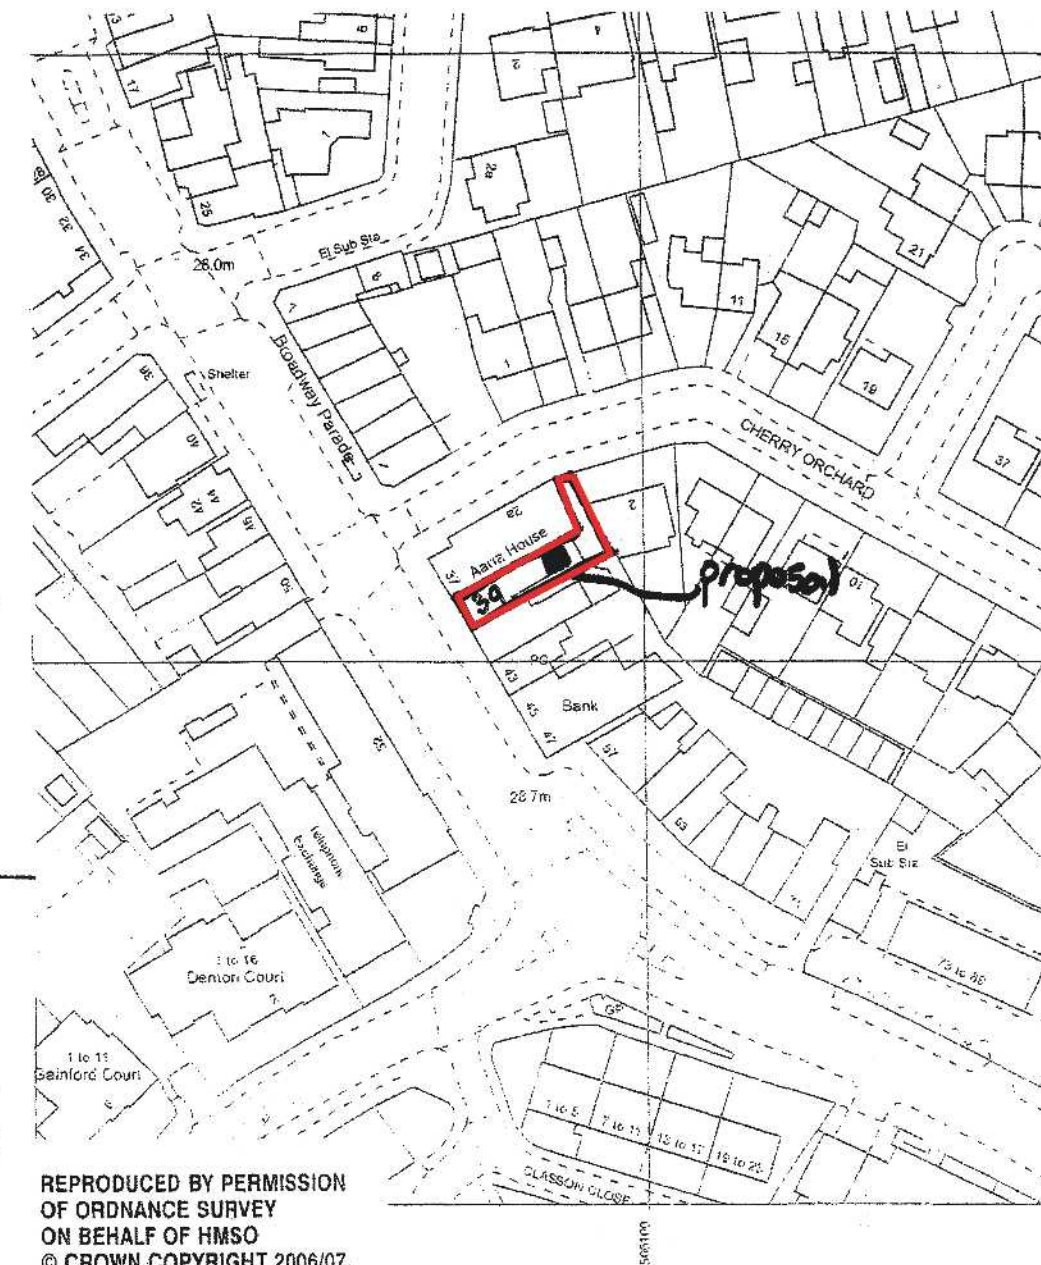

REPRODUCED BY PERMISSION
OF ORDNANCE SURVEY
ON BEHALF OF HMSO
© CROWN COPYRIGHT 2006/07.
ALL RIGHTS RESERVED.
LICENCE NUMBER 100044697
SELSDON CONSULTANCY

 


lambton ptn
1: 1250

Revised
26/6/19.


- * add fireescape.
- + rear door/window.

DWG 39SR (2) R.

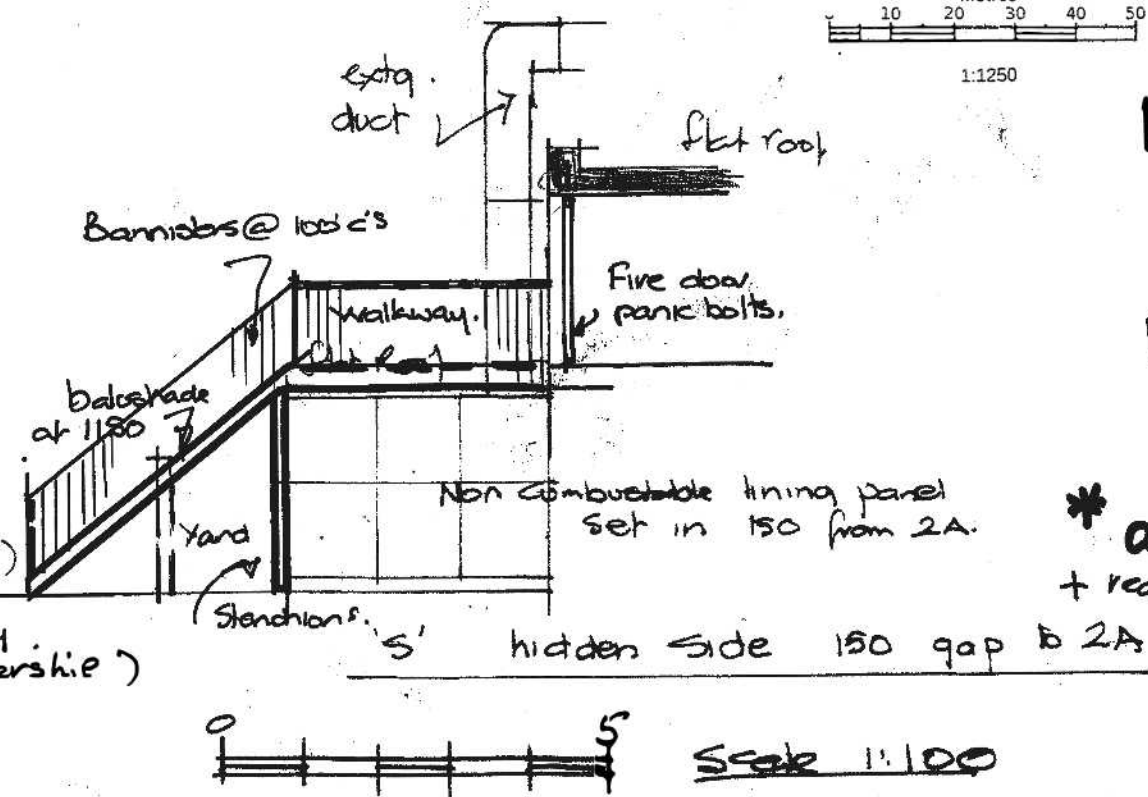


Scale 1:100

Front minor elevation
Chenaps.

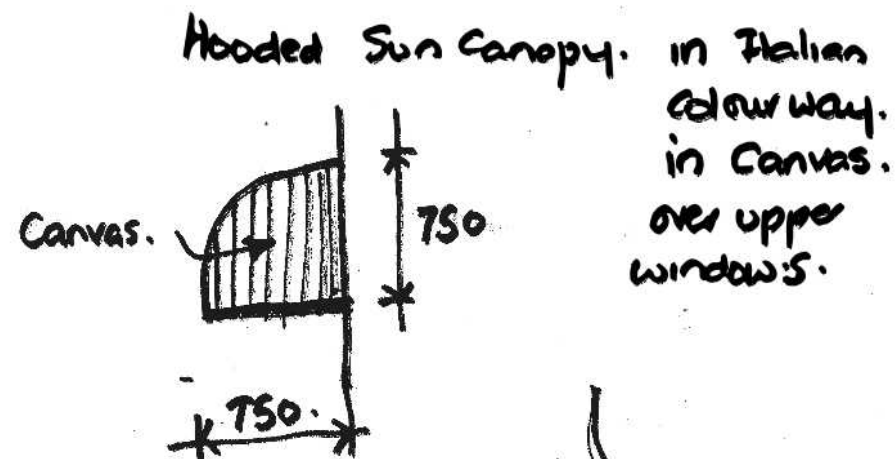

Canvas Italian striped awnings over upper windows.

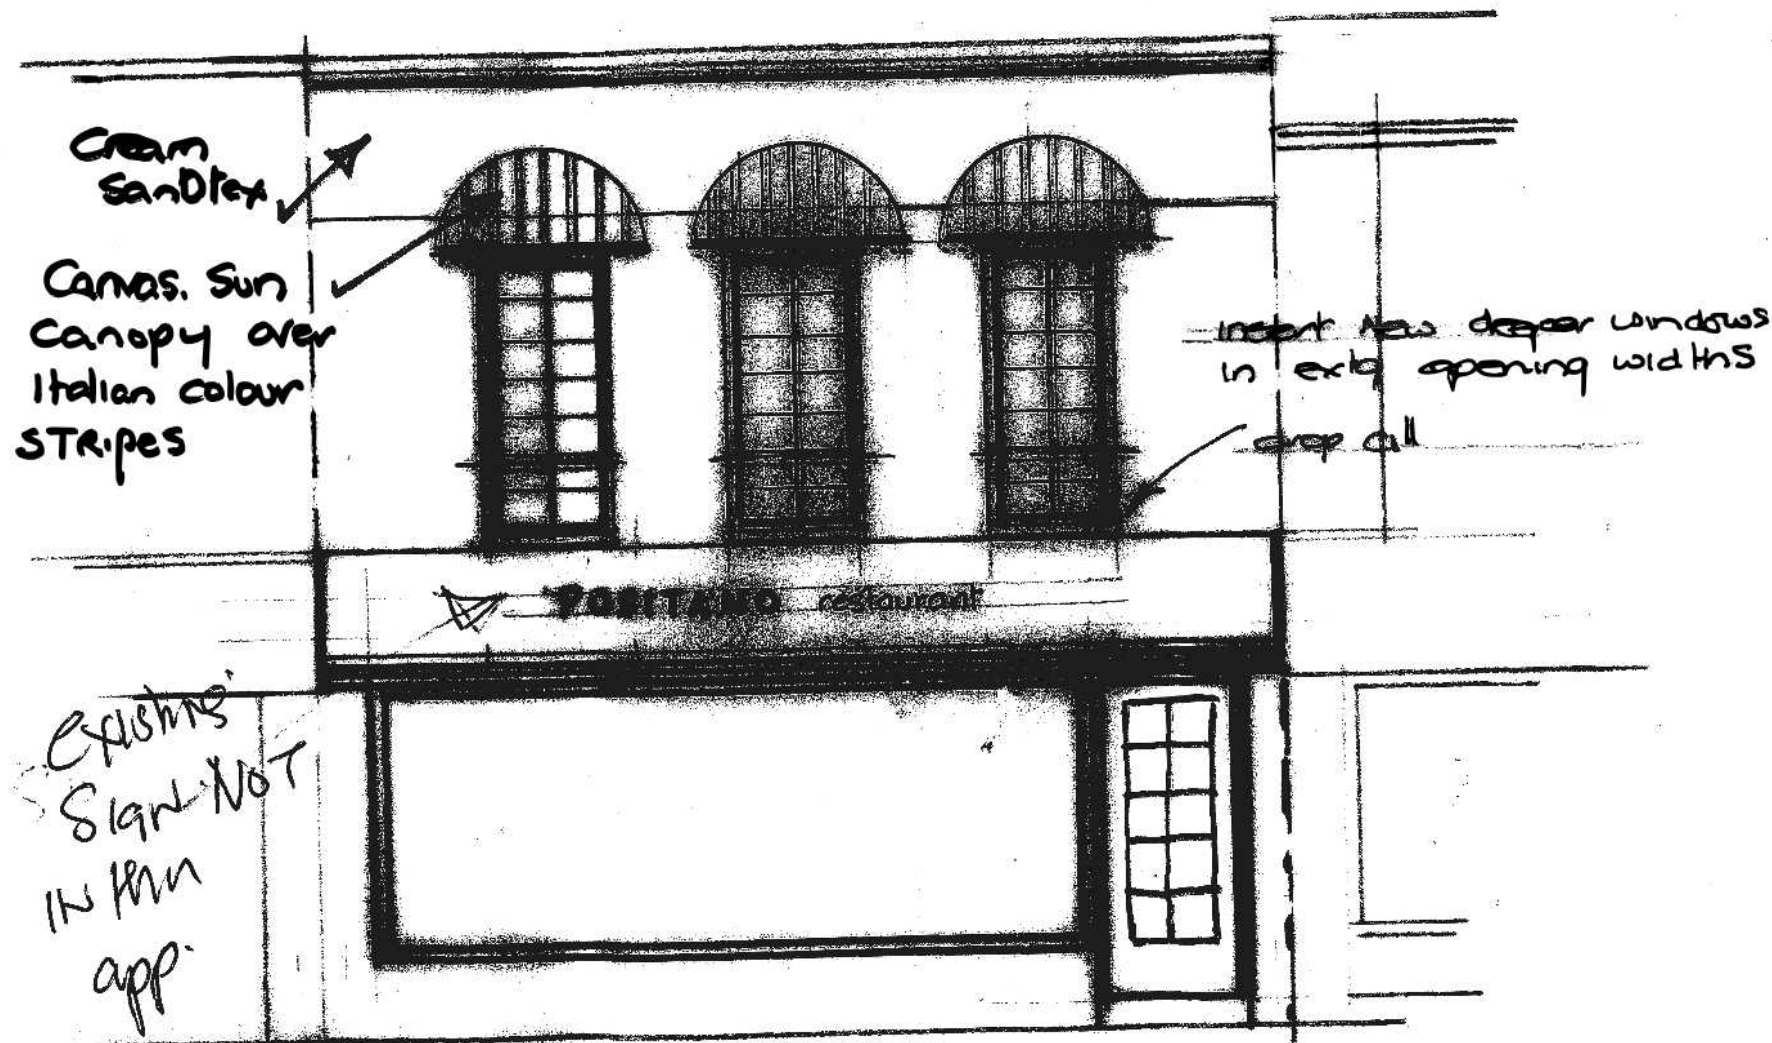


FRONT 39 STATION ROAD.


Minor elevation

STATION ROAD

Cherry orchard

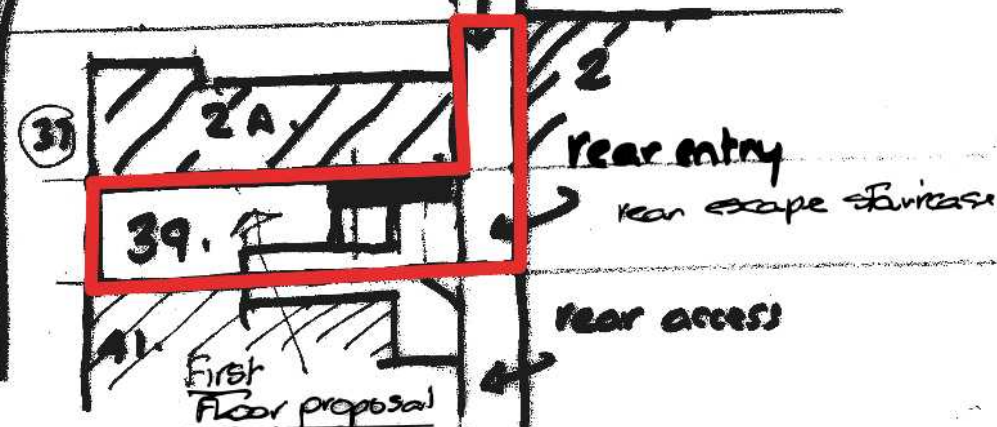

Site plan 1:500 th.

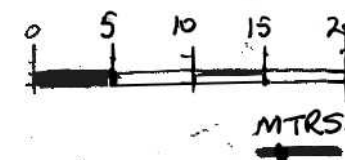

Scale 1:50 (Front)

SELDON CONSULTANCY

Architecture • Town Planning • Surveying

52 Packhorse Road, Gerrards Cross,

Buckinghamshire SL9 8EF

T: 01753 895401 • Mobile: 07796 102834

DWG No

39.S.R 1-4

27/6/19
.R.