



Front minor elevational changes.

Canvas Italian striped cap awnings over upper windows.

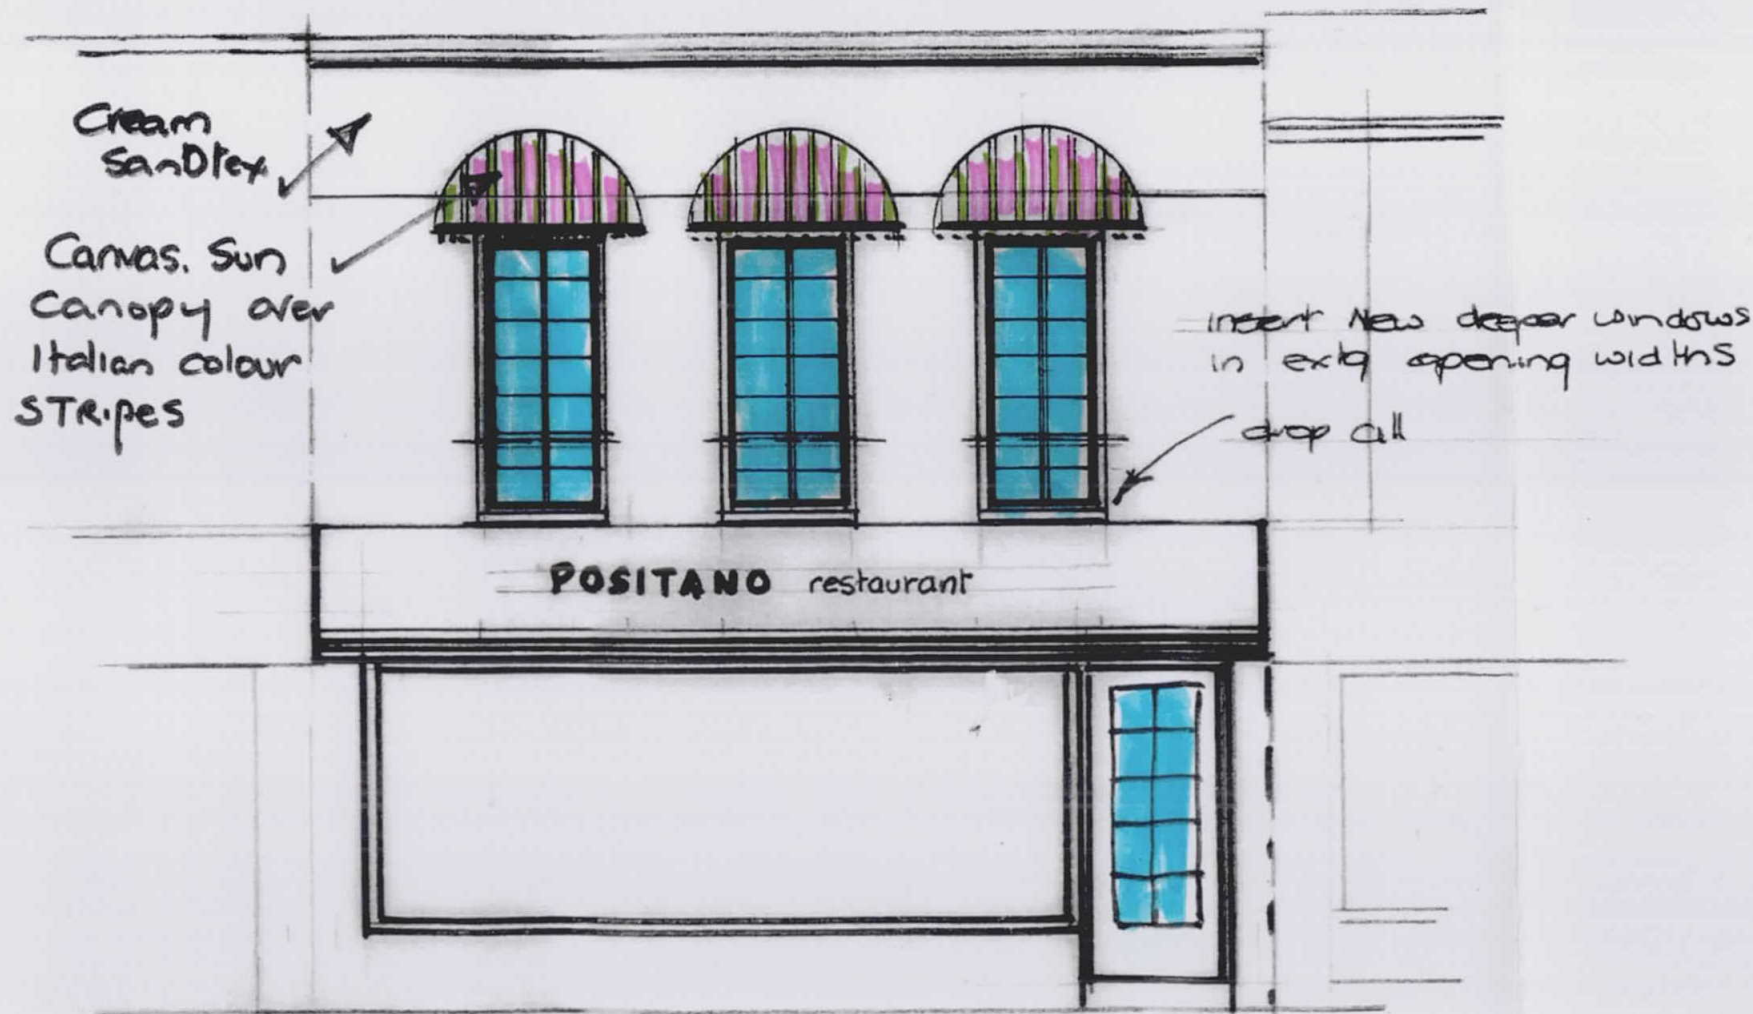


FRONT 39 STATION ROAD.



* Minor elevational

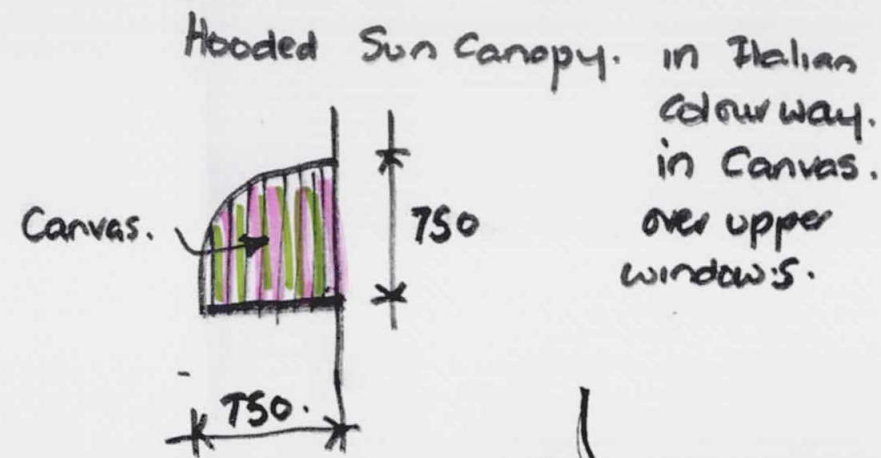

F2

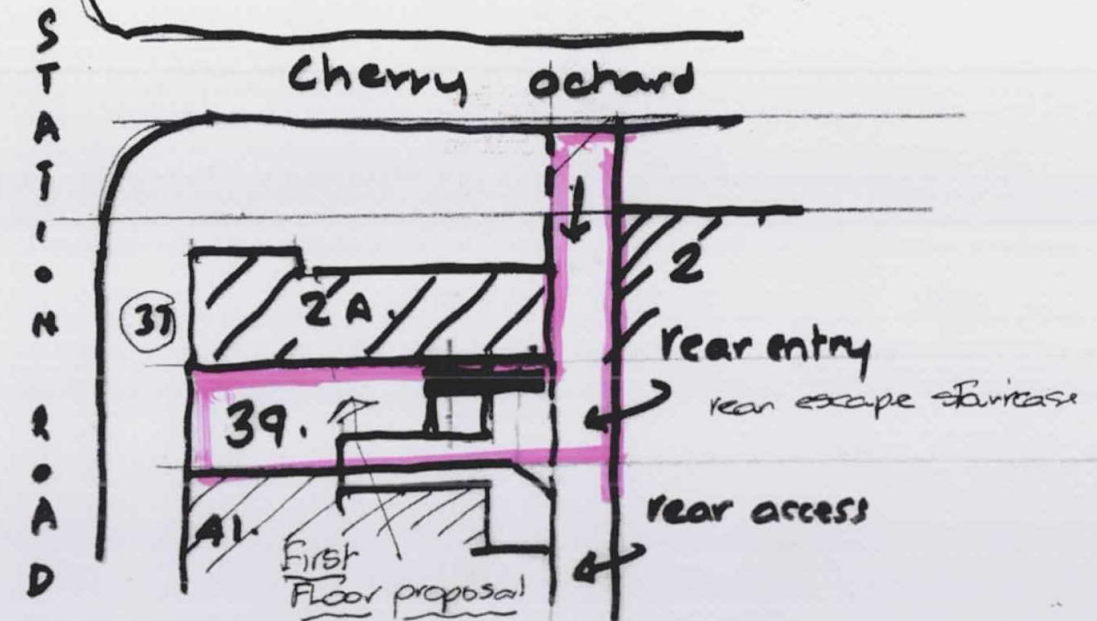

Site plan 1:500 th.

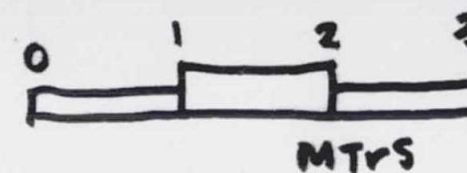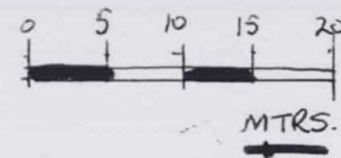

Scale 1:50 (Front)

SELSDON CONSULTANCY

Architecture • Town Planning • Surveying

52 Packhorse Road, Gerrards Cross,
Buckinghamshire SL9 8EF

T: 01753 895401 • Mobile: 07796 102834

DWG No	39.S.R 1-4	27/6/19 .R.
--------	------------	----------------