


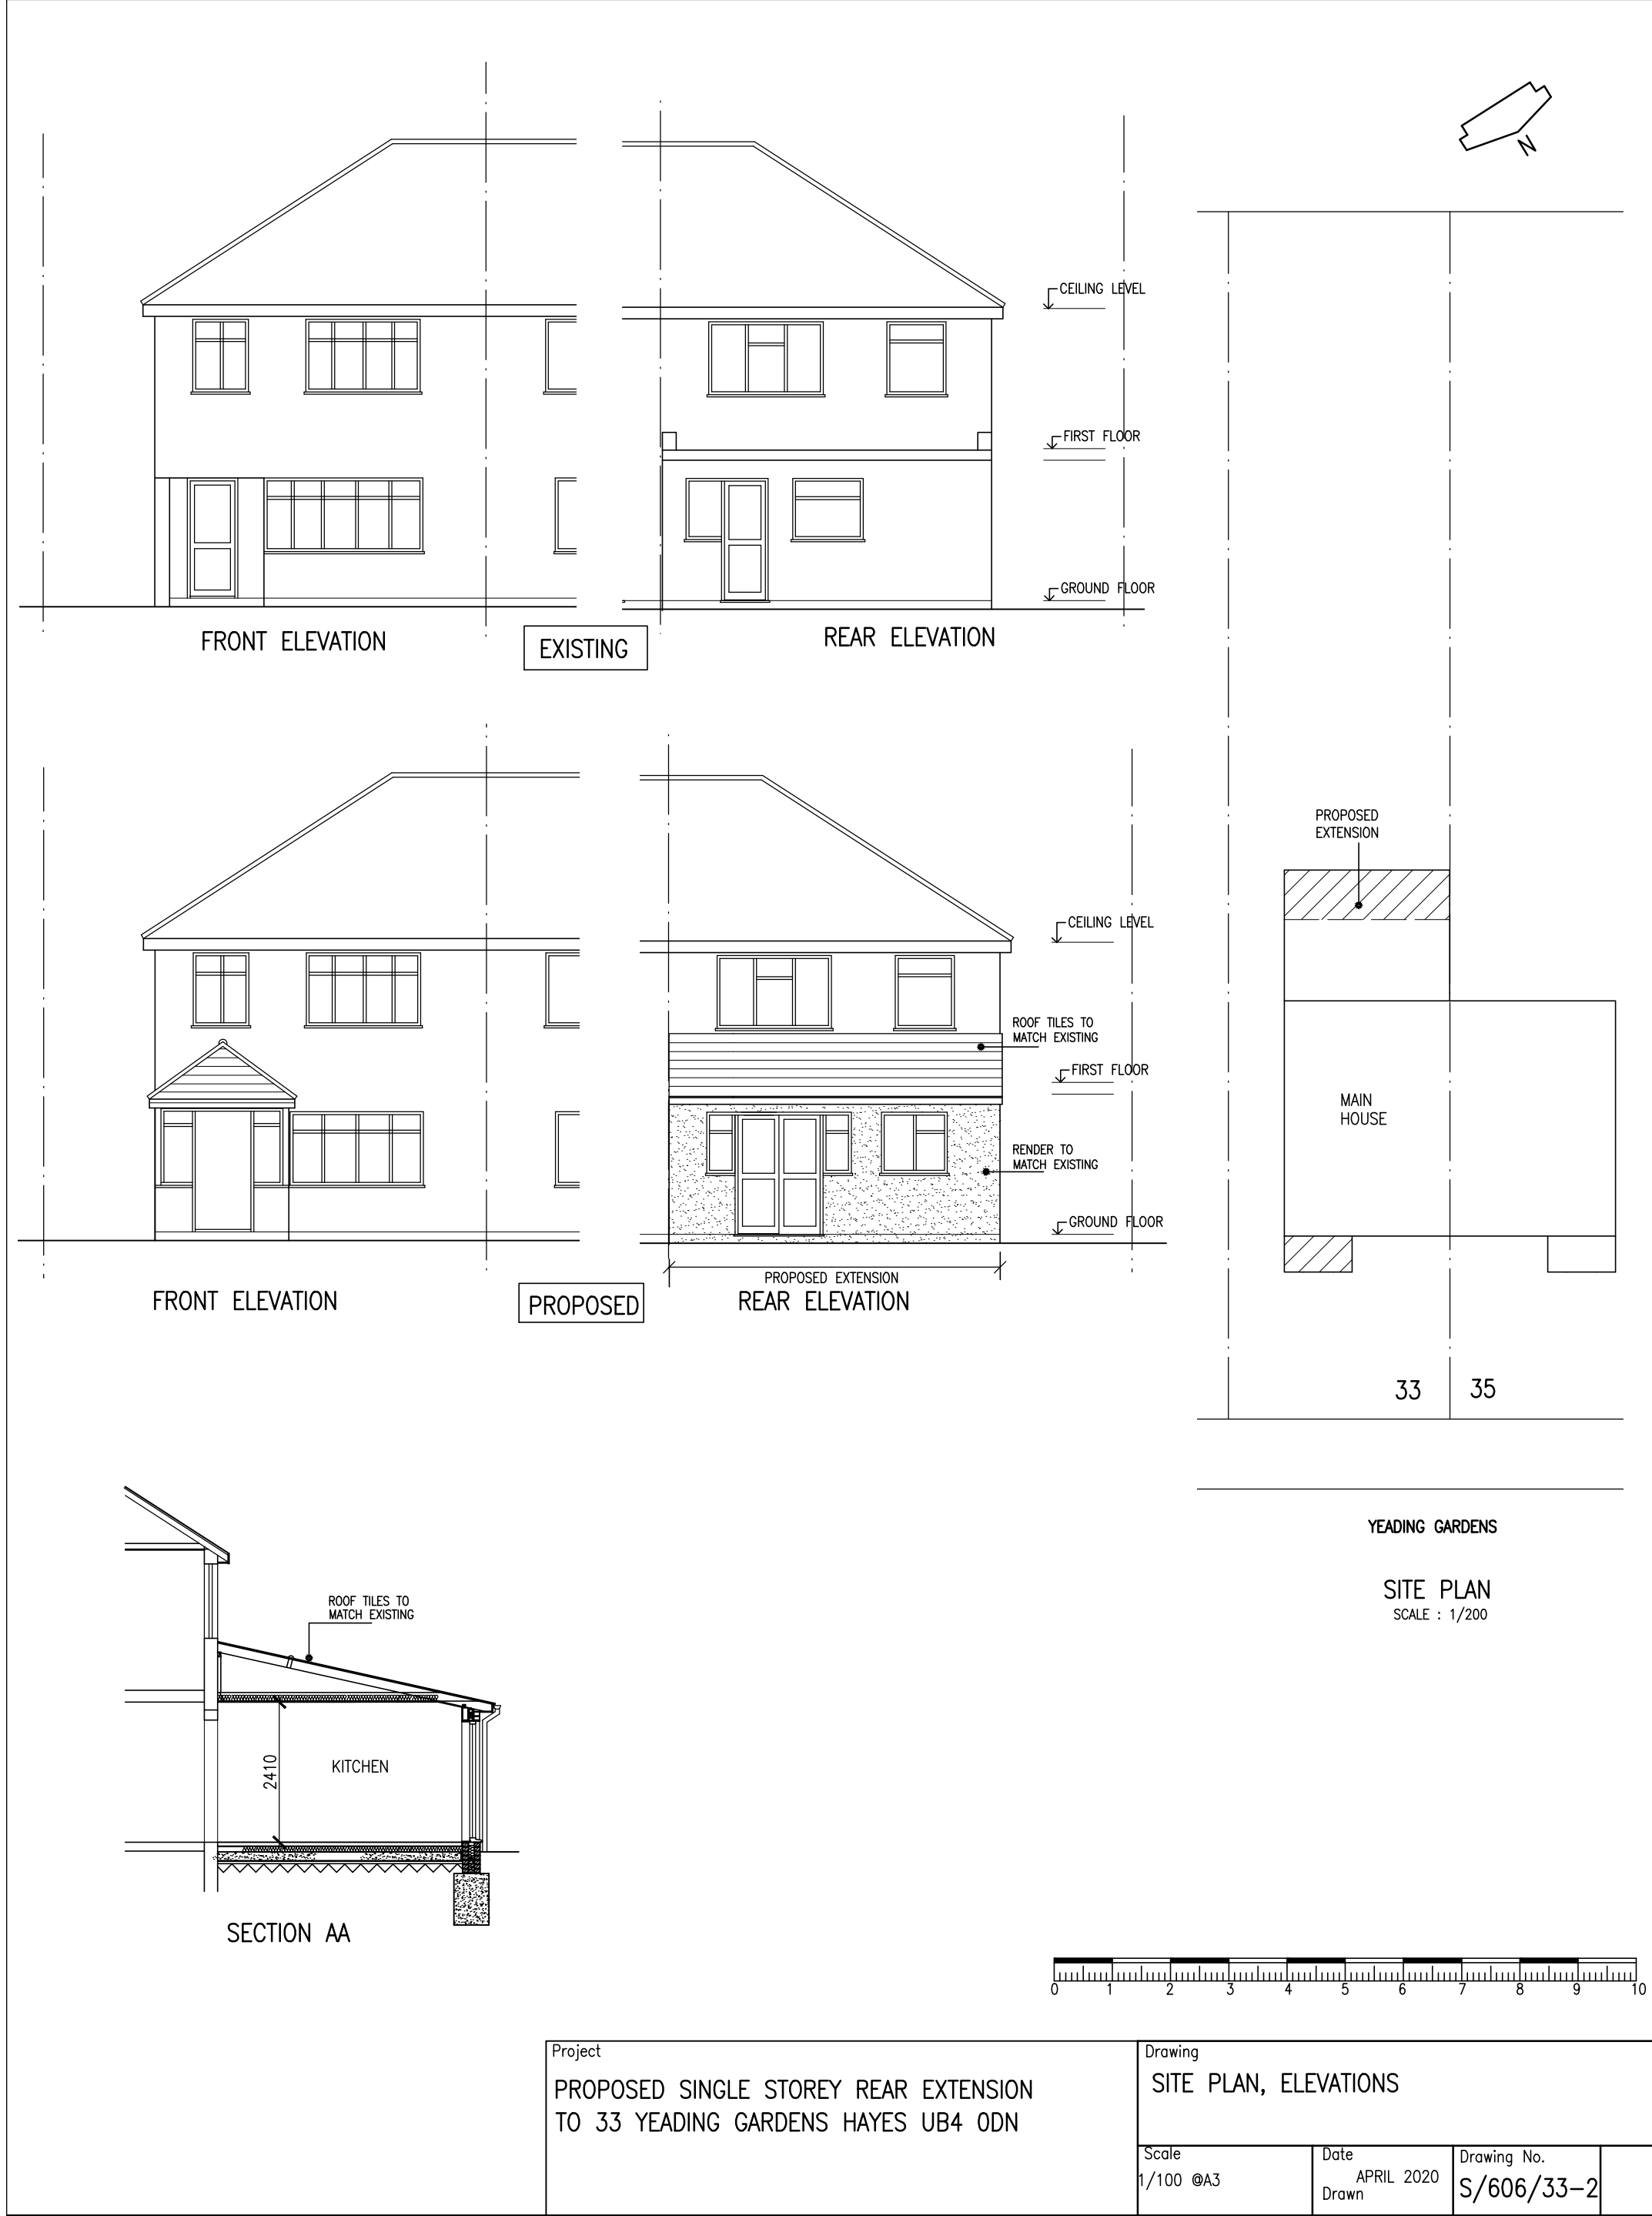

PROPOSED SINGLE STOREY REAR EXTENSION TO 33 YEADING GARDENS HAYES UB4 0DN

SITE PLAN, ELEVATIONS

Drawing No.
S/606/33-2