

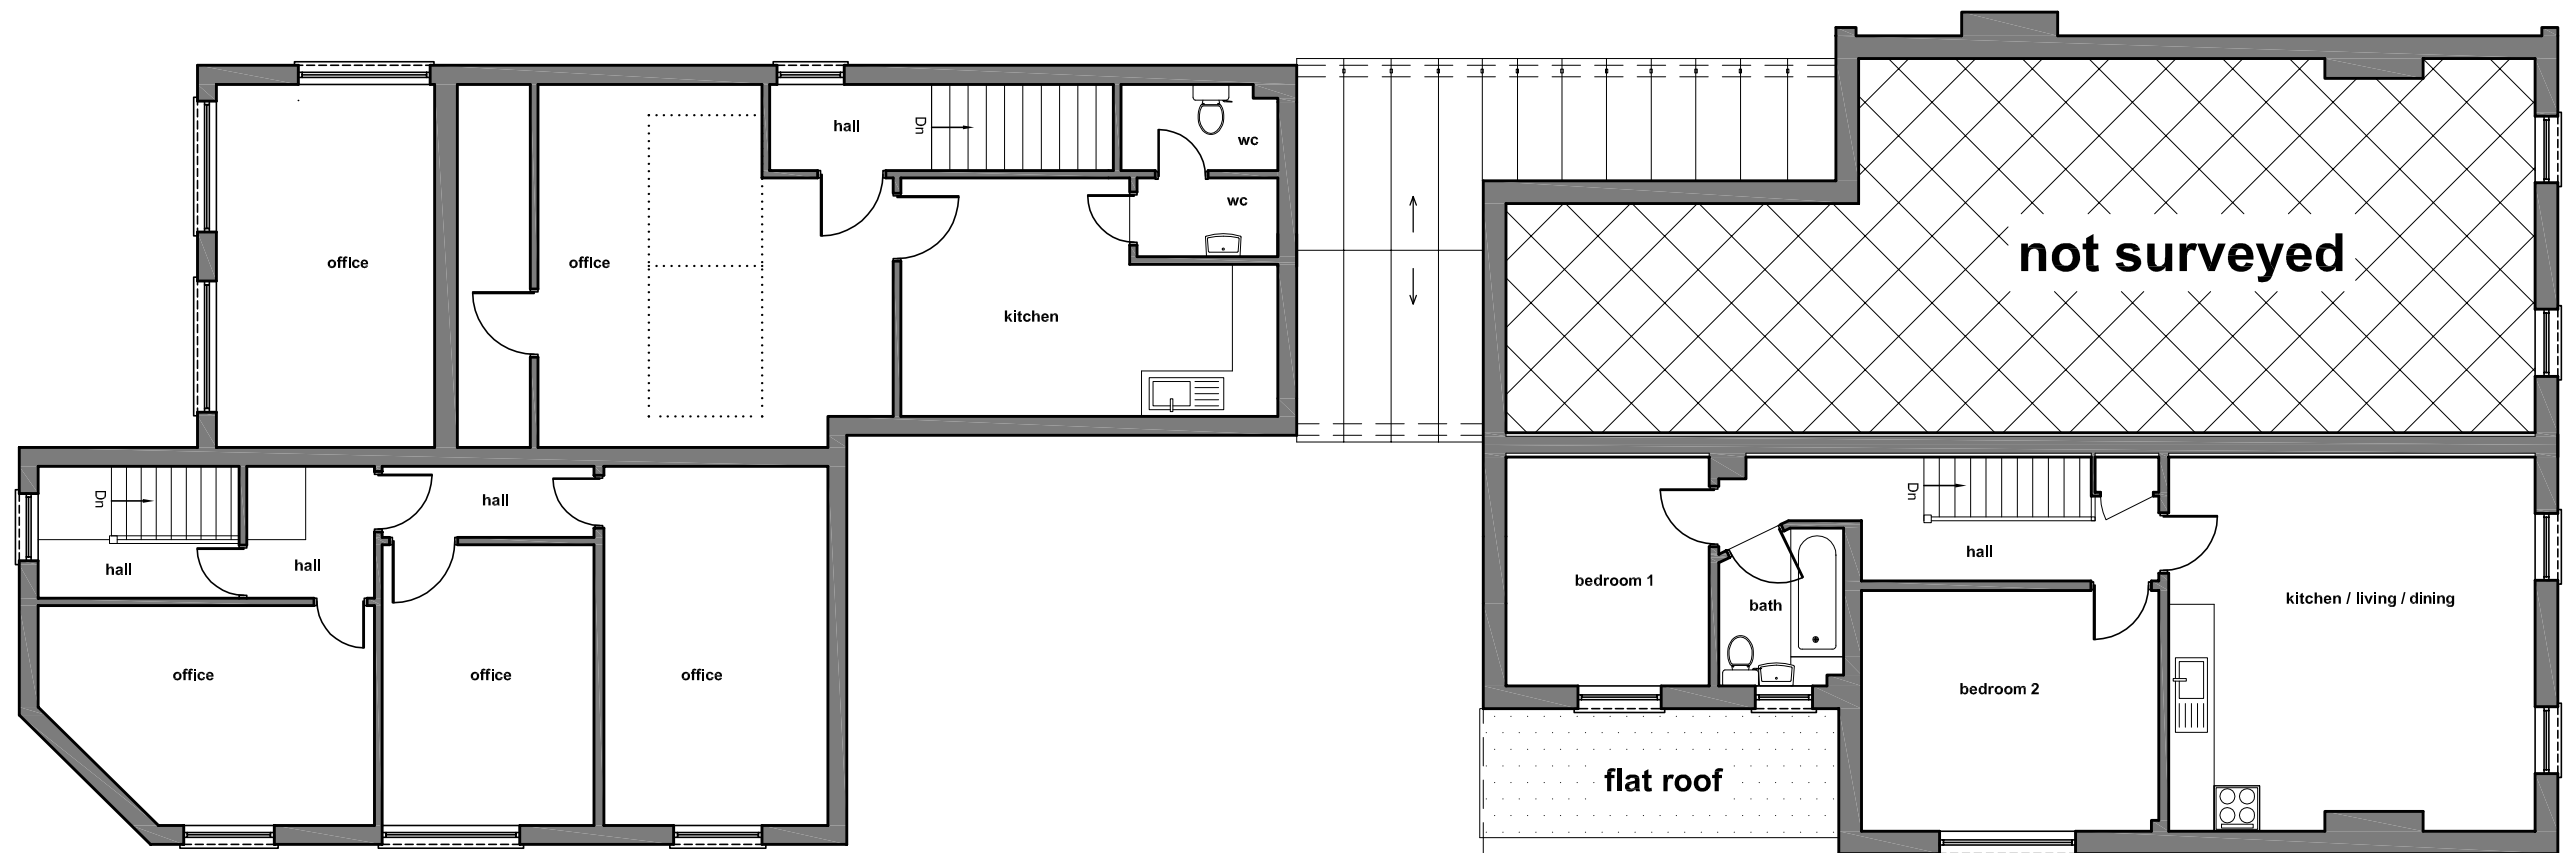


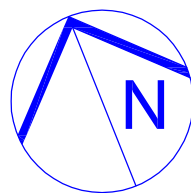

EXISTING FIRST FLOOR PLAN

 

PROJECT: 9
PROJECT NINE DESIGN

SITE:
High Road, Ickenham

JOB TITLE:
Conversion into 4 Houses

DRAWING TITLE:
Existing first floor plan

SCALE: 1:100@A3	DATE: 14/04/2016
DRAWING No.: P9/003	