

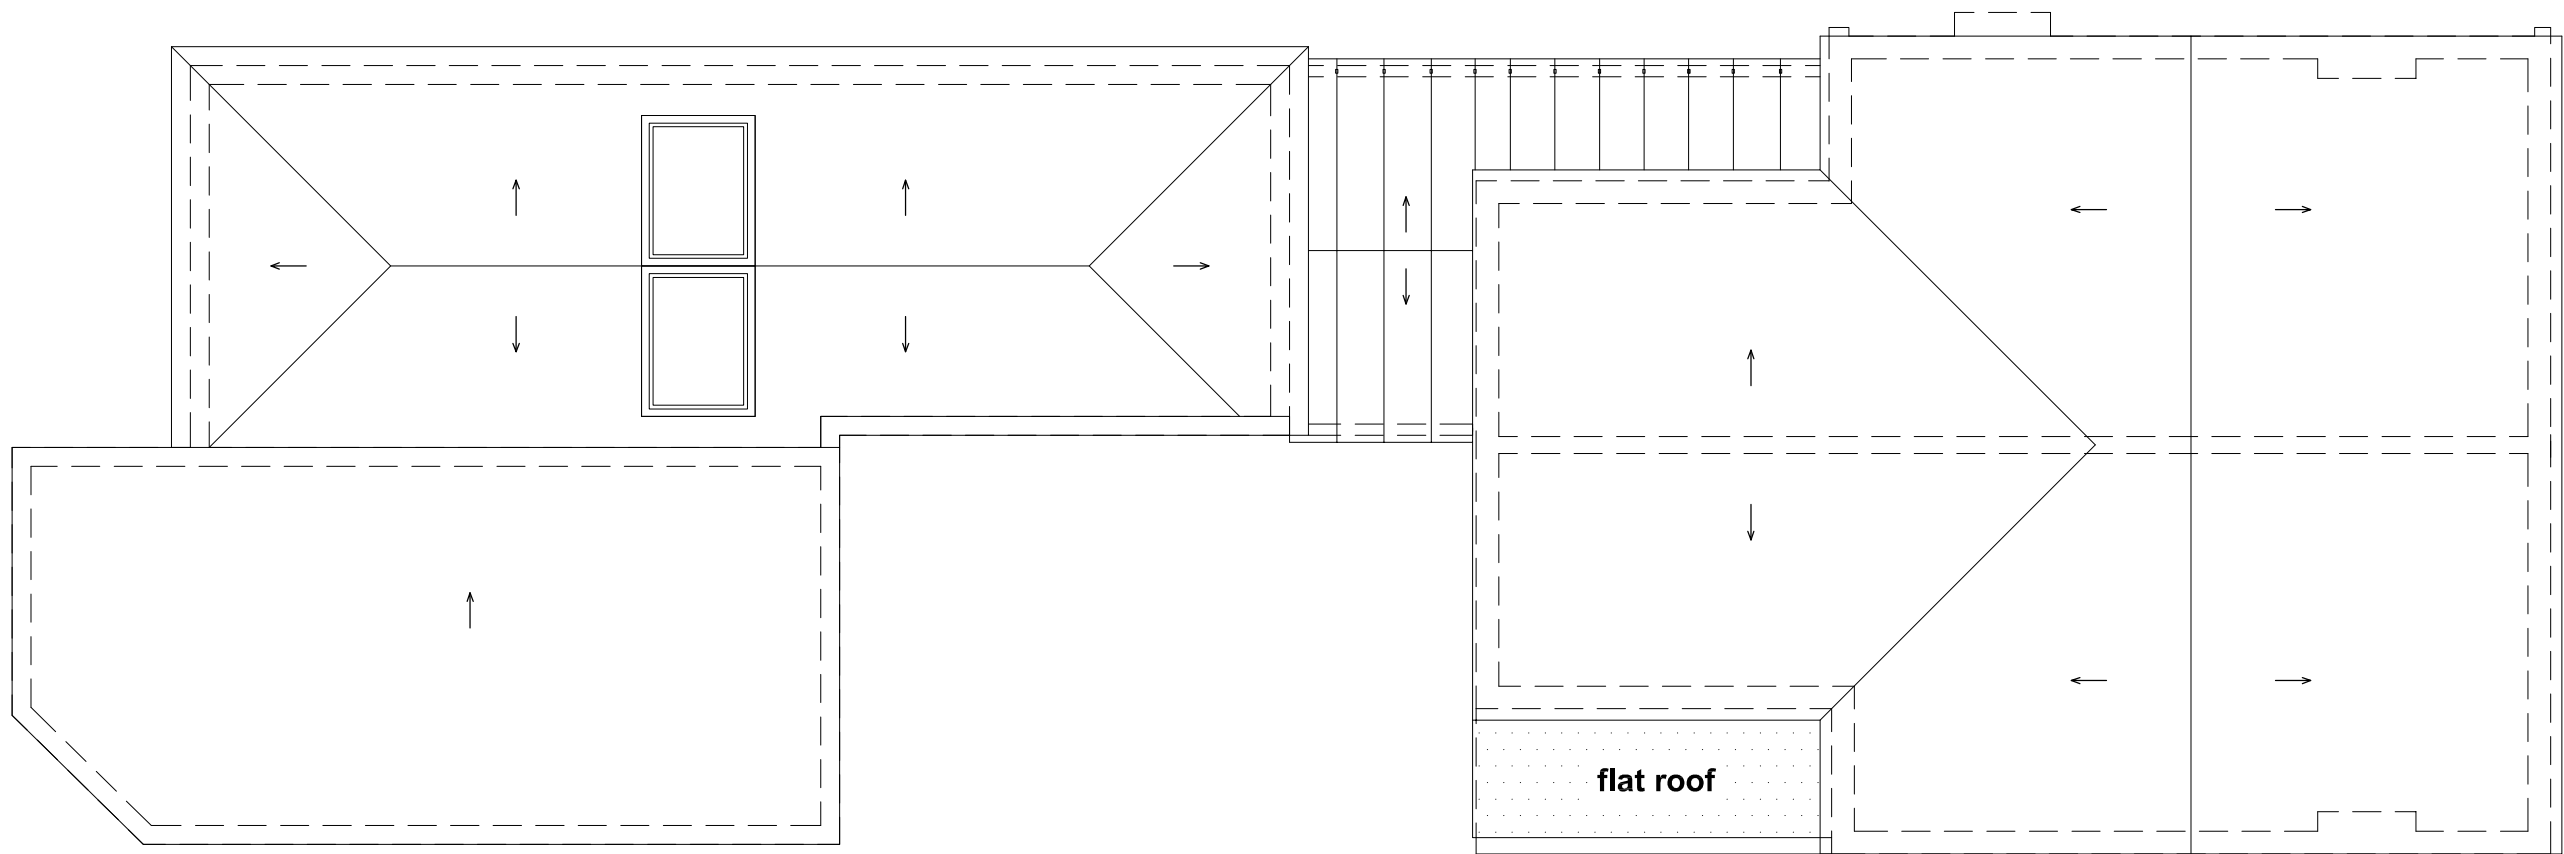


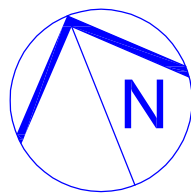

EXISTING ROOF PLAN

 

PROJECT: 9 PROJECT NINE DESIGN	SITE: High Road, Ickenham	JOB TITLE: Conversion into 4 Houses	DRAWING TITLE: Existing roof plan	SCALE: 1:100@A3	DATE: 14/04/2016
				DRAWING No.: P9/004	