

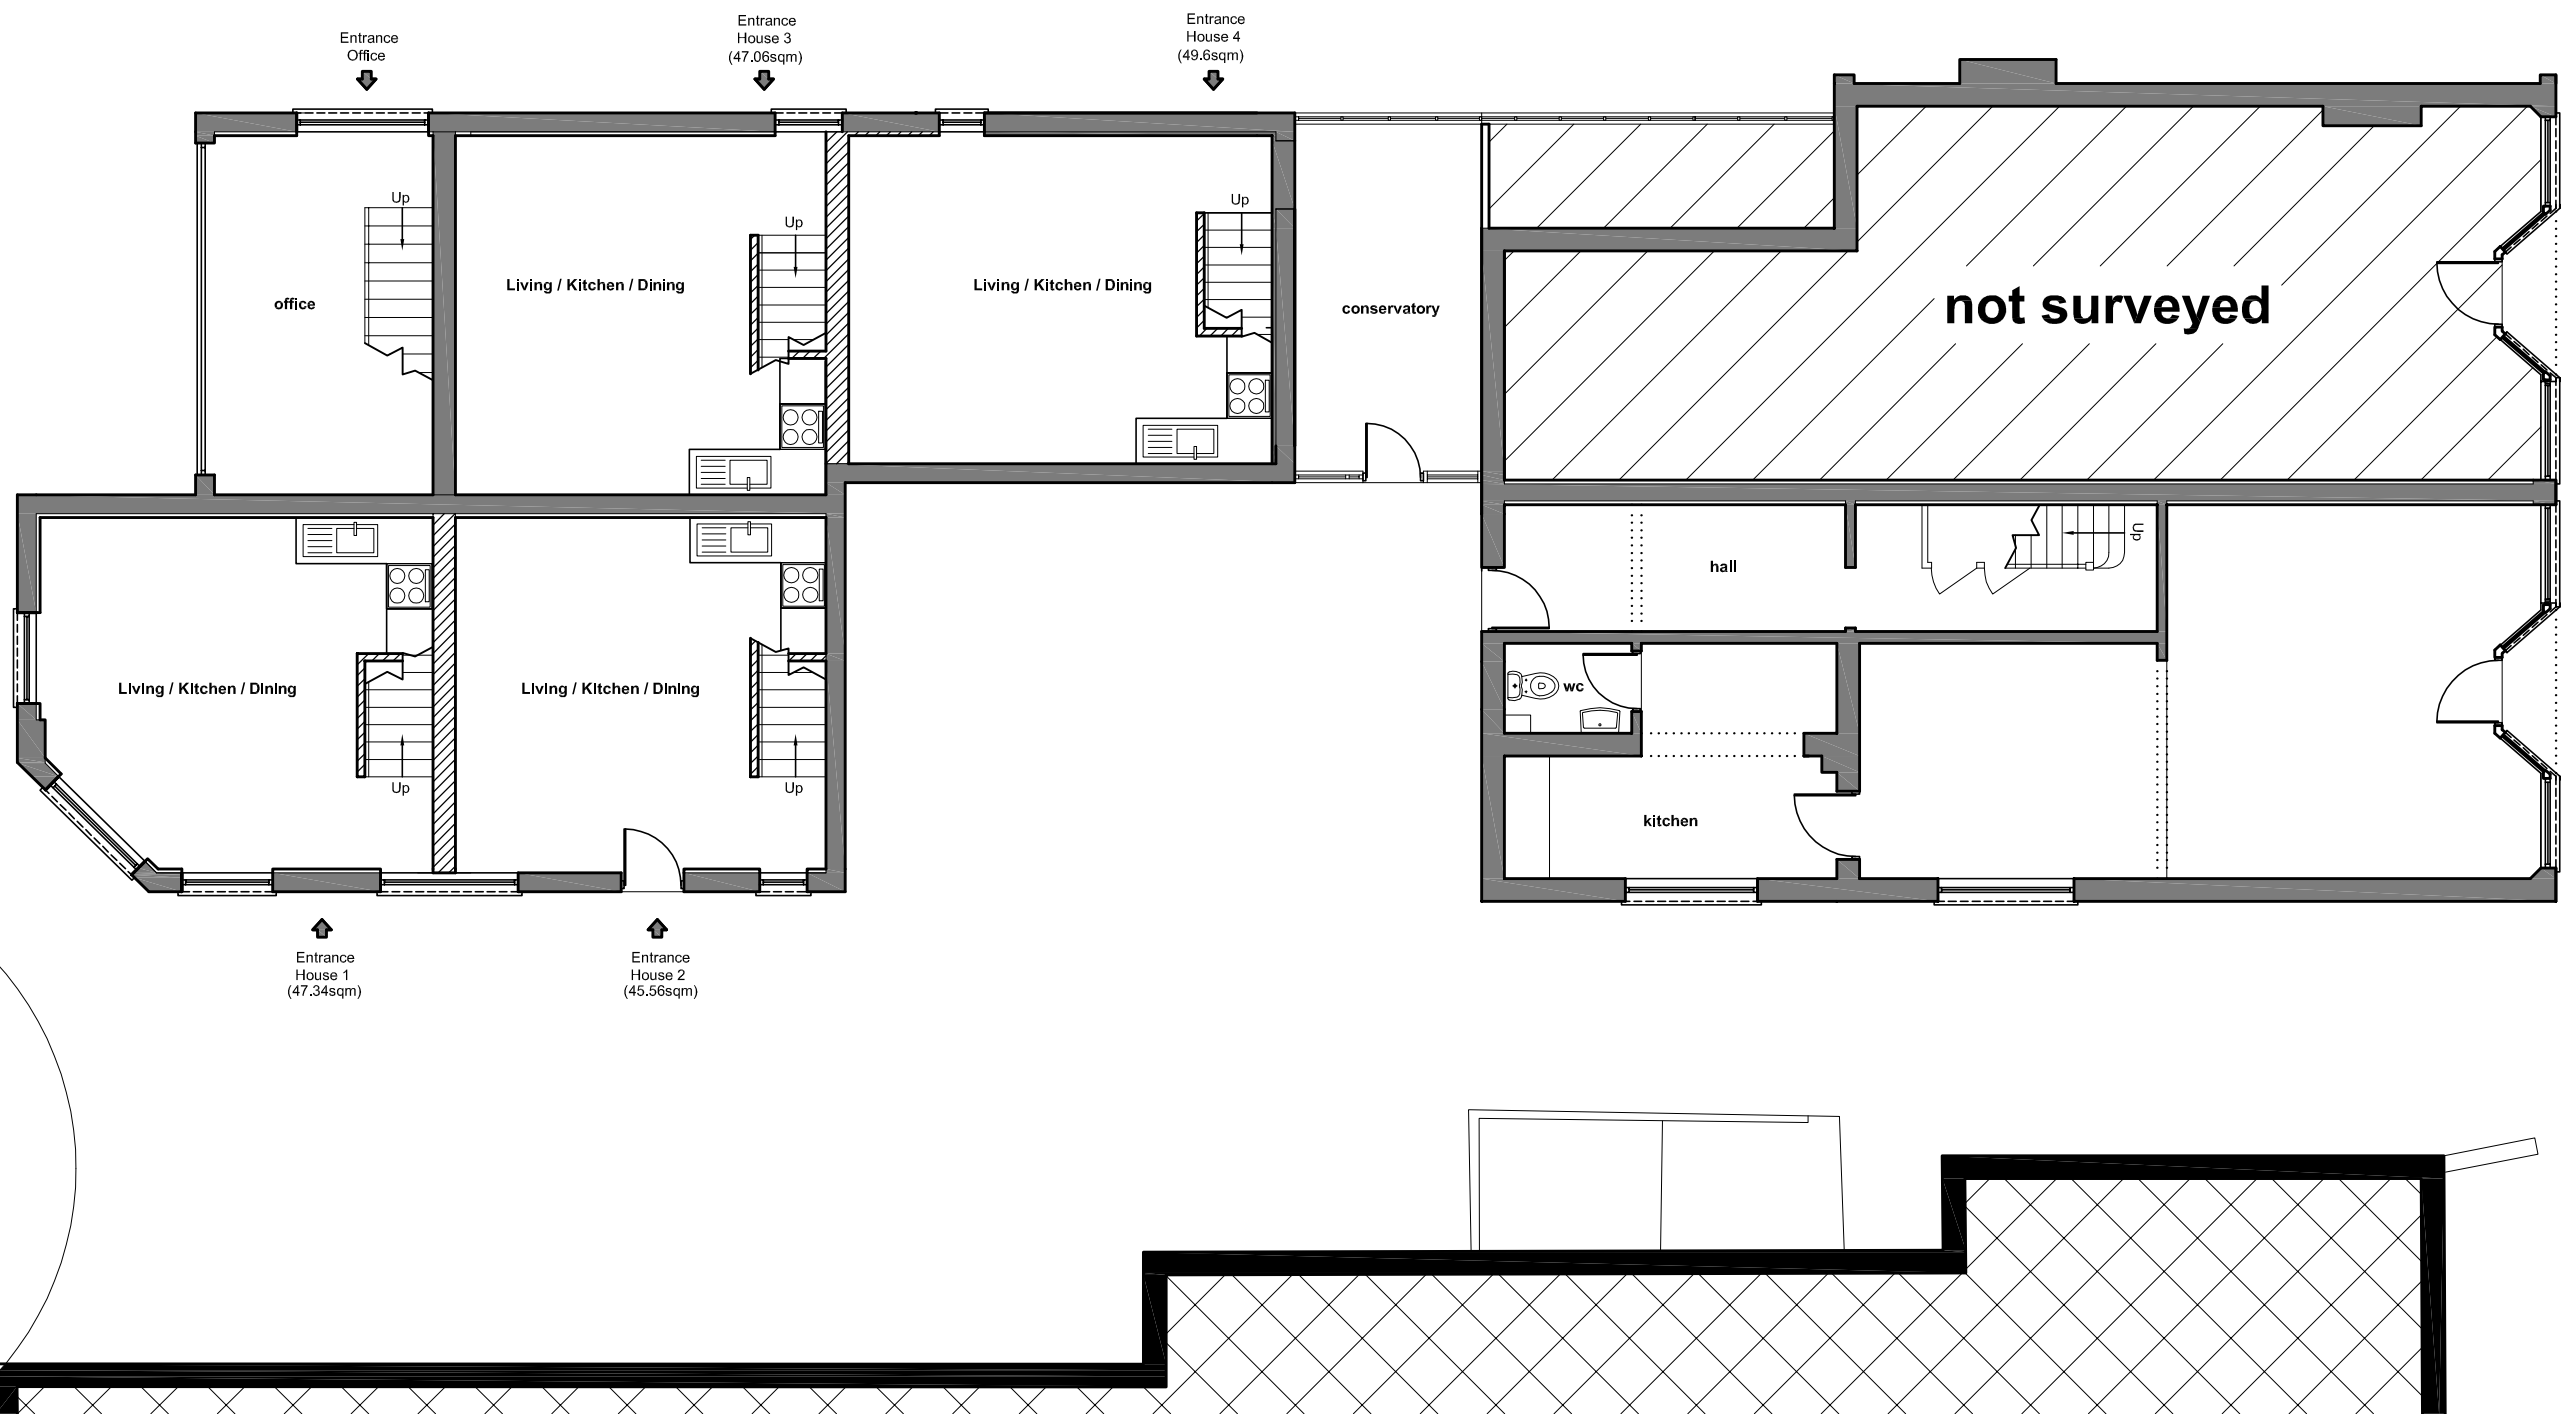


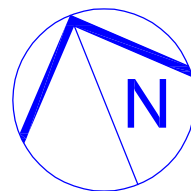

PROPOSED GROUND FLOOR PLAN

 

LEGEND:

EXISTING WALLS

PROPOSED WALLS

	SITE: High Road, Ickenham	JOB TITLE: Conversion into 4 Houses	DRAWING TITLE: Proposed ground floor plan	SCALE: 1:100@A3	DATE: 14/04/2016
				DRAWING No.: P9/005	