

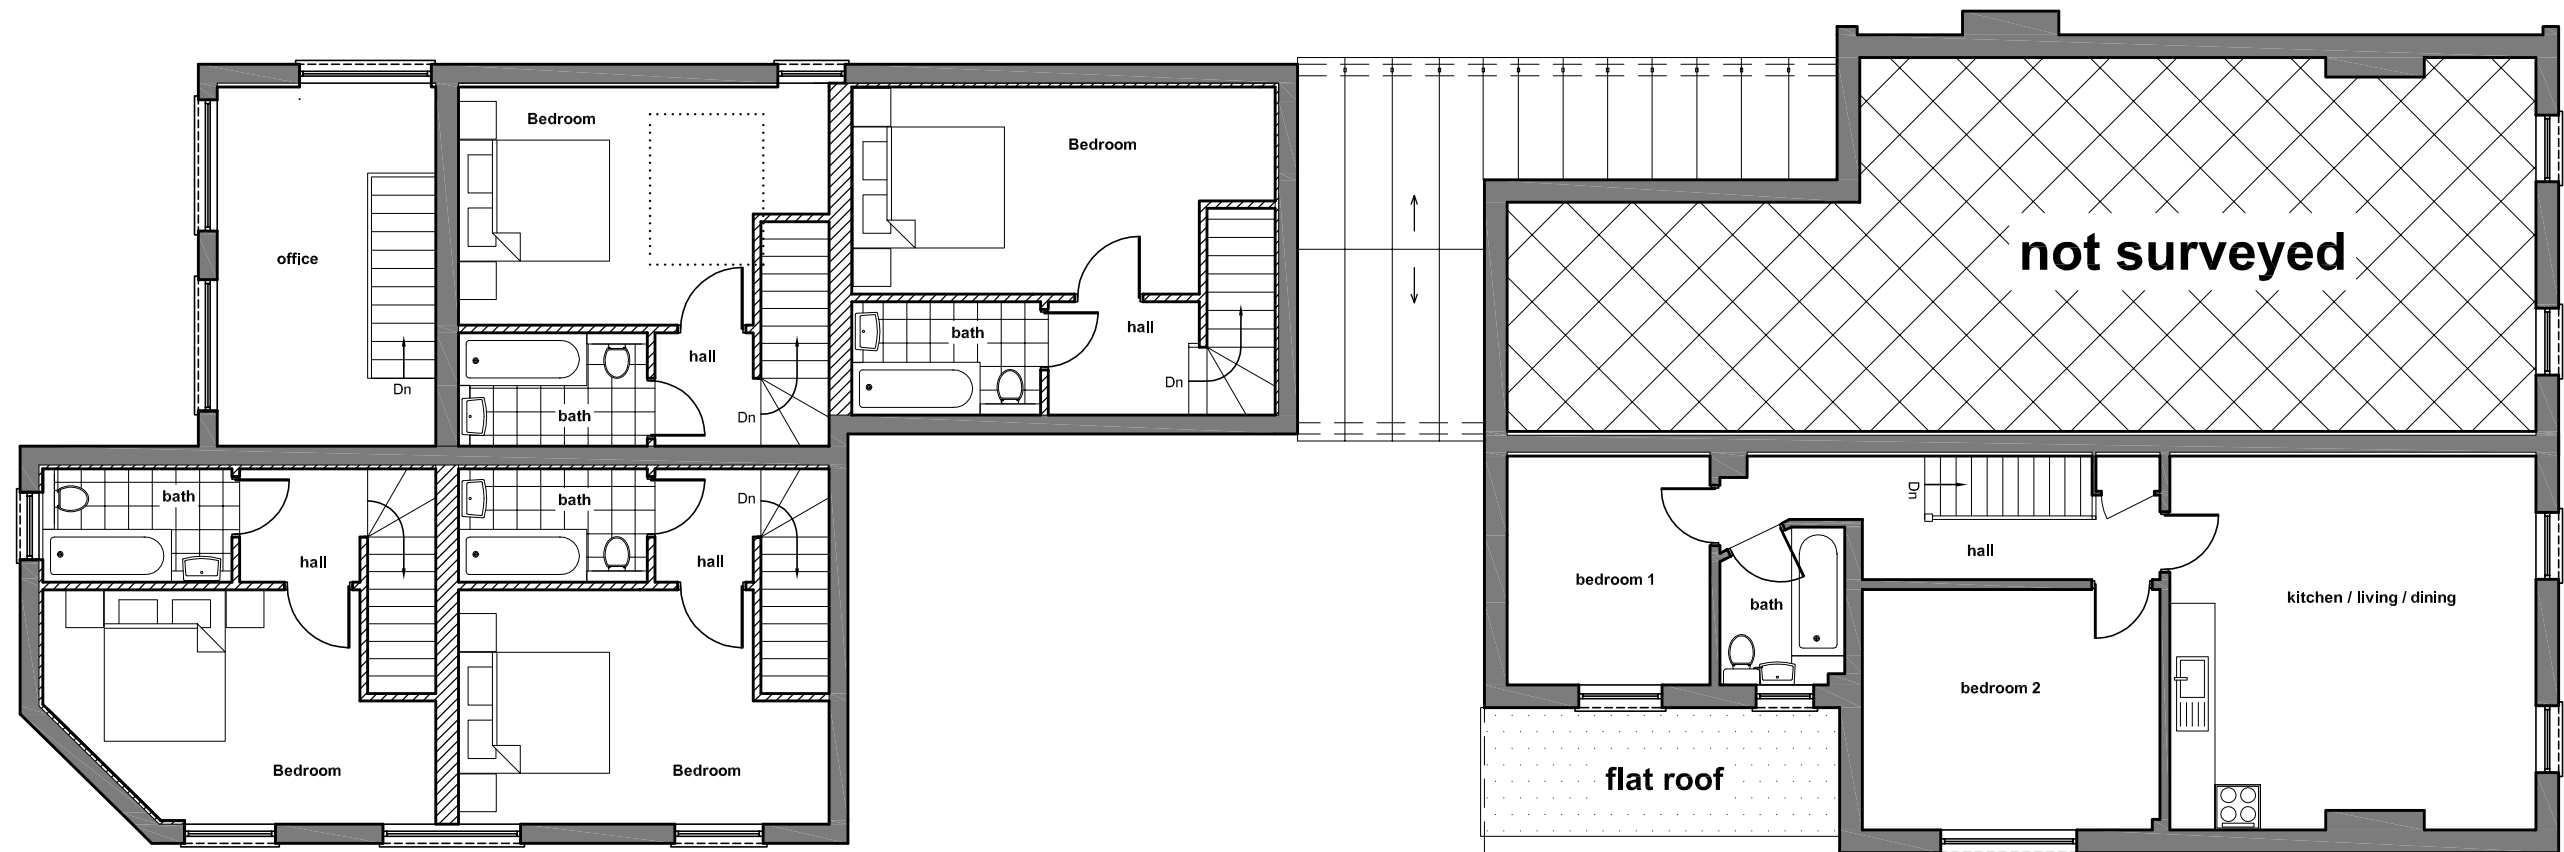


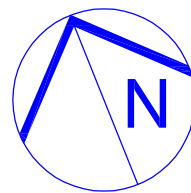

PROPOSED FIRST FLOOR PLAN

 

LEGEND:

- EXISTING WALLS
- PROPOSED WALLS

PROJECT: 9
PROJECT NINE DESIGN

SITE:
High Road, Ickenham

JOB TITLE:
Conversion into 4 Houses

DRAWING TITLE:
Proposed first floor plan

SCALE:
1:100@A3

DATE:
14/04/2016

DRAWING No.:
P9/006