

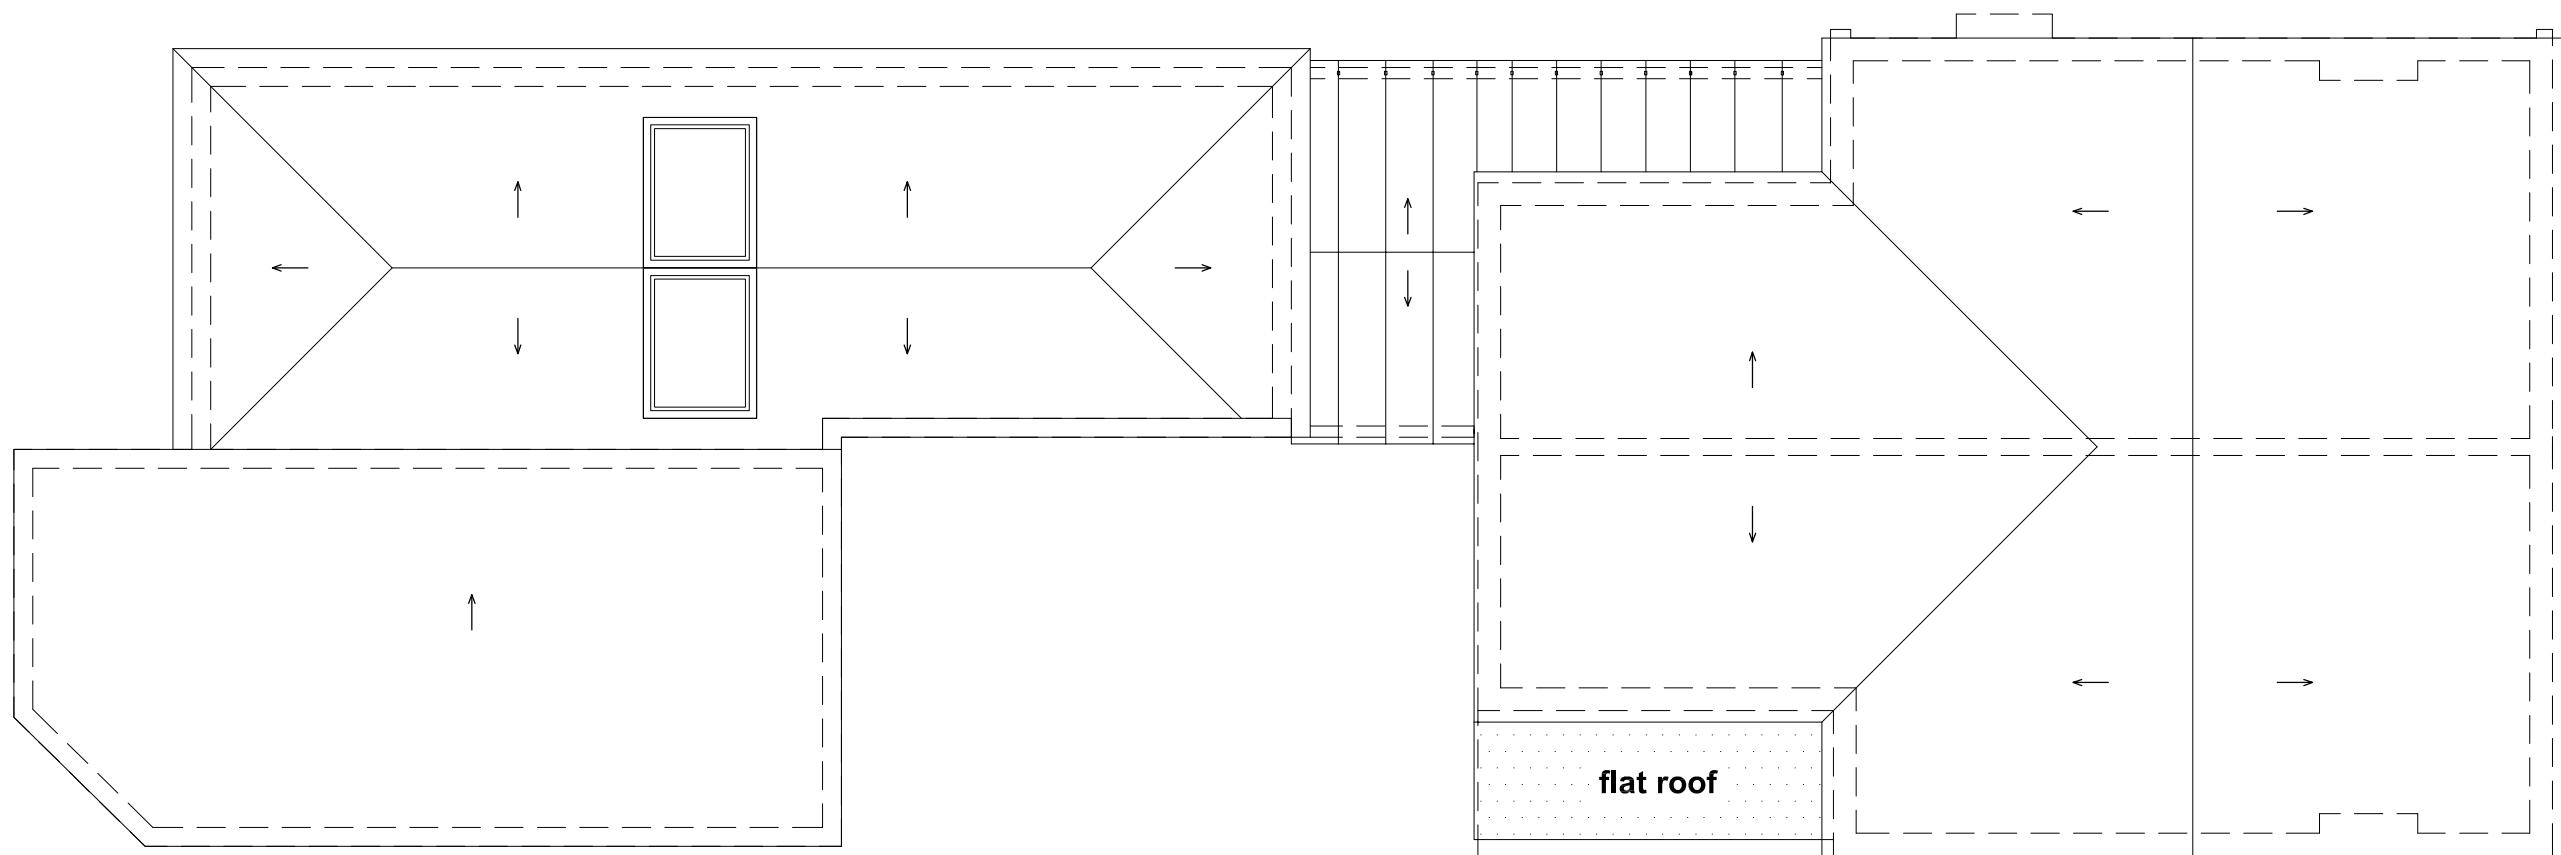


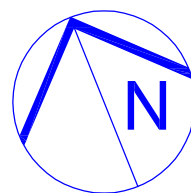

**PROPOSED ROOF PLAN**

 

|                                                      |                                  |                                            |                                          |                        |                     |
|------------------------------------------------------|----------------------------------|--------------------------------------------|------------------------------------------|------------------------|---------------------|
| <div>PROJECT: 9</div> <div>PROJECT NINE DESIGN</div> | SITE:<br><br>High Road, Ickenham | JOB TITLE:<br><br>Conversion into 4 Houses | DRAWING TITLE:<br><br>Proposed roof plan | SCALE:<br>1:100@A3     | DATE:<br>14/04/2016 |
|                                                      |                                  |                                            |                                          | DRAWING No.:<br>P9/007 |                     |