




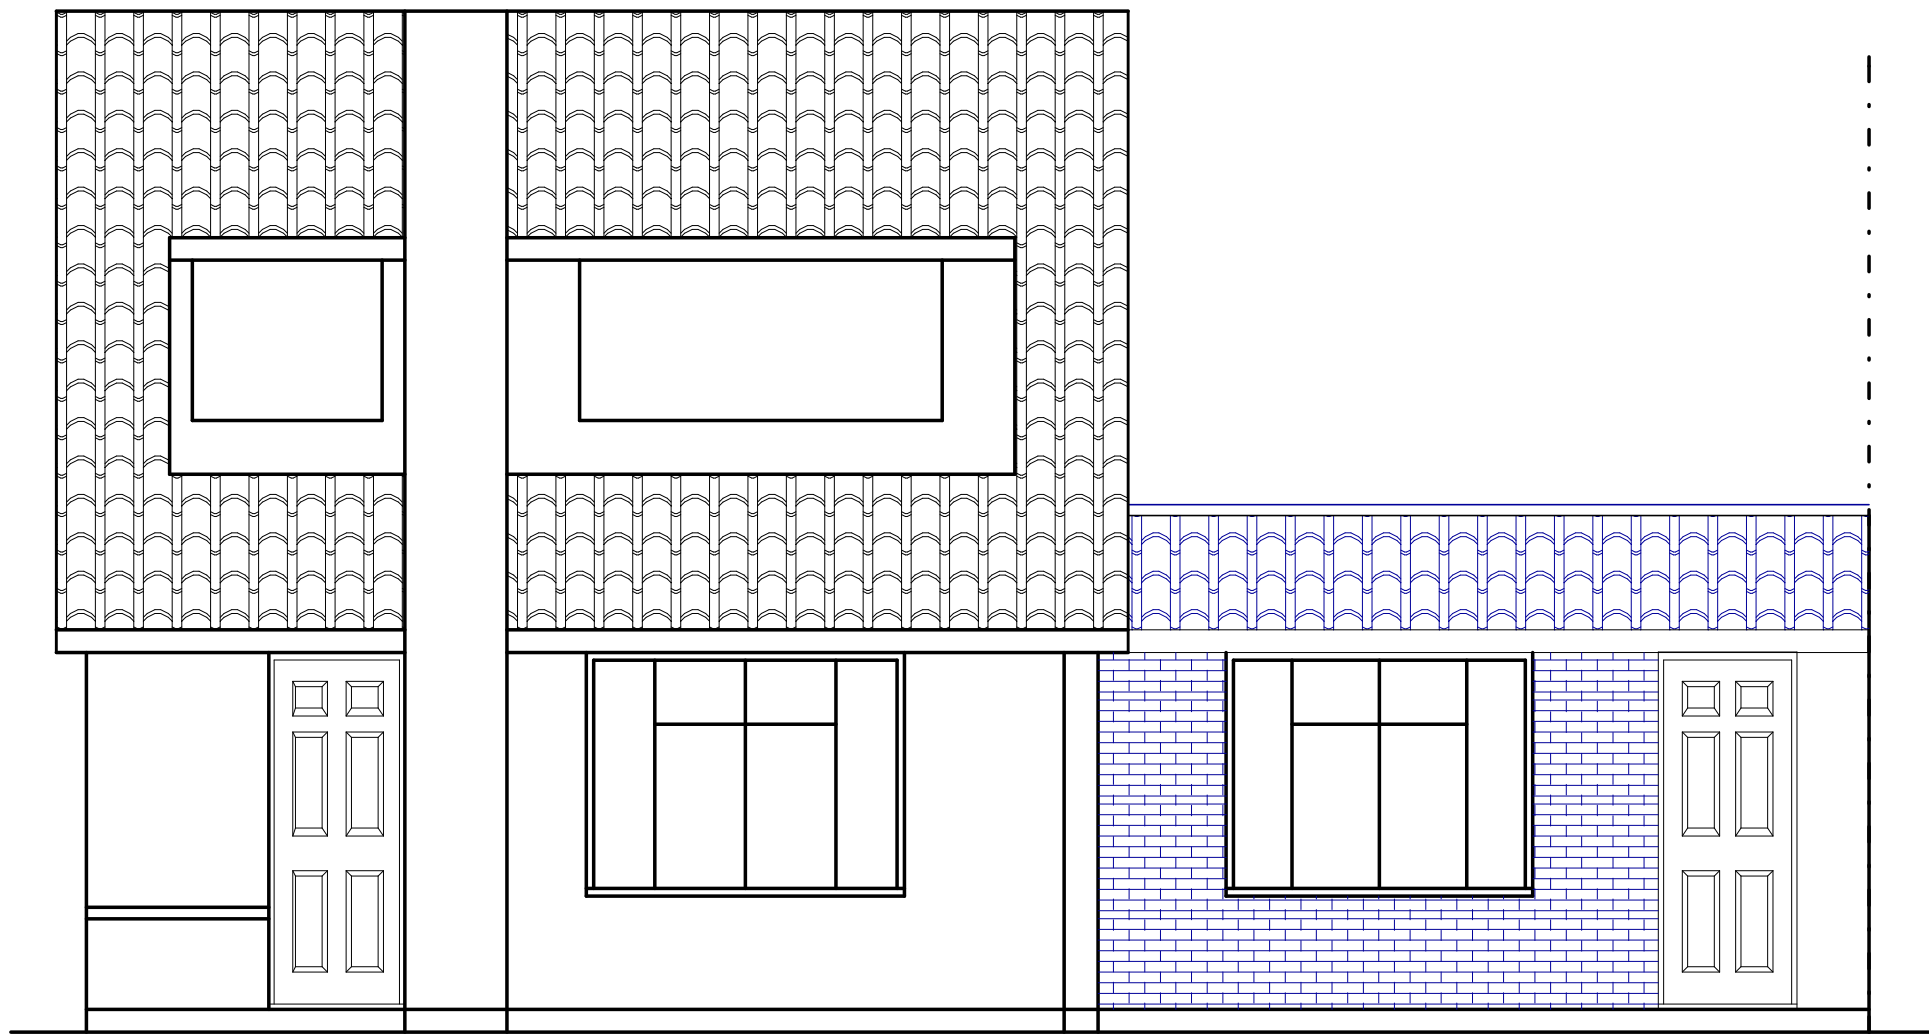

FRONT ELEVATION

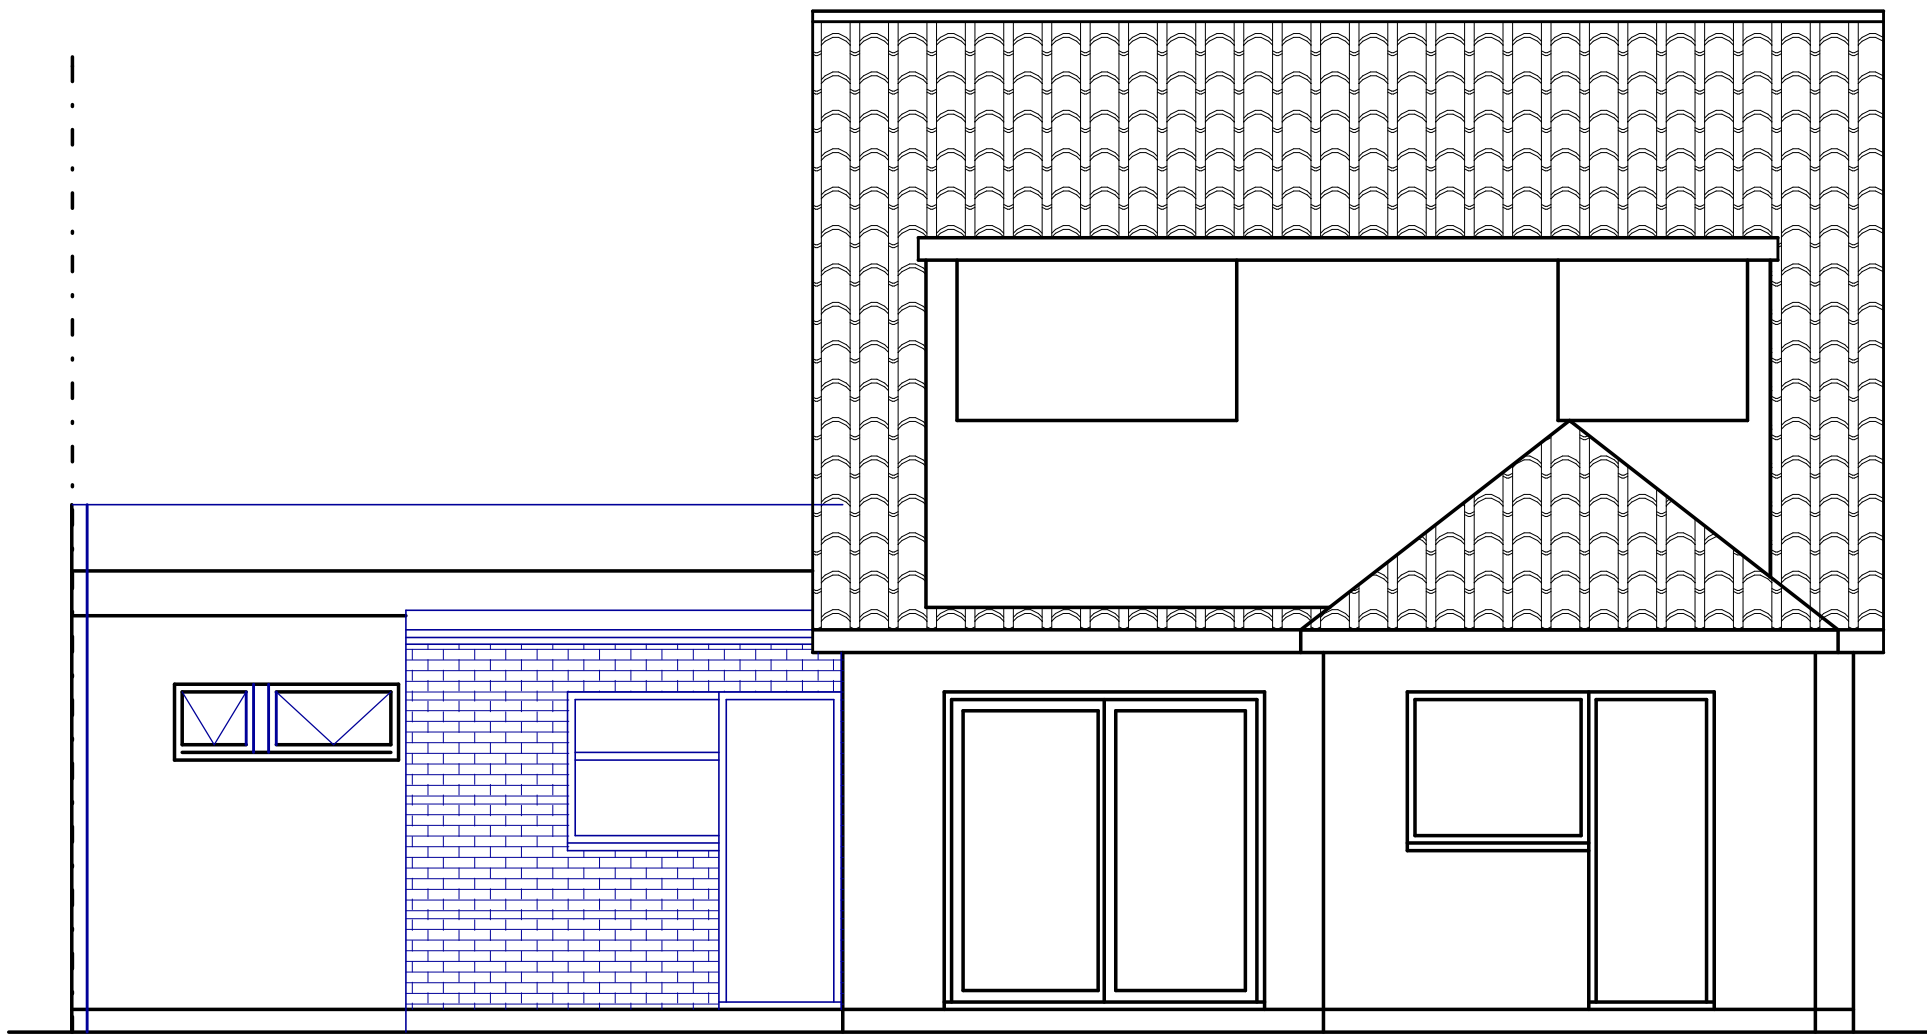

REAR ELEVATION

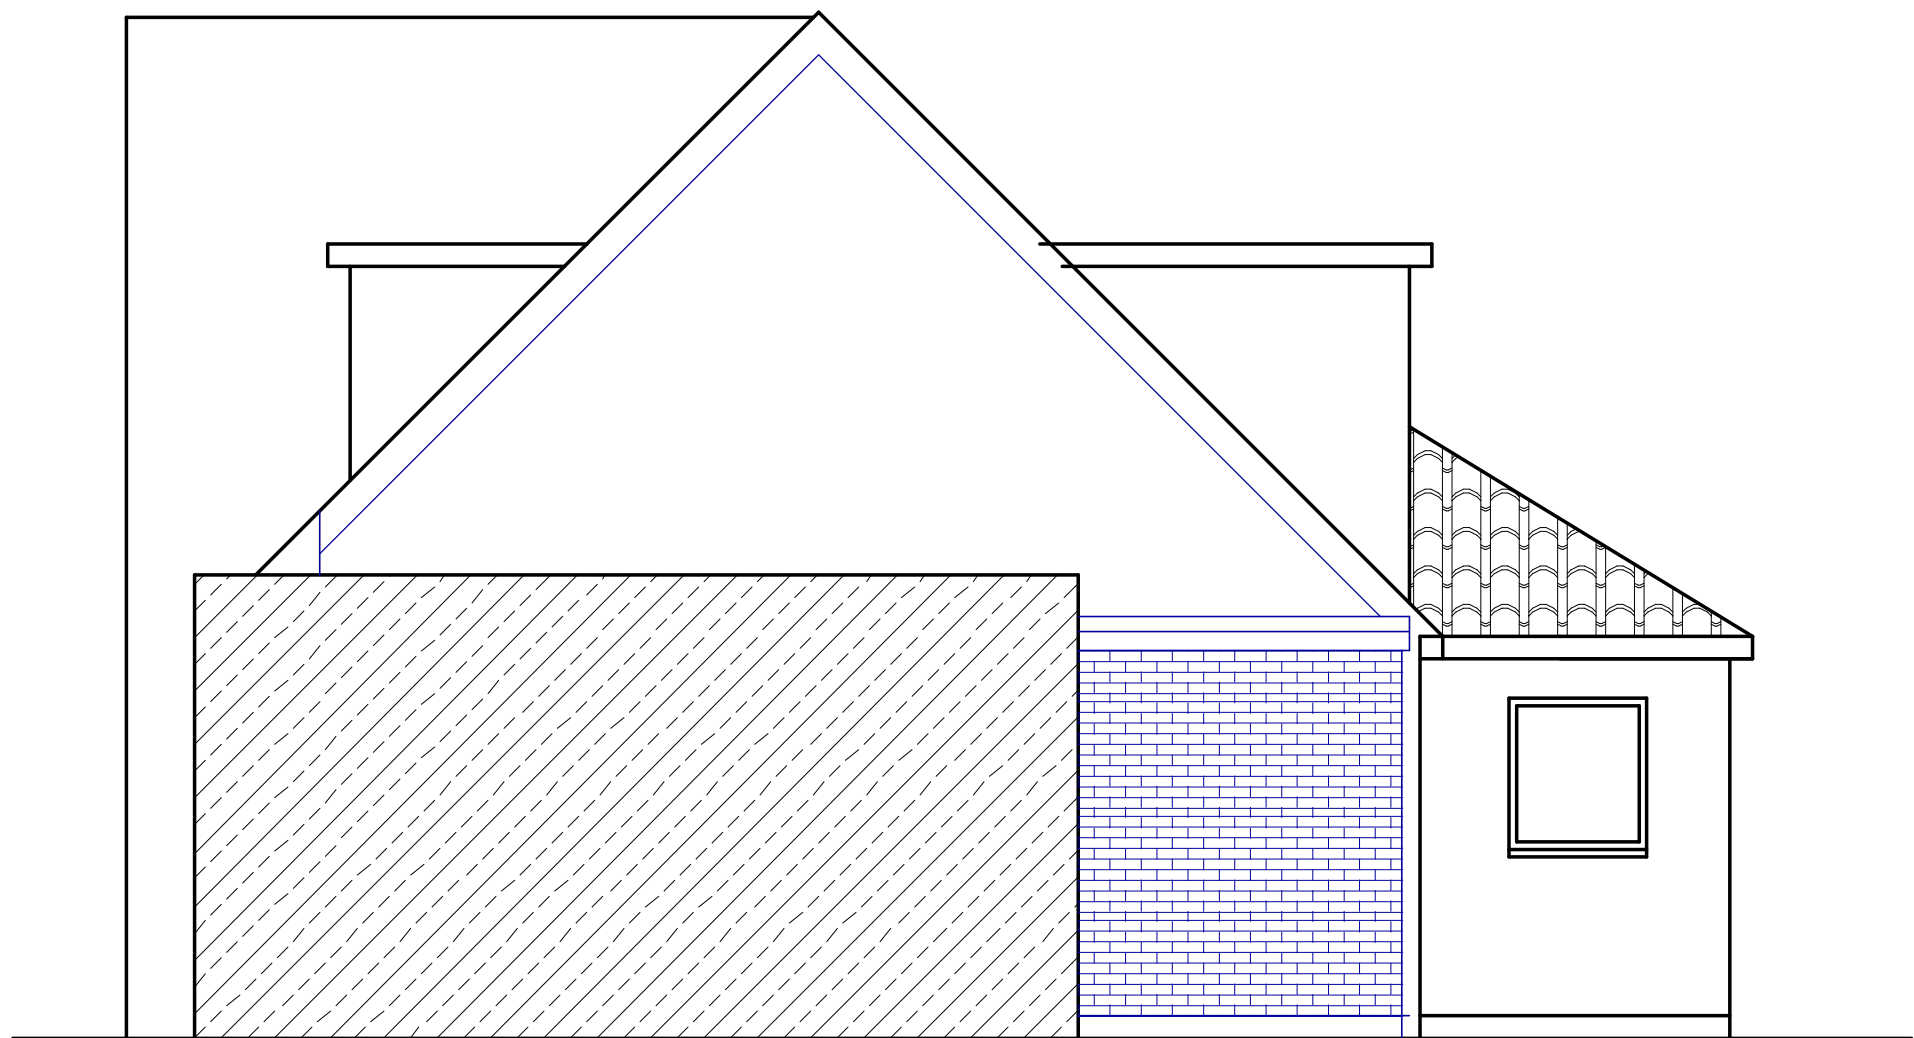

SIDE ELEVATION

62 FAIRACRES
RUISLIP



PLAN

PROJECT

Proposed elevations

Single storey rear extension
& alterations to previously converted garage

General Notes:
1. All dimensions to be checked on site prior to construction any discrepancies should be reported to the Highford design
2. All drawings are indicative of architect's usual requirements only and show design intent only
As this is a proposed design stage, it is not intended to be used for construction purposes
Copyright: Highford Design Ltd
This drawing should not be used to calculate areas for the purpose of valuations. All dimensions to be checked
on site by contractor and each dimension to be their responsibility

DWG No

03
Rev: -

Date: September 2021
Project: 62 Fairacres, Ruislip
Scale 1:50 @ A1
Checked: AW
Drawing Title: Plans
Status: Construction
Job No: 348

Highford
Design and Build Limited
27 Bellamy Close, Ickenham, Middlesex UB10 8SJ
email: info@highforddesign.co.uk - web: www.highforddesign.co.uk
telephone: 01845 622575 - mobile: 01551 340205