




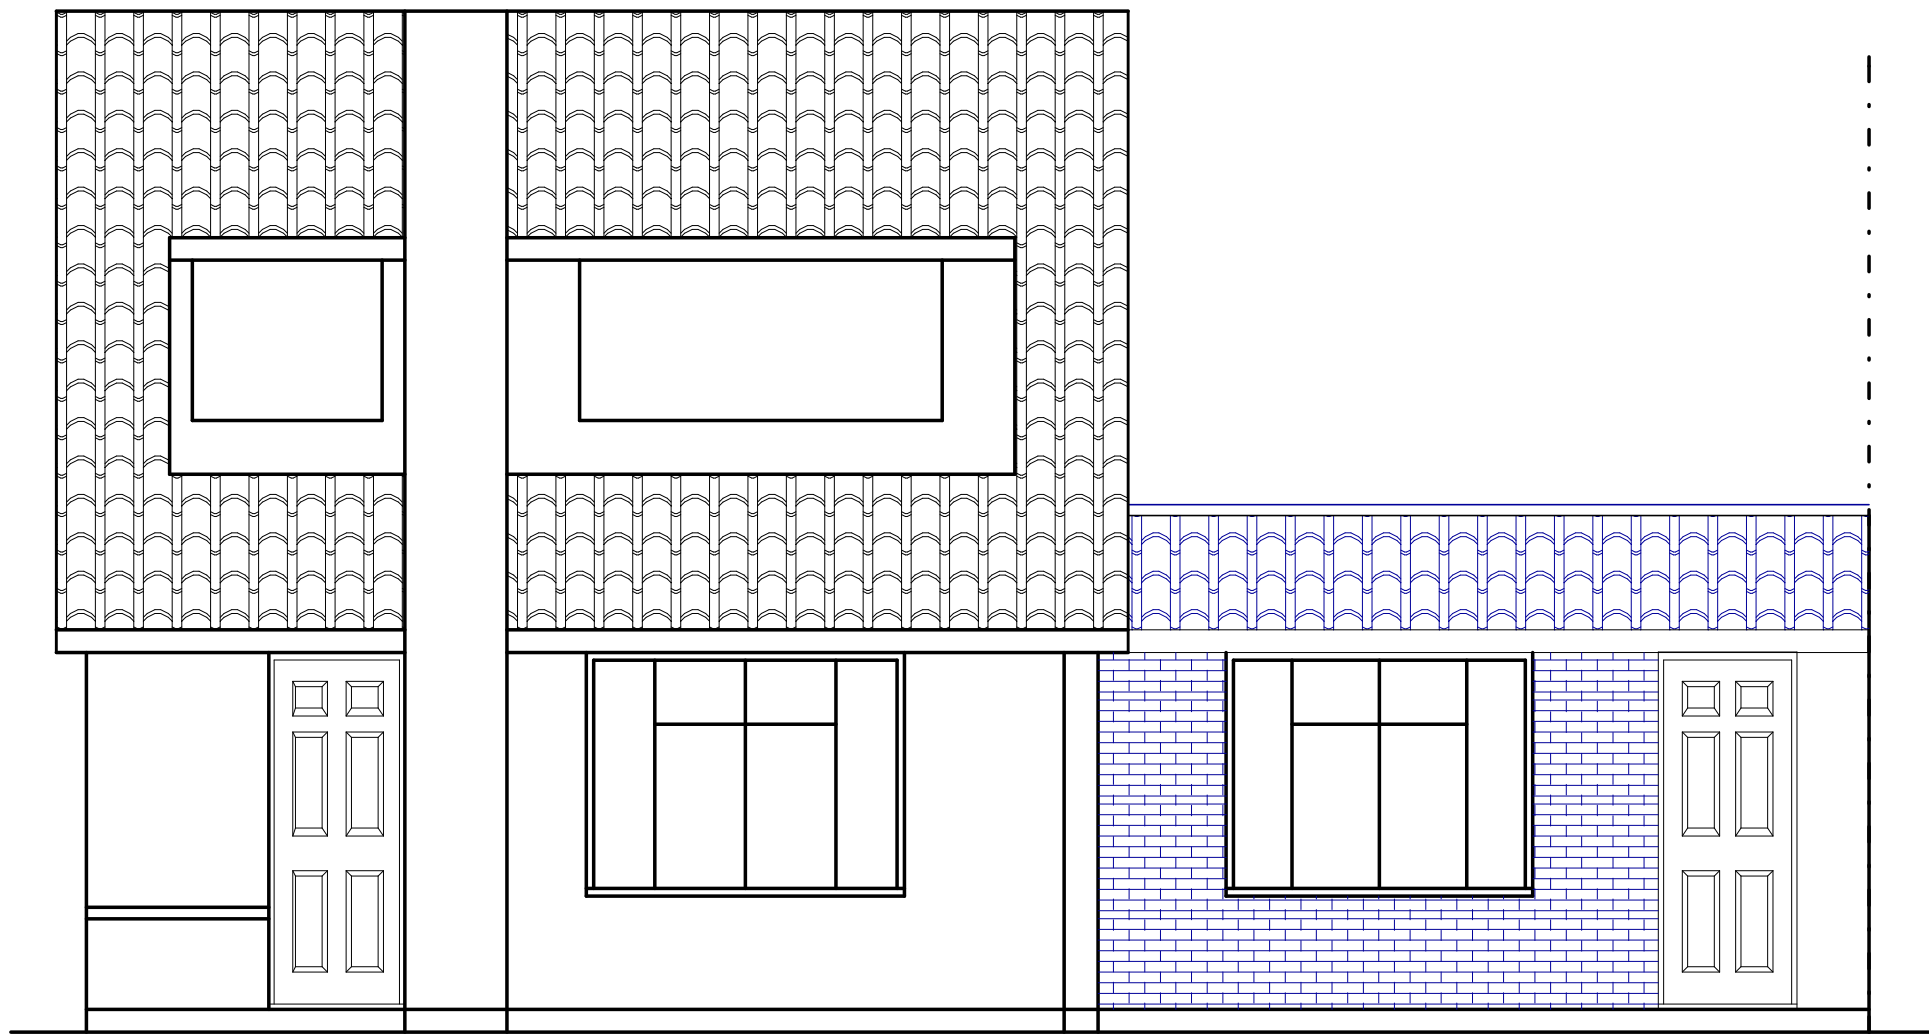

FRONT ELEVATION

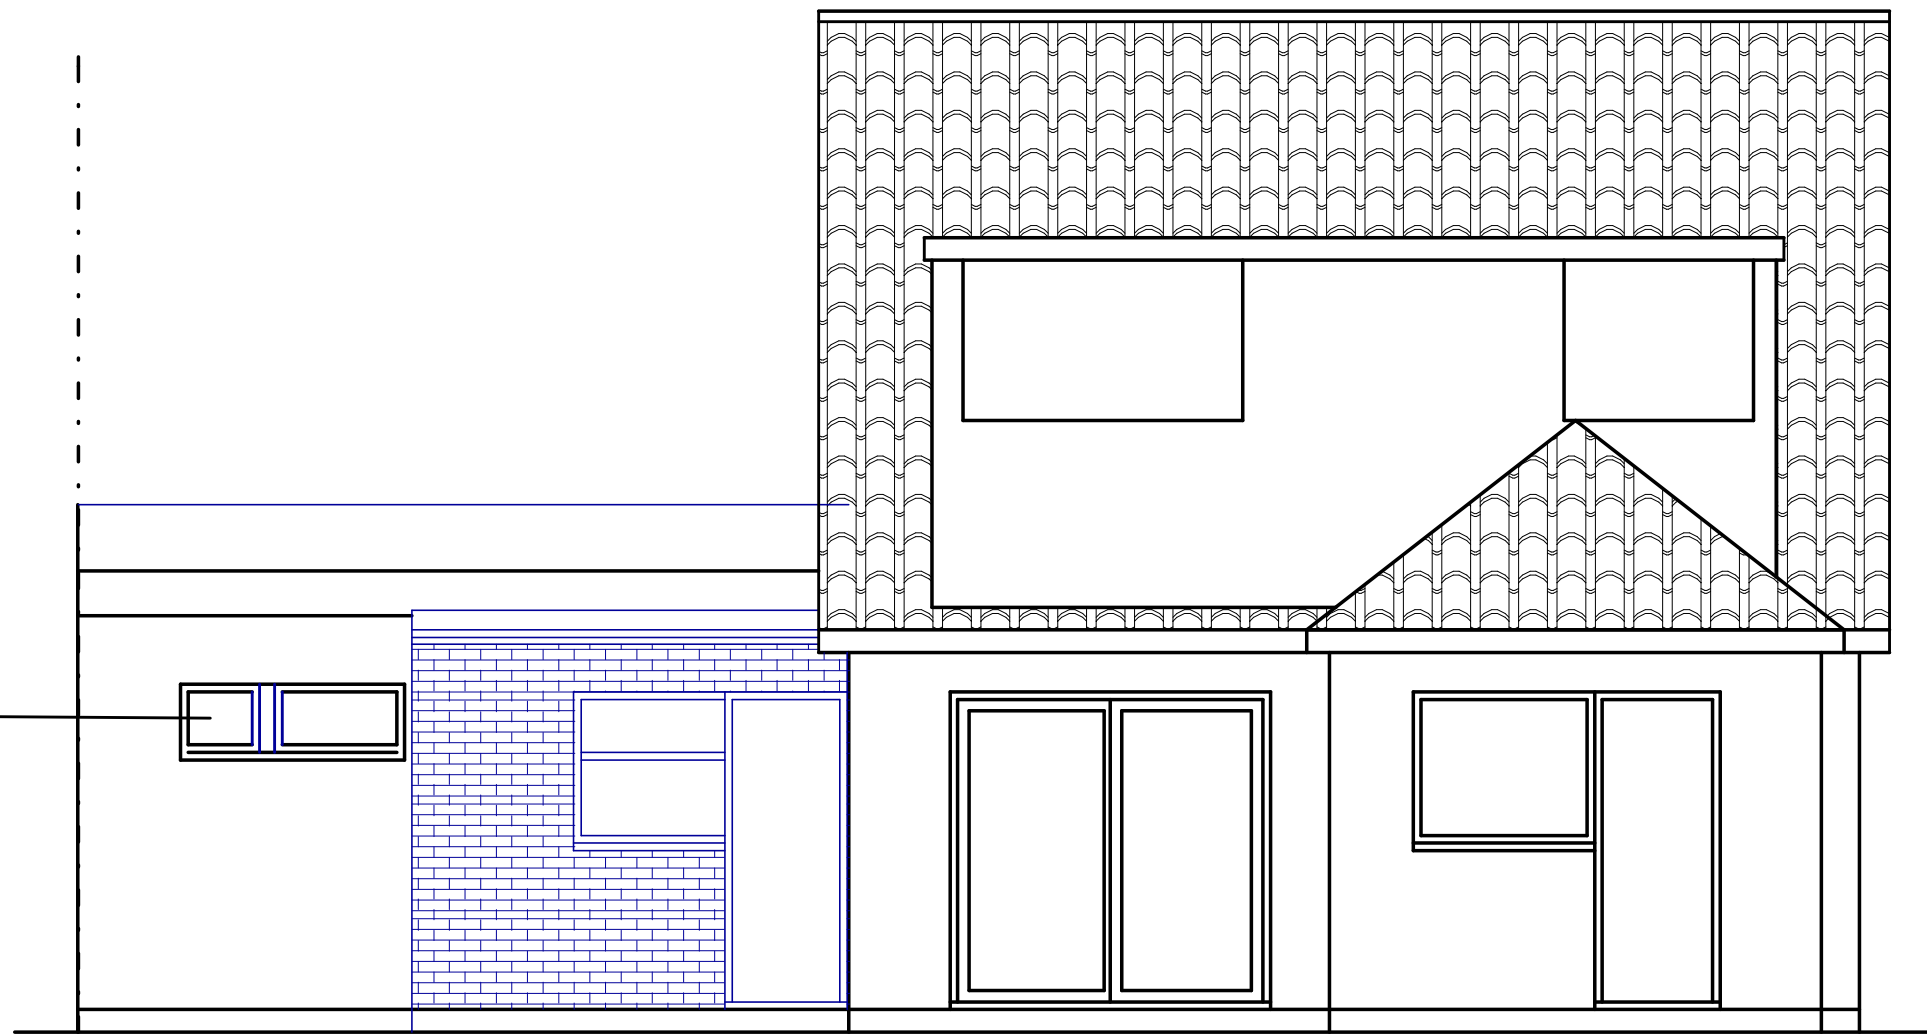

REAR ELEVATION

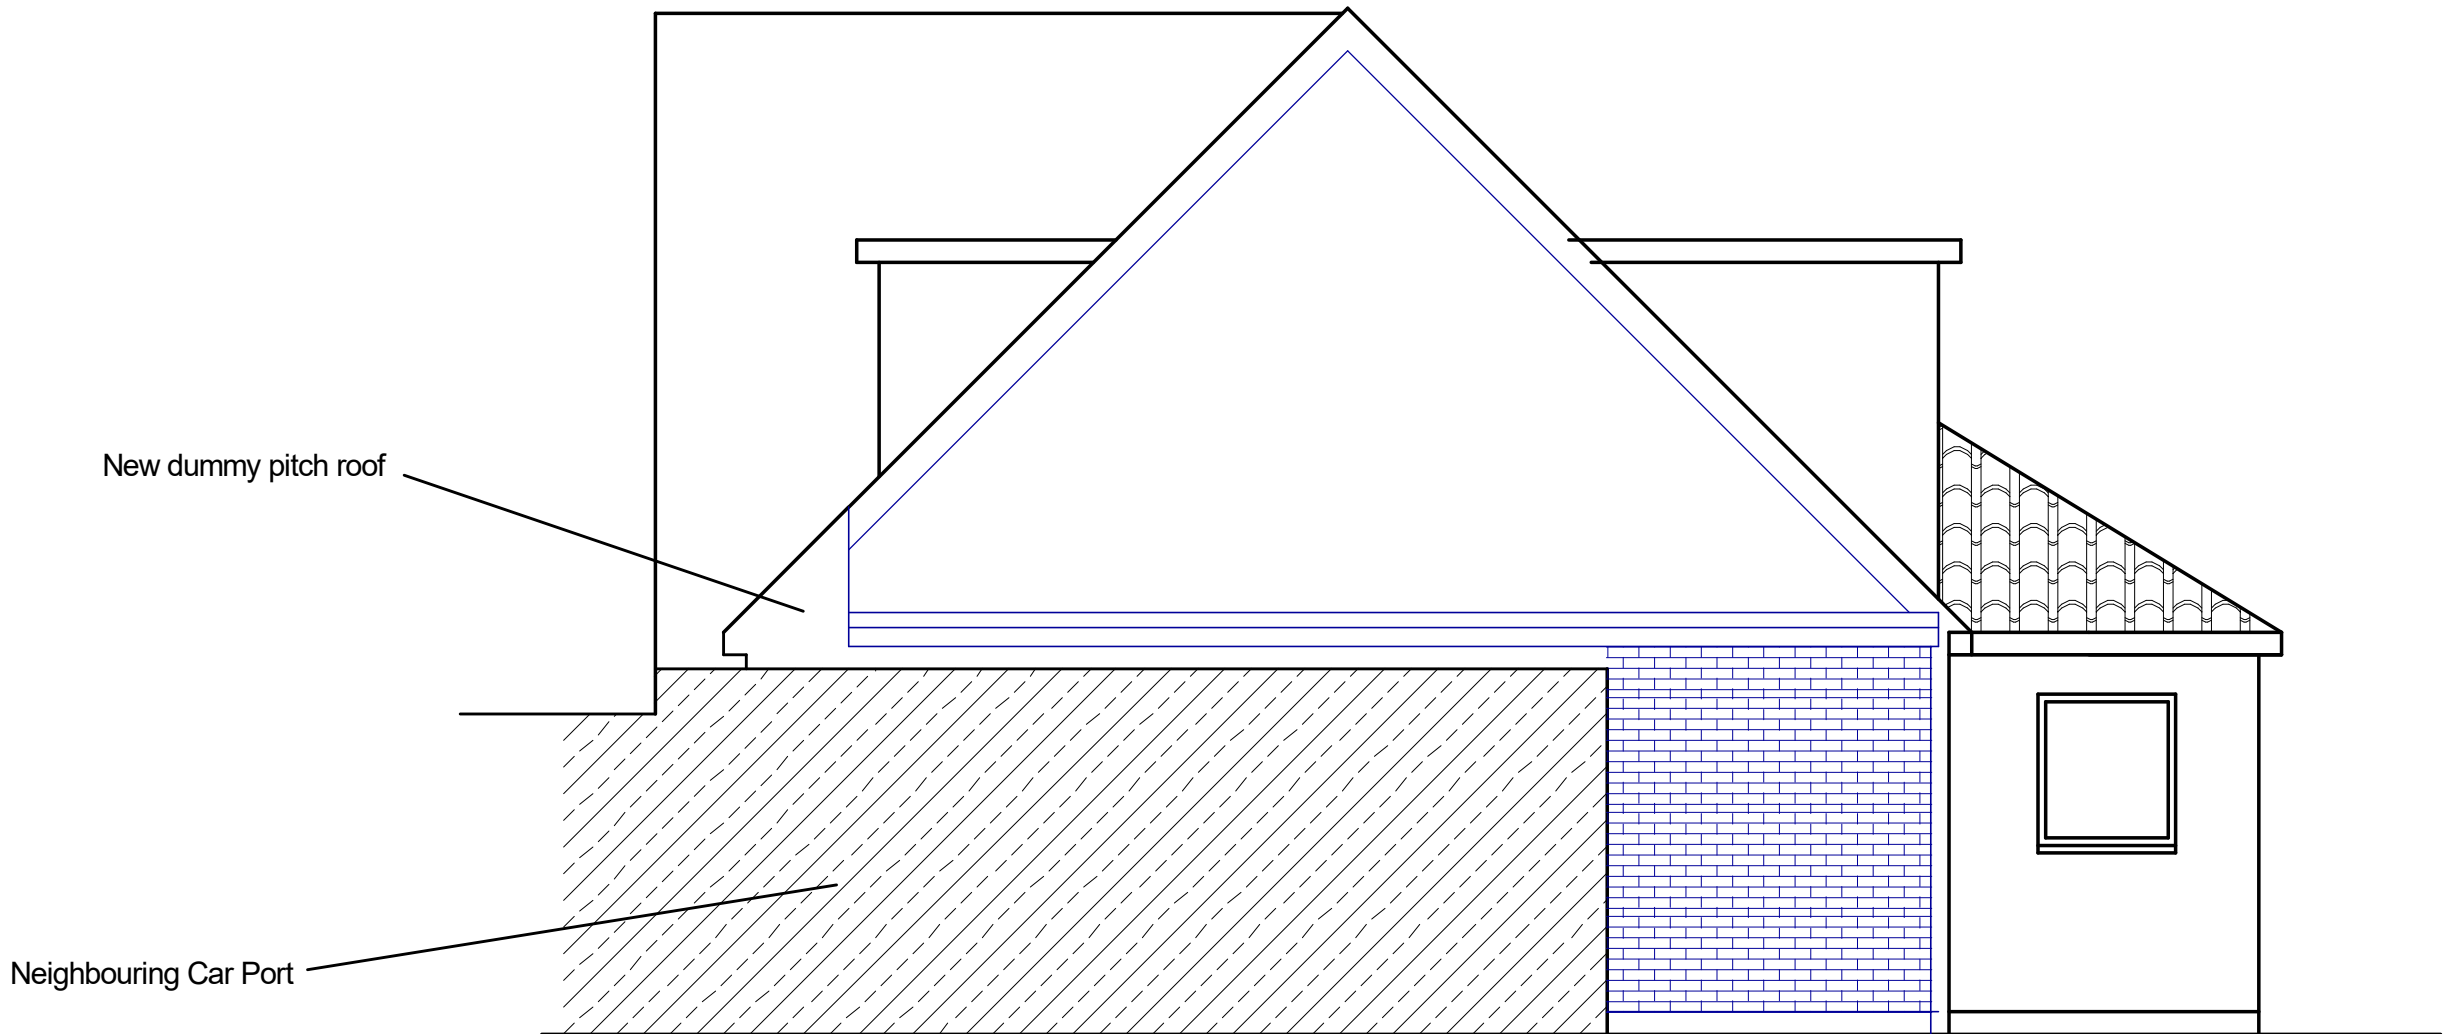

SIDE ELEVATION

62 FAIRACRES
RUISLIP



PLAN	Proposed elevations
PROJECT	Single storey rear extension & alterations to previously converted garage
General Notes: 1. All dimensions to be checked on site prior to construction any discrepancies should be reported to the Highford design 2. All drawings are indicative of architect's usual requirements only and show design intent only As this is a proposed design, Highford Design can only be held responsible for the design and not for the construction Copyright: Highford Design Ltd This drawing should not be used to calculate areas for the purpose of valuations. All dimensions to be checked on site by contractor and each dimension to be their responsibility	

DWG No
03
Rev: - a

Date: September 2021
Project: 62 Fairacres, Ruislip
Scale: 1:50 @ A1
Checked: AW
Drawing Title: Plans
Status: Construction
Job No: 348

Highford
Design and Build Limited
27 Bellamy Close, Ickenham, Middlesex UB10 8SJ
email: info@highforddesign.co.uk - web: www.highforddesign.co.uk
telephone: 01845 622575 - mobile: 07957 340205