




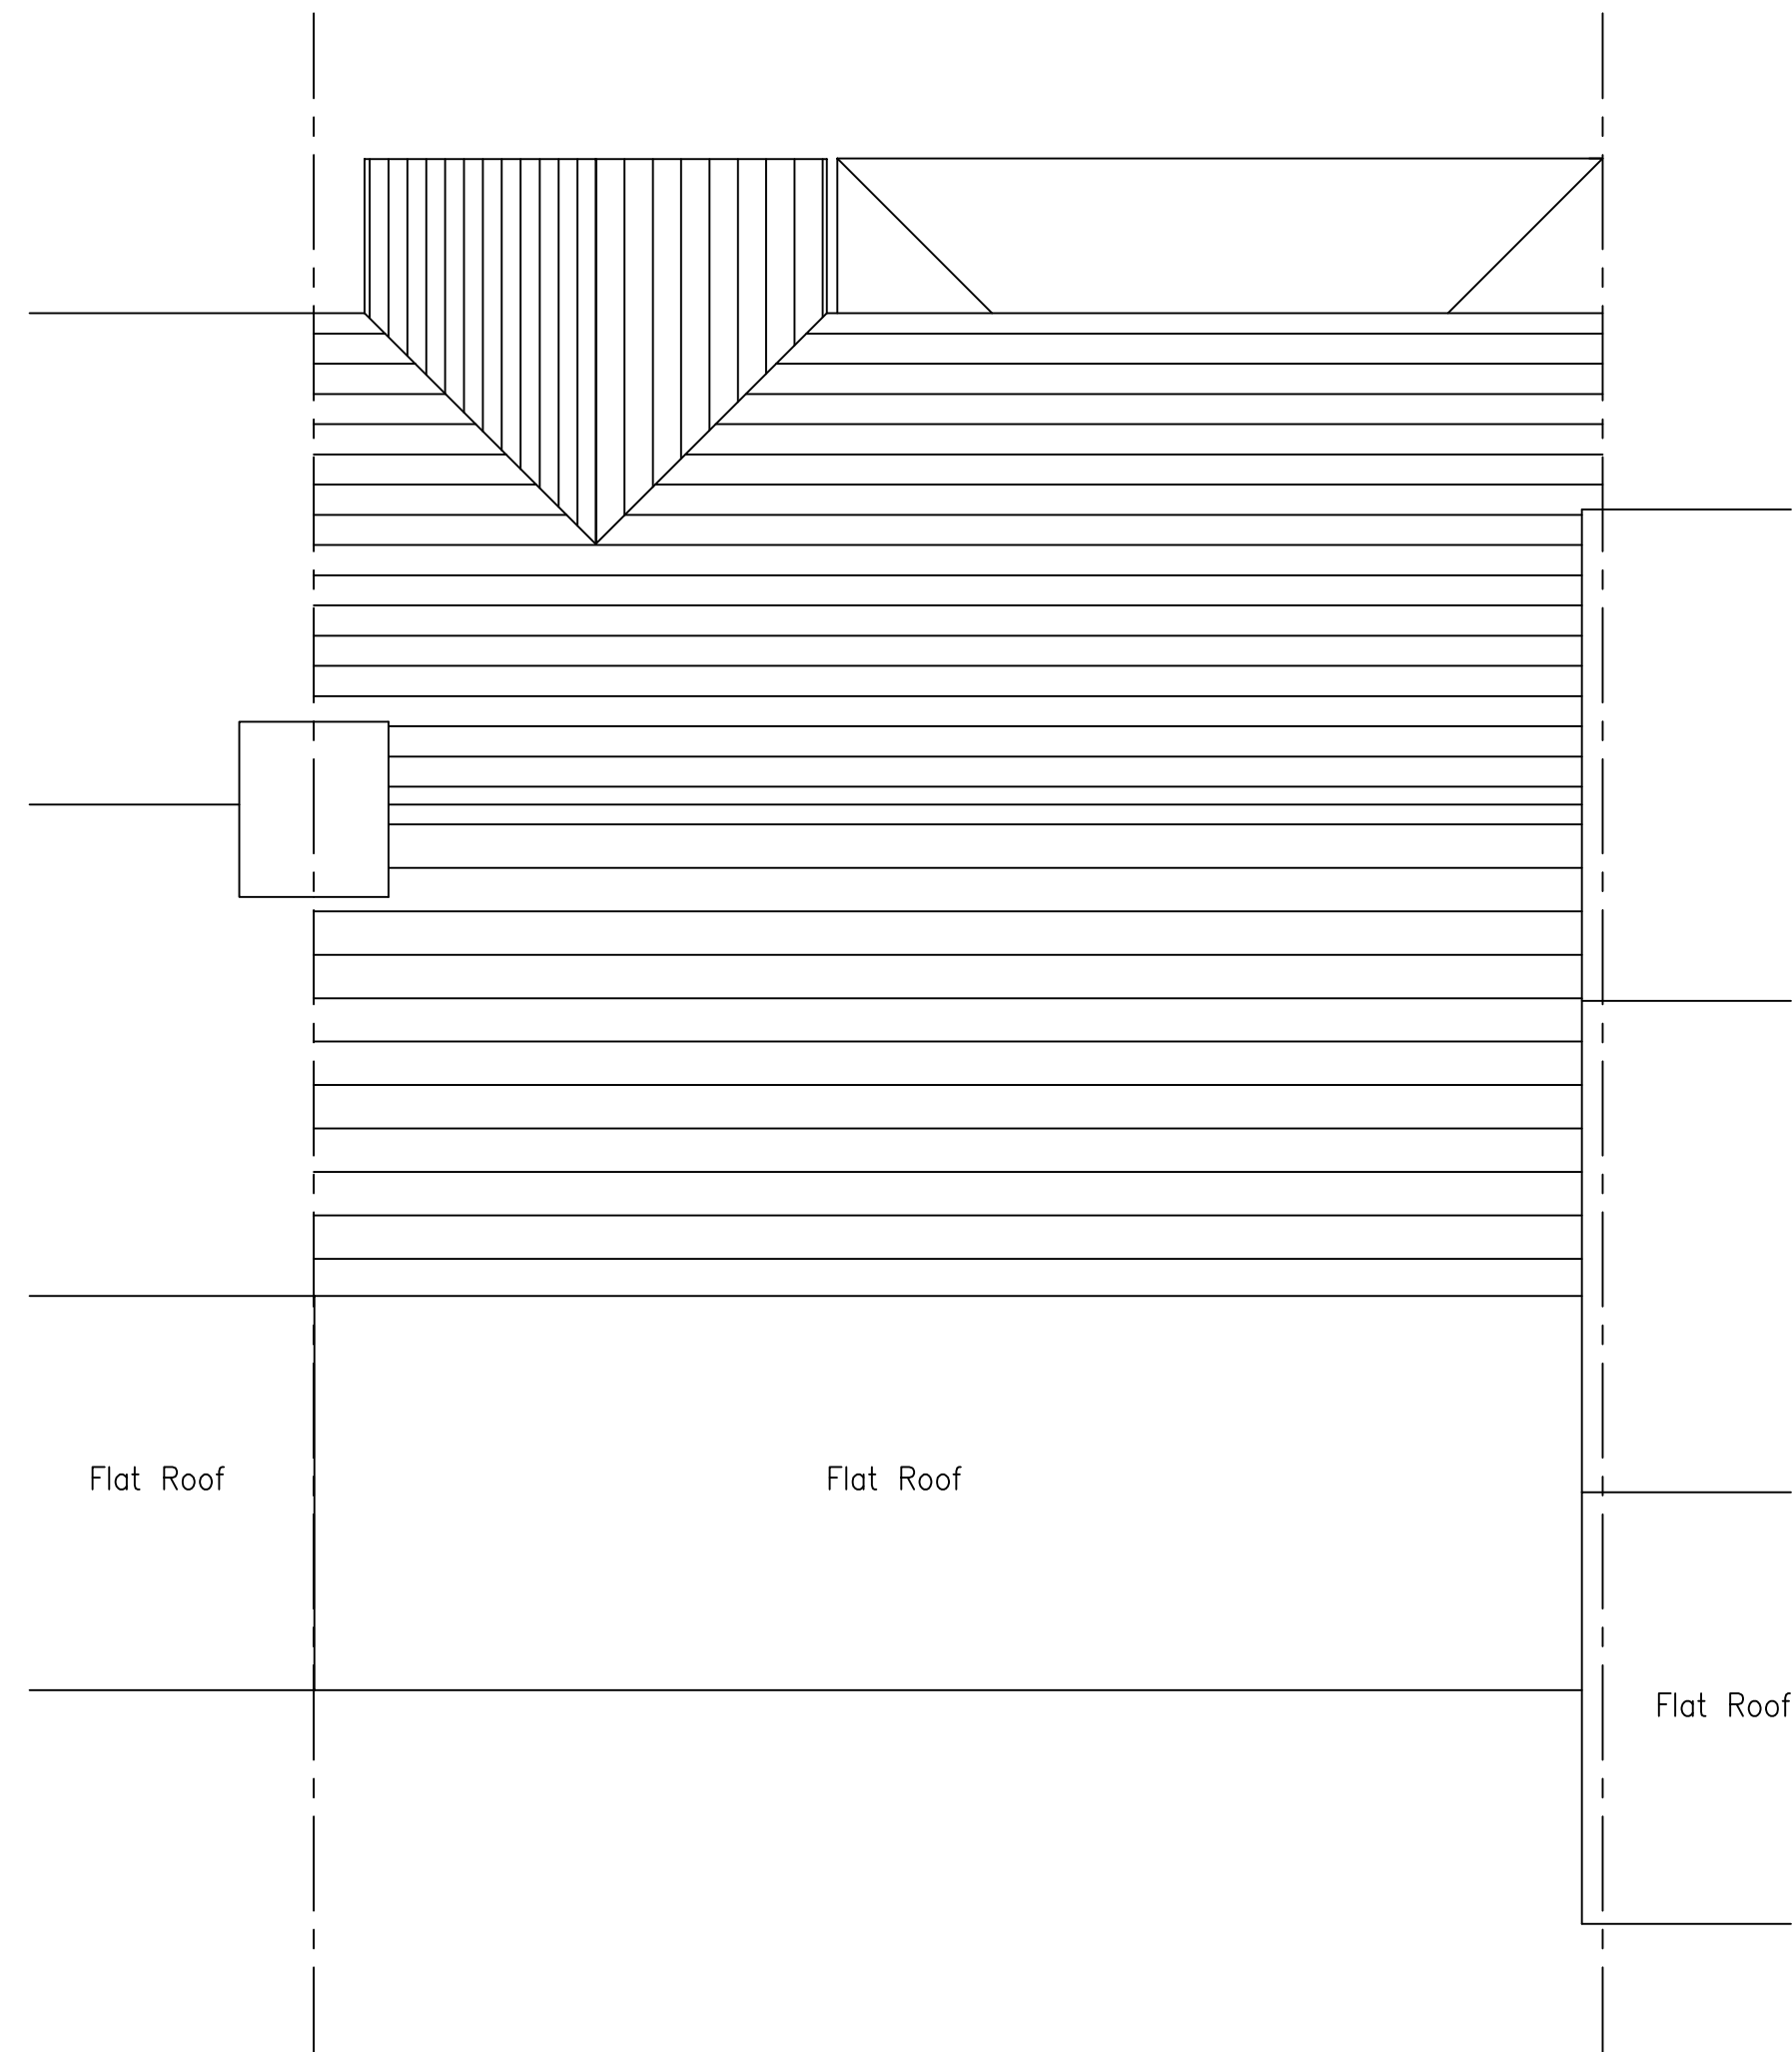


Existing Roof Plan

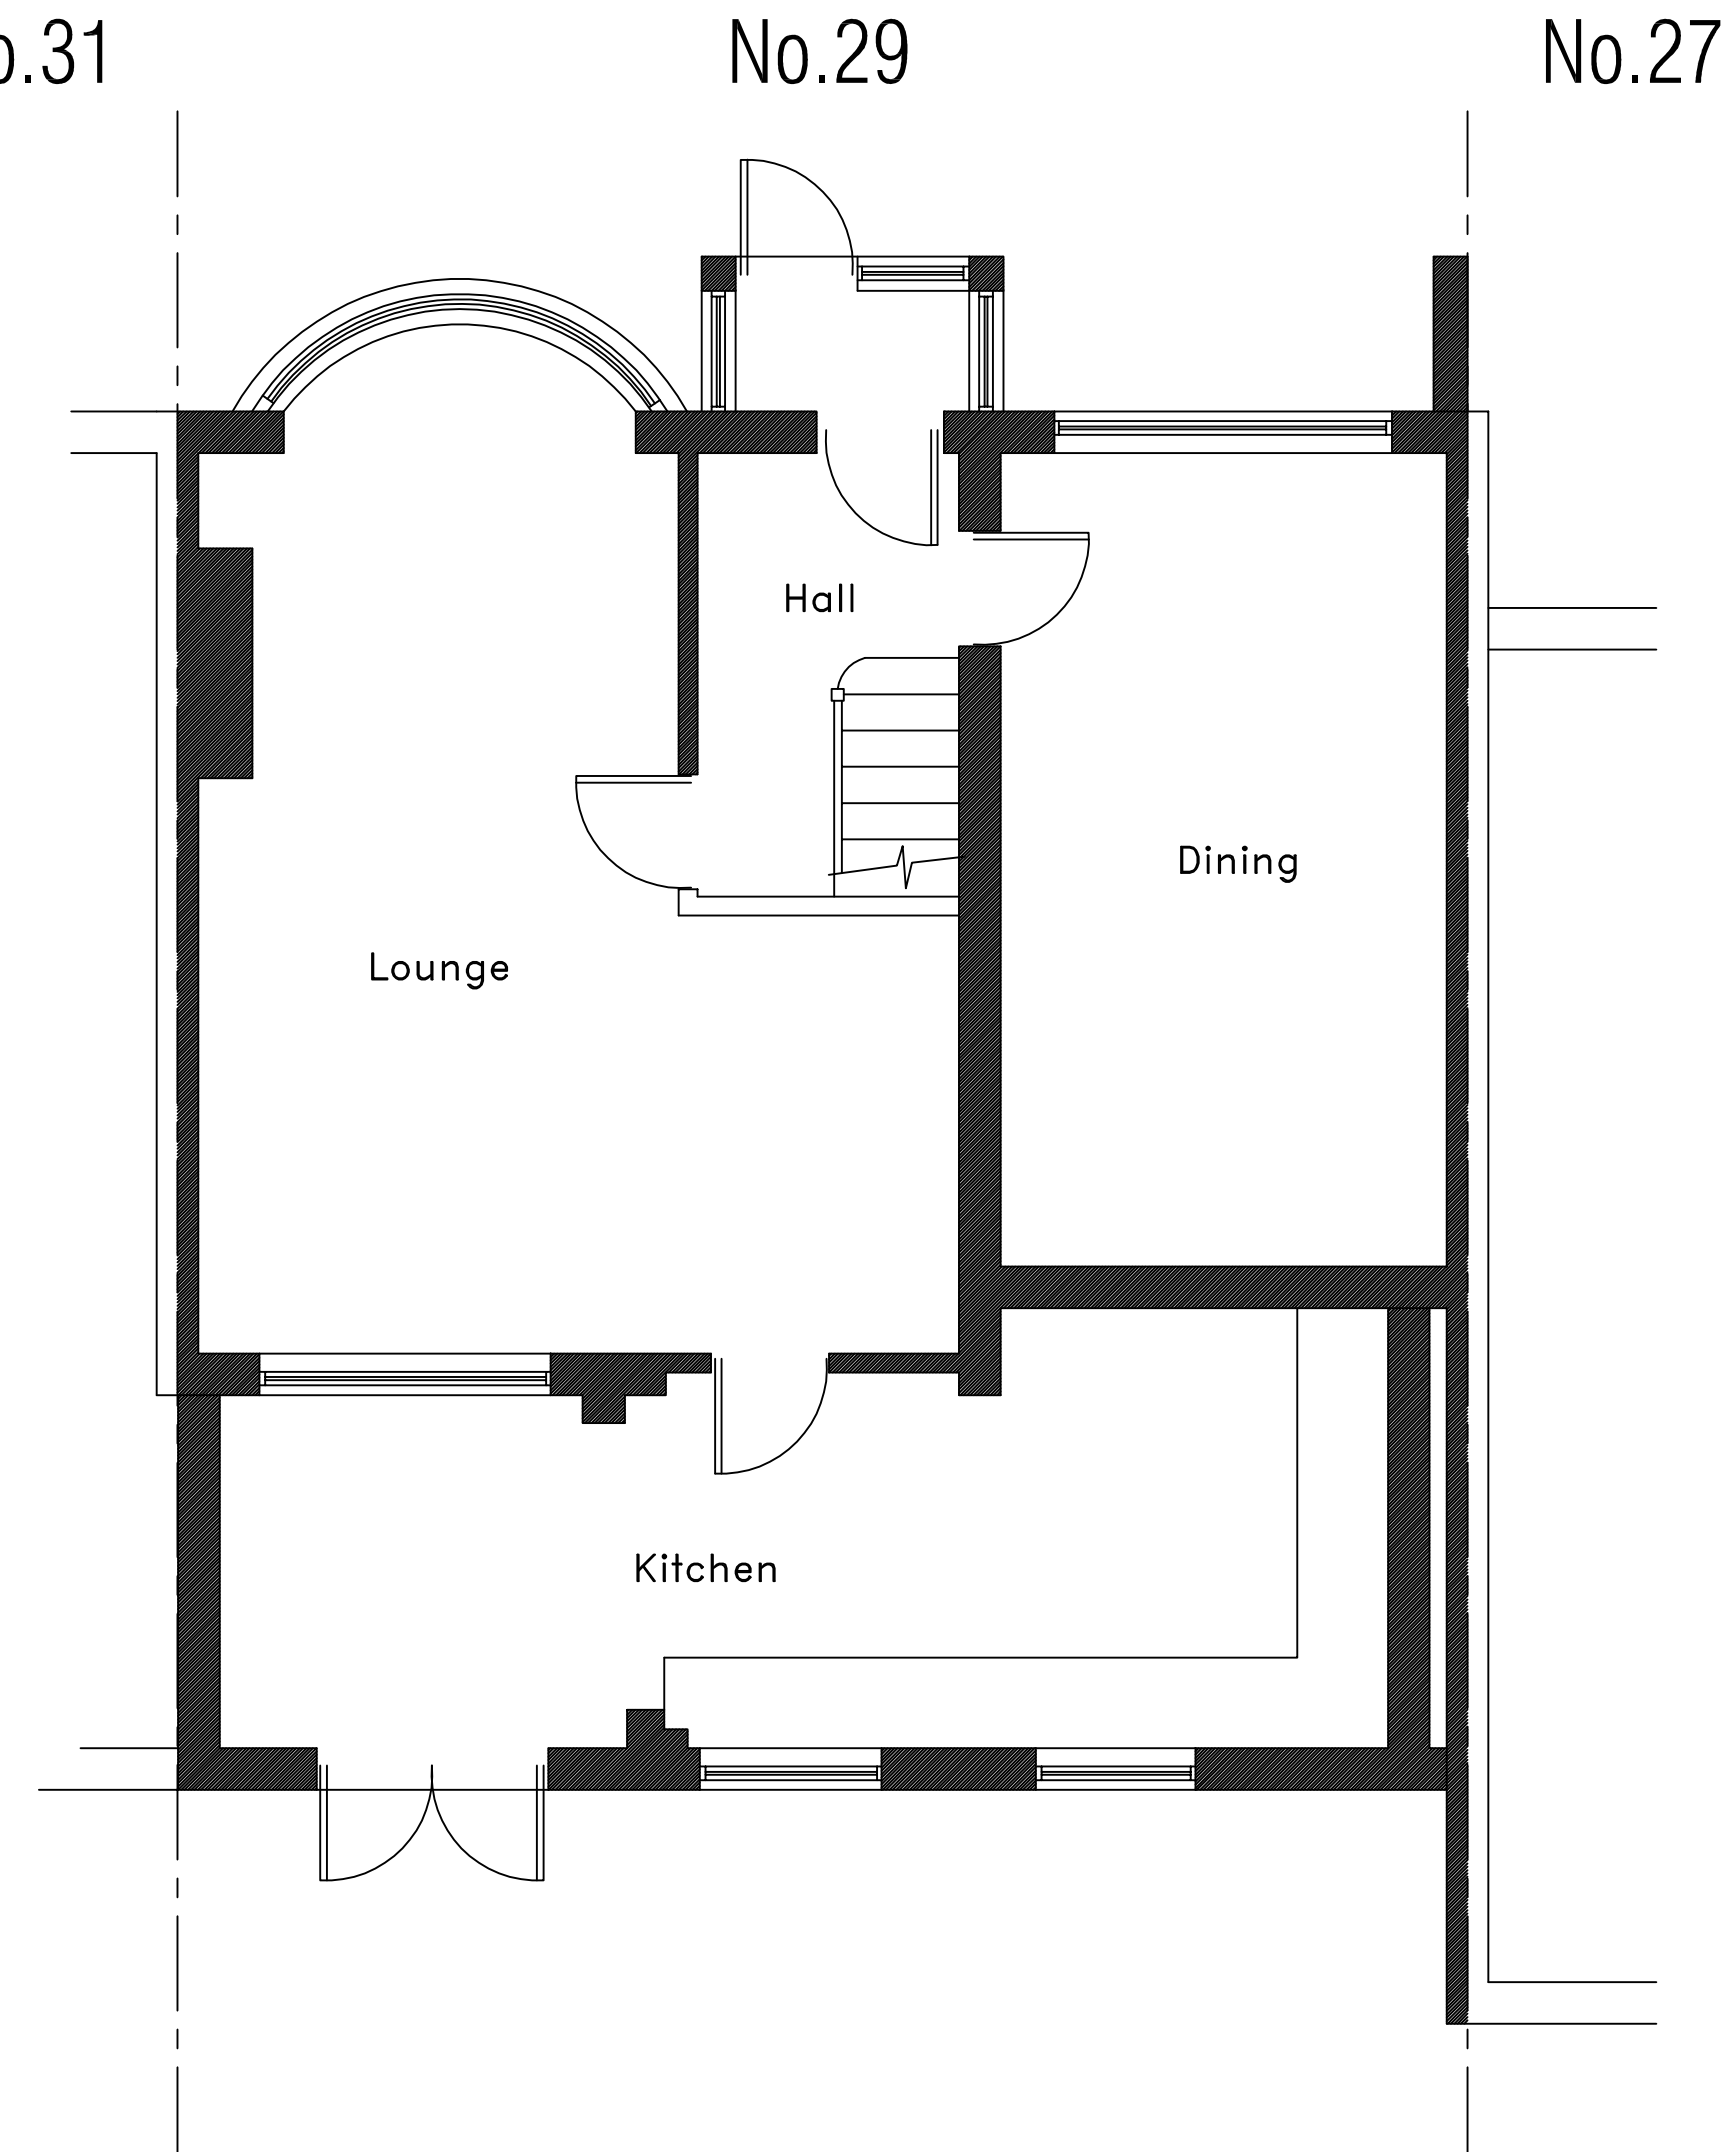


Existing Ground Floor Plan

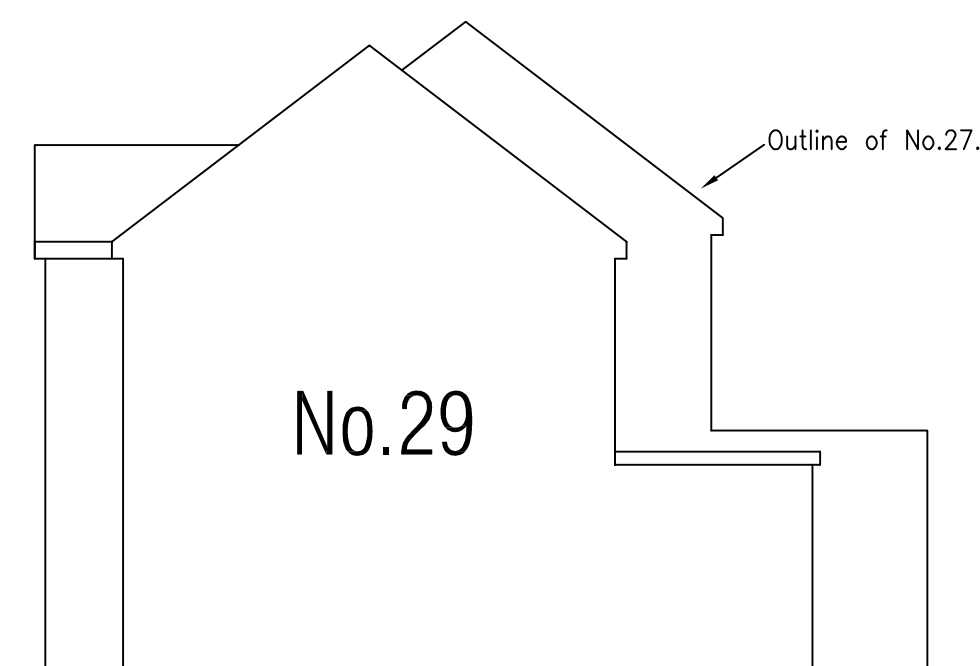



Existing Sectional Elevation

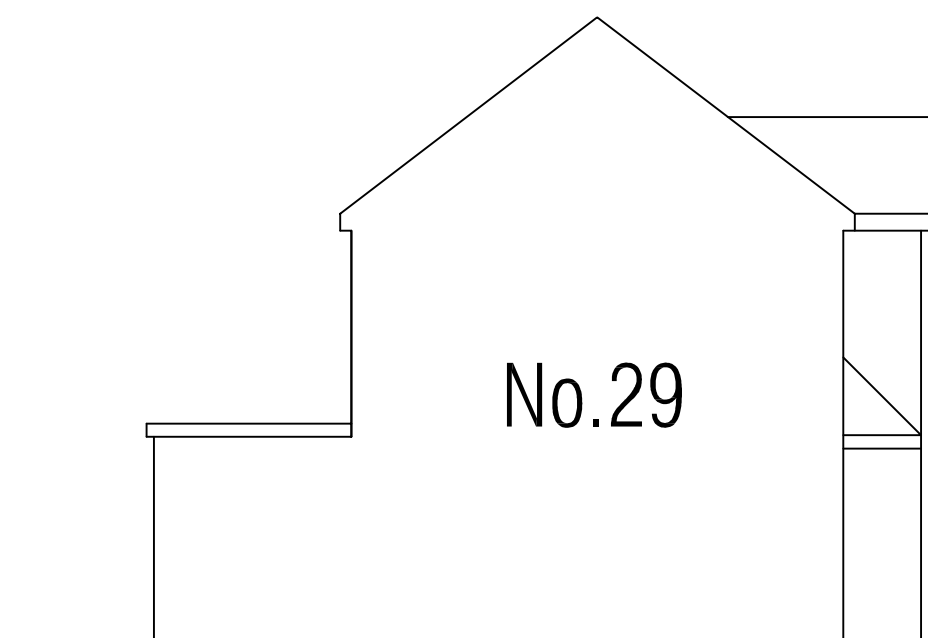

Existing Sectional Elevation

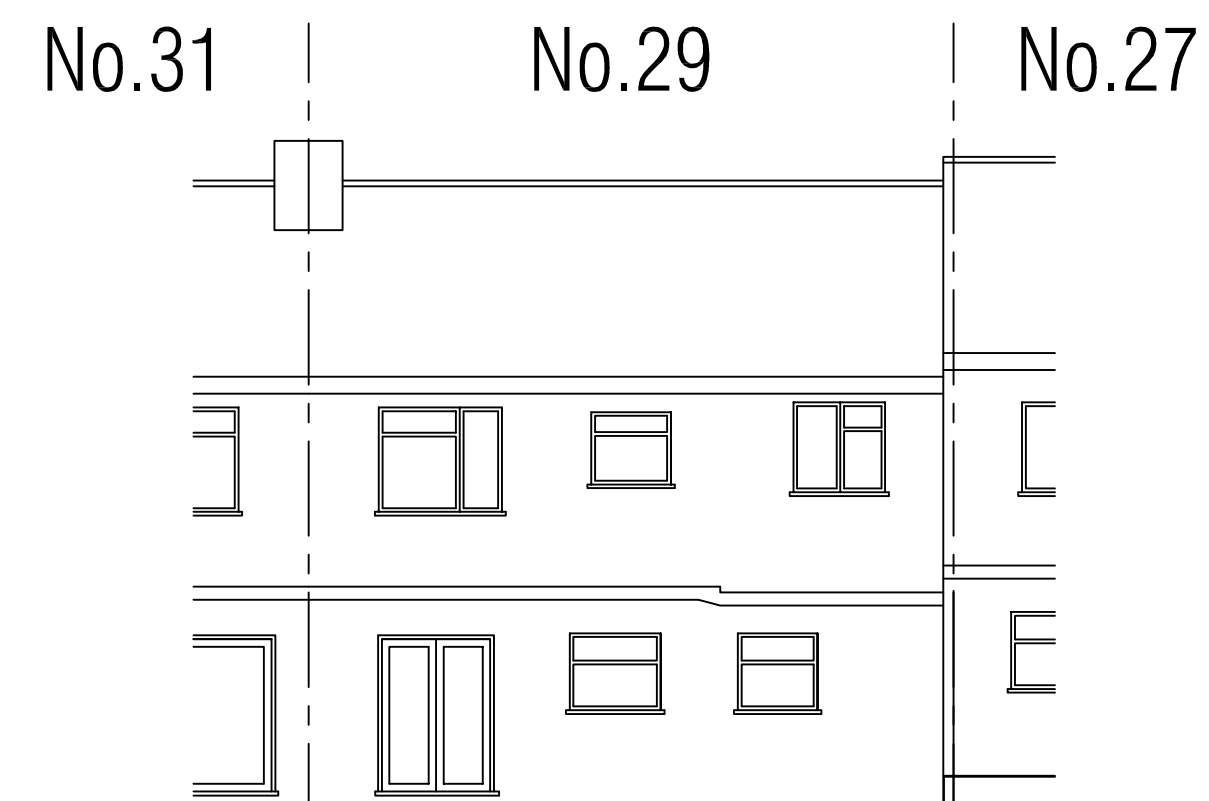

Existing Rear Elevation

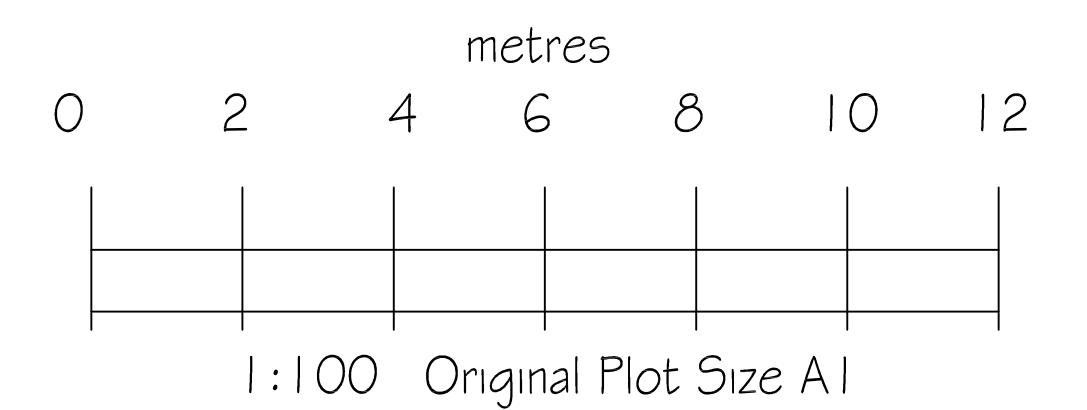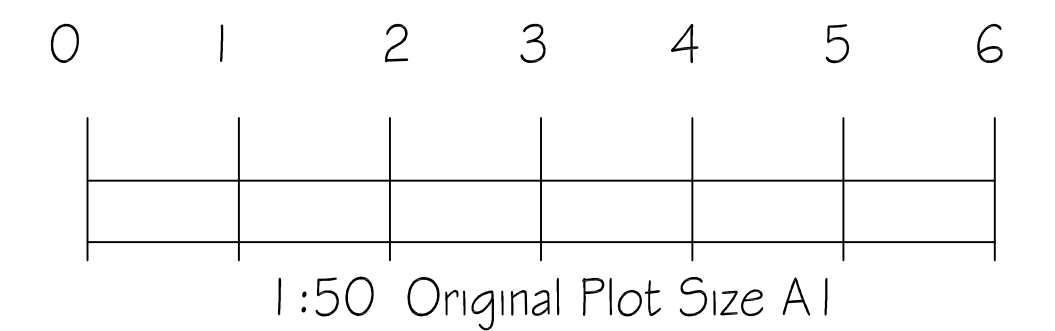

SITE: 29 Cottingham Chase Ruislip Middx			
TITLE: Proposed Grd Floor Extension Existing Plans & Elevations			
Drawn SH		Checked	
Date Dec '15		Scale 1:50 & 1:100	
Drawing No.		Revision	
/ 1015 / CC1			