




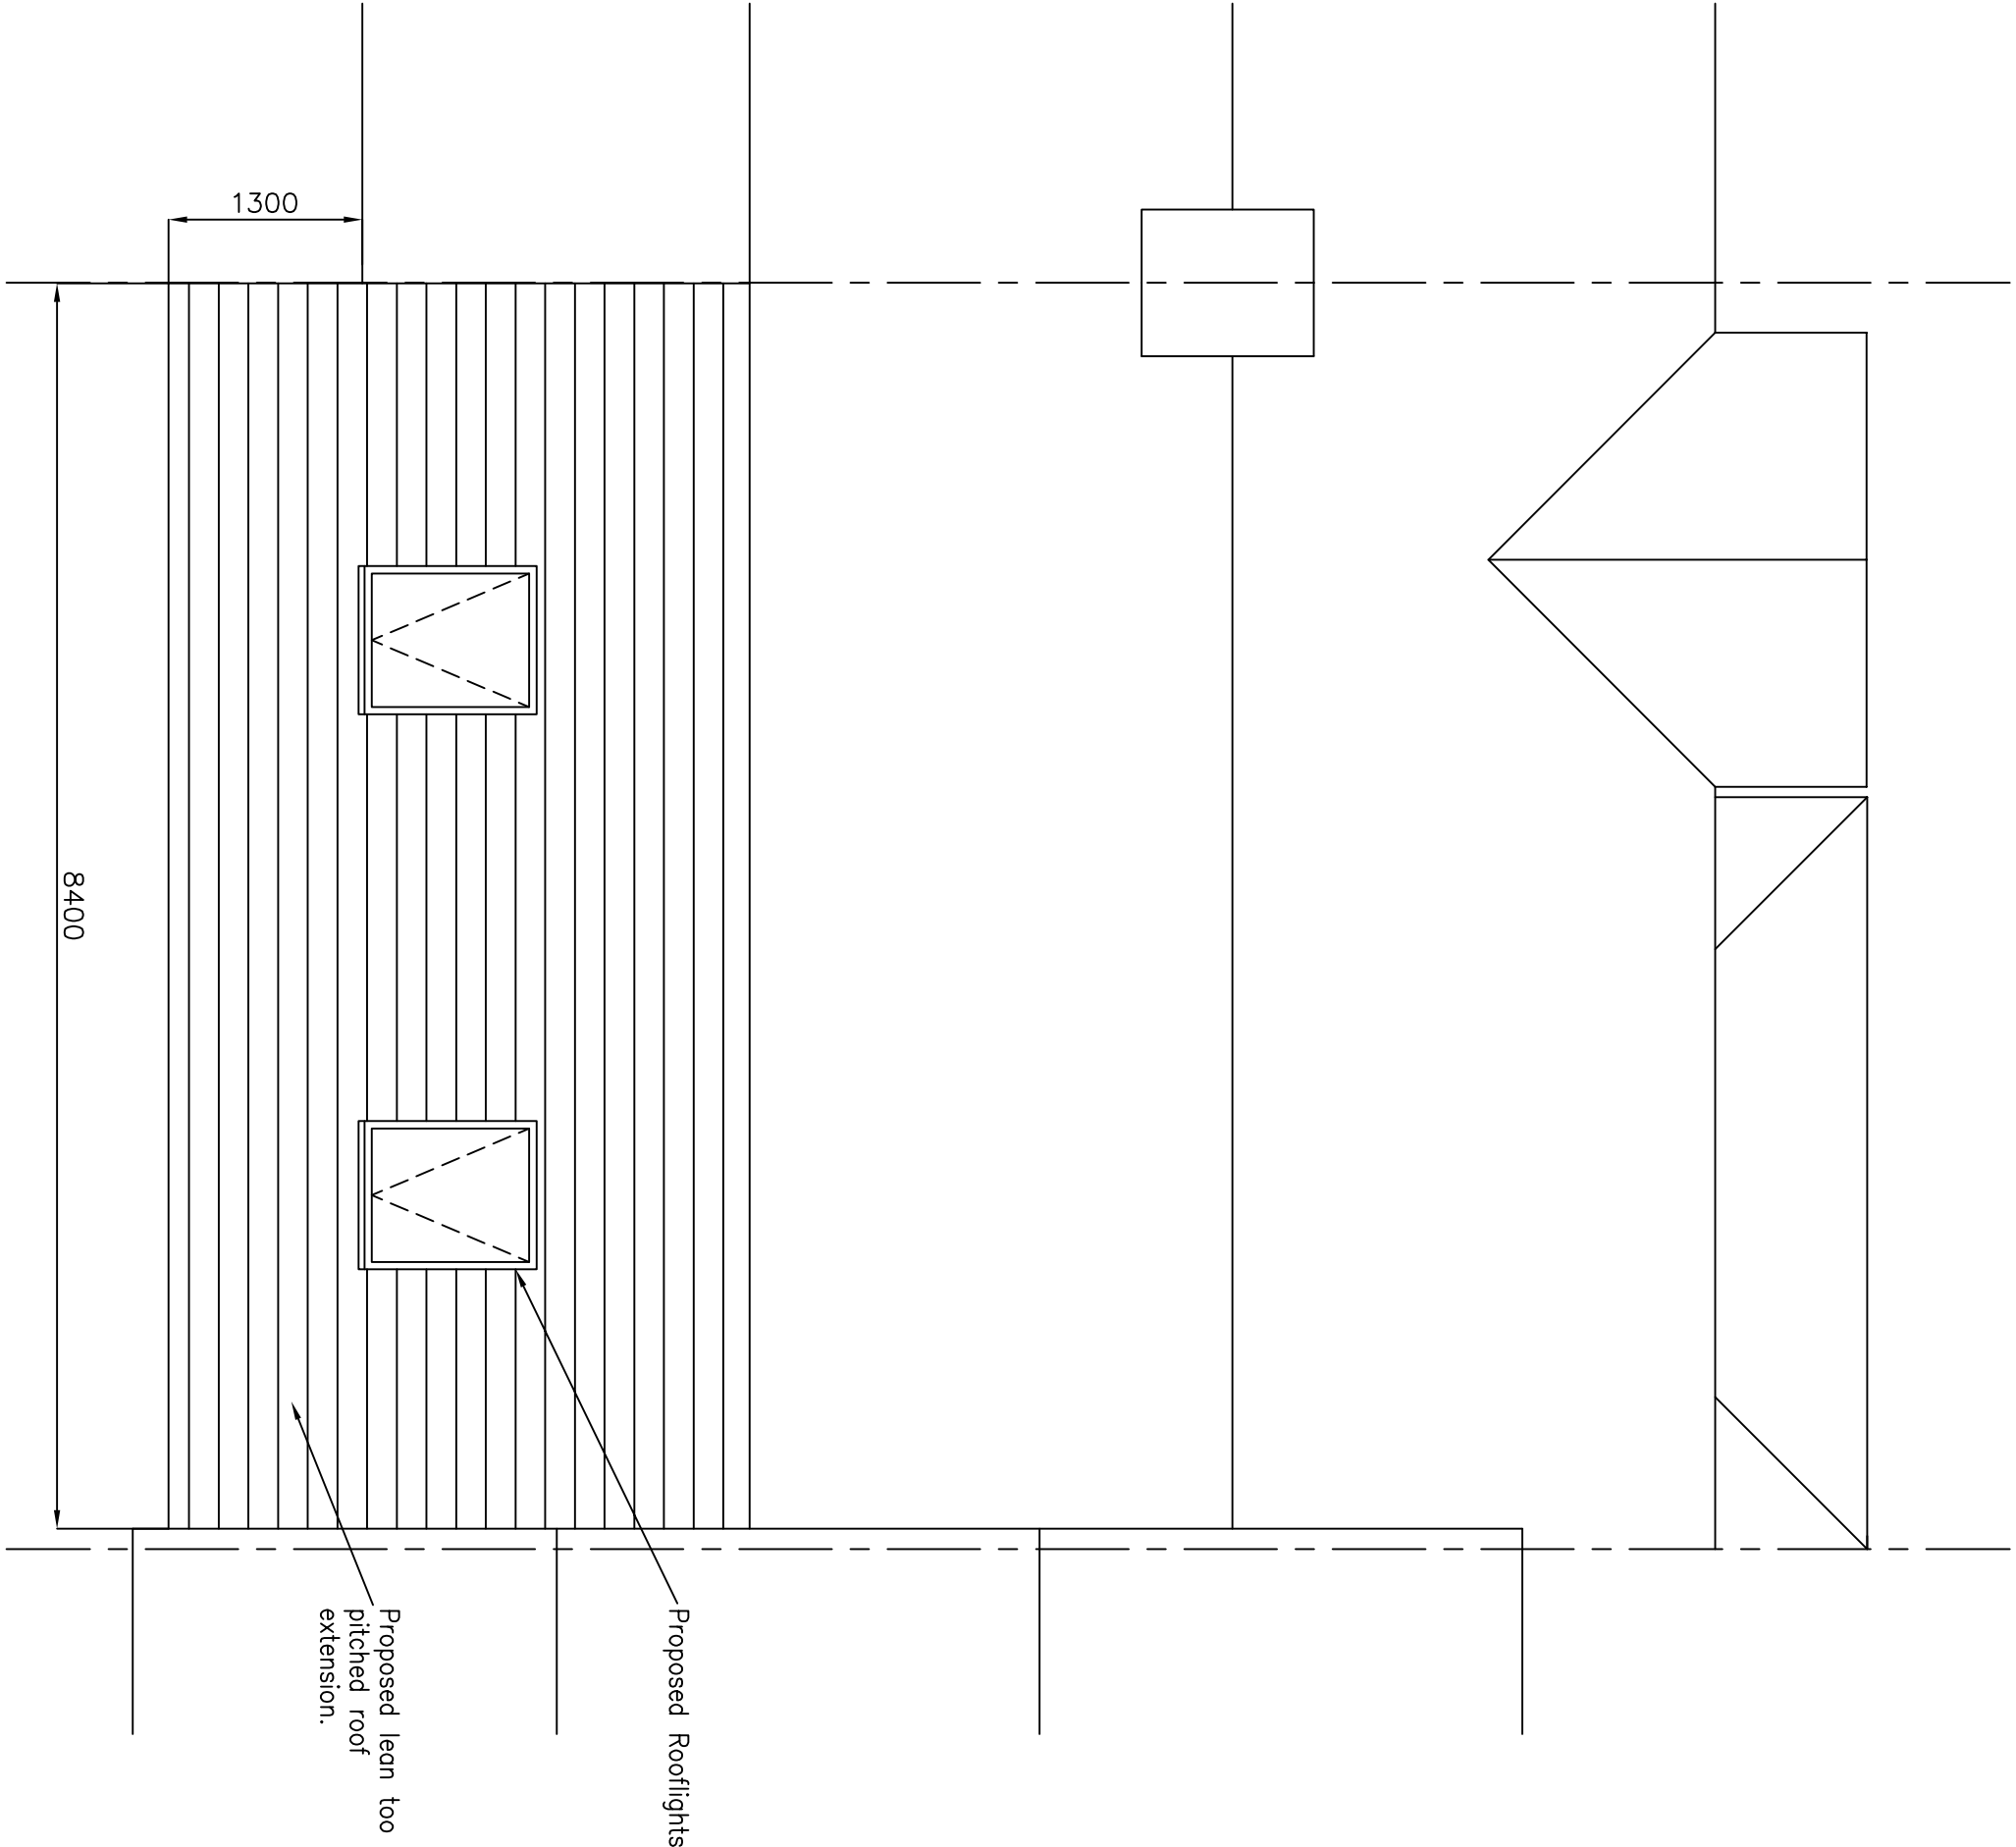


Proposed Roof Plan

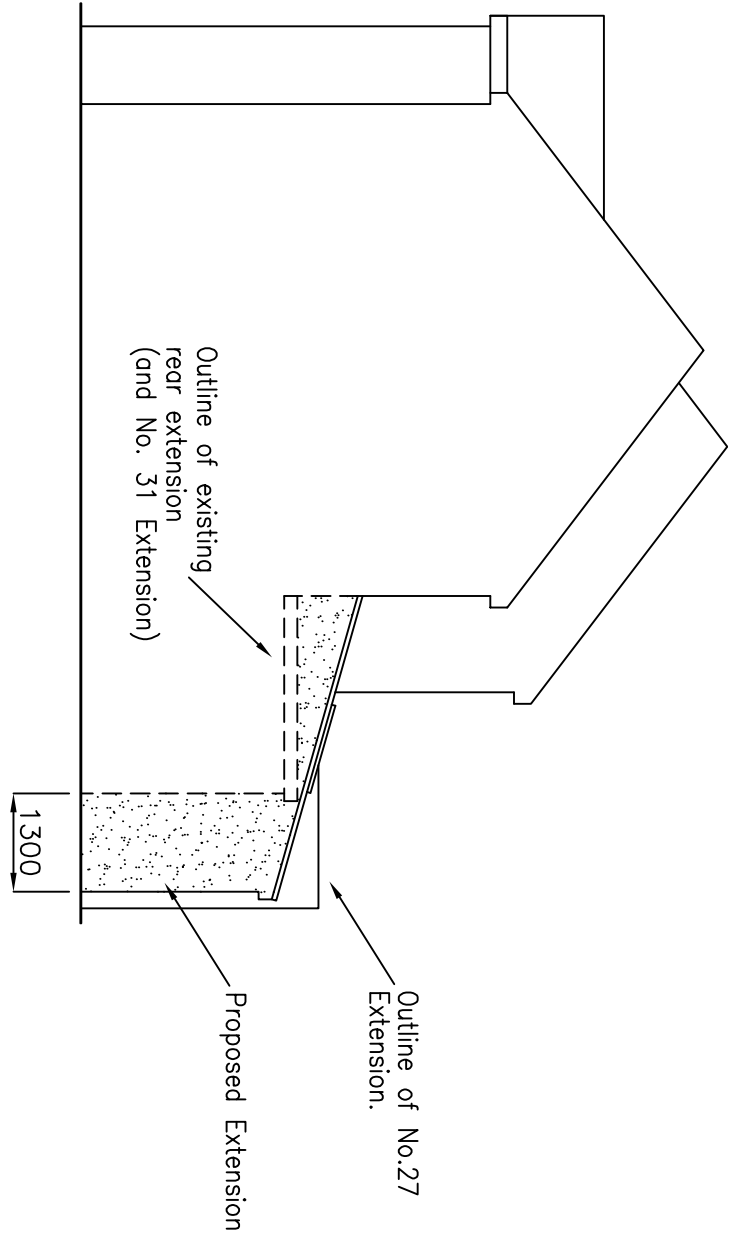

Proposed Sectional Elevation

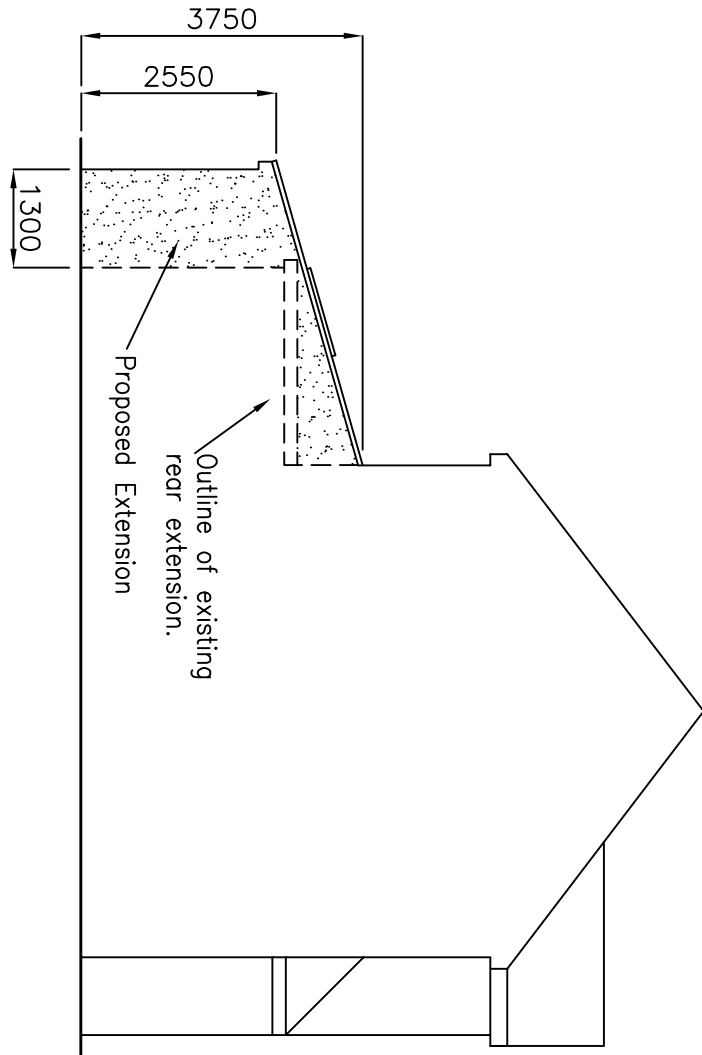

Proposed Sectional Elevation

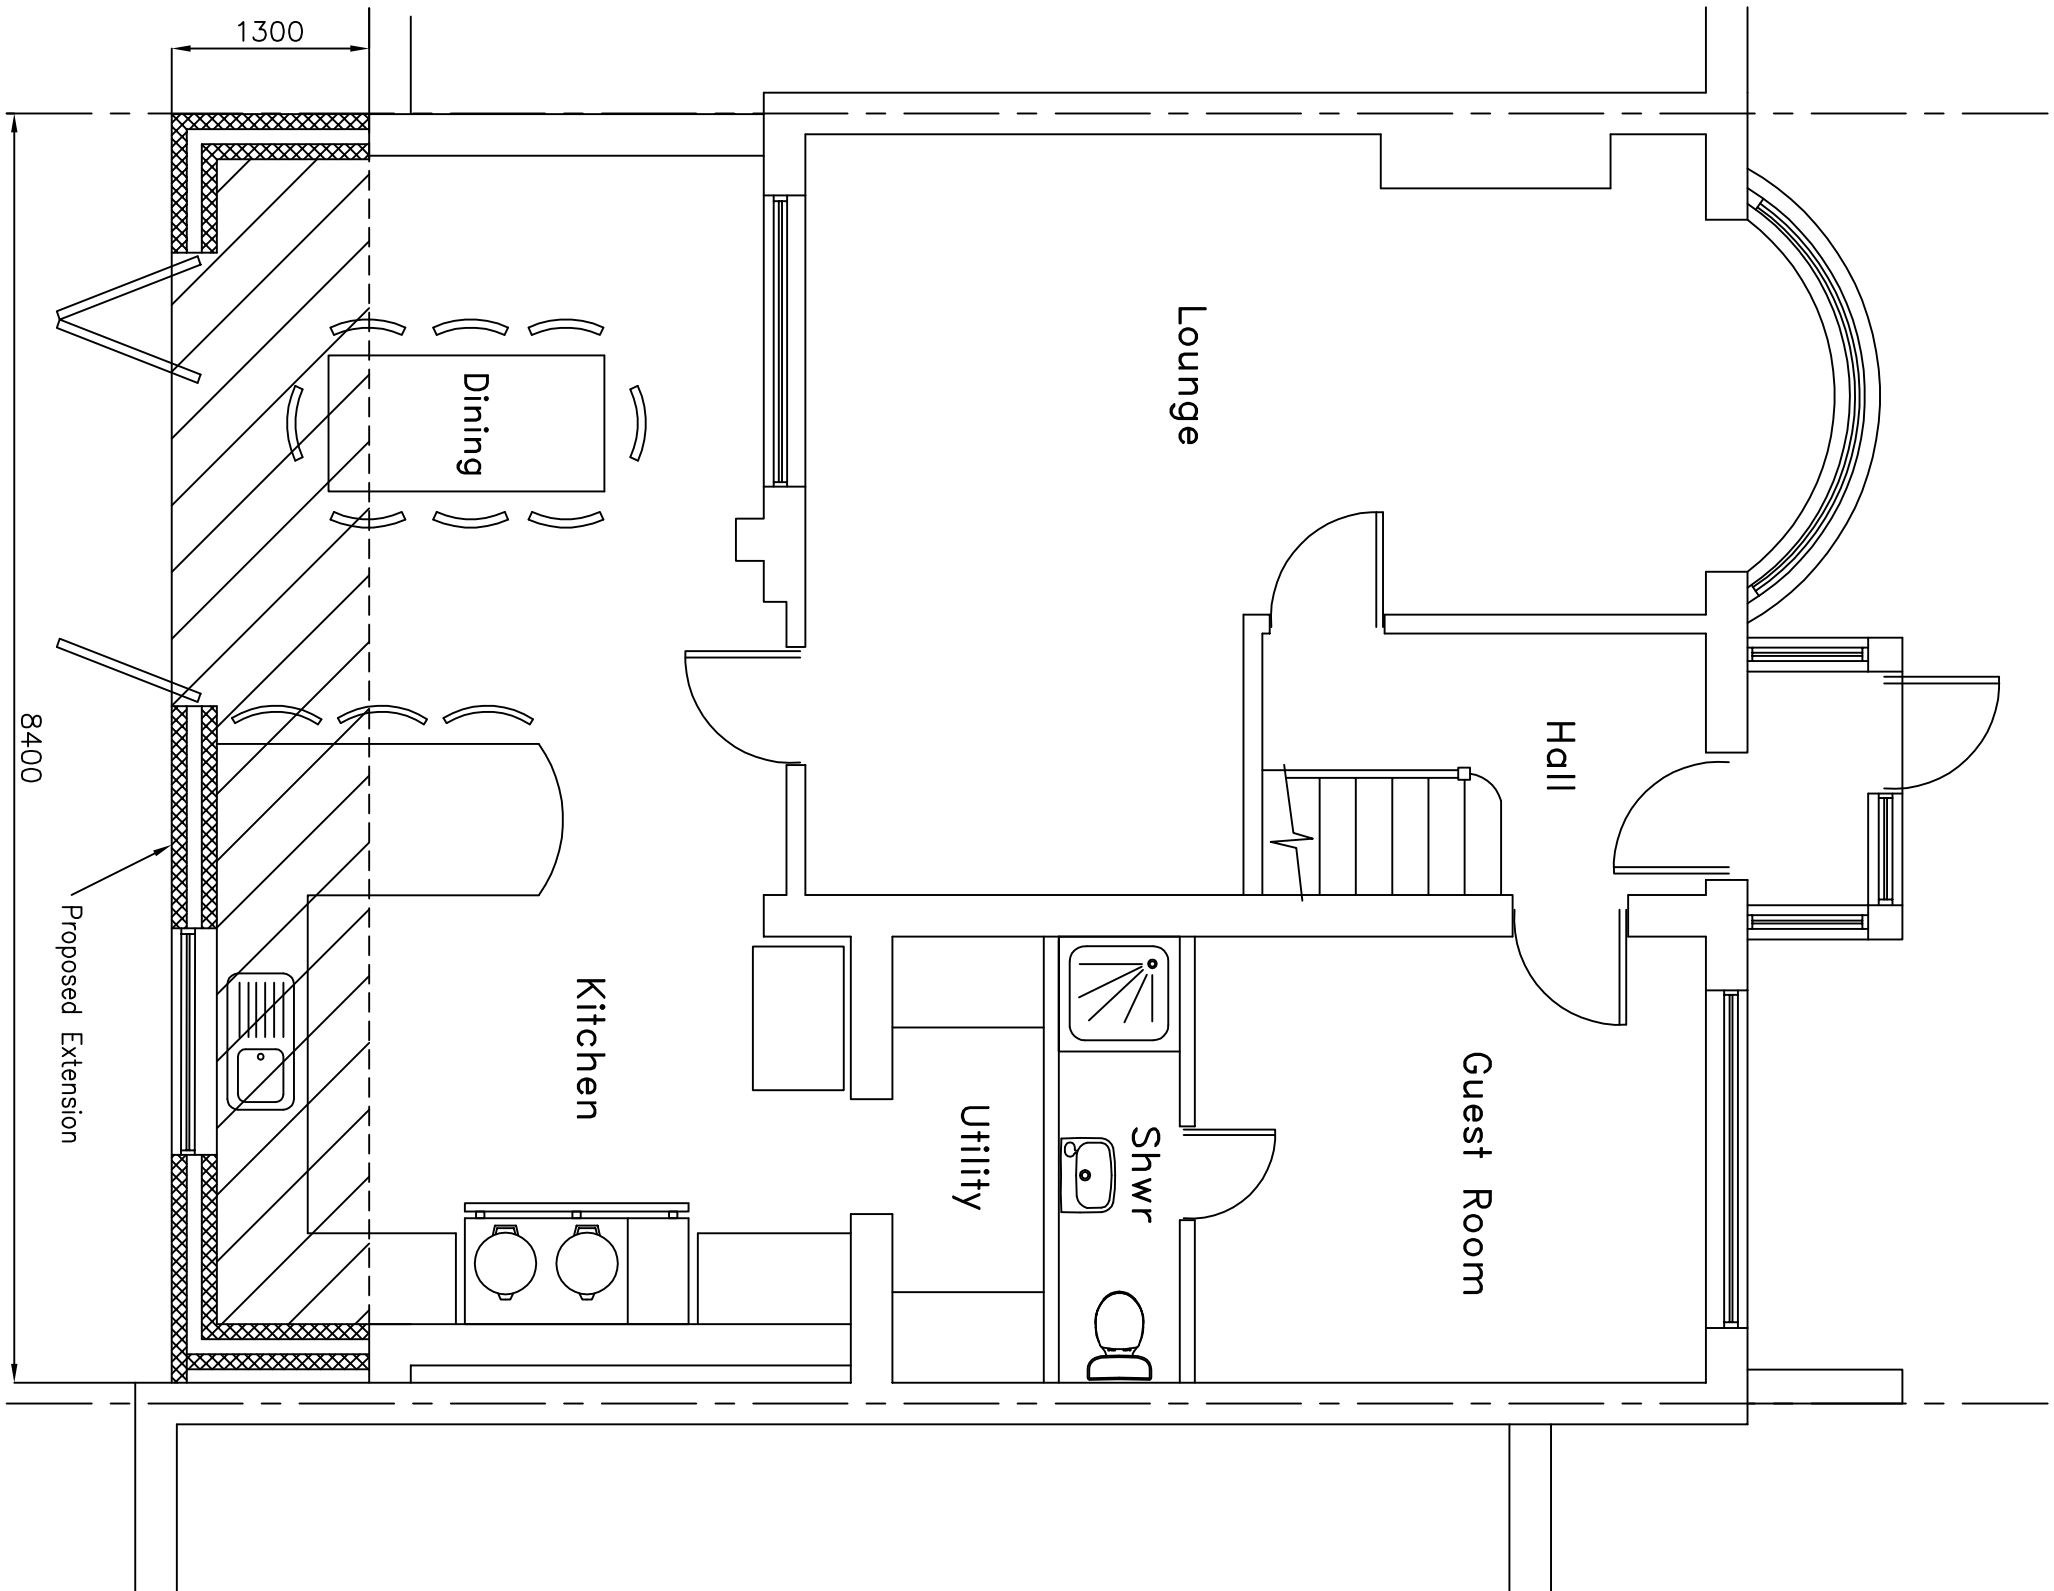



Proposed Ground Floor Plan



Proposed Rear Elevation

Scope of Proposal:
The application is to demolish the existing ground floor rear extension and replace with a 1.3m deeper extension with a pitched roof.

Material Specification:
Grd Flr Extension Roof:
Clay Tiles to match existing
Walls:
Blockwork, Rendered and painted white
Windows & Doors:
White UPVC to match existing.

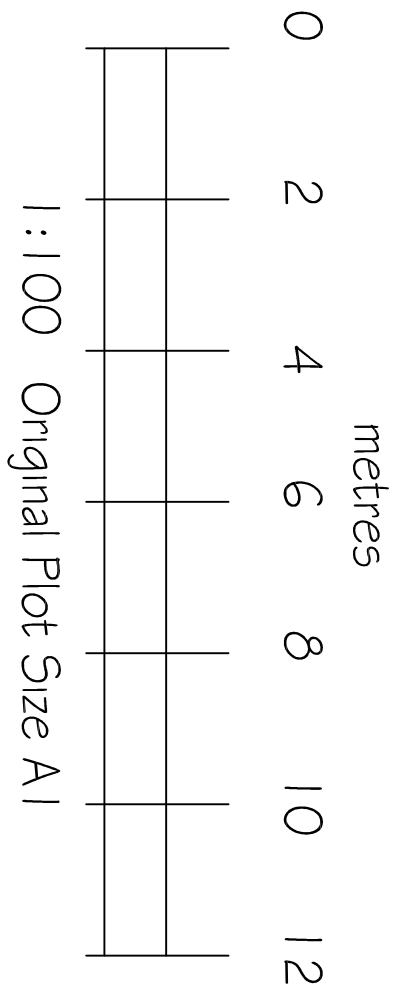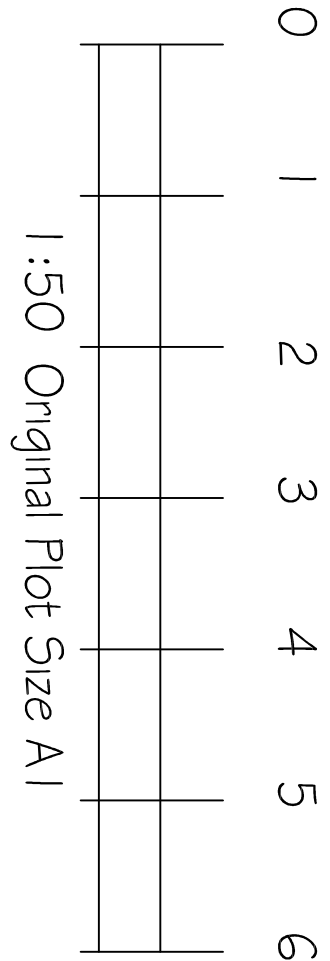

Rev A	02/01/16	Utility & Shower room added
SITE: 29 Cottingham Chase Ruislip Widdx		
TITLE: Proposed Grd Floor Extension Proposed Plans & Elevations		
Drawn SH	Checked	
Date Dec '15	Scale 1:50 & 1:100	
Drawing No.		Revision
1015 / CC2	A	