





LOCATION PLAN
Scale 1:1250

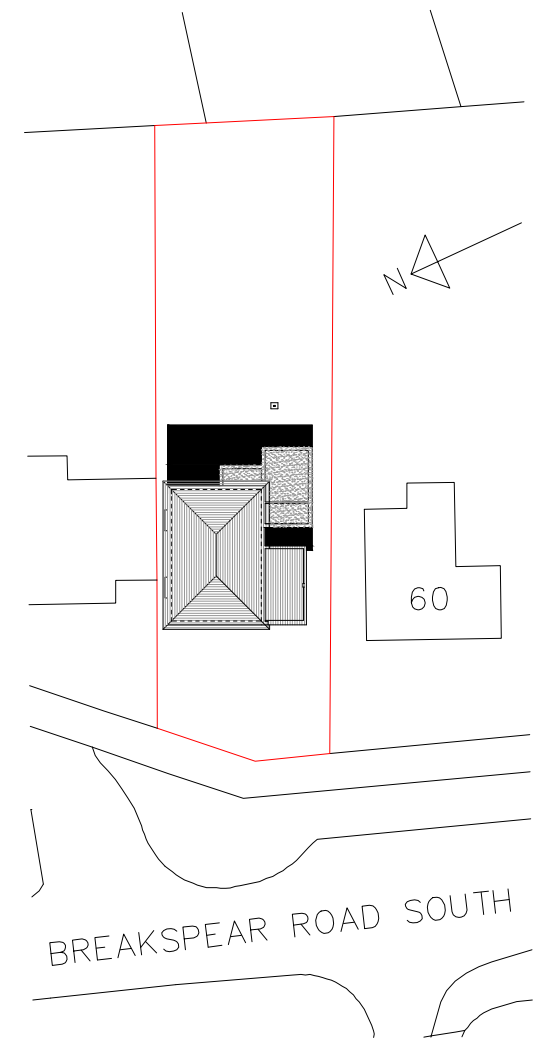

PROPOSED SITE PLAN
Scale 1:500

 

These drawings should be approved by local Authority
No dimensions to be scaled from this drawing. All dimensions to be checked on site.
This drawing is copyright and should not be reproduced without permission of the Architects

Rev	Description

Project

62 Breakspear Road
ICKENHAM
UB10 8HE

Drawing

Site and Location Plan

SCALE As Shown	Date	Drawing no. 20_22_03
-------------------	------	-------------------------