



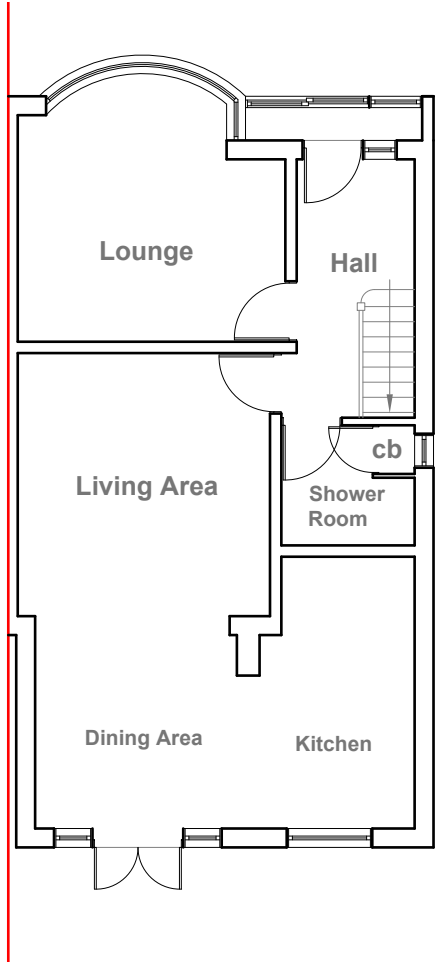


Existing Ground Floor Plan
Scale 1:100

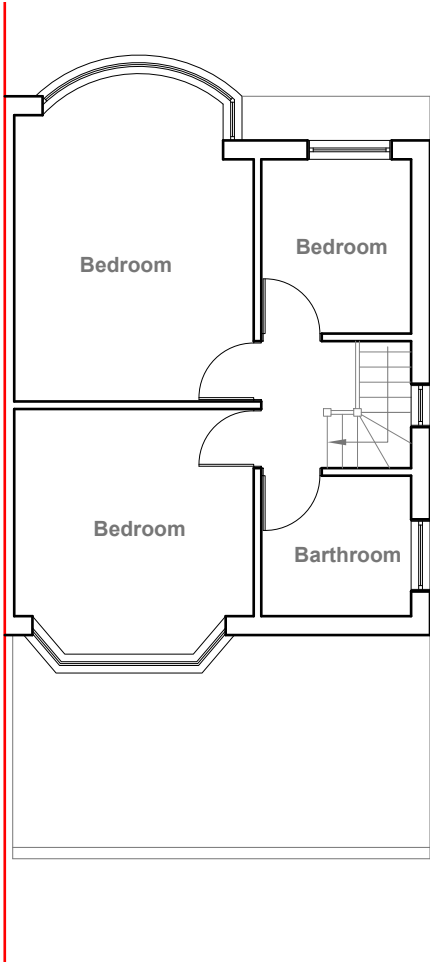

Existing First Floor Plan
Scale 1:100



Existing Front Elevation
Scale 1:100

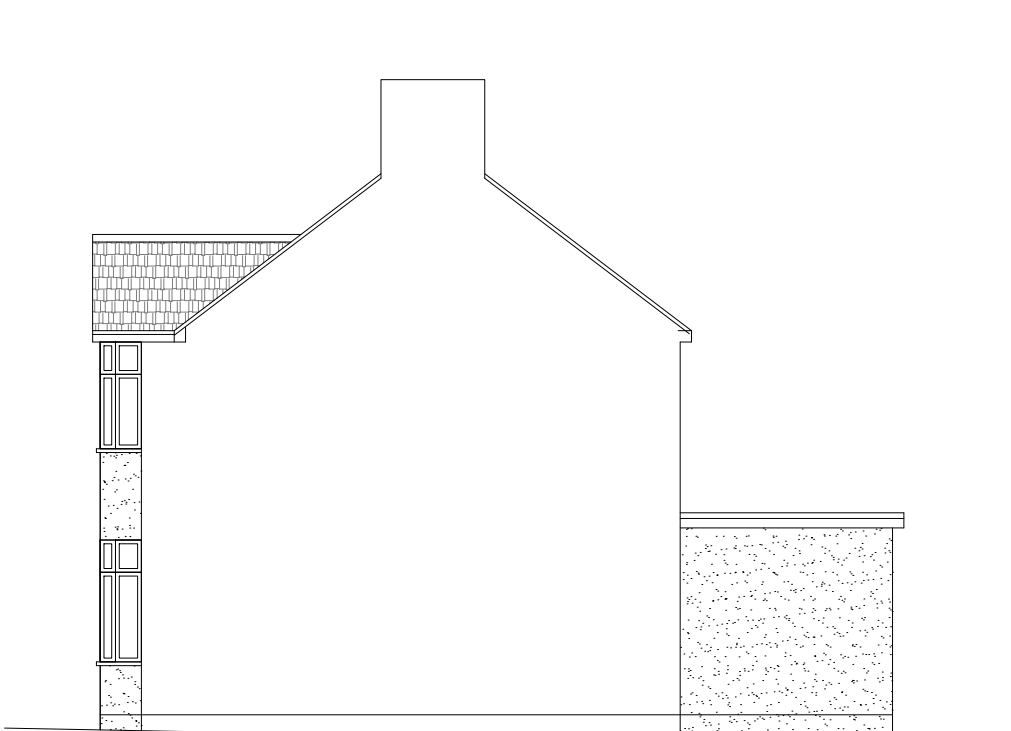

Existing Side Elevation
Scale 1:100



Existing Rear Elevation
Scale 1:100



Existing Side Elevation
Scale 1:100



GENERAL NOTES:
1. ALL DIMENSIONS ARE IN MILLIMETER.
2. VERIFY ALL DIMENSIONS AND CONDITIONS BEFORE BUILDING OR STARTING CONSTRUCTION. NOTIFY THE DESIGNER IMMEDIATELY OF ANY DISCREPANCY OR VARIATION.
3. ALL WORK TO COMPLY WITH CURRENT BUILDING REGULATIONS AND CODES OF PRACTICE

Title:



Existing Ground Floor Plan & Elevations

Site Address
11 Glamis Crescent
Hayes
Middlesex
UB3 1QA

Scale: 1:100 @A3
Date: 23/04/2021
Drawing No.: 2021/57 -01
Drawn By: FP

Revision Date:
e:mail -
faluckpatel@yahoo.com
(M) +44 (0) 7871 466 254



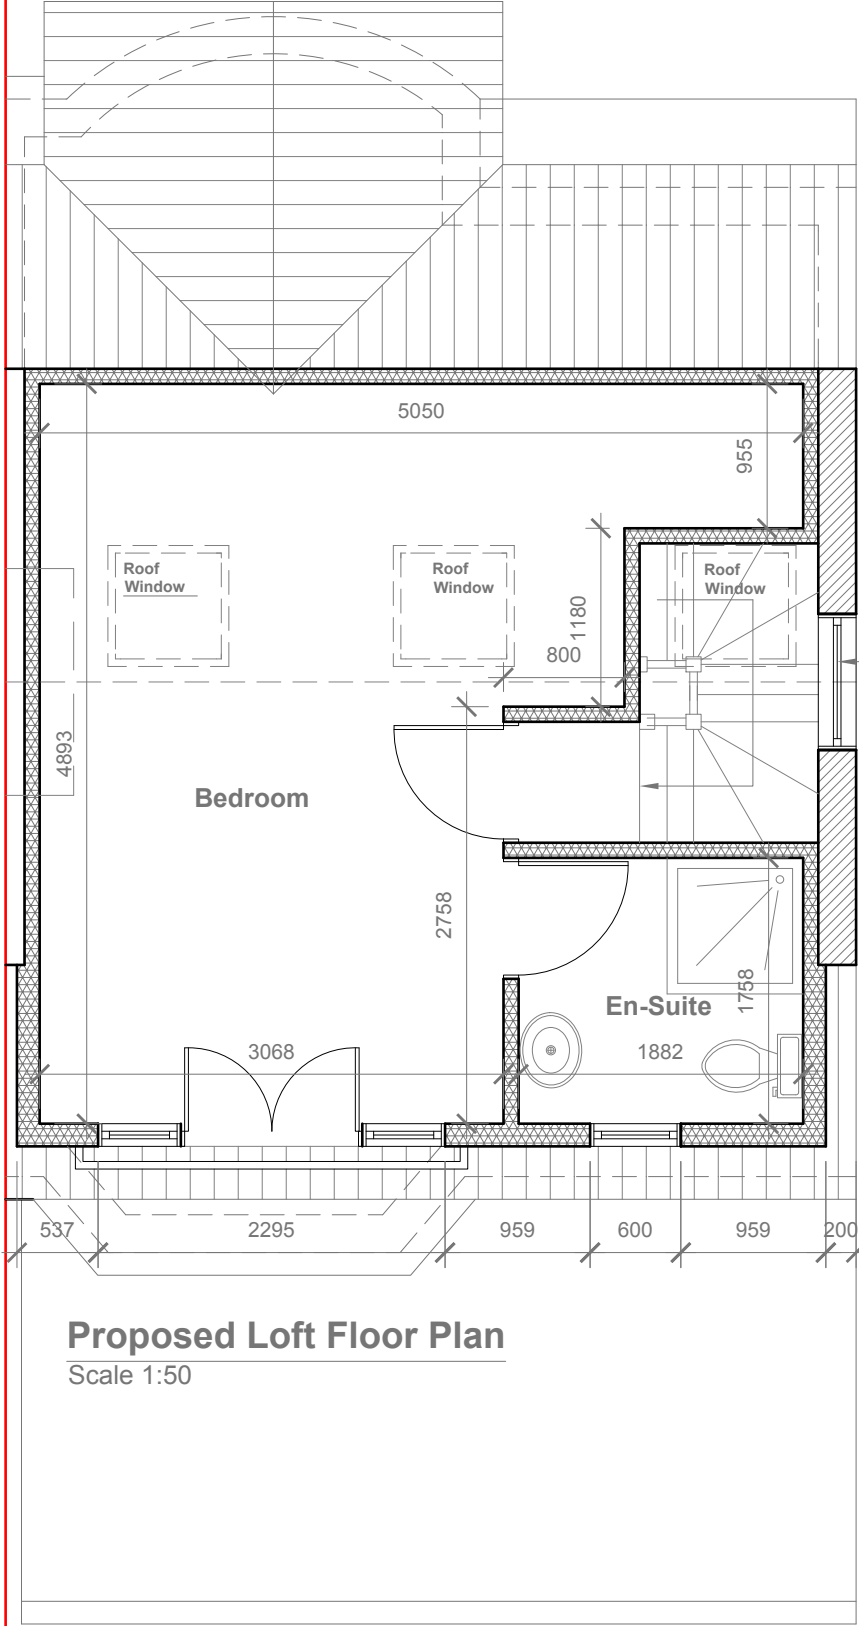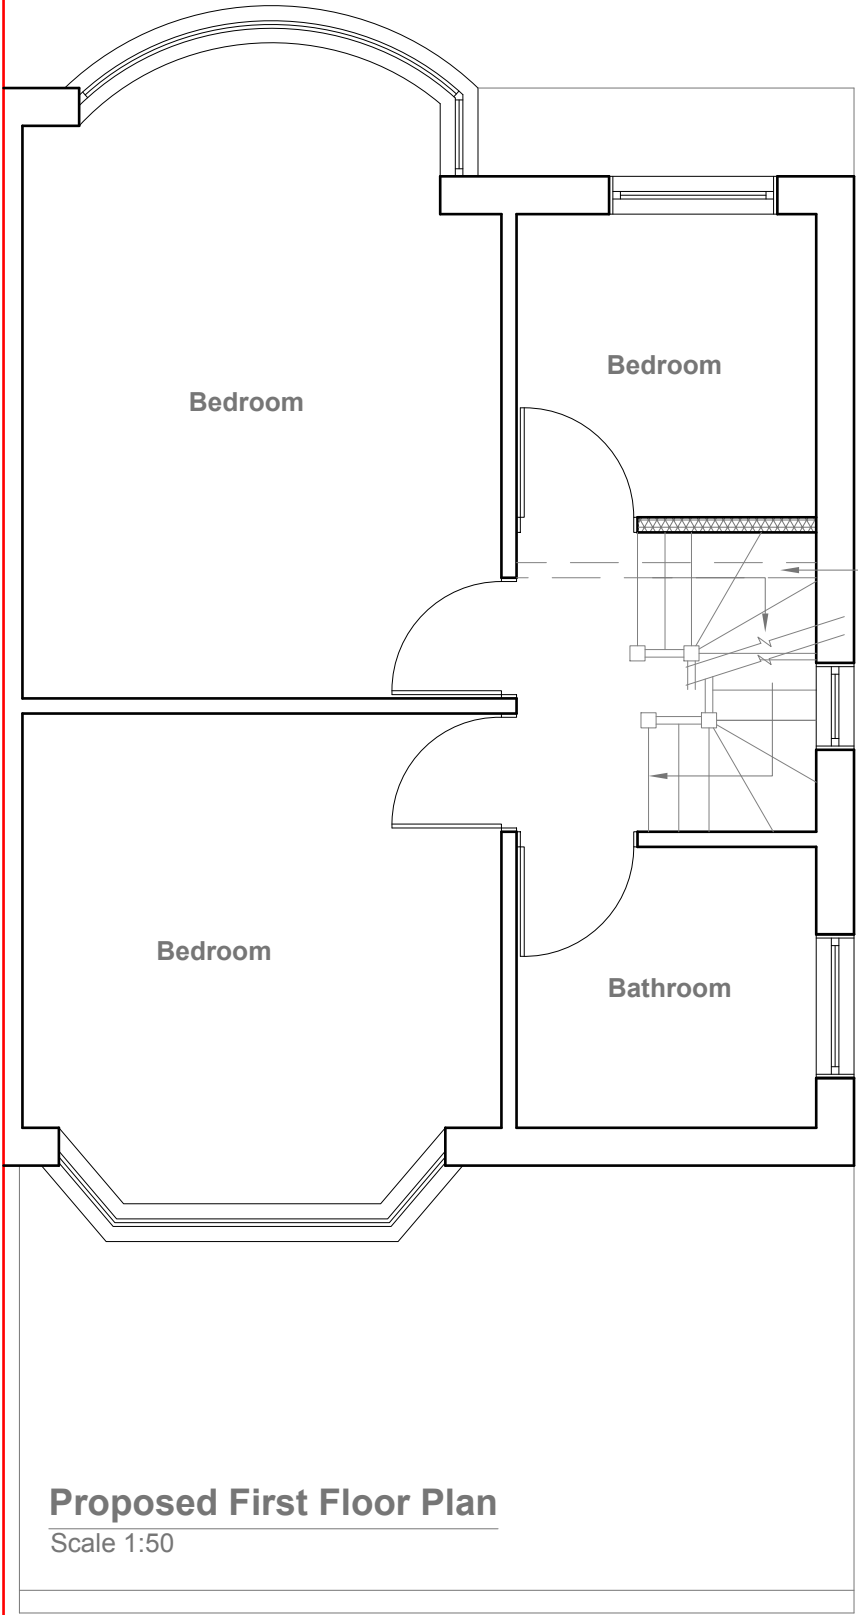

GENERAL NOTES:
1. ALL DIMENSIONS ARE IN MILLIMETER.
2. VERIFY ALL DIMENSIONS AND CONDITIONS BEFORE BUILDING OR STARTING CONSTRUCTION. NOTIFY THE DESIGNER IMMEDIATELY OF ANY DISCREPANCY OR VARIATION.
3. ALL WORK TO COMPLY WITH CURRENT BUILDING REGULATIONS AND CODES OF PRACTICE

Title:

Proposed First Floor & Loft Plans

Site Address
11 Glamis Crescent
Hayes
Middlesex
UB3 1QA

Scale: 1:50 @A3
Date: 23/04/2021
Drawing No.: 2021/57 -02
Drawn By: FP

Revision Date:

e:mail -
faluckpatel@yahoo.com
(M) +44 (0) 7871 466 254


Faluck Patel



Velux Window to be installed
as per manufacturer
specification, not projected
more than 150mm from the
plane of roof slop

Proposed Front Elevation

Scale 1:100

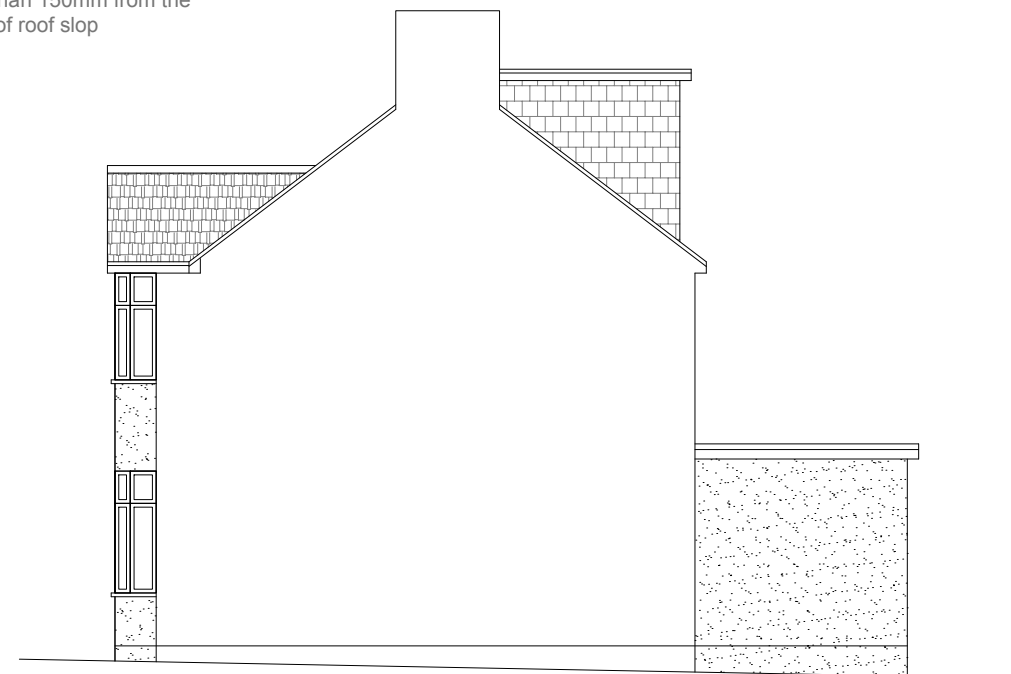

Proposed Side Elevation

Scale 1:100

REAR DORMER VOLUME = $W \times H \times L / 2$
 $5.350 \times 2.281 \times 3.071 / 2$
 $36.81 / 2$
V1 = 18.40 CU.MT.


HIP TO GABLE ROOF VOLUME = $W1 \times H1 \times L1 / 6$
 $6.843 \times 2.697 \times 3.271 / 6$
 $60.36 / 6$
V2 = 10.06 CU.MT.

TOTAL ROOF VOLUME = $V1 + V2$
 $18.40 + 10.06$
28.46 CU.MT.< 50.00 CU.MT



Proposed Rear Elevation

Scale 1:100

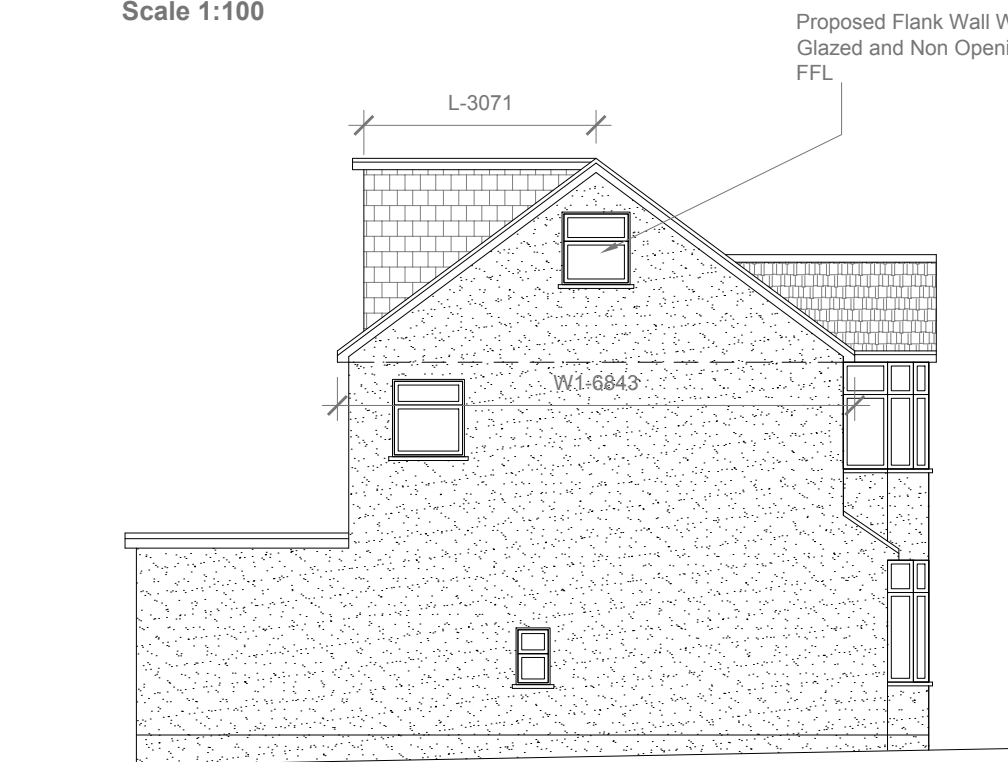

Proposed Side Elevation

Scale 1:100

- GENERAL NOTES:
1. ALL DIMENSIONS ARE IN MILLIMETER.
 2. VERIFY ALL DIMENSIONS AND CONDITIONS BEFORE BUILDING OR STARTING CONSTRUCTION. NOTIFY THE DESIGNER IMMEDIATELY OF ANY DISCREPANCY OR VARIATION.
 3. ALL WORK TO COMPLY WITH CURRENT BUILDING REGULATIONS AND CODES OF PRACTICE

Title:

Proposed Elevations

Site Address

11 Glamis Crescent
Hayes
Middlesex
UB3 1QA

Scale: 1:100 @A3

Date: 23/04/2021

Drawing No.:
2021/57 -03

Drawn By:
FP

Revision Date:

e:mail -
faluckpatel@yahoo.com
(M) +44 (0) 7871 466 254

**Faluck
Patel**

1:100 0 1 2 5 10 Meter