



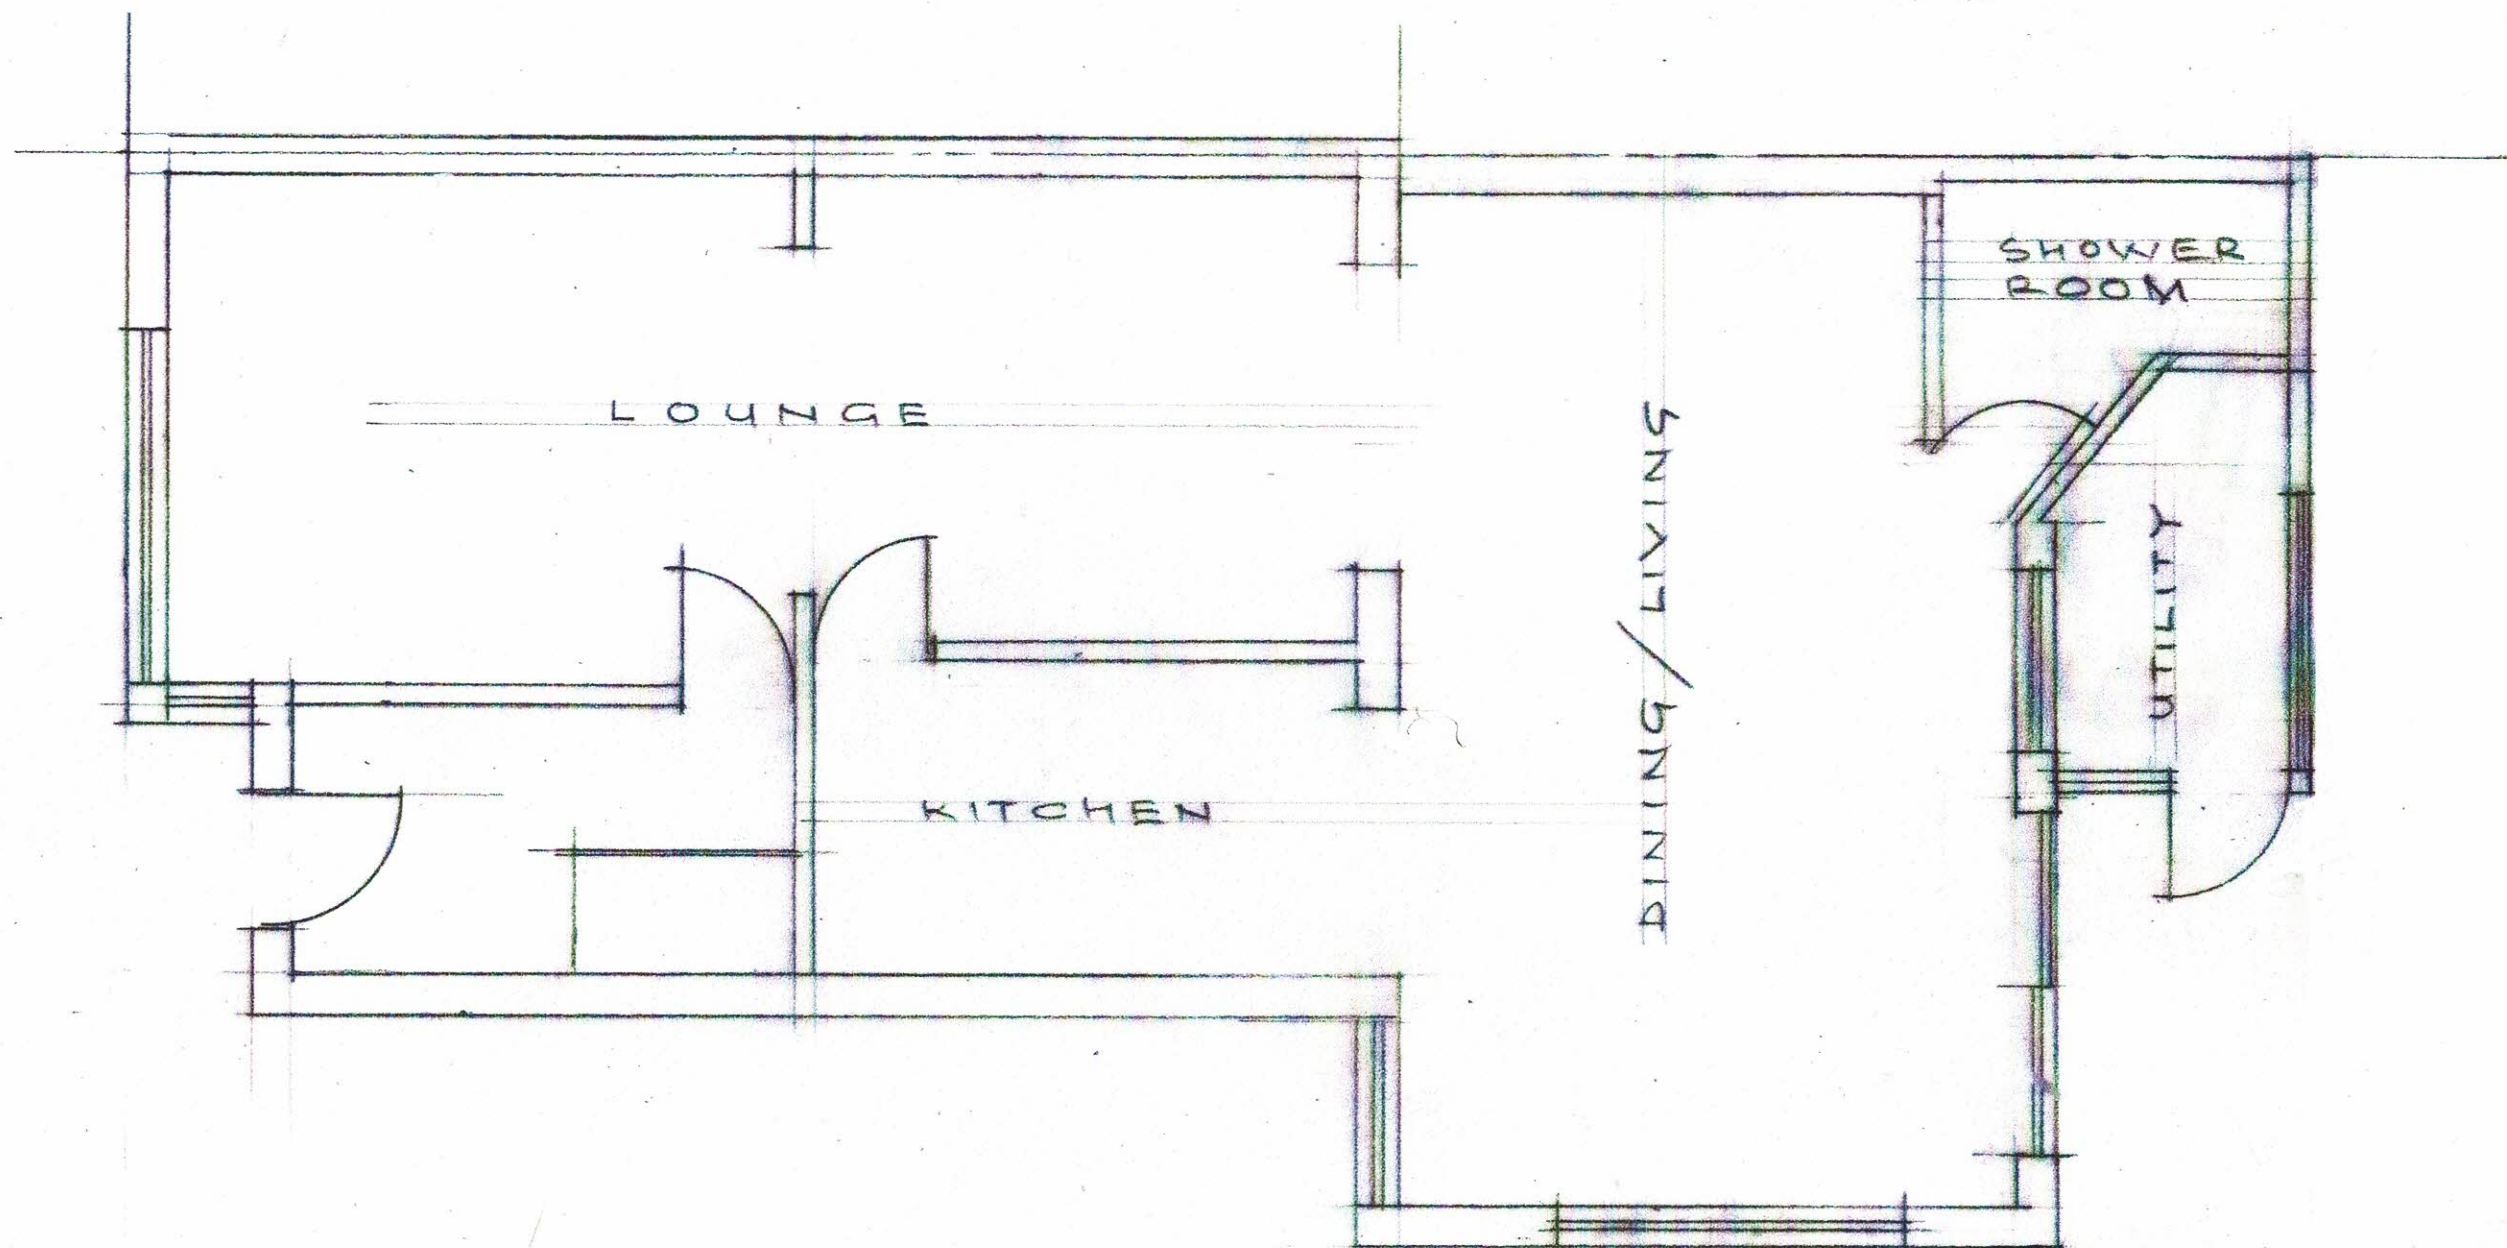


GROUND FLOOR PLAN (EXISTING)

 


30 LONGFORD GARDENS, HAYES

SCALE 1:20 DATE: MAR, 19
2019/106/01/B

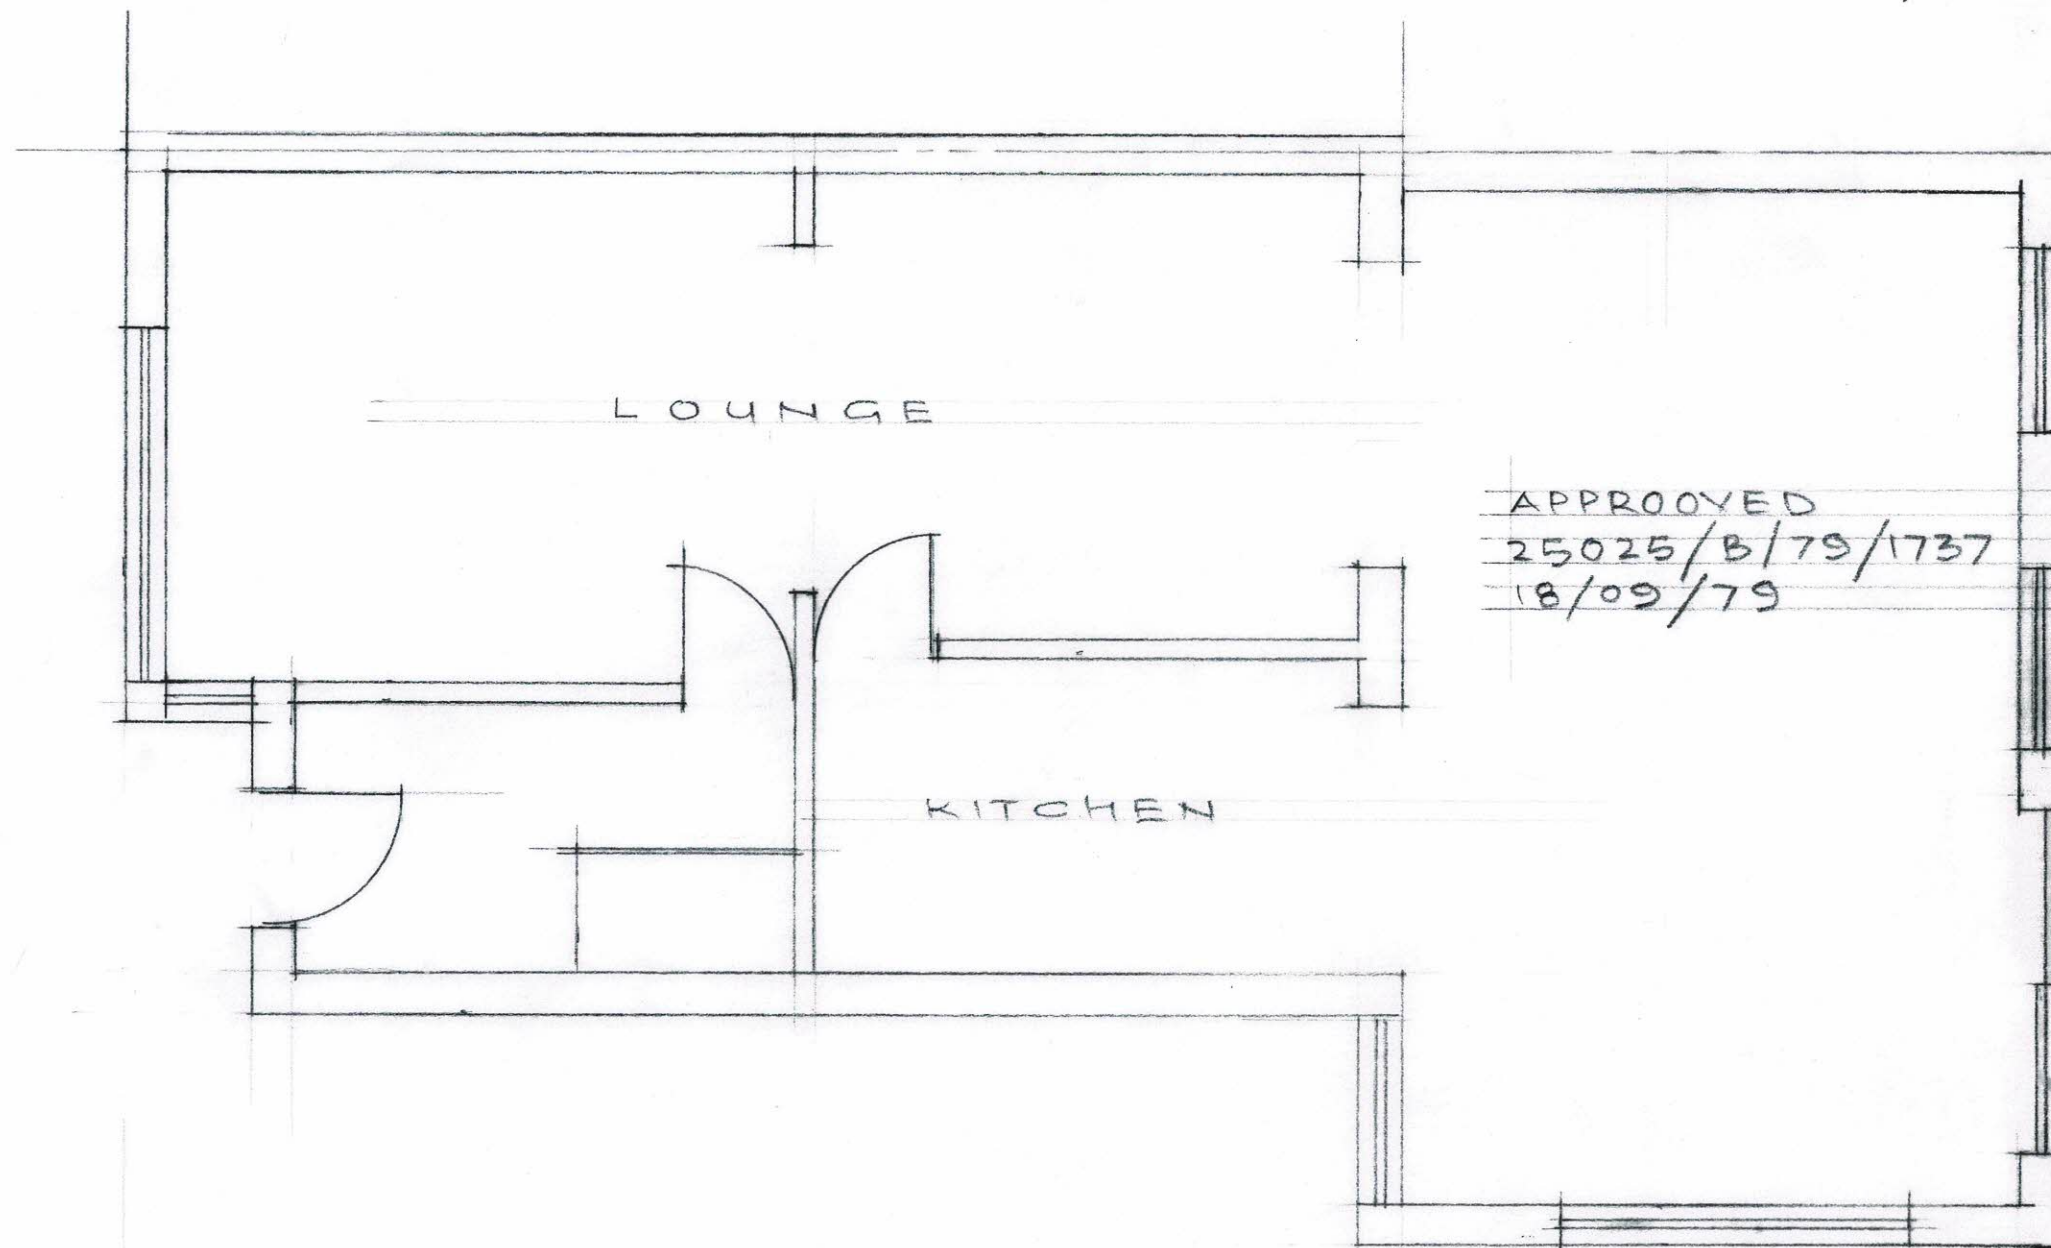


APPROVED
25025/B/79/1737
18/09/79

GROUND FLOOR PLAN (PRE EXISTING)

 

30 LONGFORD GARDENS, HAYES

SCALE: 1:20 DATE: MAR. 19
2019/106/02/B

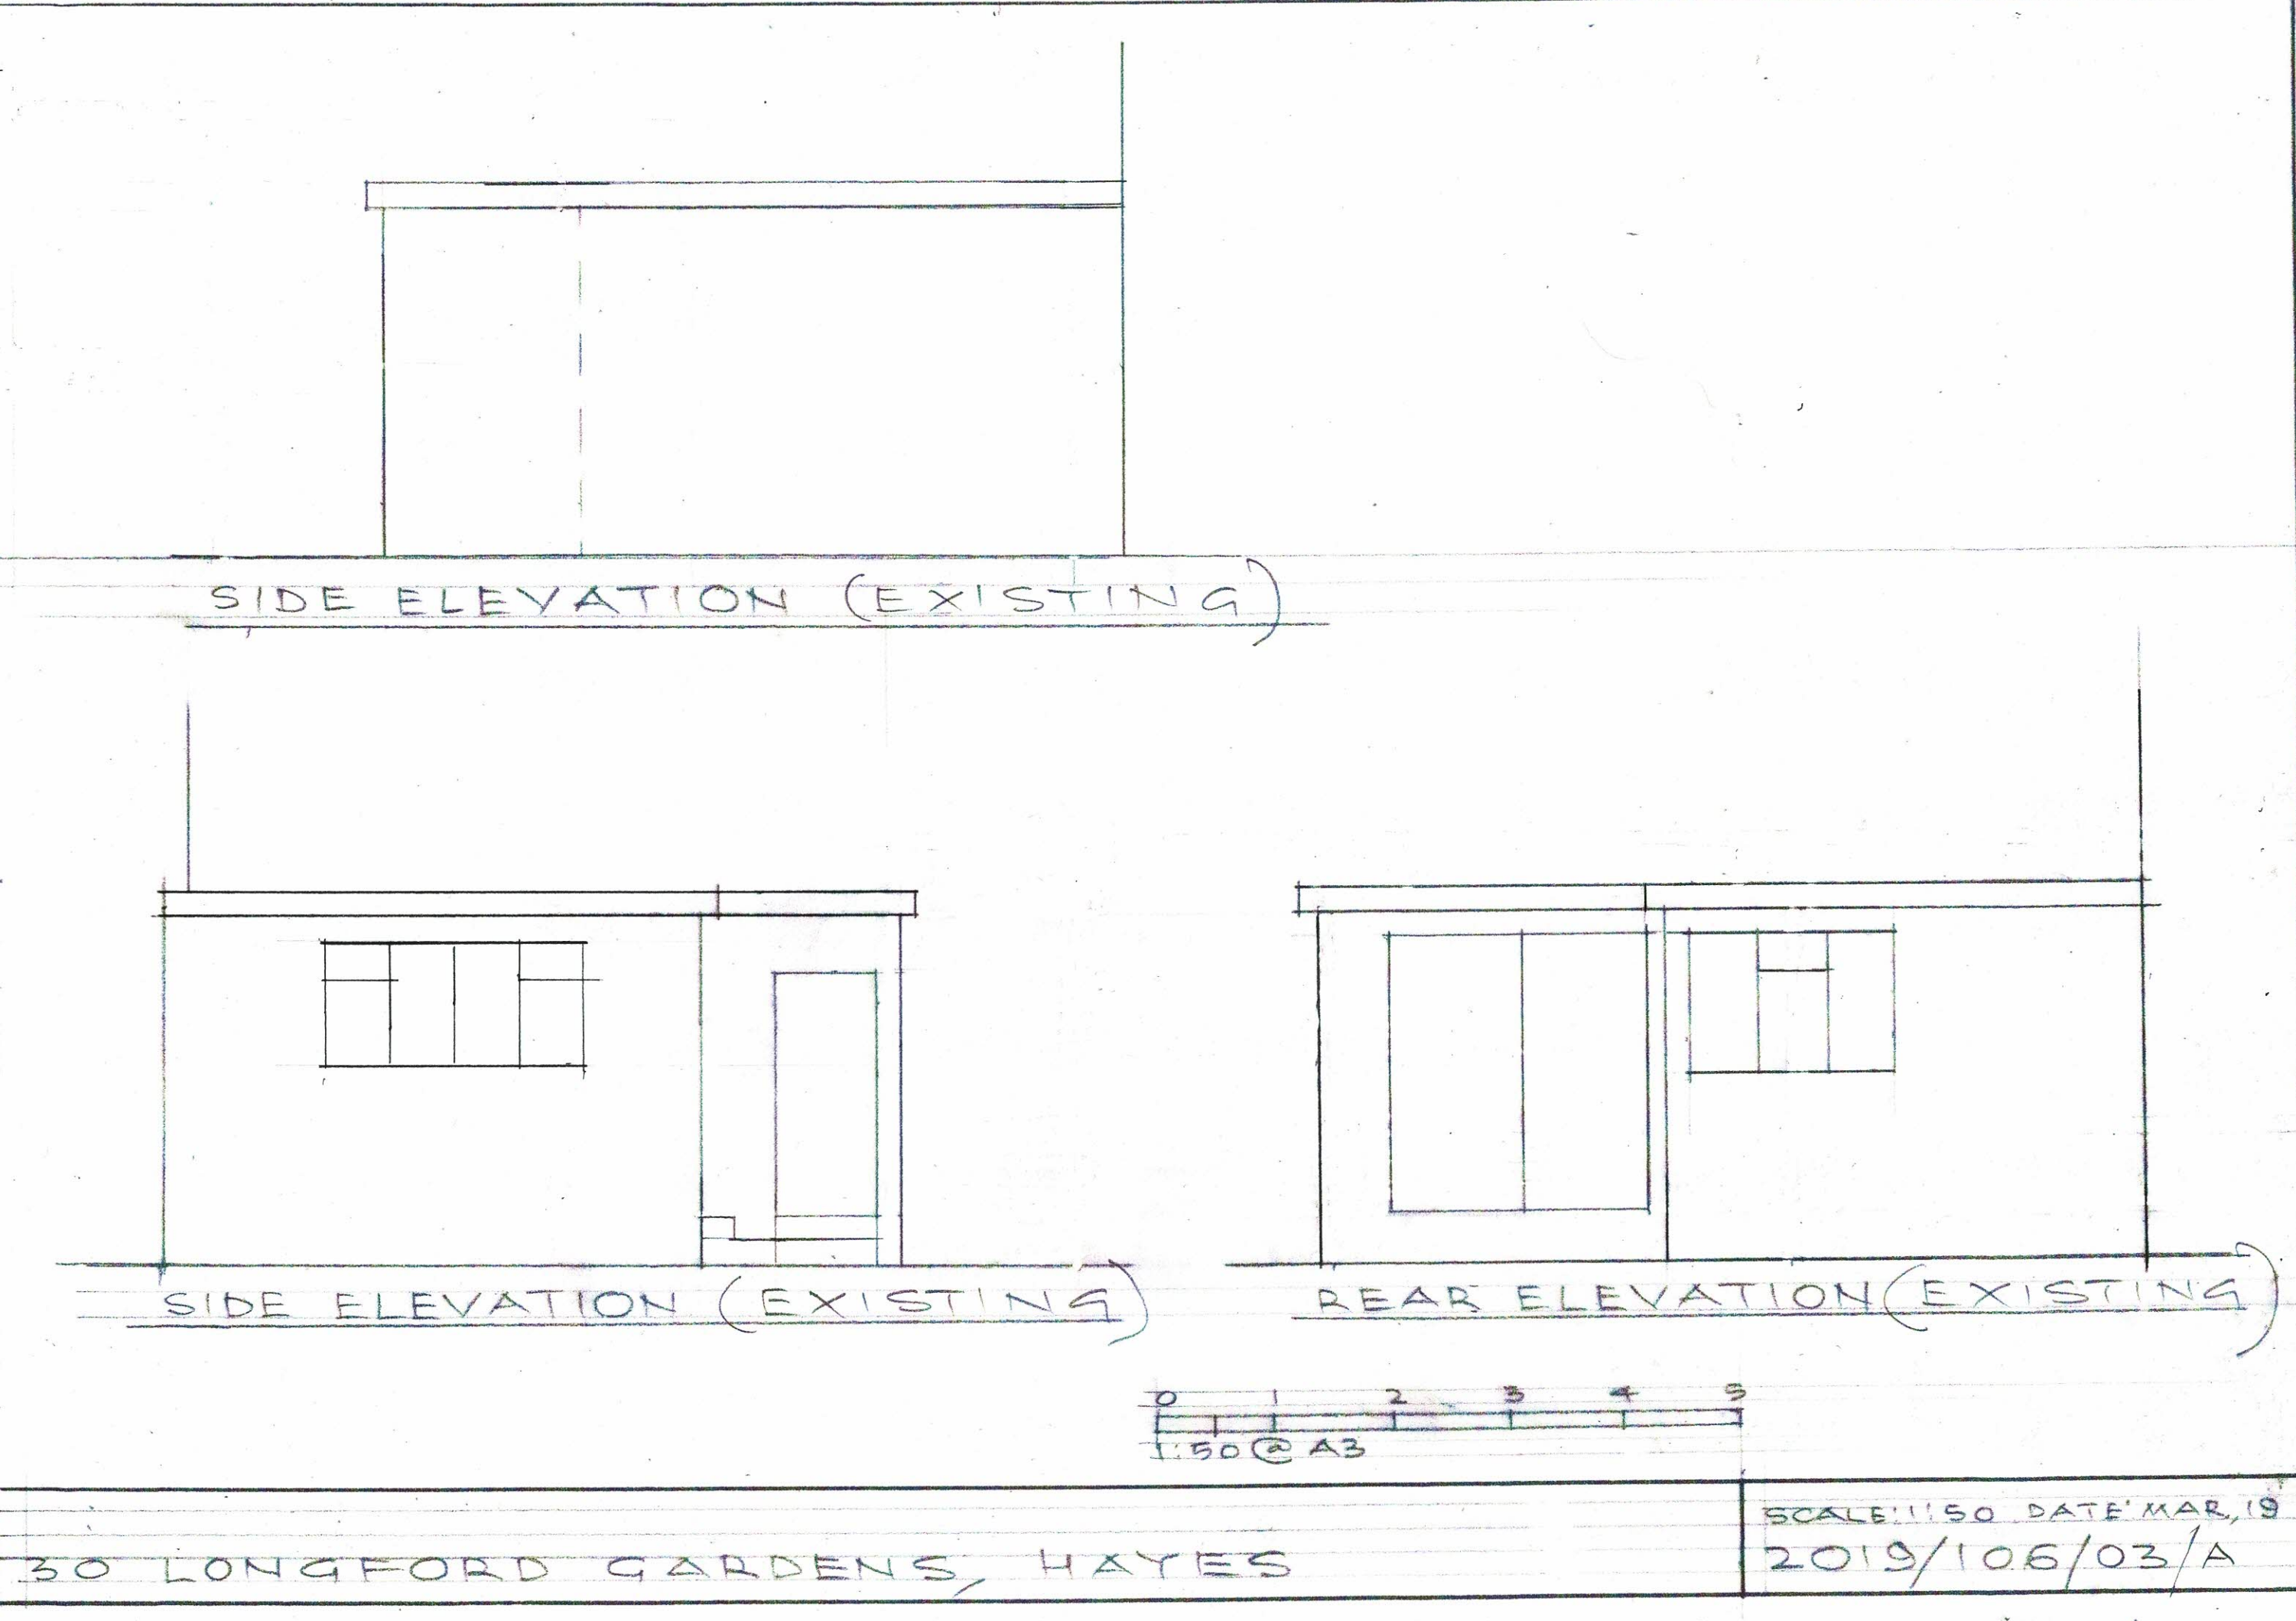

SIDE ELEVATION (EXISTING)


SIDE ELEVATION (EXISTING)

REAR ELEVATION (EXISTING)




30 LONGFORD GARDENS, HAYES


SCALE 1:50 DATE MAR, 19
2019/10/6/03/A

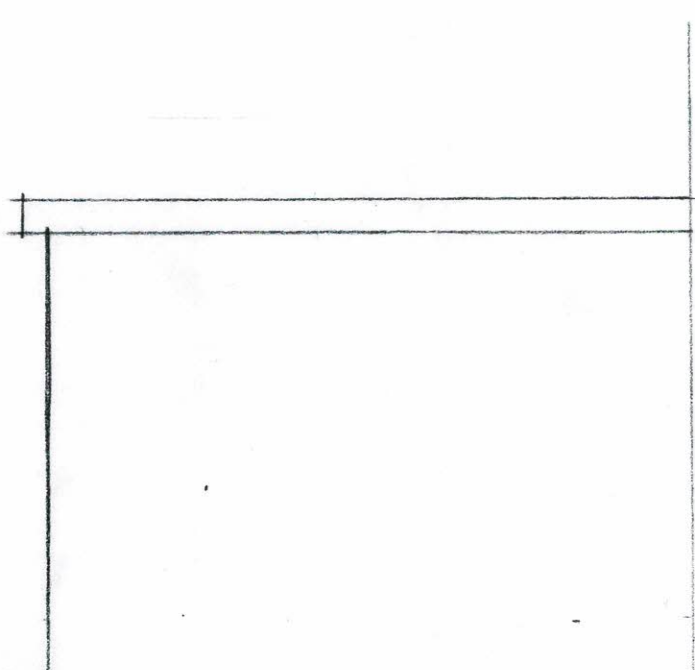


SIDE ELEVATION (PRE EXIST)

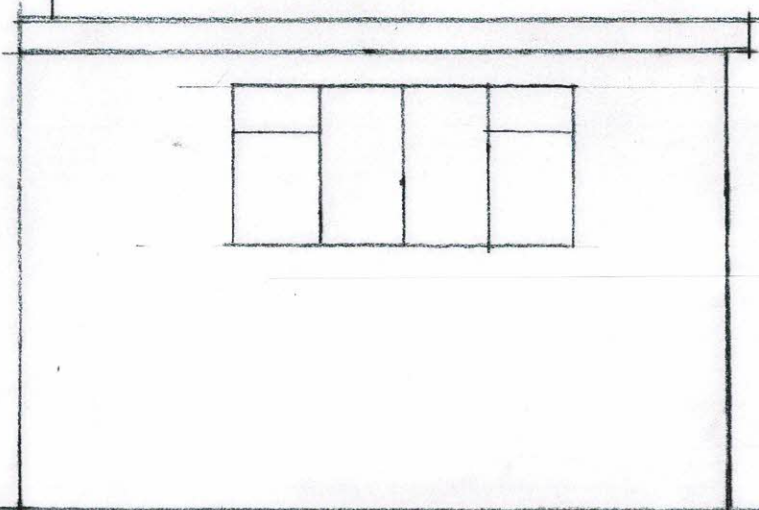

SIDE ELEVATION (PRE EXIST)

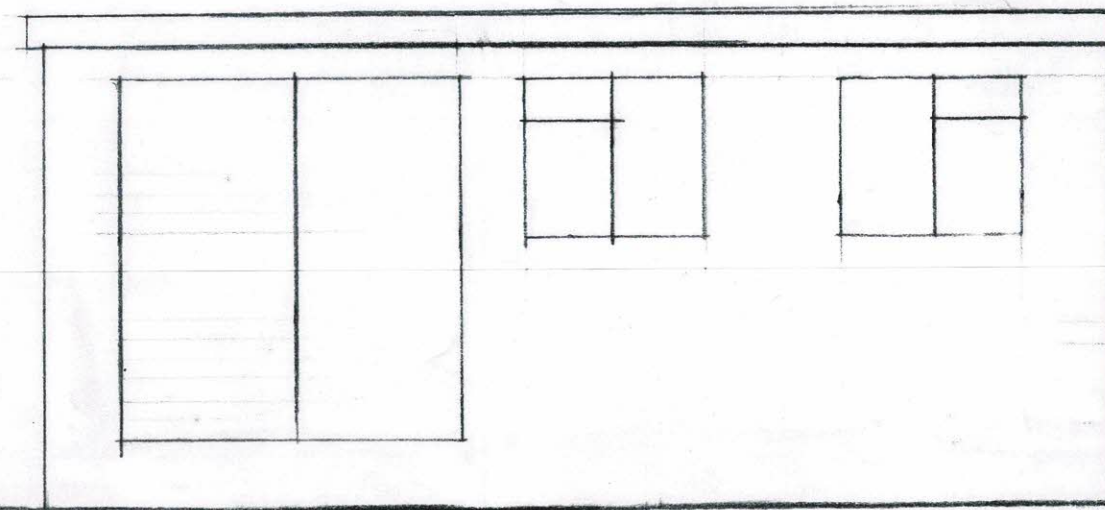

REAR ELEVATION (PRE EXIST)

 

30 LONGFORD GARDENS, HAYES

SCALE 1:50 DATE MAR, 19
2019/106/04/B