




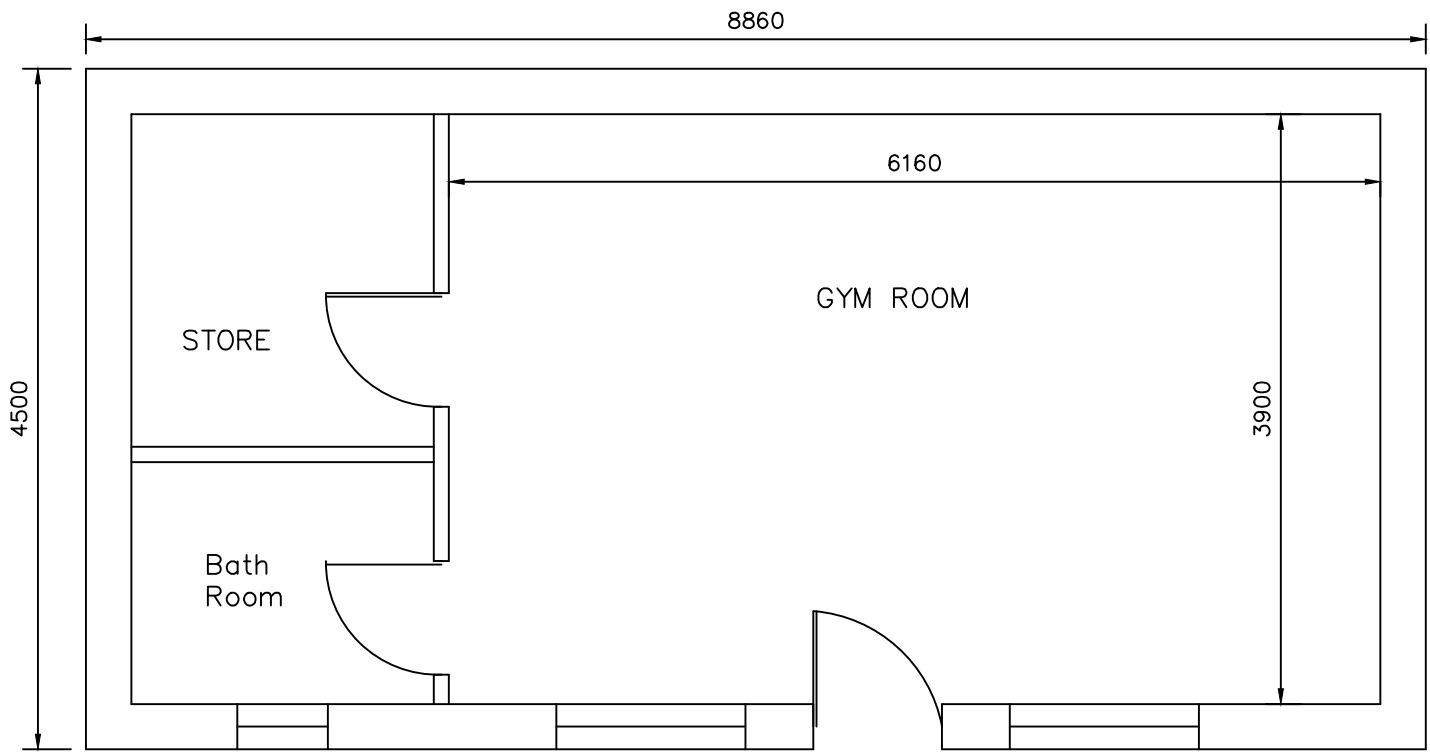


PROPOSED SPORTS ROOM
(Scale 1:50)

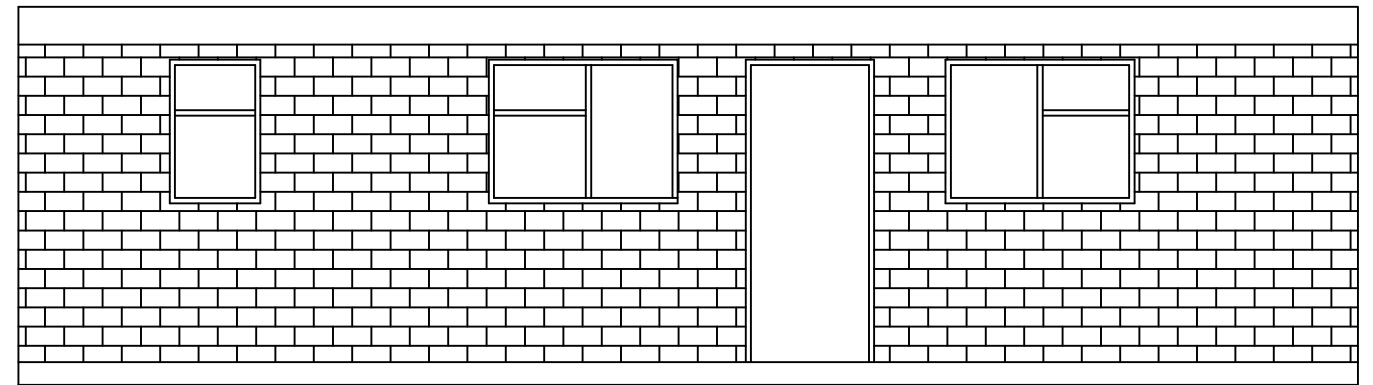


PROPOSED FRONT ELEVATION
(Scale 1:50)

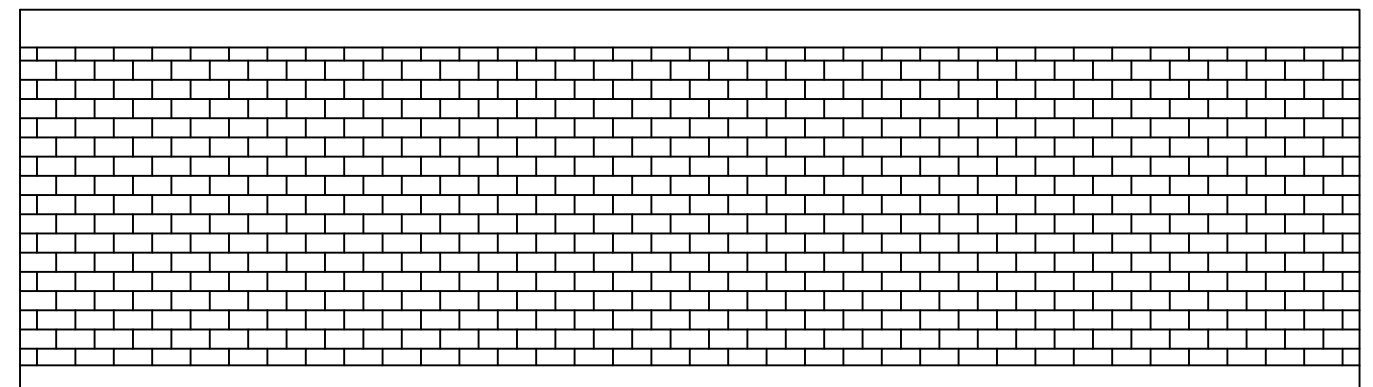

PROPOSED REAR ELEVATION
(Scale 1:50)

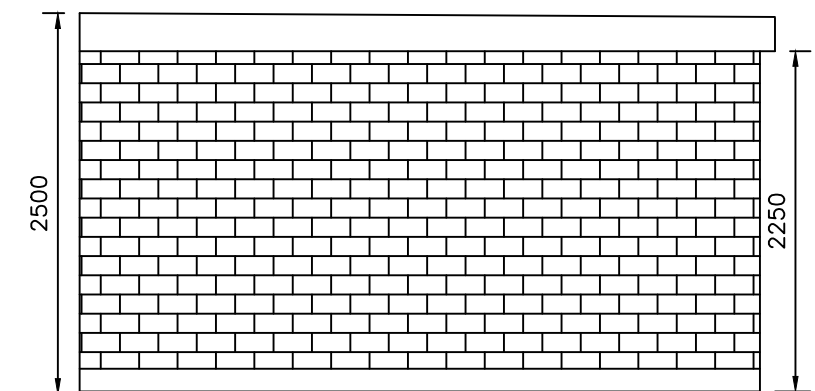

PROPOSED SIDE ELEVATION
(Scale 1:50)

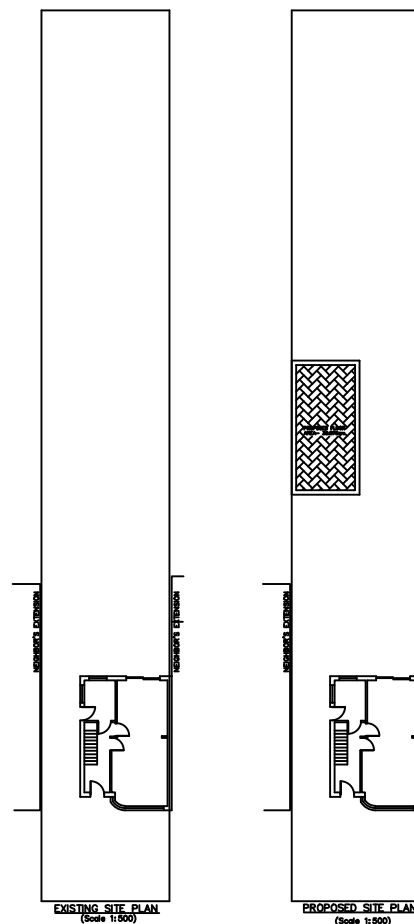

Job	33 WARLEY ROAD UB4 OPZ			Job No	
Client	MR.T.JEYACHANDRAN			Drawing No	Revision
TITLE	PROPOSED PLANS AND ELEVATION			01	Check
				Drawn	Scale
				PK OCT 21	AS SHOWN