




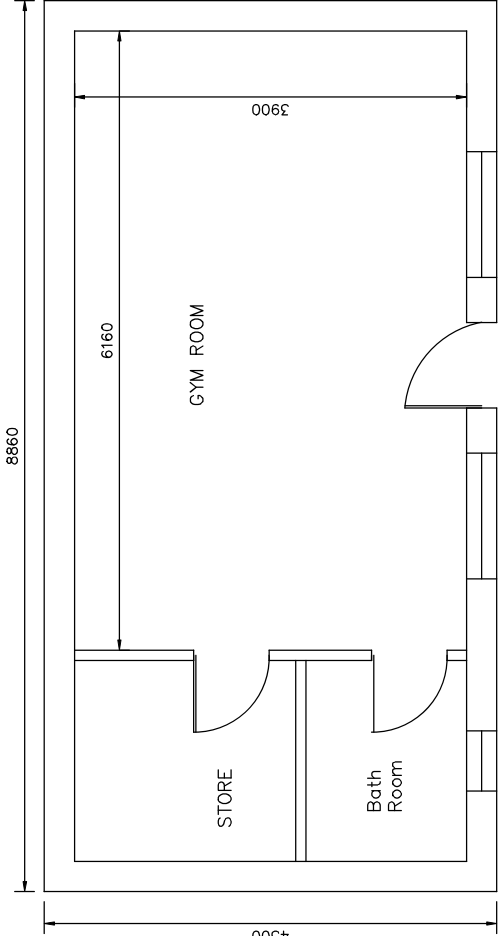



PROPOSED SPORTS ROOM
(Scale 1:50)

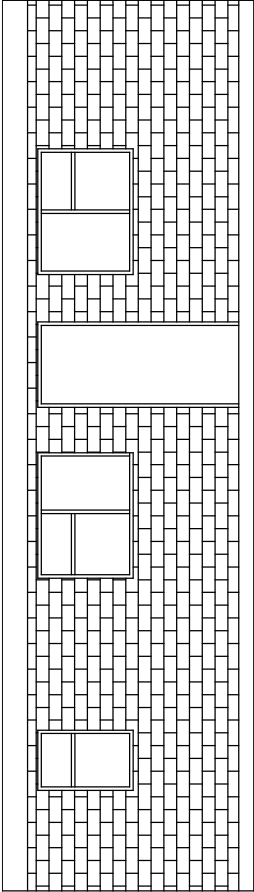

PROPOSED FRONT ELEVATION
(Scale 1:50)

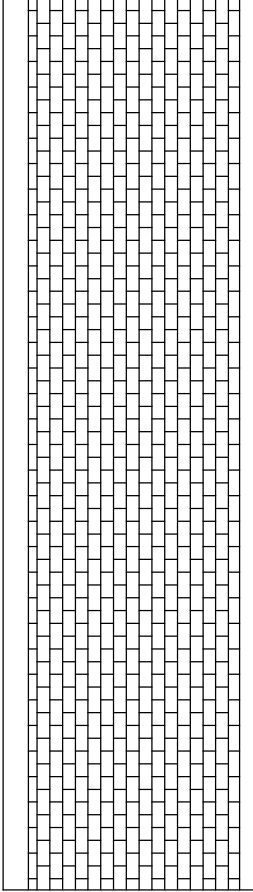

PROPOSED REAR ELEVATION
(Scale 1:50)

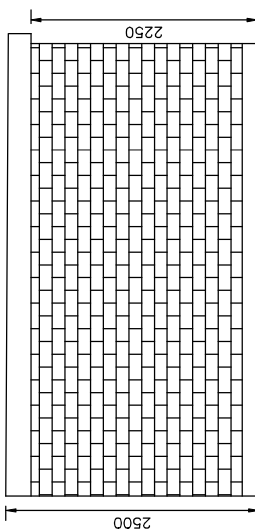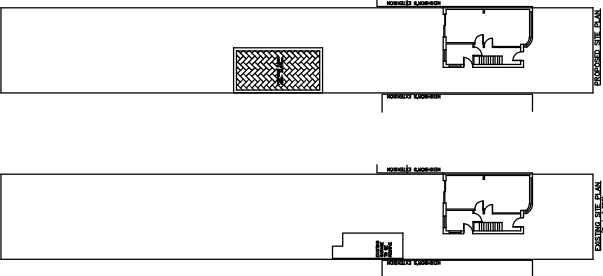

PROPOSED SIDE ELEVATION
(Scale 1:50)

Job	33 WARLEY ROAD UB4 OPZ	Job No	
Client	MR. T. J EYACHANDRAN	Drawing No	01
TITLE	PROPOSED PLANS AND ELEVATION	Drawn	PK
		OCT 21	AS
		Scale	SHOW
		Drg Size	3
		Revision	A
		Check	