


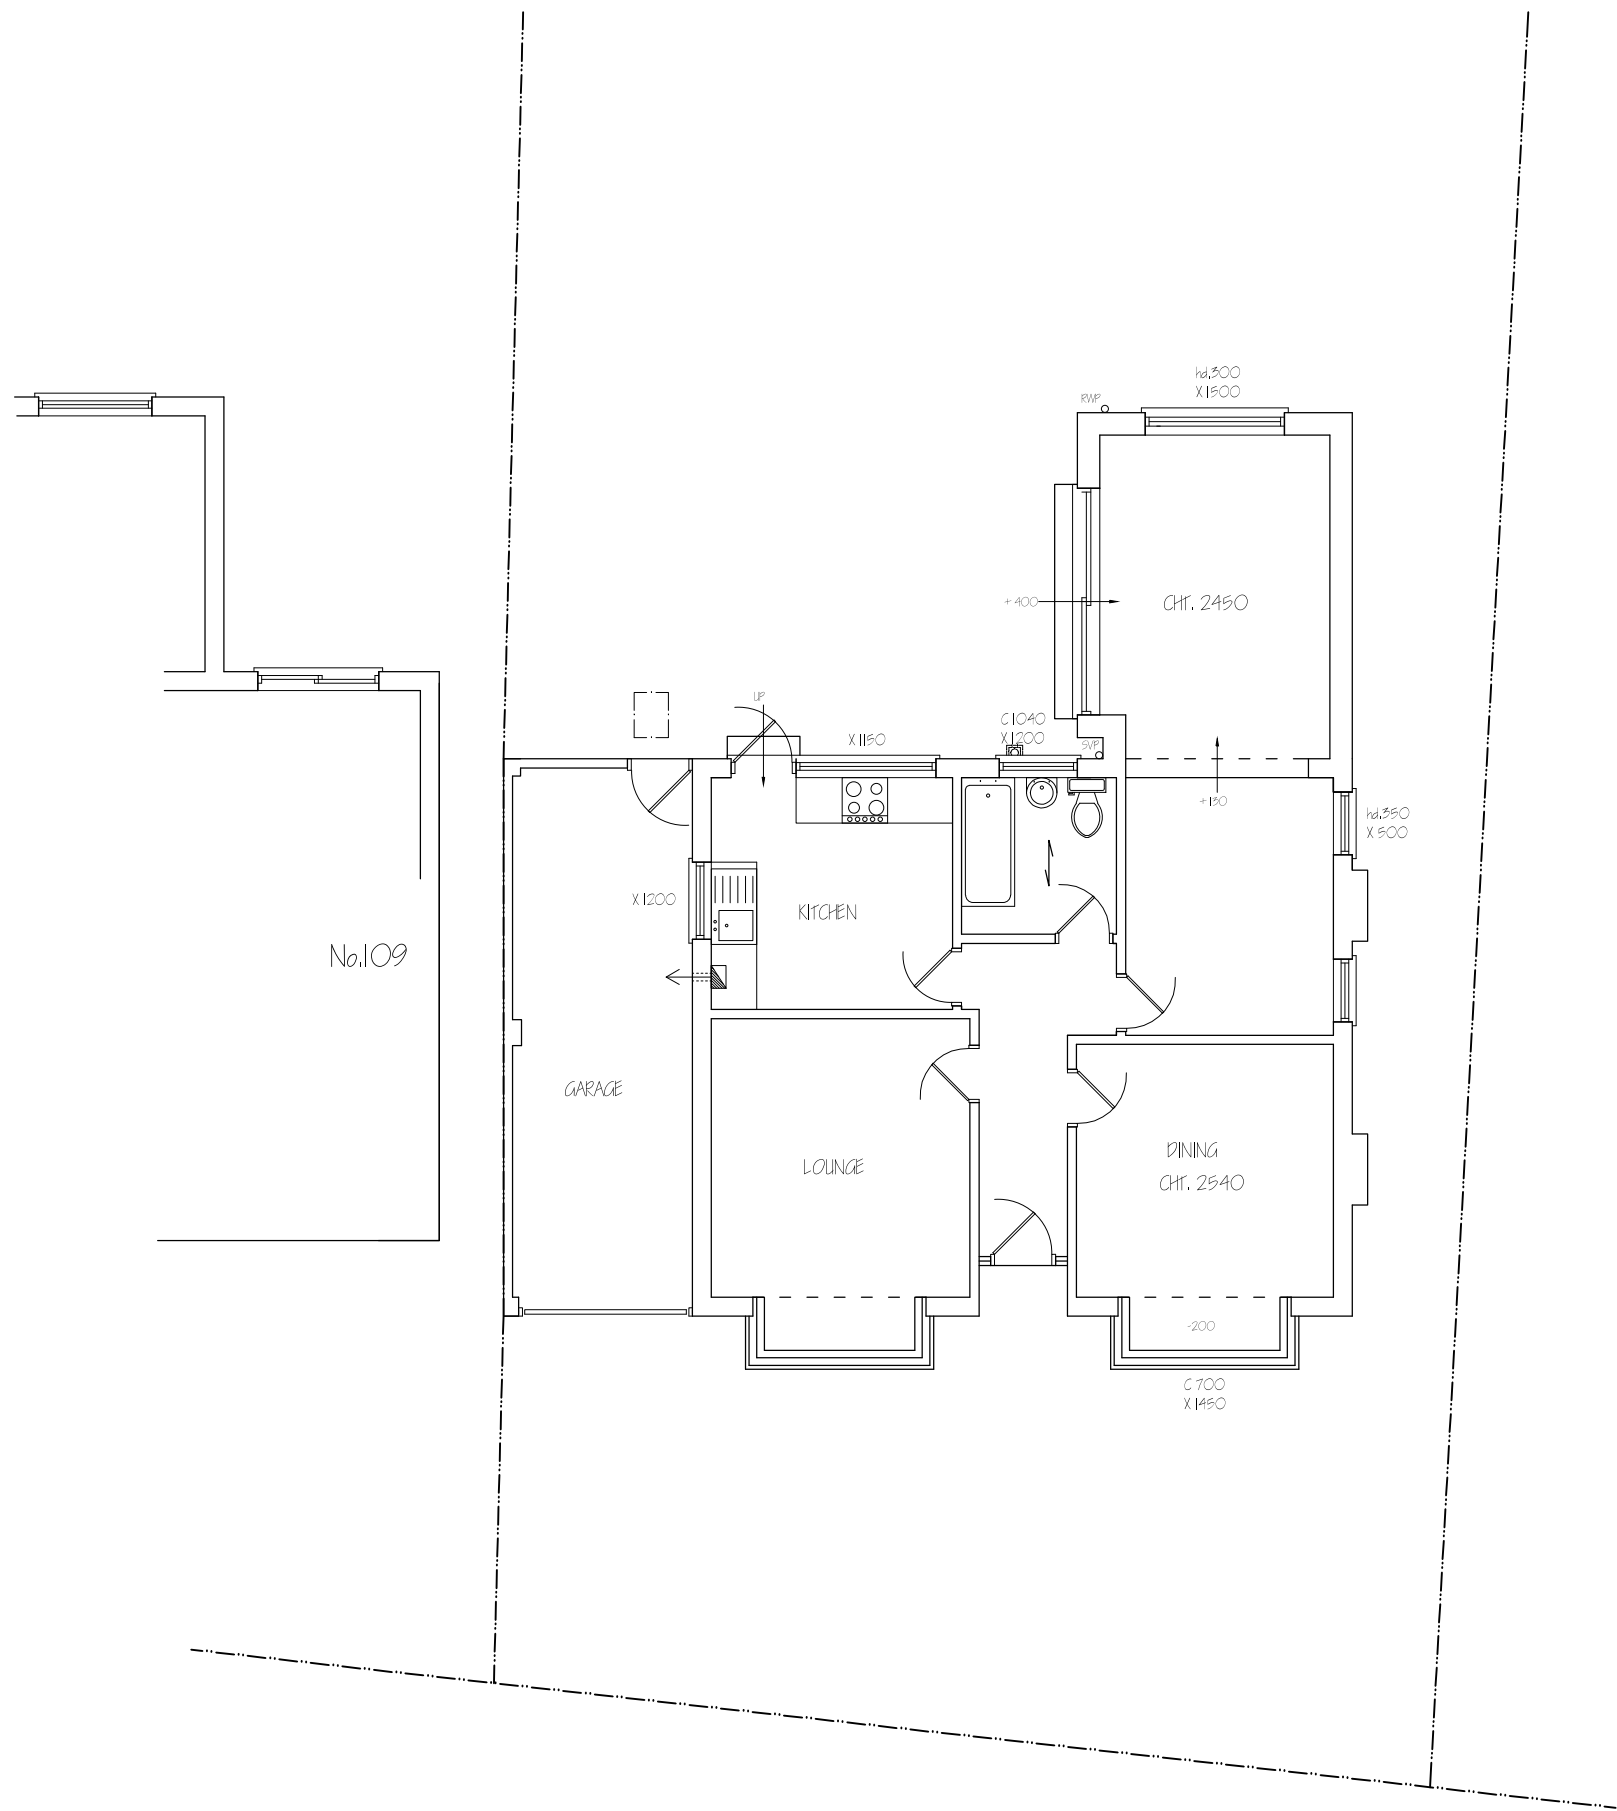

Nigel Fallon, B.Sc. (Hons)MBEng. 07768-408525		ADDRESS: III, LIME GROVE, RUISLIP, HA4 8RW.	
Planning & Development Consultant, Building Engineer.		NO. - 01	
349, Chartridge Lane, Chesham, HP5 2SH.		REV:	
DRAWING TITLE: EXISTING FLOOR PLANS		PRG. PAPER SIZE: A3	
SCALE - 1:100		DATE: 22/12/2016	

