


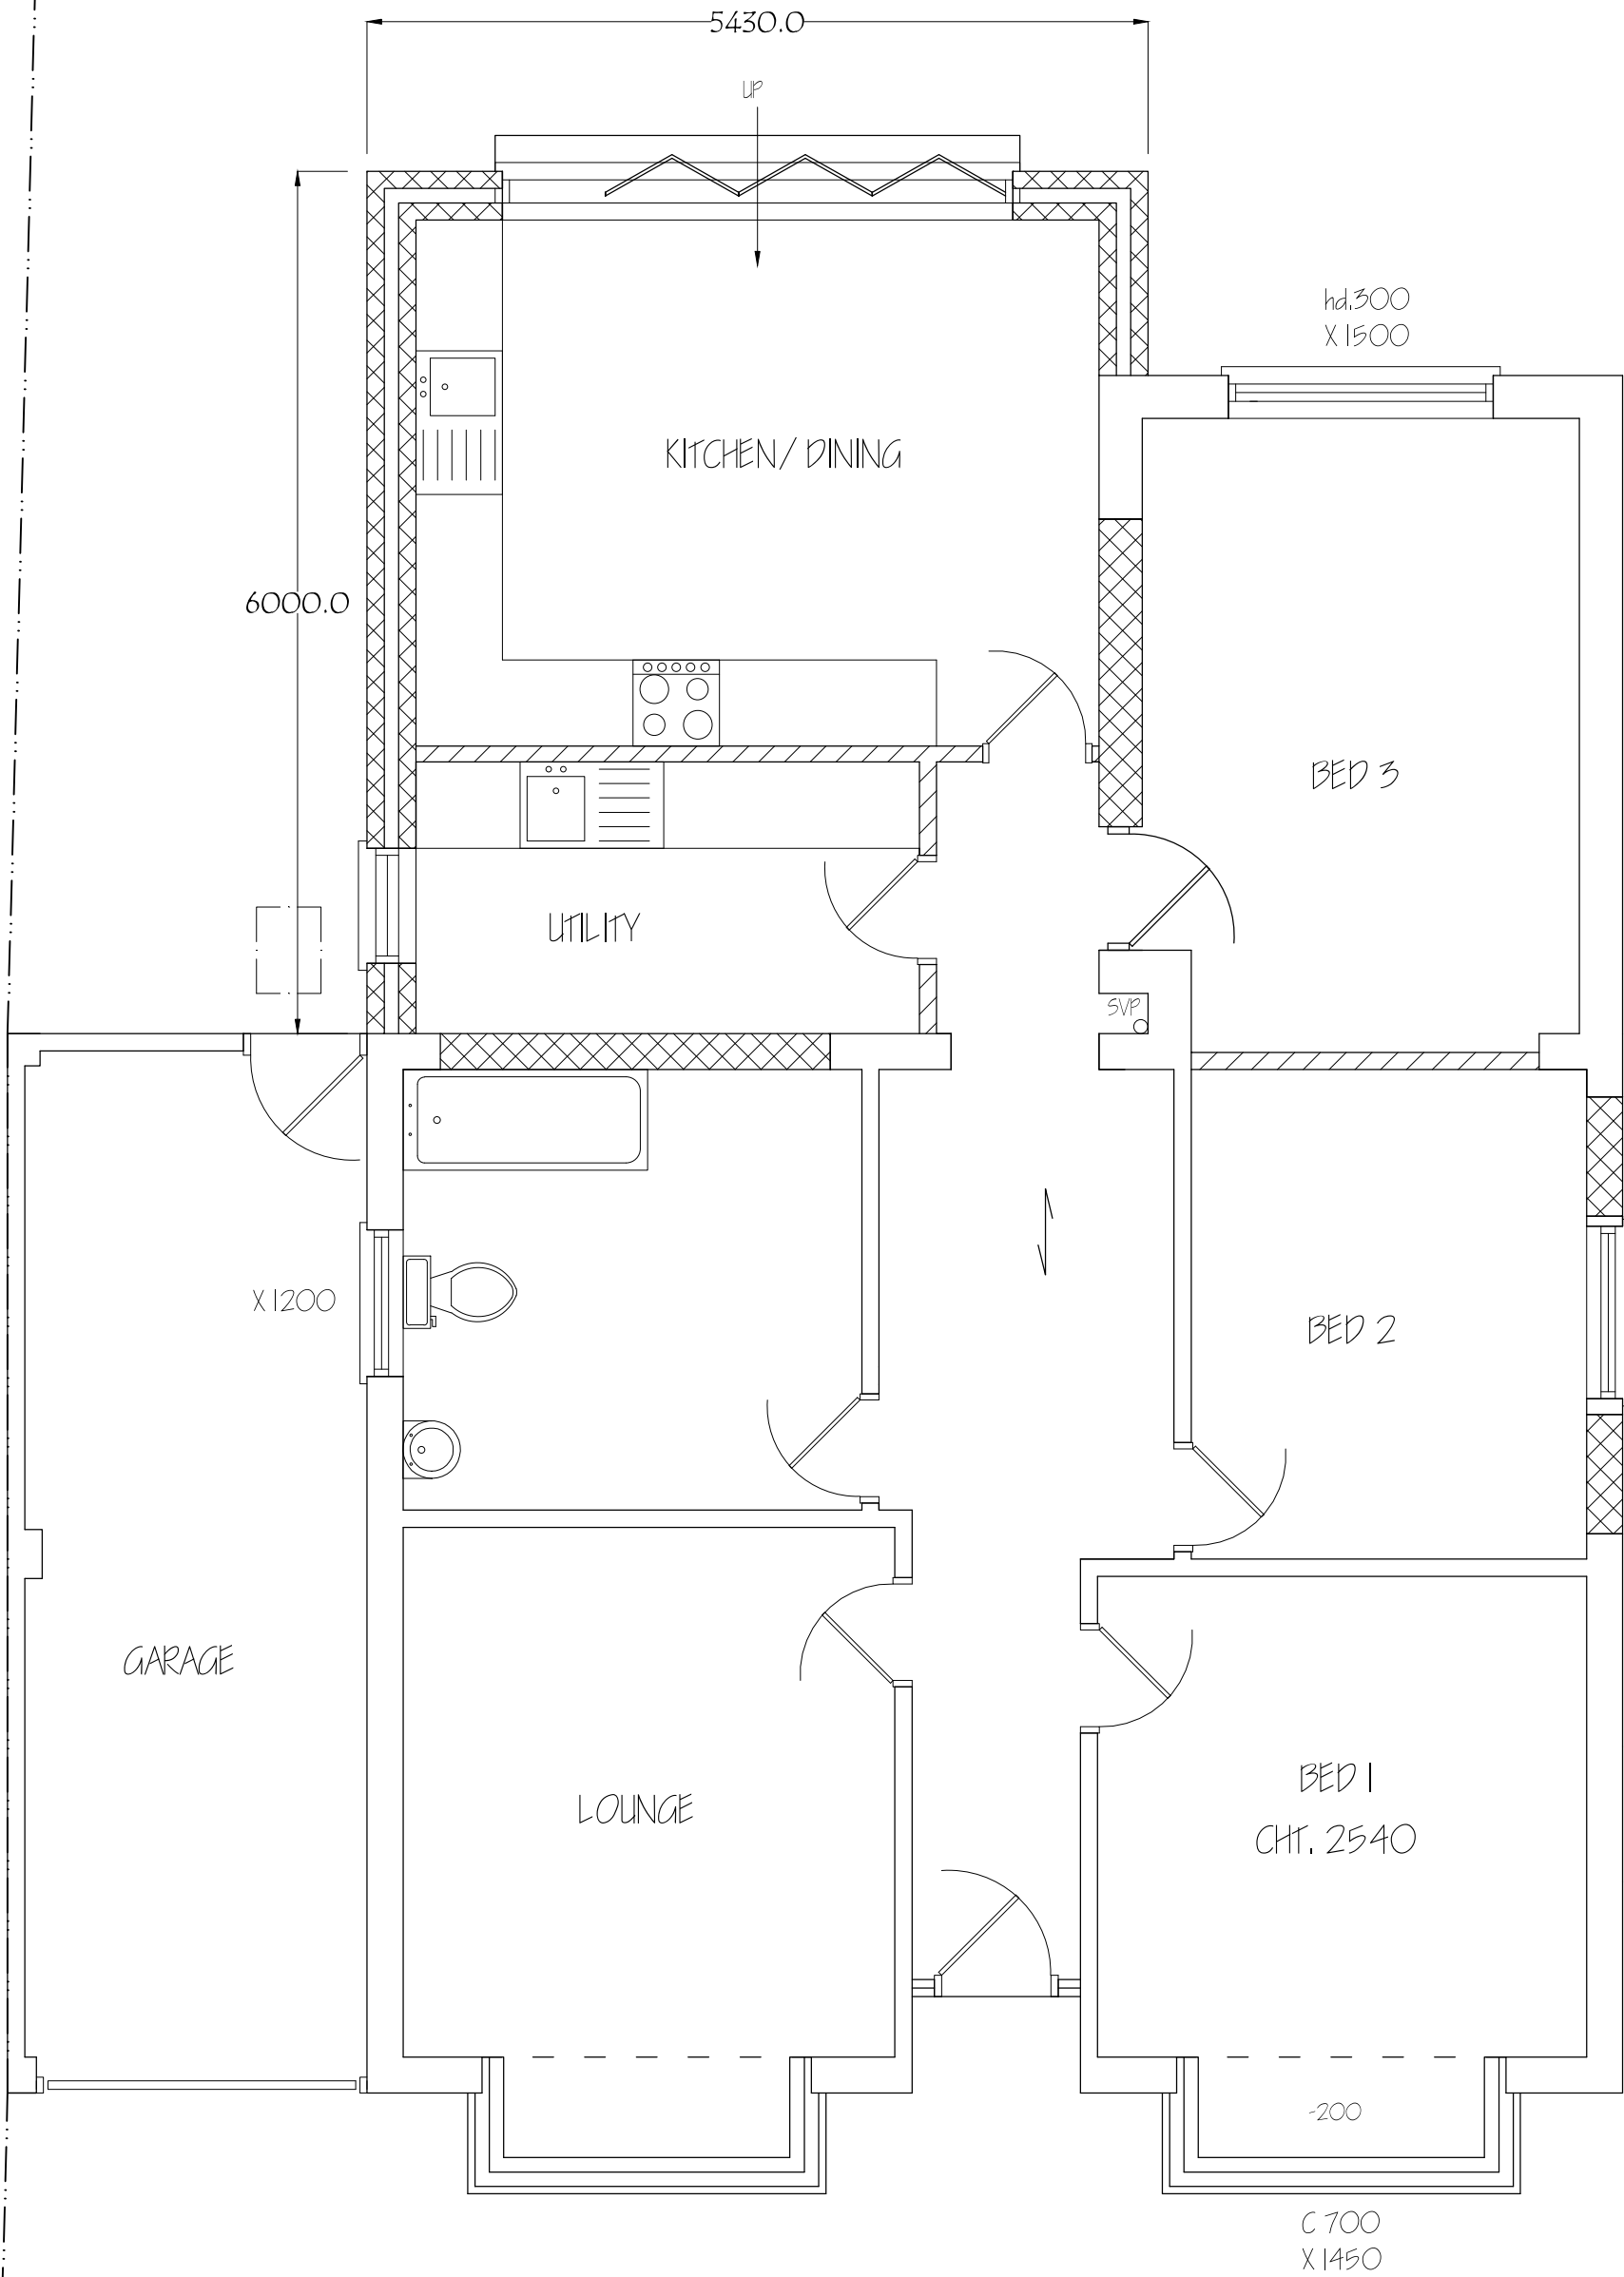

**Nigel Fallon, B.Sc. (Hons) MBEng. 07768-408525**  
Planning & Development Consultant, Building Engineer.

349, Chartridge Lane,  
Chesham, HP5 2SH.

DRAWING TITLE: PROPOSED GROUND FLOOR PLAN

SCALE - 1: 50

DATE: 22/ 12/ 2016

ADDRESS:  
III, LIME GROVE,  
RUISLIP, HA4 8RW.

NO. - 04

REV:

DRG. PAPER SIZE: A3