



Copyright in design and this drawing is the property of Resi.

Reproduction in whole or in part is forbidden without written sanction of Resi.

All dimensions to be cross-checked on site prior to completing a Building Regulations package, structural engineering, the party wall process and construction.

Print to scale (as actual size)

NOTES

Revision

Rev	Notes	Date
-	Planning Issue	28/10/2019

KEY

	Proposed walls		Boundary lines
	Existing walls		Proposed beam
	Existing removed		Proposed drainage
	Proposed rooflight		1.8m head height
			1.5m head height

JOB TITLE

Proposed ground floor wraparound extension, garage conversion, floor plan redesign and all associated works at 3 Court Drive

STATUS

Planning

DRAWING TITLE

Existing Block Plan

CLIENT

Mr Imran Subzwari

SCALE

1:200 at A3

DRAWN

HD


DATE

Oct 2019

CHECKED

YK

DRAWING NO. 1560 - 401

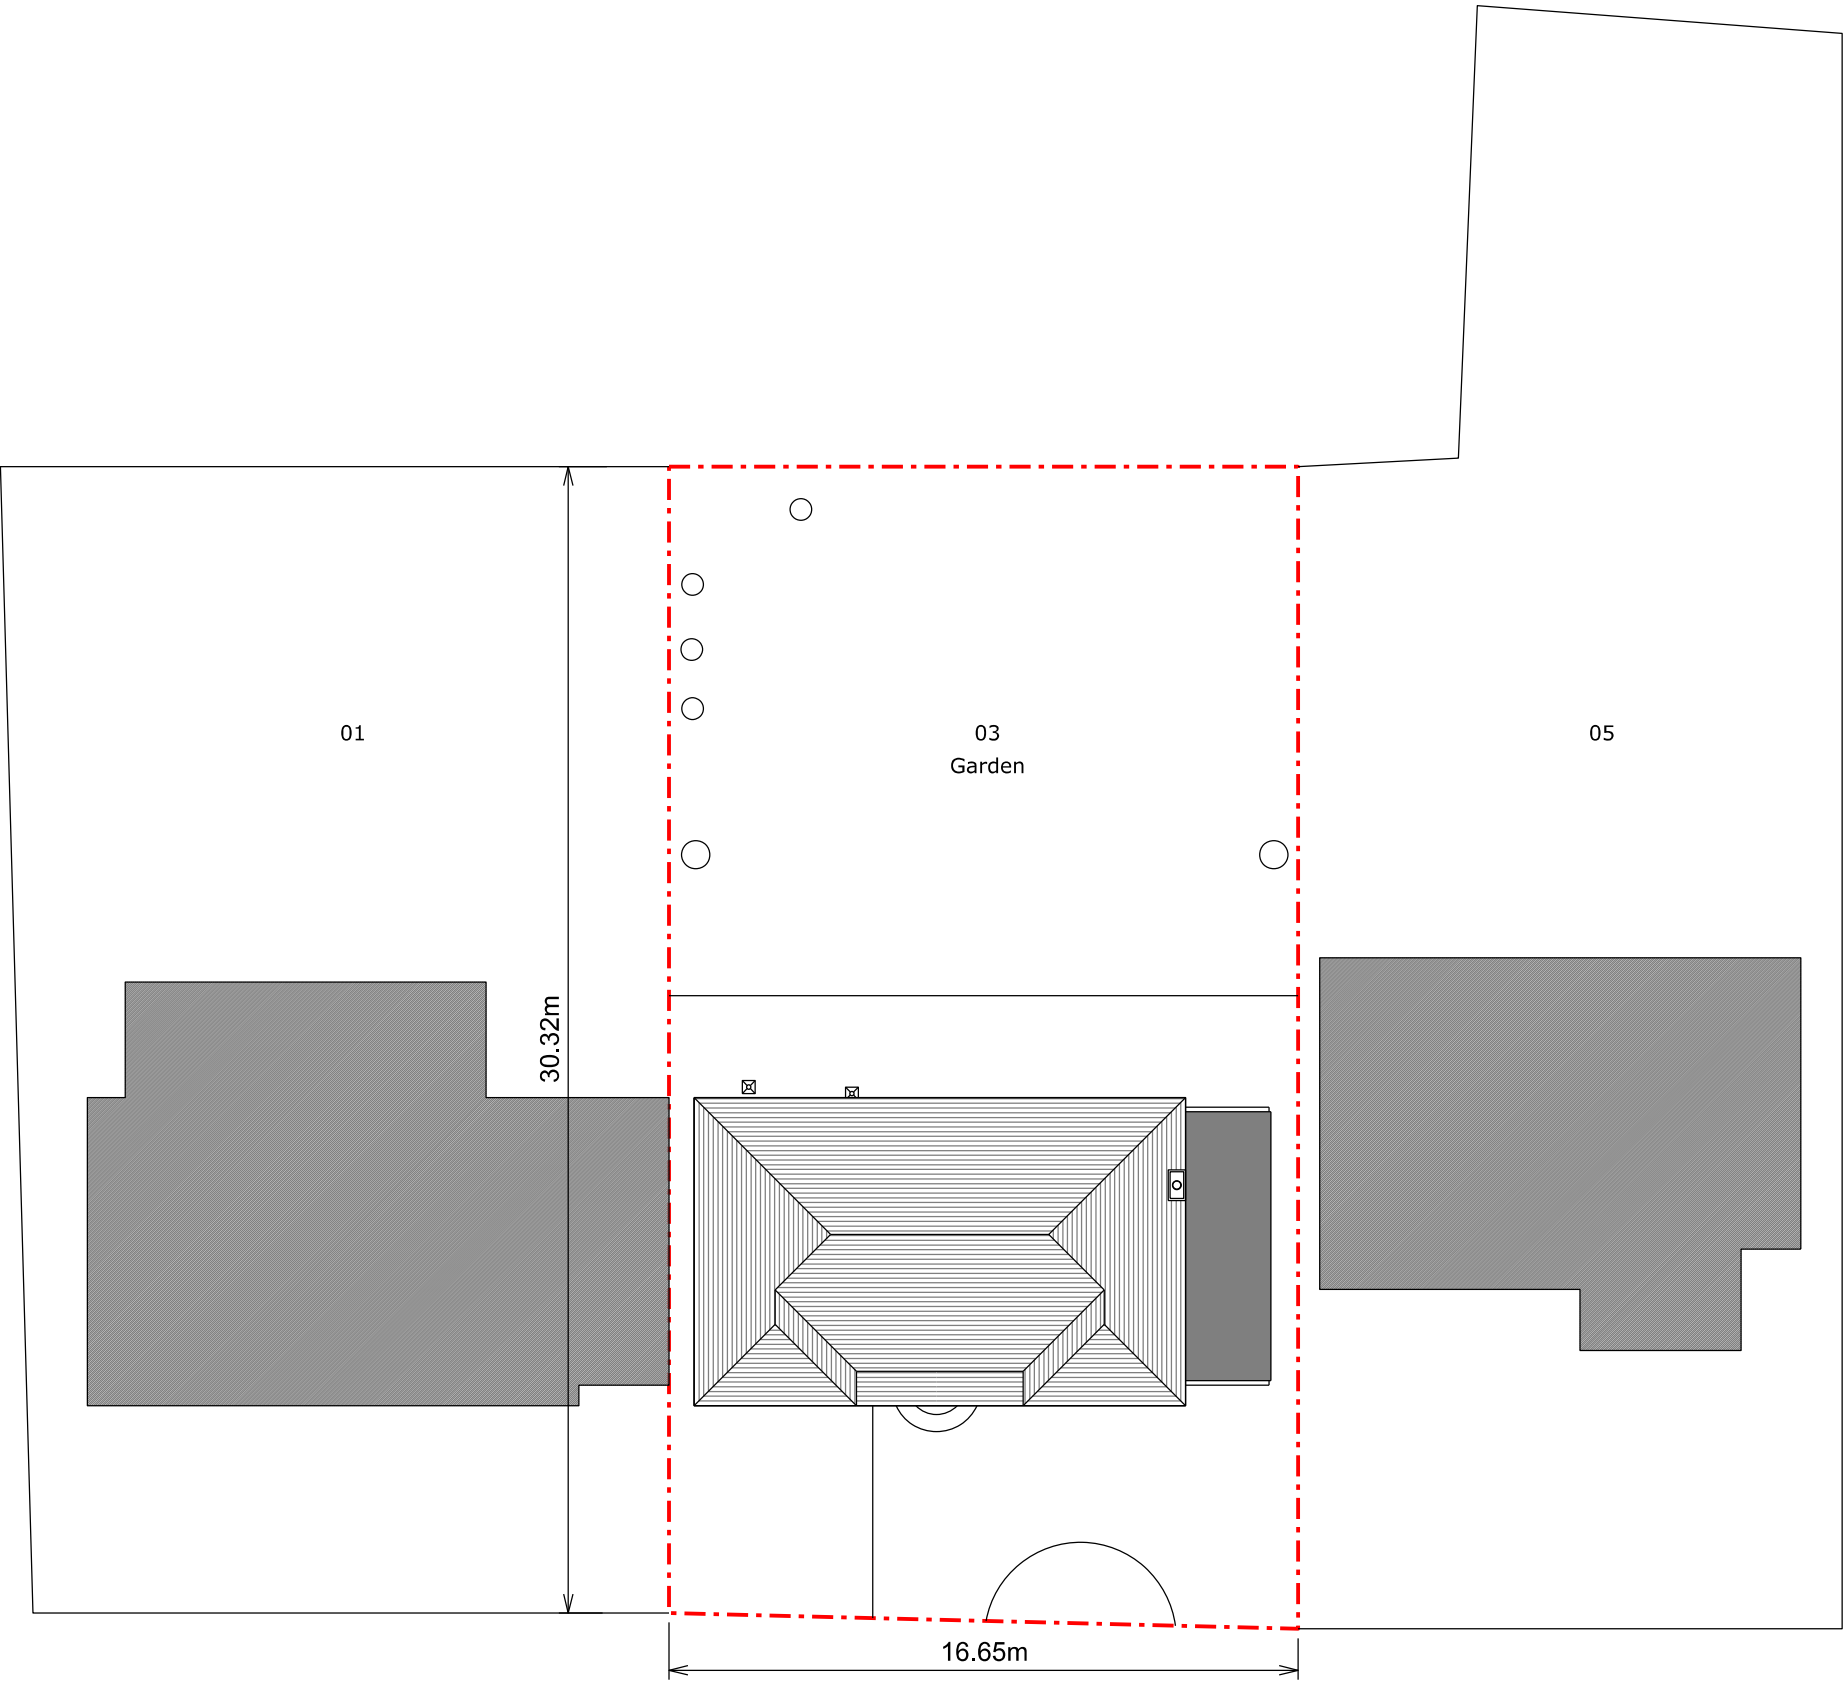

Existing Block Plan



Copyright in design and this drawing is the property of Resi.

Reproduction in whole or in part is forbidden without written sanction of Resi.

All dimensions to be cross-checked on site prior to completing a Building Regulations package, structural engineering, the party wall process and construction.

Print to scale (as actual size)

NOTES

Revision

Rev	Notes	Date
-	Planning Issue	25/10/2019

KEY	
	Proposed walls
	Existing walls
	Existing removed
	Proposed rooflight
	Boundary lines
	Proposed beam
	Proposed drainage
	1.8m head height
	1.5m head height

JOB TITLE
Proposed ground floor wraparound extension, garage conversion, floor plan redesign and all associated works at 3 Court Drive

STATUS
Planning

DRAWING TITLE
Proposed Block Plan

CLIENT
Mr Imran Subzwari

SCALE
1:200 at A3

DRAWN
YK

DATE
Oct 2019

CHECKED
RM

DRAWING NO. 1560 - 402

